
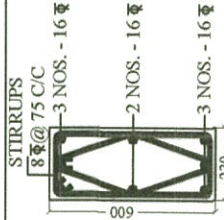
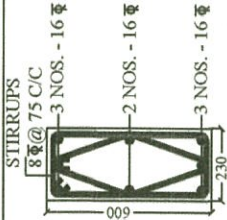
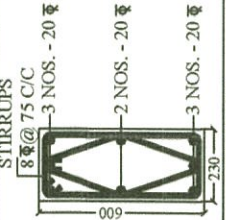
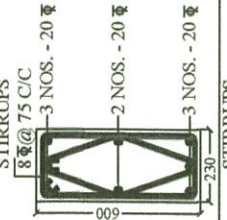
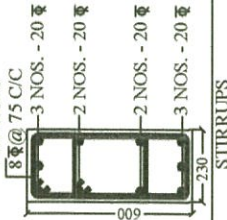
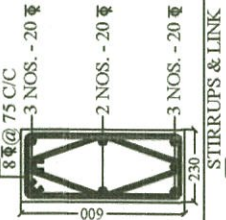
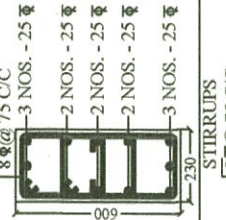
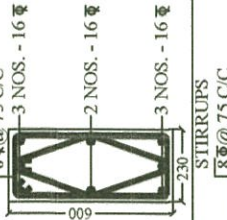
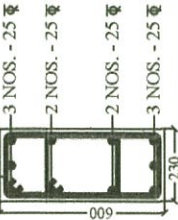


COLS.	EXCAVATION SIZE	FOUNDATION SIZE IN (MM)								REINF. IN FOOTING		COLUMN REINF. FOUNDATION TO F.F.
		L	B	D	l ₁	b ₁	a	b	nL	nB		
C1,C15	1550 X 1550	1400	1400	300	585	400	230	600	10 NOS. - 10 Φ	10 NOS. - 10 Φ		
C2,C13	1750 X 1750	1600	1600	300	685	500	230	600	12 NOS. - 10 Φ	12 NOS. - 10 Φ		
C3,C4, C16,C17	1950 X 1950	1800	1800	300	785	600	230	600	12 NOS. - 12 Φ	12 NOS. - 12 Φ		
C5	2150 X 2150	1500	1500	380	885	700	230	600	13 NOS. - 12 Φ	13 NOS. - 12 Φ		
C6,C14	2350 X 2350	2150	2150	380	985	800	230	600	17 NOS. - 12 Φ	17 NOS. - 12 Φ		
C7	1750 X 2150	1600	1500	350	685	700	230	600	14 NOS. - 12 Φ	11 NOS. - 12 Φ		
C9	2950 X 2950	2800	2800	450	1285	1100	230	600	28 NOS. - 12 Φ	28 NOS. - 12 Φ		
C10	1450 X 1650	1300	1500	300	535	450	230	600	11 NOS. - 10 Φ	9 NOS. - 10 Φ		
C12	2950 X 2950	2800	2800	450	1285	1100	230	600	28 NOS. - 12 Φ	28 NOS. - 12 Φ		

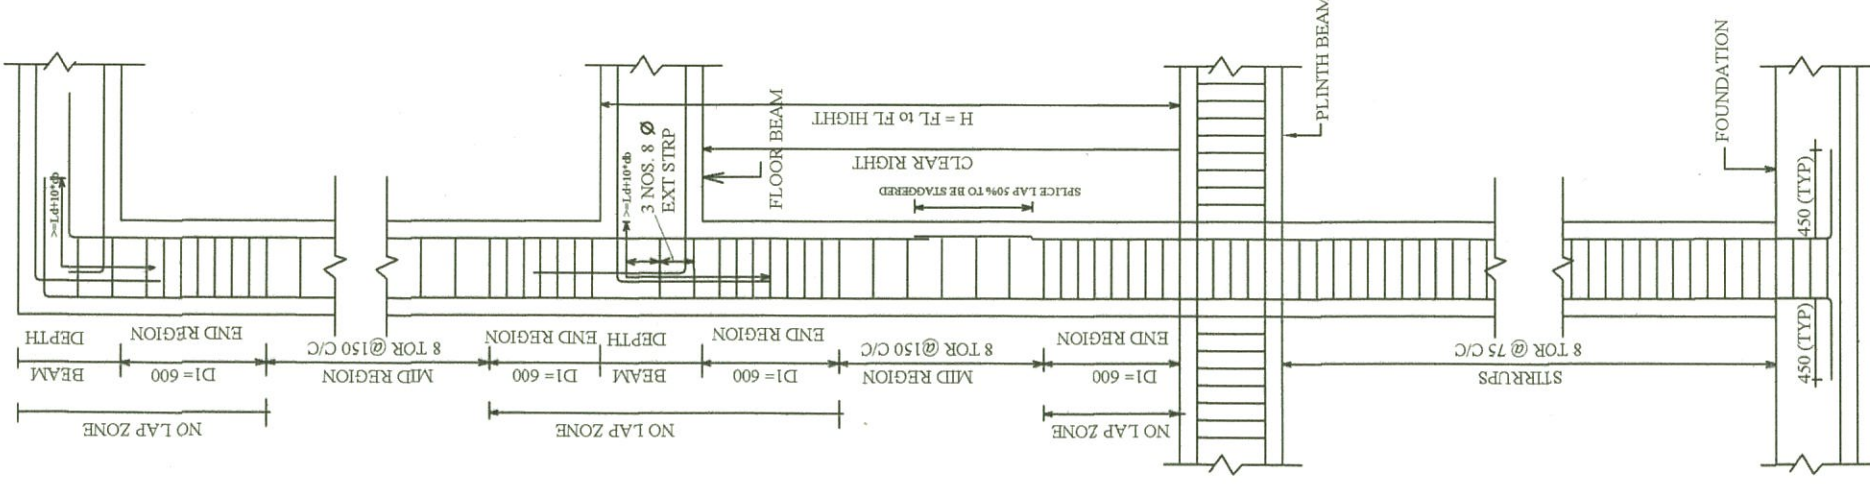

COLUMN (L) TIE AND SPLICE DETAIL


STIRRUPS END REGION 8 Φ @ 75 C/C
MID REGION 8 Φ @ 150 C/C

d_b = DIA OF BAR


12 Φ 16 Φ 20 Φ 25 Φ 28 Φ

Ld 550 750 950 1150 1300


DEVELOPMENT LENGTH = $L_d + 10 * d_b$

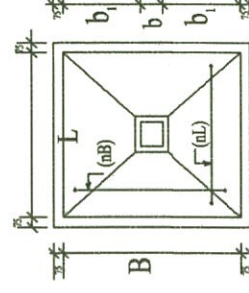

TYP. PLAN OF FOOTING

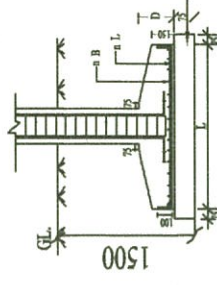

TYP. SECTION OF FOOTING

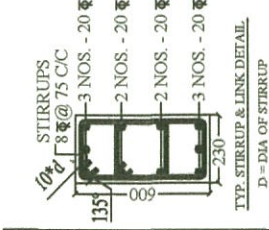

TYP. STIRRUP & LINK DETAIL
D = DIA OF STIRRUP

CONSULTANT :

SUNEET PRASAD
STRUCTURAL &
CONSULTING ENGINEER


Suneet Prasad
SUNEET PRASAD
B.E., M.E. (CIVIL), MIV, FIV
AUTHORIZED STRUCTURAL ENGINEER
20, PHASE-I, ENGINEERS ENCLAVE,
G.M.S. ROAD, DEHRADUN-248 001
REG. No: DoH - UK / ASE - III / 2008

Subhash Chandra Gupta
SUBHASH CHANDRA GUPTA
B.E. Civil (Hon's), M. TECH. (Structure)
Reg. No. DOH-UK/ASE-VI/2008
University of Petroleum & Energy Studies


PROJECT
TYPE - I RESIDENCE FOR P.W.D.
DEHRADUN.

TITLE
EXCAVATION & COLUMN LAYOUT
PLAN & COLUMN DETAILS.


DRAWN SEEMA	DATE 03.10.2012	DRG. NO. TYPE -I- STR.-2	REV. NO. 1
----------------	--------------------	-----------------------------	---------------

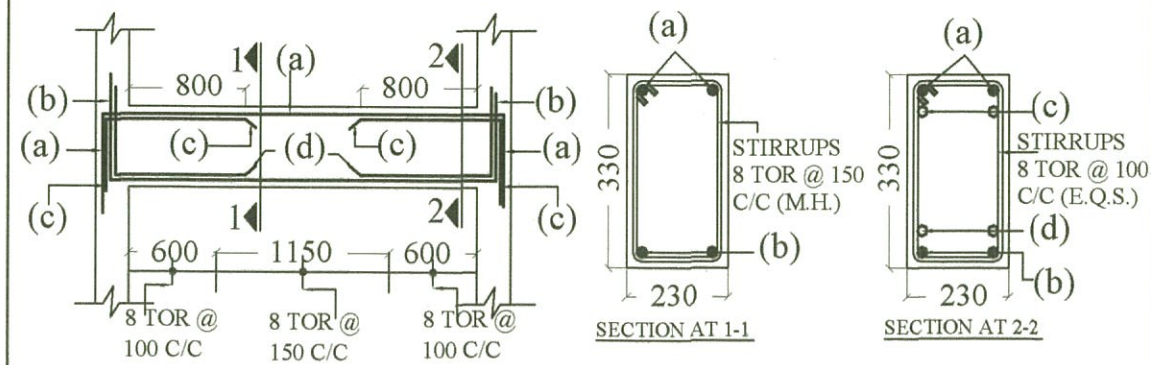


(a) = 2 nos.- 16 tor
 (b) = 2 nos.- 16 tor
 (c) = 2 nos.- 16 tor
 (d) = 2 nos.- 16 tor

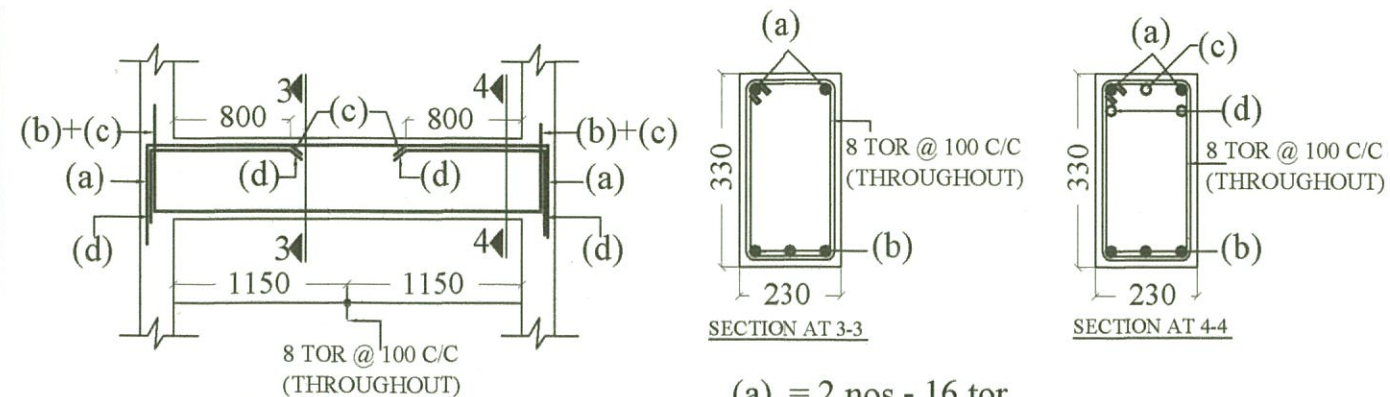


(a) = 2 nos.- 16 tor
 (b) = 3 nos.- 16 tor
 (c) = 1 nos.- 16 tor
 (d) = 2 nos.- 16 tor

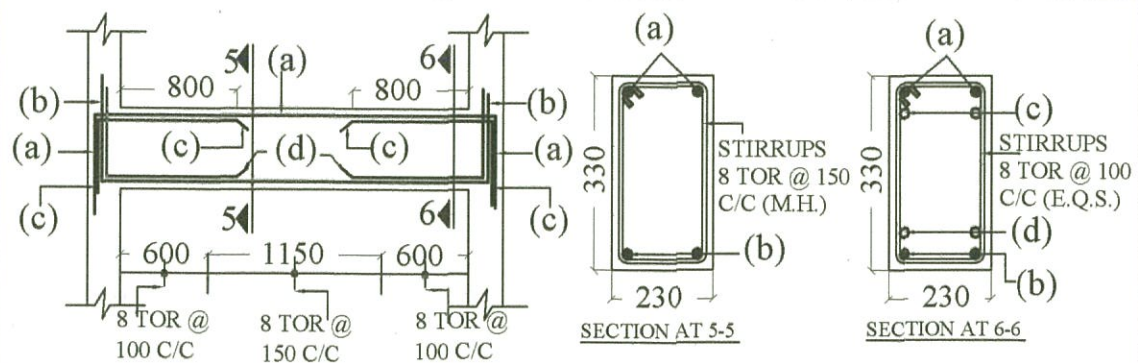

(a) = 2 nos.- 16 tor
 (b) = 2 nos.- 16 tor
 (c) = 2 nos.- 16 tor
 (d) = 2 nos.- 16 tor

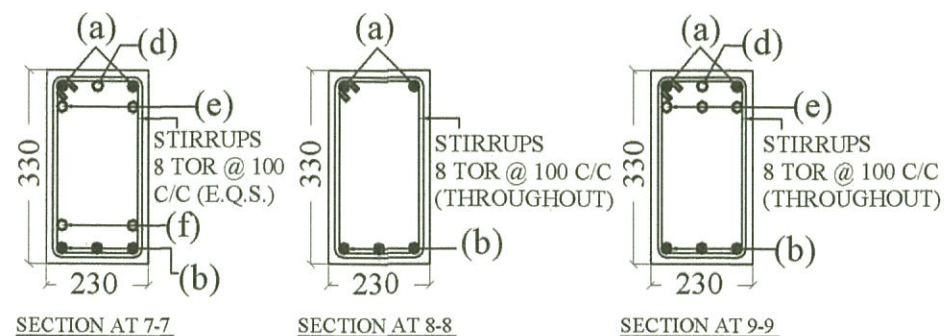

(a) = 2 nos.- 16 tor
 (b) = 3 nos.- 16 tor
 (c) = 1 nos.- 16 tor
 (d) = 2 nos.- 16 tor
 (f) = 2 nos.- 16 tor

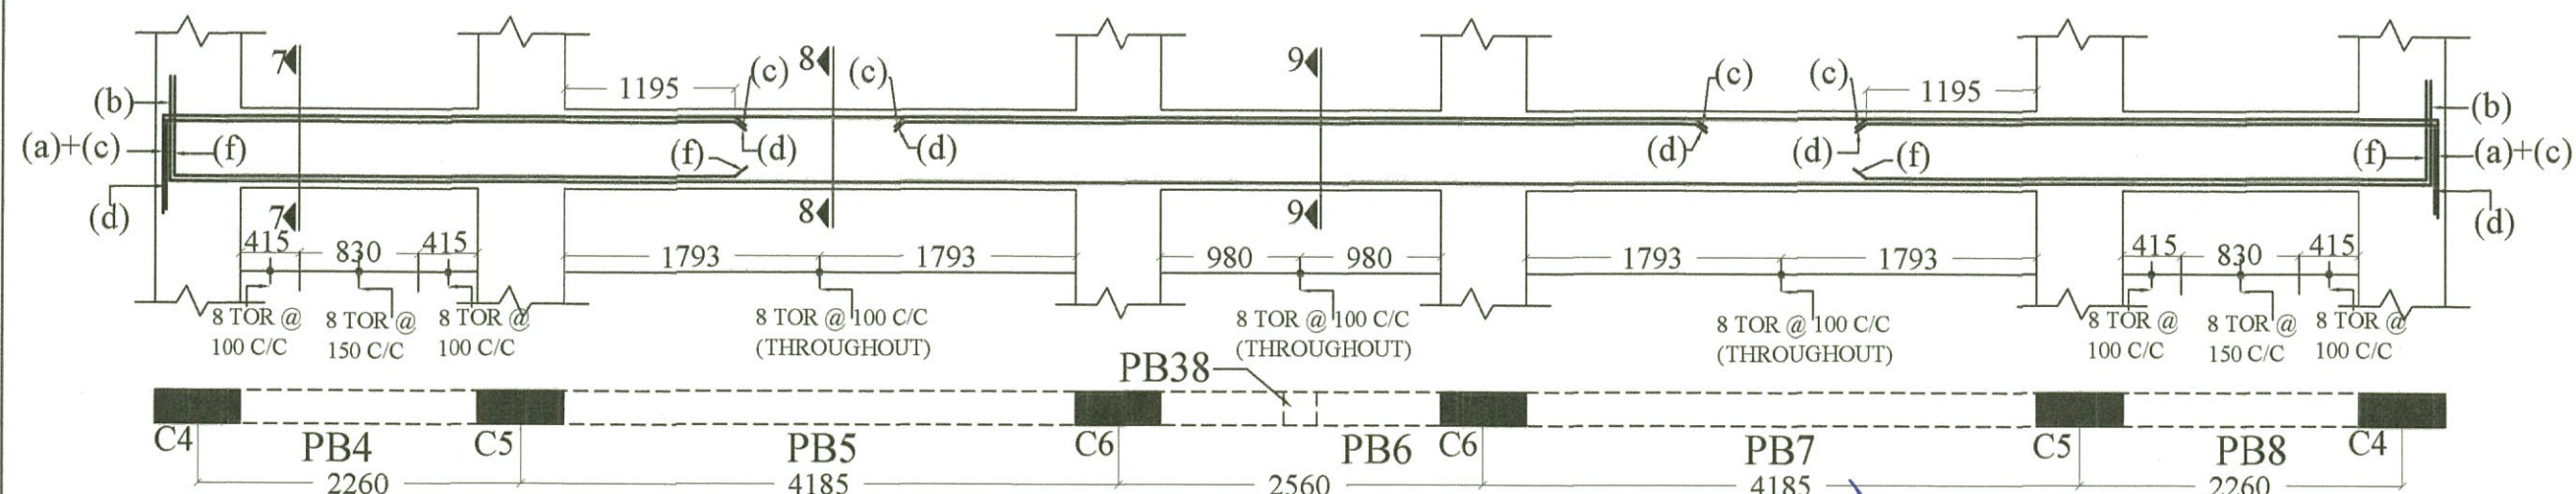

PROJECT
 TYPE - I RESIDENCE FOR P.W.D.
 DEHRADUN.

TITLE
 REINF. DETAIL OF PLINTH BEAMS

DRAWN SEEMA
 DATE 03.10.2012
 DRG. NO. TYPE - I - STR.-3
 REV. NO. 1





CONSULTANT :

SUNEET PRASAD
 STRUCTURAL & CONSULTING ENGINEER

Suneet Prasad.
SUNEET PRASAD
 B.E., M.E. (CIVIL), MIV, FIV
 AUTHORIZED STRUCTURAL ENGINEER
 20, PHASE-I, ENGINEERS ENCLAVE
 G.M.S. ROAD, DEHRADUN-248 001
 REG. No. DOH-UK/ASE-III/2008

Checked and approved
Gupta











SUBHASH CHANDRA GUPTA
 B.E. Civil (Hon's), M. TECH. (Structure)
 Reg. No. DOH-UK/ASE-VII/2008
 University of Petroleum & Energy Studies

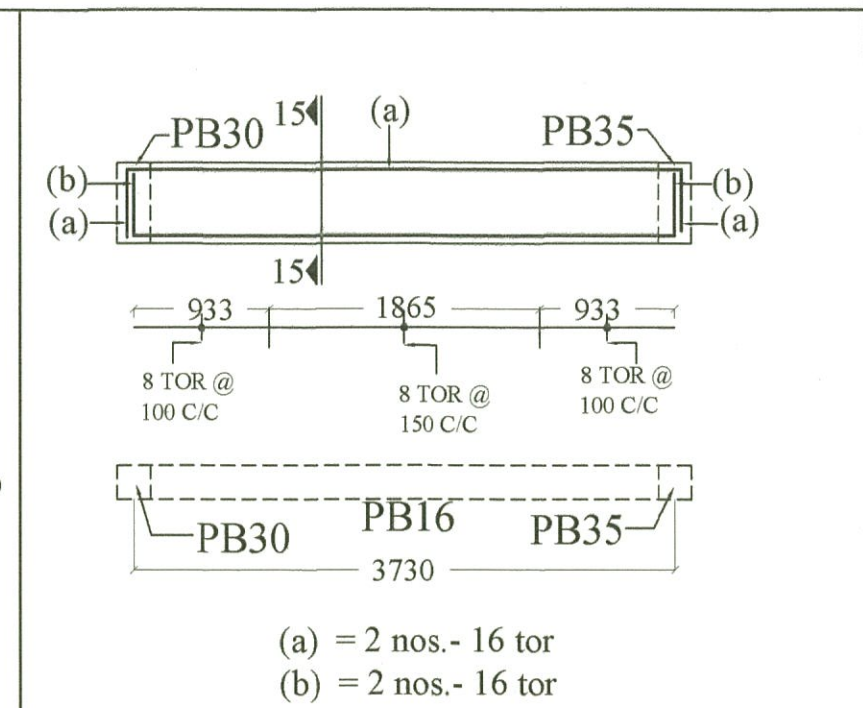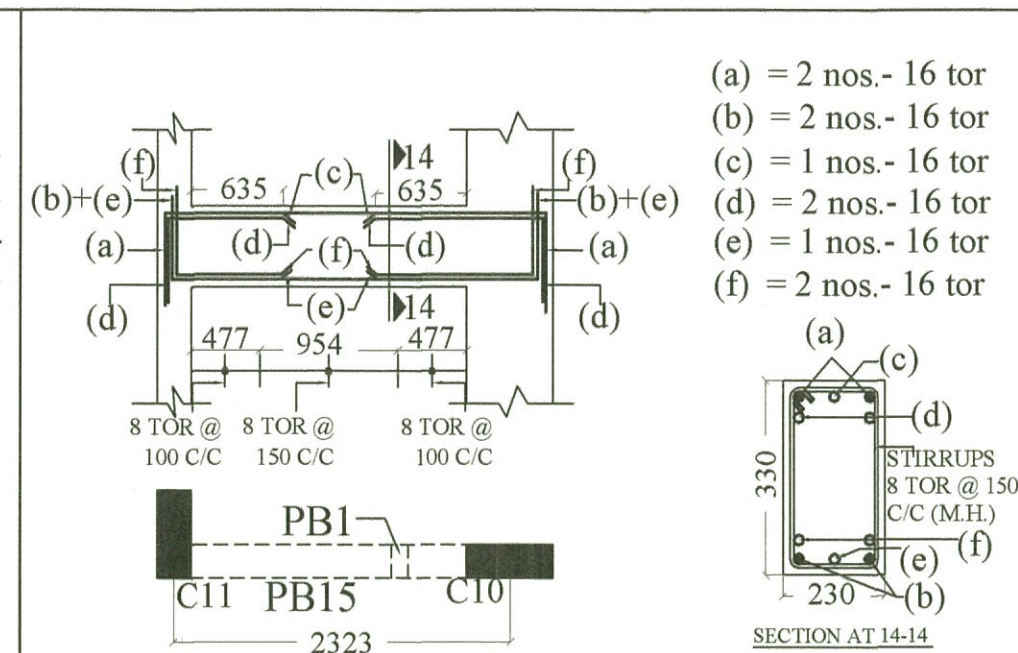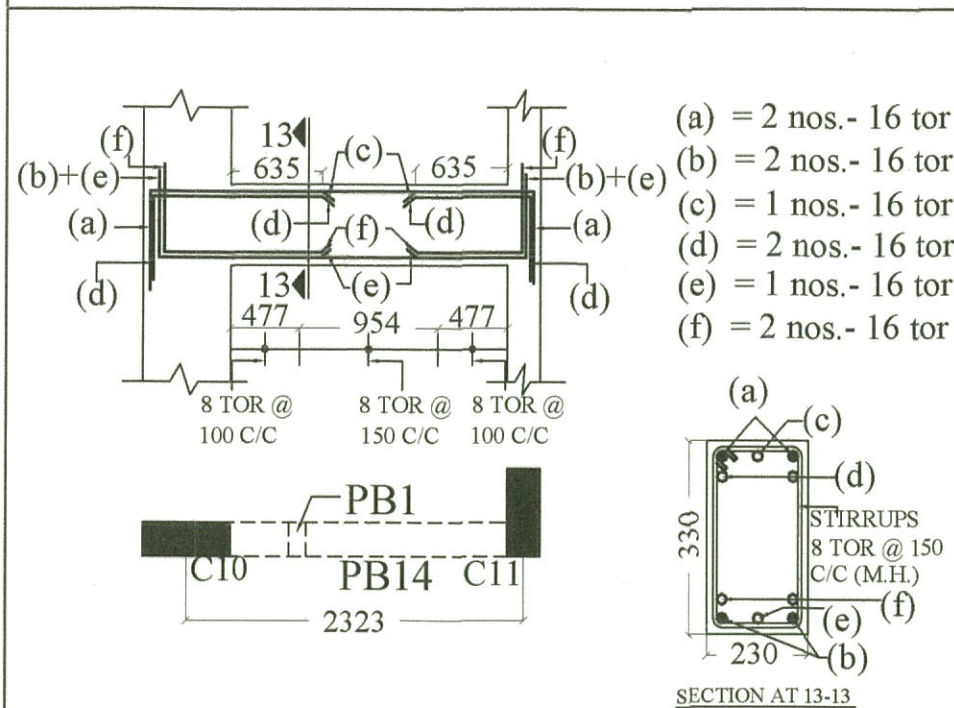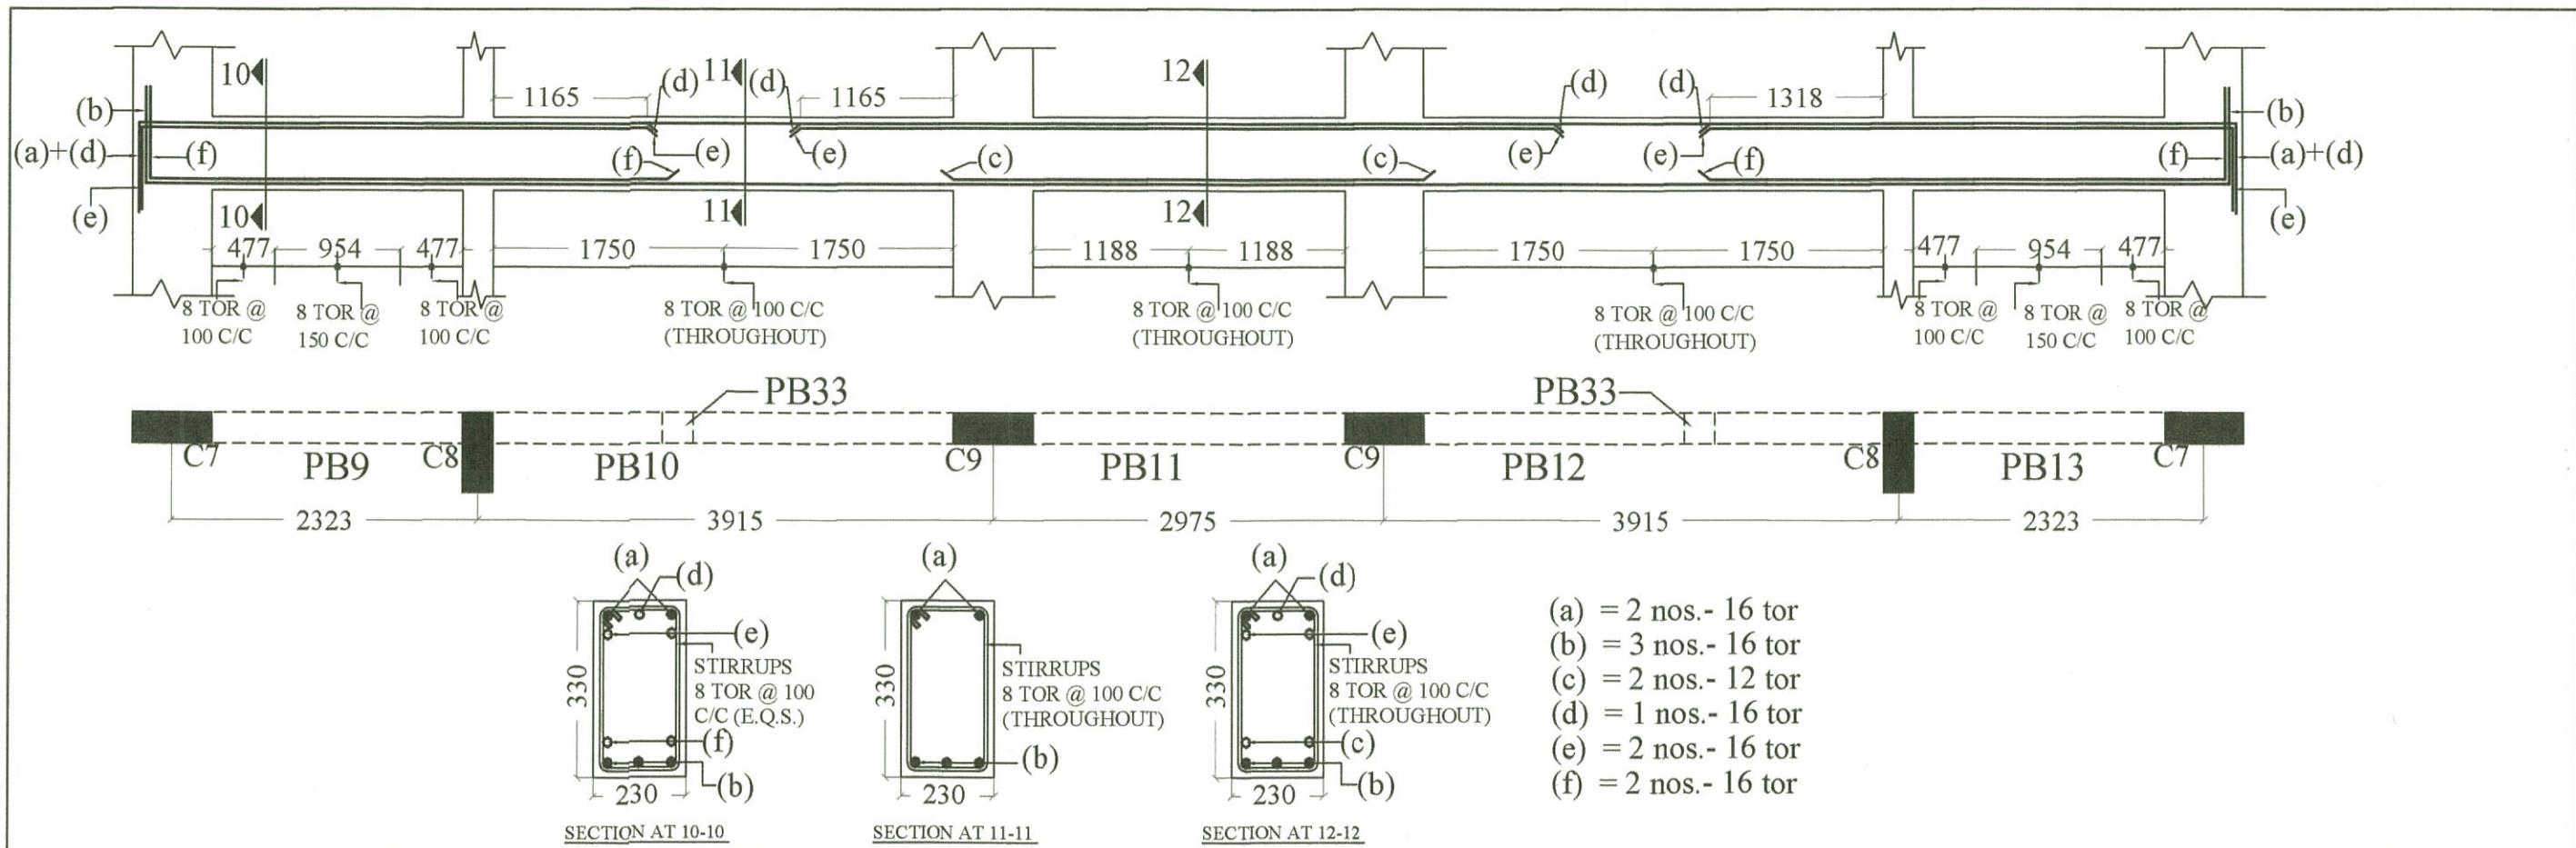

PROJECT TYPE - I RESIDENCE FOR P.W.D. DEHRADUN.			
TITLE REINF. DETAIL OF PLINTH BEAMS			
DRAWN SEEMA	DATE 03.10.2012	DRG. NO. TYPE -1- STR.-4	REV. NO. 1

CONSULTANT :
SUNEET PRASAD
STRUCTURAL & CONSULTING ENGINEER
Suneet Prasad
SUNEET PRASAD
B.E., M.E. (CIVIL), MIV, FIV
AUTHORIZED STRUCTURAL ENGINEER
20, PHASE-I, ENGINEERS ENCLAVE
G.M.S. ROAD, DEHRADUN-248 001
REG. No. DeH/UK/ASE-III/2008

Checked & approved
Sgpta
SUBHASH CHANDRA GUPTA
B.E. Civil (Hon's), M. TECH. (Structure)
Reg. No. DOH-UK/ASE-V/2008
University of Petroleum & Energy Studies

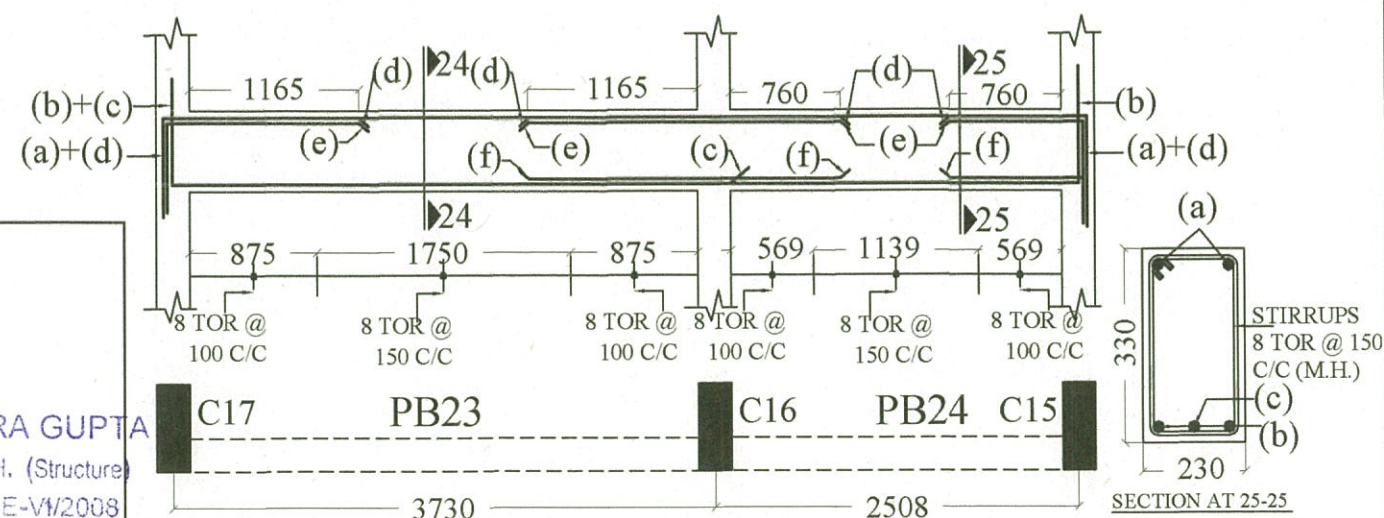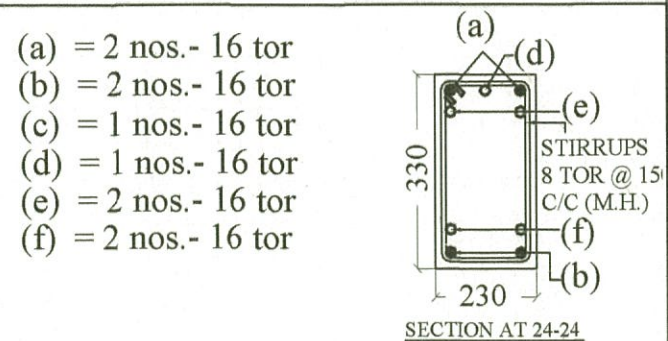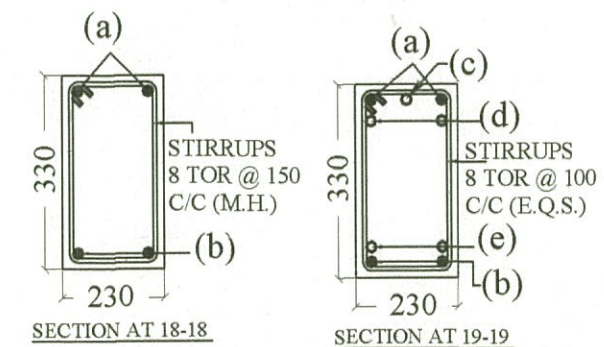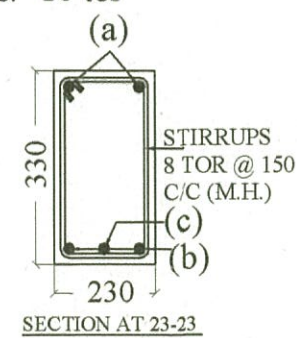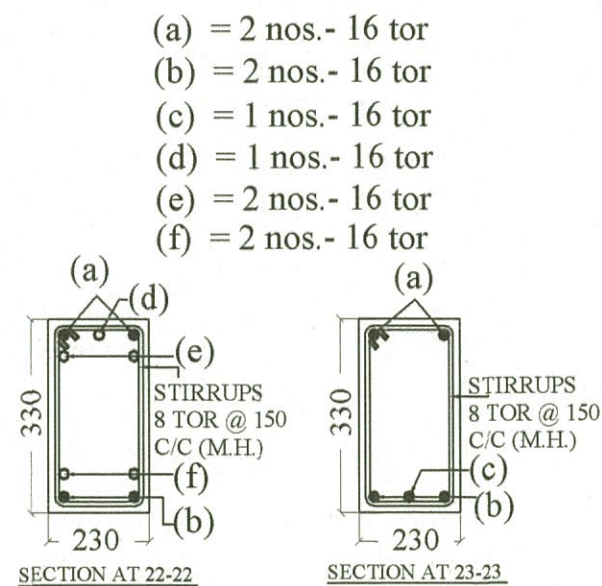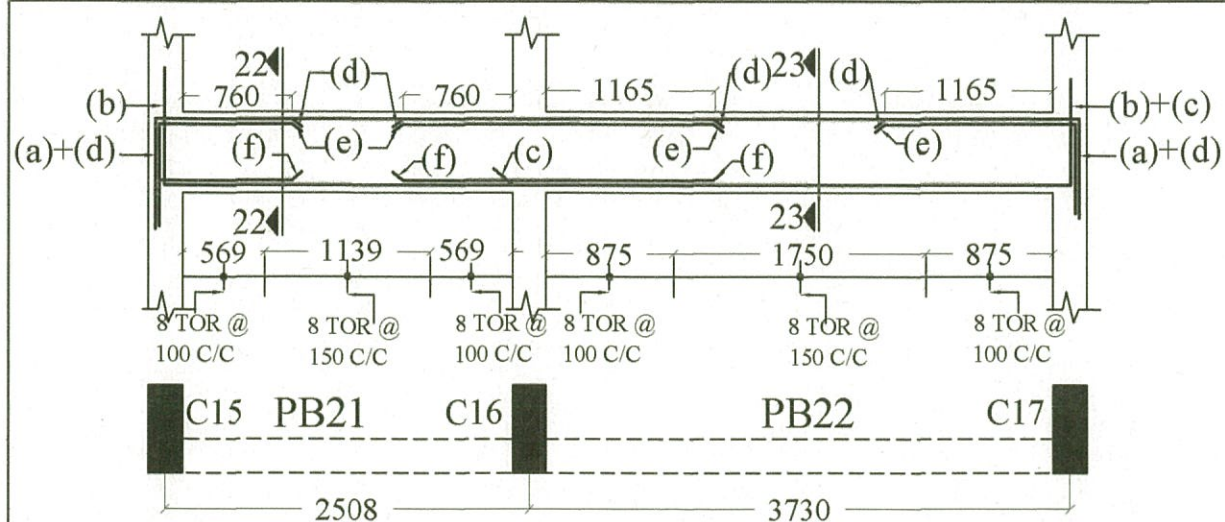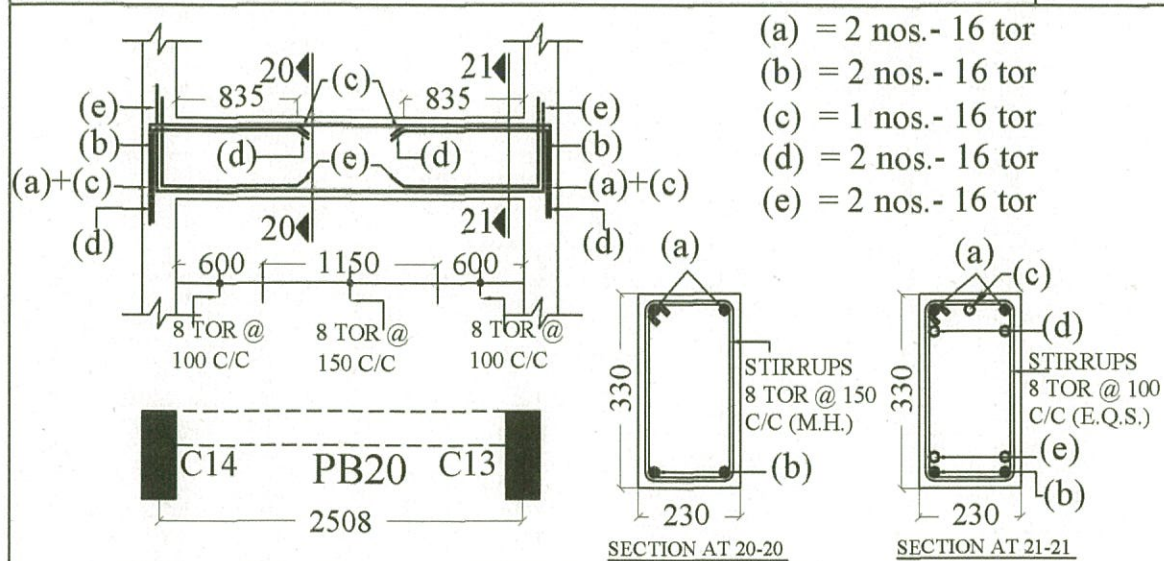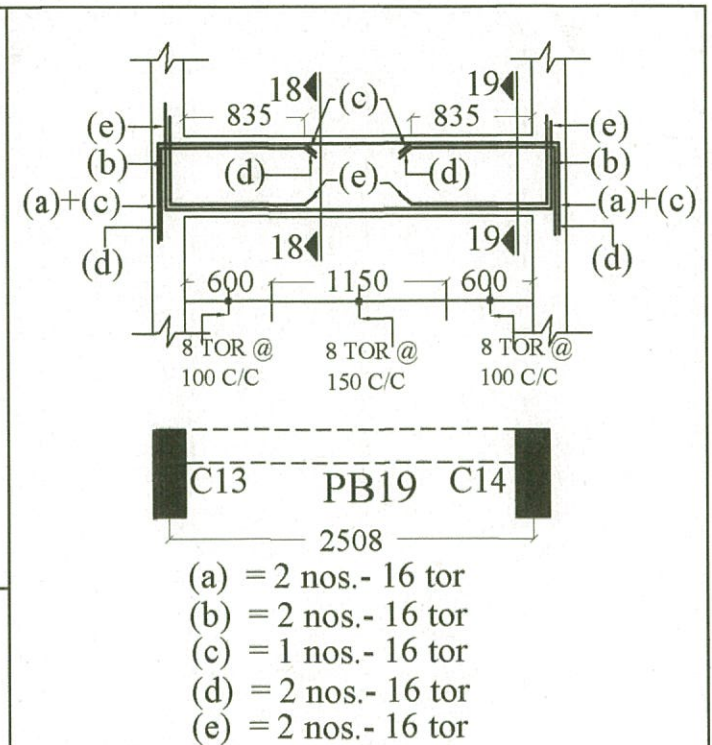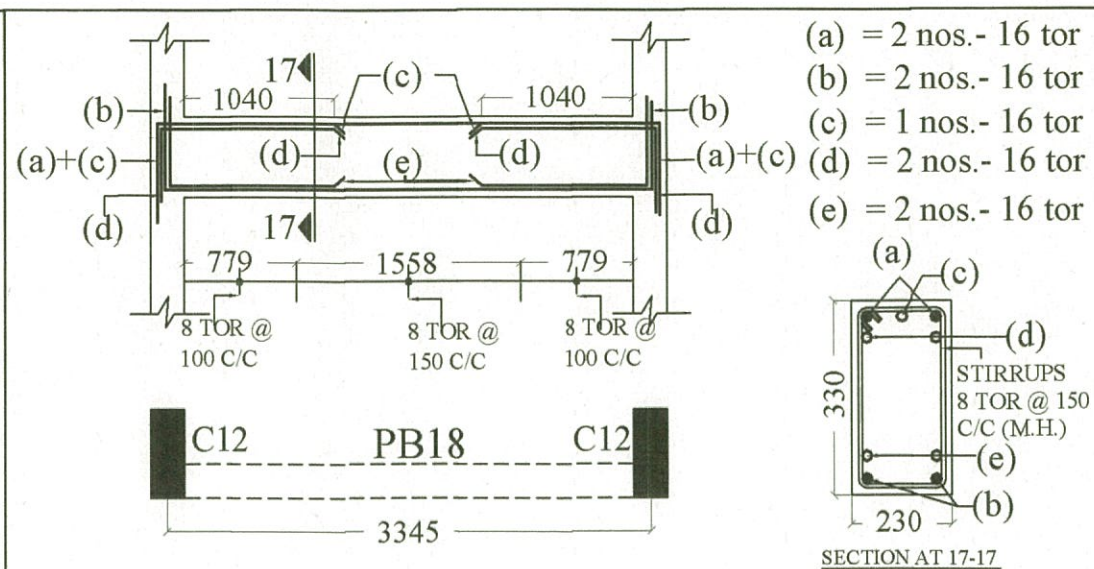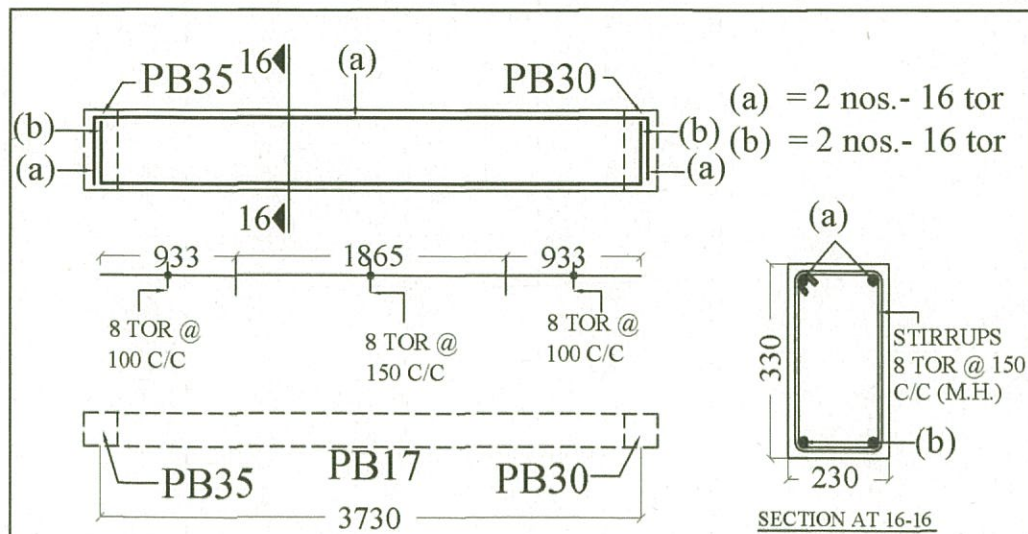

PROJECT			
TYPE - I RESIDENCE FOR P.W.D. DEHRADUN.			
TITLE			
REINF. DETAIL OF PLINTH BEAMS			
DRAWN	DATE	DRG. NO.	REV. NO.
SEEMA	03.10.2012	TYPE -I- STR.-5	1

CONSULTANT :

SUNEET PRASAD
STRUCTURAL & CONSULTING ENGINEER





Suneet Prasad

SUNEET PRASAD
B.E., M.E. (CIVIL), MIV, FIV
AUTHORIZED STRUCTURAL ENGINEER
20, PHASE-I, ENGINEERS ENCLAVE
G.M.S. ROAD, DEHRADUN-248 001
REG. No: DOH-UK/ASE-111 / 2008

Checked and approved

Gupta

SUBHASH CHANDRA GUPTA
B.E. Civil (Hon's), M. TECH. (Structure)
Reg. No. DOH-UK/ASE-VI/2008
University of Petroleum & Energy Studies

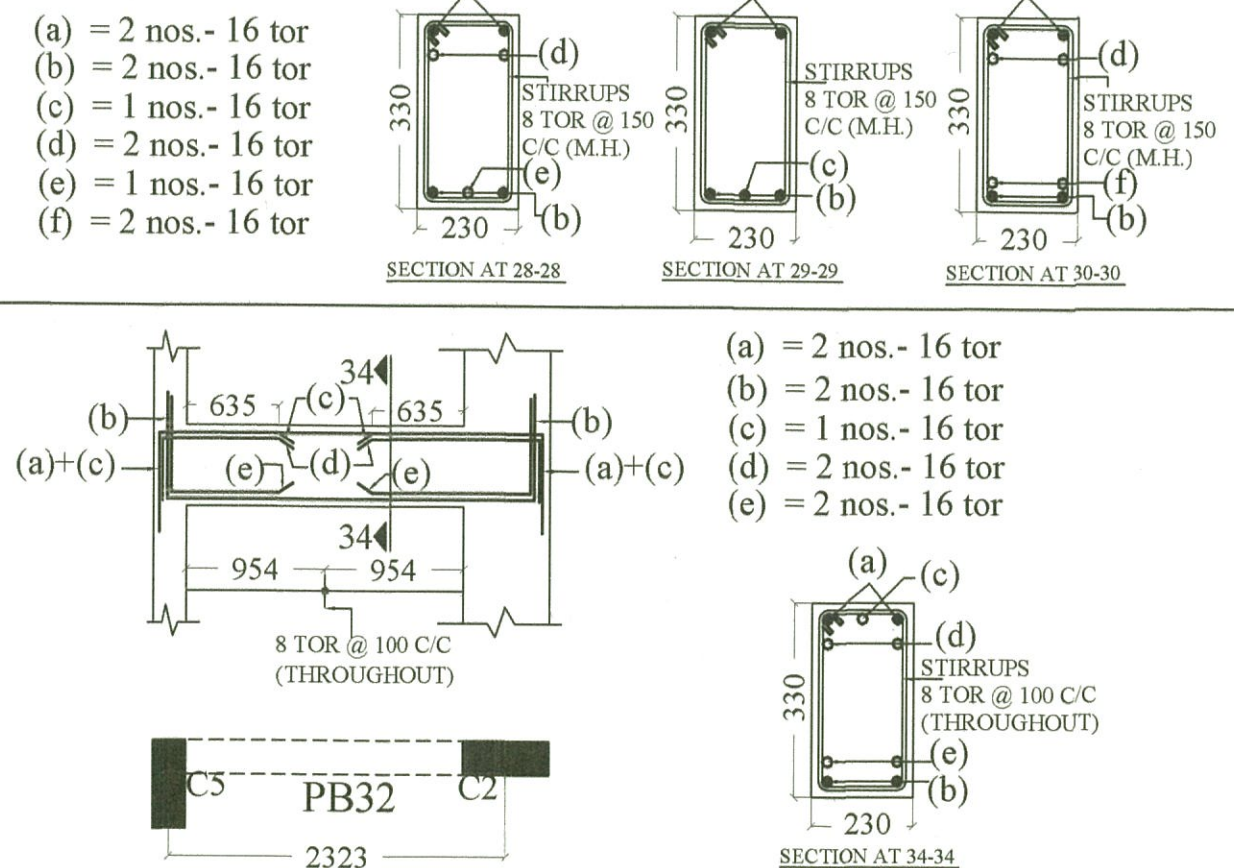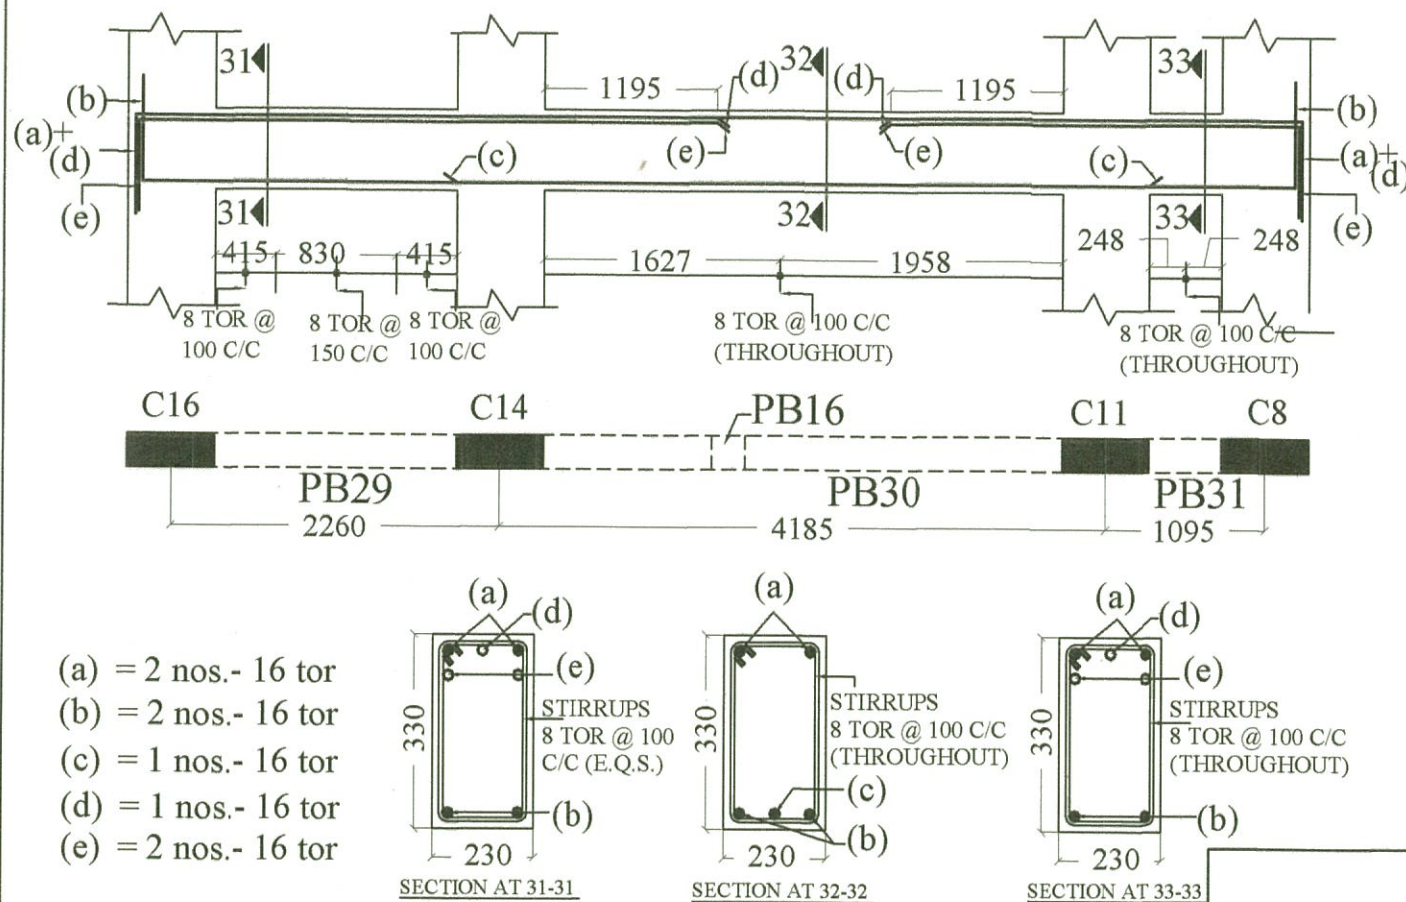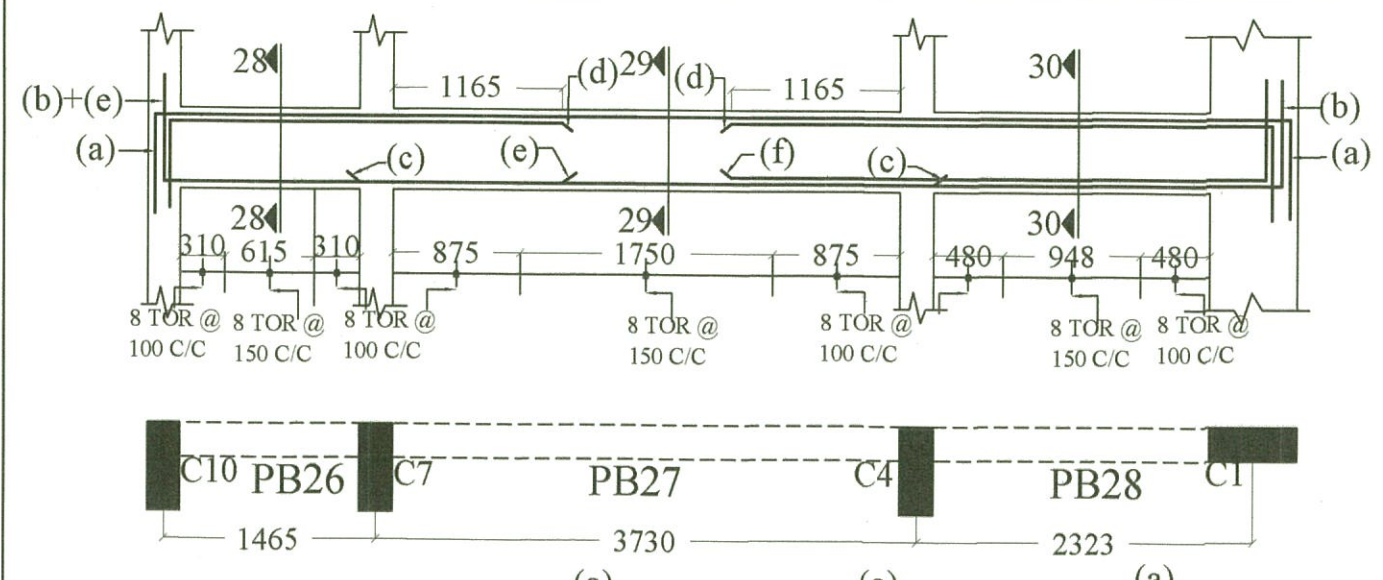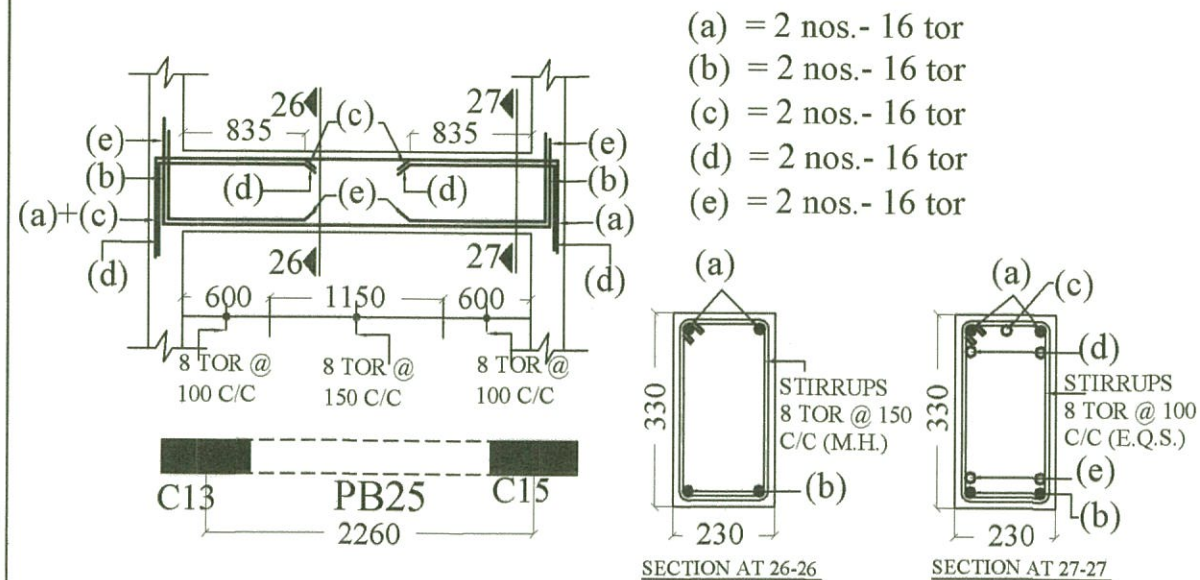



PROJECT TYPE - I RESIDENCE FOR P.W.D. DEHRADUN.			
TITLE REINF. DETAIL OF PLINTH BEAMS			
DRAWN SEEMA	DATE 03.10.2012	DRG. NO. TYPE - I - STR.-6	REV. NO. 1

CONSULTANT :
SUNEET PRASAD
STRUCTURAL & CONSULTING ENGINEER


Suneet Prasad
SUNEET PRASAD
B.E., M.E. (CIVIL), MIV, FIV
AUTHORIZED STRUCTURAL ENGINEER
20, PHASE-I, ENGINEERS ENCLAVE
G.M.S. ROAD, DEHRADUN-248 001
REG. No: DOH - UK / ASE - III / 2008

Checked and approved
Sunil
SUBHASH CHANDRA GUPTA
B.E. Civil (Hon's), M. TECH. (Structure)
Reg. No. DOH-UK/ASE-VI/2008
University of Petroleum & Energy Studies

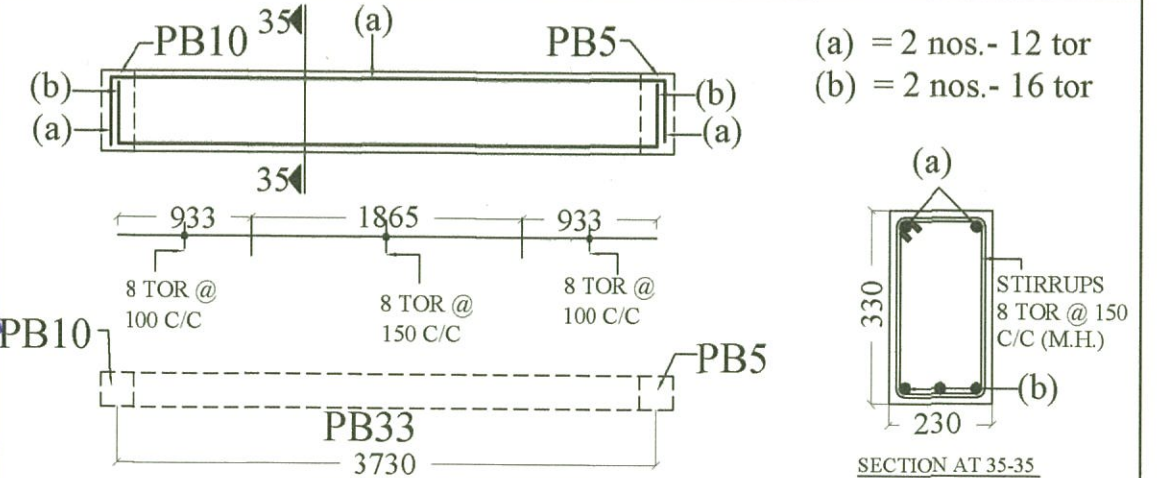


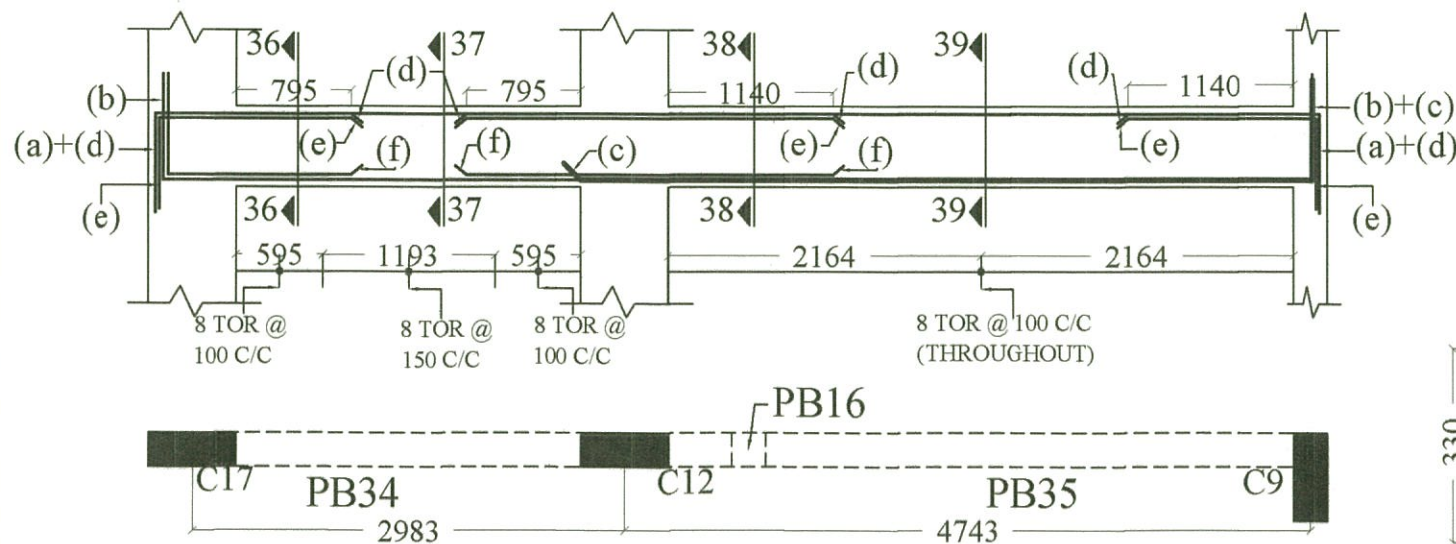


- (a) = 2 nos.- 16 tor
 (b) = 3 nos.- 16 tor
 (c) = 1 nos.- 16 tor
 (d) = 1 nos.- 16 tor
 (e) = 2 nos.- 16 tor
 (f) = 2 nos.- 16 tor

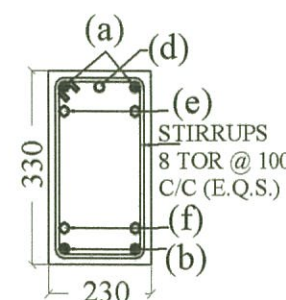


SECTION AT 36-36

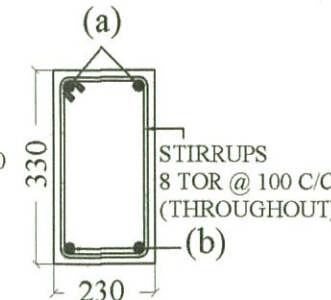


SECTION AT 37-37

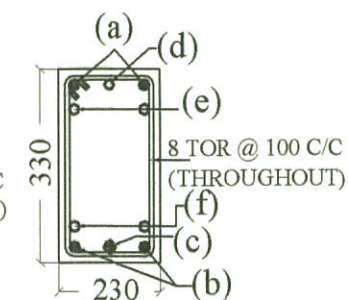


SECTION AT 38-38

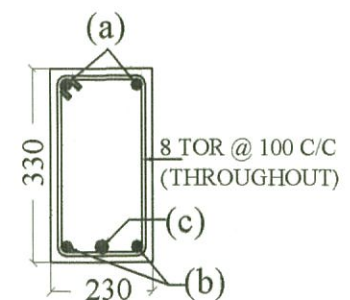


SECTION AT 39-39

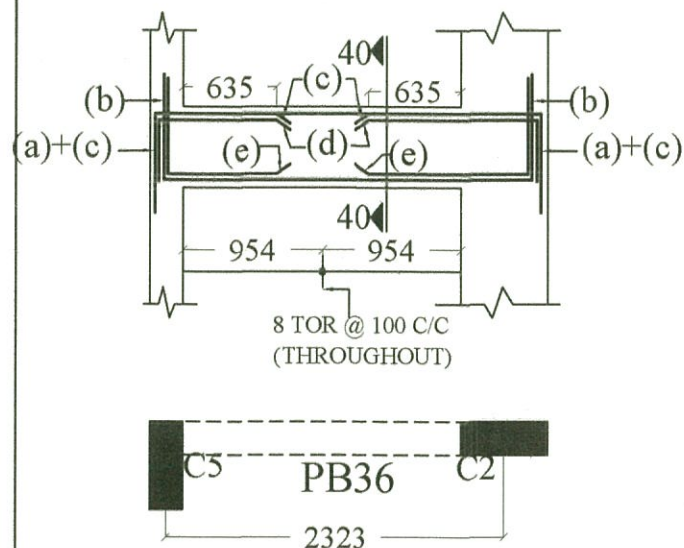


- (a) = 2 nos.- 16 tor
 (b) = 2 nos.- 16 tor
 (c) = 1 nos.- 16 tor
 (d) = 2 nos.- 16 tor
 (e) = 2 nos.- 16 tor

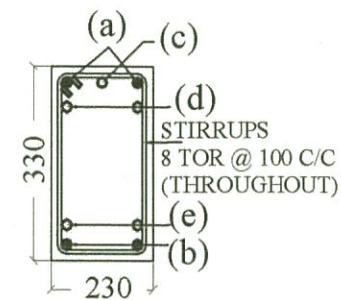


SECTION AT 40-40

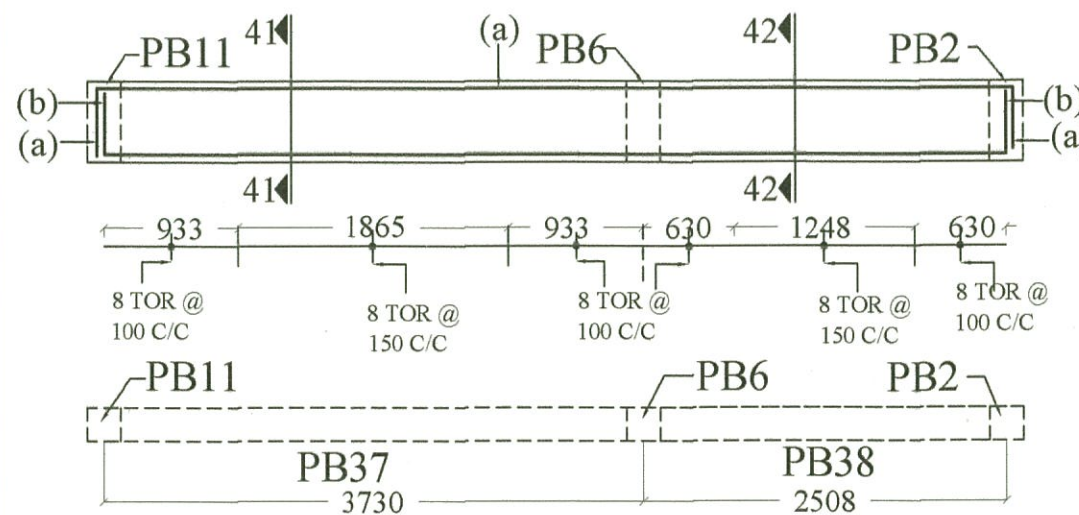


- (a) = 2 nos.- 12 tor
 (b) = 2 nos.- 16 tor

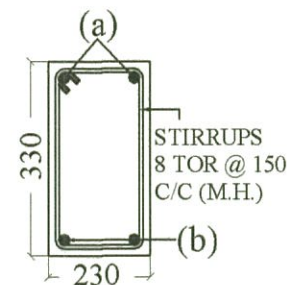


SECTION AT 41-41

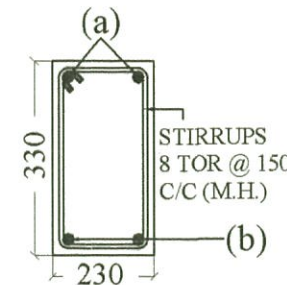

SECTION AT 42-42

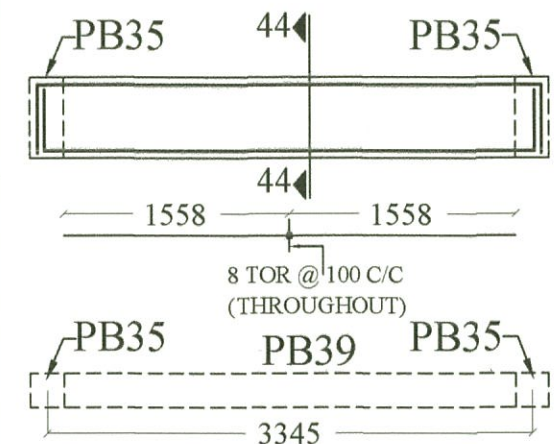

- (a) = 2 nos.- 16 tor
 (b) = 2 nos.- 16 tor

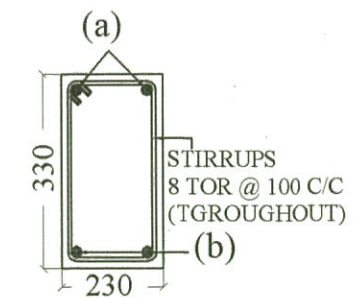

SECTION AT 44-44

PROJECT
 TYPE - I RESIDENCE FOR P.W.D.
 DEHRADUN.

TITLE
 REINF. DETAIL OF PLINTH BEAMS

DRAWN	DATE	DRG. NO.	REV. NO.
SEEMA	03.10.2012	TYPE -I- STR.-7	1


CONSULTANT :

SUNEET PRASAD
 STRUCTURAL & CONSULTING ENGINEER

Suneet Prasad
SUNEET PRASAD
 B.E., M.E. (CIVIL), MIV, FIV
 AUTHORIZED STRUCTURAL ENGINEER
 20, PHASE-I, ENGINEERS ENCLAVE
 G.M.S. ROAD, DEHRADUN-248 001
 REG.No: DoH-UK/ASE-III/2008

Checked and approved

Subhash Chandra Gupta
SUBHASH CHANDRA GUPTA
 B.E. Civil (Hon's), M. TECH. (Structure)
 Reg. No. DOH-UK/ASE-YV/2008
 University of Petroleum & Energy Studies

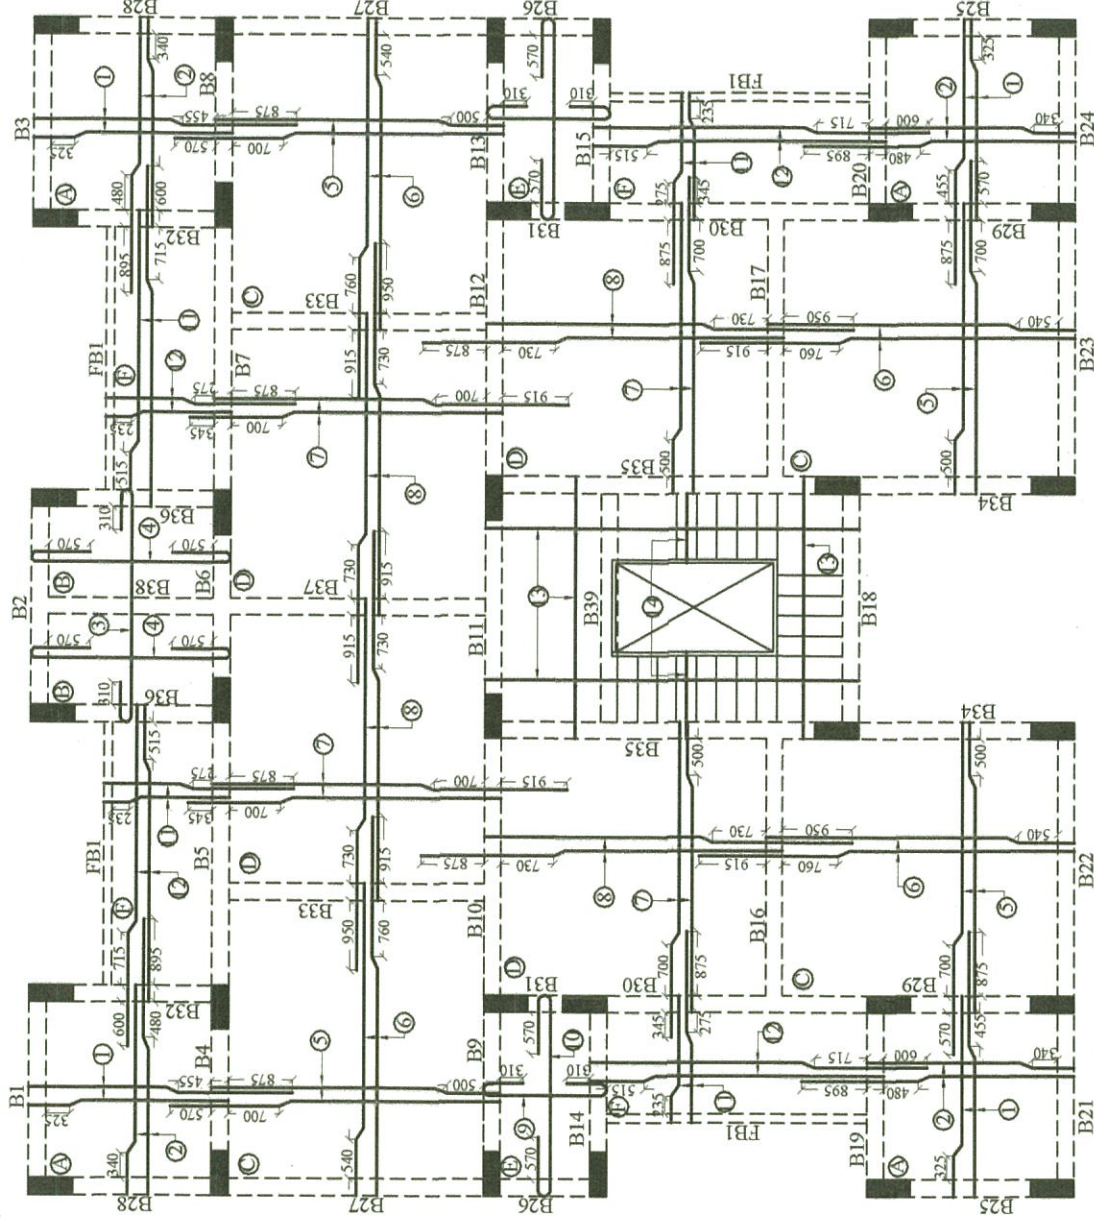

REINF. DETAIL OF FIRST & SECOND FLOOR SLAB (WITH BOTTOM BARS)

PANEL	BAR MARK	BAR DIA.	SPACING	DESCRIPTION
A (SLAB THICKNESS 110)	1	8 Φ	200C/C	BOTTOM MAIN
	2	8 Φ	200C/C	BOTTOM DIST.
B (SLAB THICKNESS 110)(SUNKIN)	3	8 Φ	200C/C	BOTTOM MAIN
	4	8 Φ	200C/C	BOTTOM DIST.
C (SLAB THICKNESS 110)	5	8 Φ	150C/C	BOTTOM MAIN
	6	8 Φ	160C/C	BOTTOM DIST.
D (SLAB THICKNESS 110)	7	8 Φ	150C/C	BOTTOM MAIN
	8	8 Φ	160C/C	BOTTOM DIST.
E (SLAB THICKNESS 110)(SUNKIN)	9	8 Φ	200C/C	BOTTOM MAIN
	10	8 Φ	200C/C	BOTTOM DIST.
F (SLAB THICKNESS 110)	11	8 Φ	175C/C	BOTTOM MAIN
	12	8 Φ	200C/C	BOTTOM DIST.
STAIRCASE (SLAB THICKNESS 110)	13	12 Φ	150C/C	BOTTOM MAIN
	14	8 Φ	150C/C	BOTTOM DIST.

PROJECT

TYPE - I RESIDENCE FOR P.W.D.
DEHRADUN.

TITLE

REINF. DETAIL OF FIRST & SECOND
FLOOR SLAB & BEAMS.

DRAWN
SEEMA

DATE
03.10.2012

DRG. NO.
TYPE -I- STR.-8

REV. NO.
1

CONSULTANT :

SUNEET PRASAD
STRUCTURAL & CONSULTING ENGINEER


Suneet Prasad.

SUNEET PRASAD
B.E., M.E. (CIVIL), MIV, FIV
AUTHORIZED STRUCTURAL ENGINEER
20, PHASE-I, ENGINEERS ENCLAVE
G.M.S. ROAD, DEHRADUN-248 001
REG.No: DoH-UK / ASE - III / 2008


Checked and approved

Subhash

SUBHASH CHANDRA GUPTA
B.E. Civil (Hon's), M. TECH. (Structure)
Reg. No. DOH-UK/ASE-III/2003
(University of Dehradun)

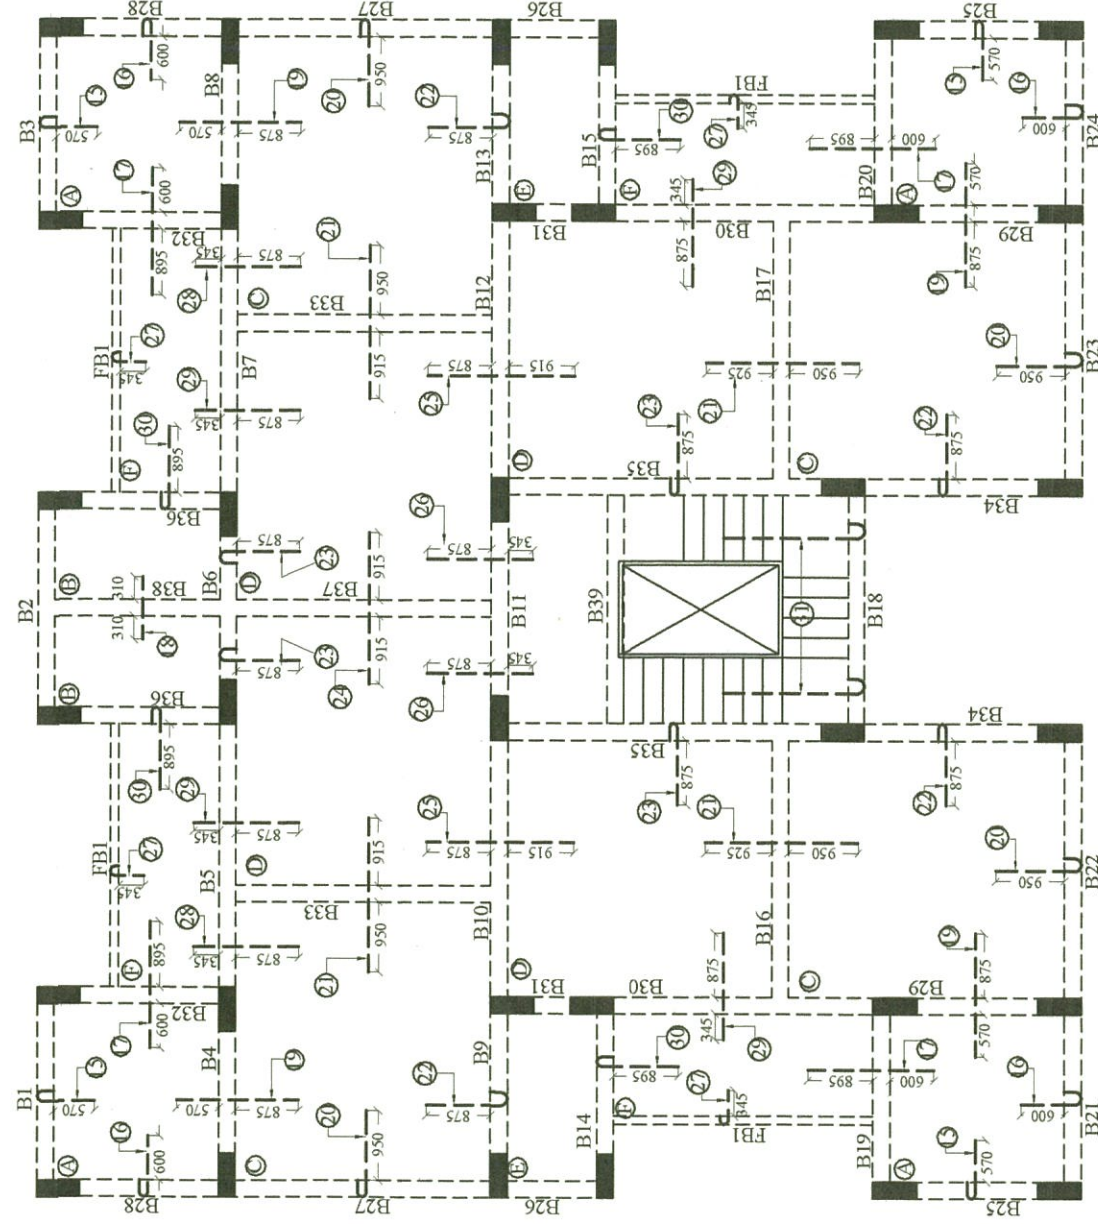

REINF. DETAIL OF FIRST & SECOND FLOOR SLAB (WITH TOP BARS)

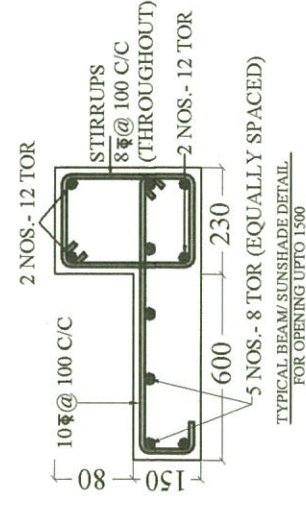


ALL LINTEL BEAMS TO HAVE BEARING OF 230 ON EITHER SIDE OF OPENING

BAR MARK	BAR DIA.	SPACING	DESCRIPTION
15	8 Φ	400C/C	TOP MAIN
16	8 Φ	400C/C	TOP MAIN
17	8 Φ	400C/C	TOP MAIN
18	8 Φ	200C/C	TOP MAIN
19	8 Φ	300C/C	TOP MAIN
20	8 Φ	320C/C	TOP MAIN
21	8 Φ	320C/C	TOP MAIN
22	8 Φ	300C/C	TOP MAIN
23	8 Φ	300C/C	TOP MAIN
24	8 Φ	320C/C	TOP MAIN
25	8 Φ	300C/C	TOP MAIN
26	12 Φ	150C/C	TOP MAIN
27	8 Φ	350C/C	TOP MAIN

BAR MARK	BAR DIA.	SPACING	DESCRIPTION
28	8 Φ	300 C/C	TOP MAIN
29	8 Φ	300C/C	TOP MAIN
30	8 Φ	400C/C	TOP MAIN
31	12 Φ	150C/C	TOP MAIN

TOP DIST. 8 TOR @ 200 C/C WHERE EVER REQUIRED.

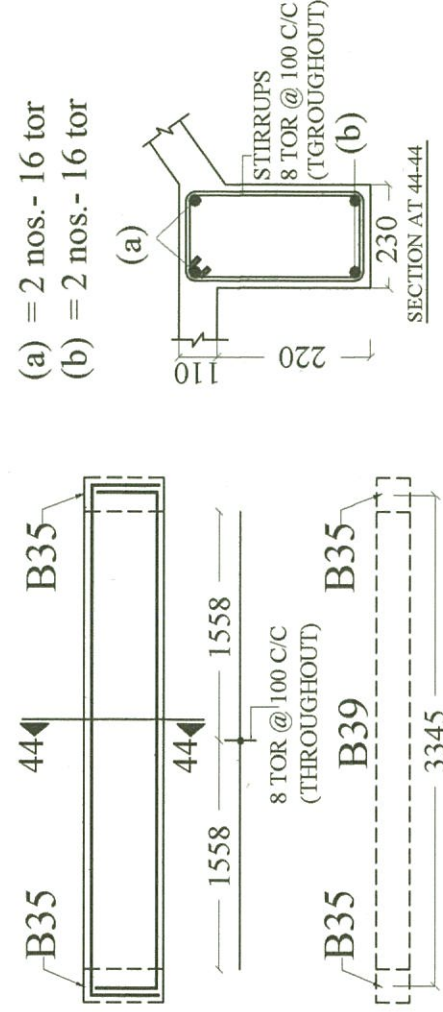

PROJECT

TYPE - I RESIDENCE FOR P.W.D.
DEHRADUN.

CONSULTANT :

SUNEET PRASAD
STRUCTURAL & CONSULTING ENGINEER






TITLE

REINF. DETAIL OF FIRST & SECOND
FLOOR SLAB & BEAMS.

DRAWN SEEMA	DATE 03.10.2012	DRG. NO. TYPE - I - STR. - 9	REV. NO. 1
----------------	--------------------	---------------------------------	---------------

Suneet Prasad
SUNEET PRASAD
B.E., M.E. (CIVIL), MIV, FIV
AUTHORIZED STRUCTURAL ENGINEER
20, PHASE-I, ENGINEERS ENCLAVE
G.M.S. ROAD, DEHRADUN-248 001
REG. No: DoH - UK / ASE - III / 2008

Checked and approved
Suneet Prasad
SUBHASH CHANDRA GUPTA
B.E. Civil (Hons), M. TECH. (Structure)
Reg. No. DOH-UK/ASE-VI/2008
University of Petroleum & Energy Studies

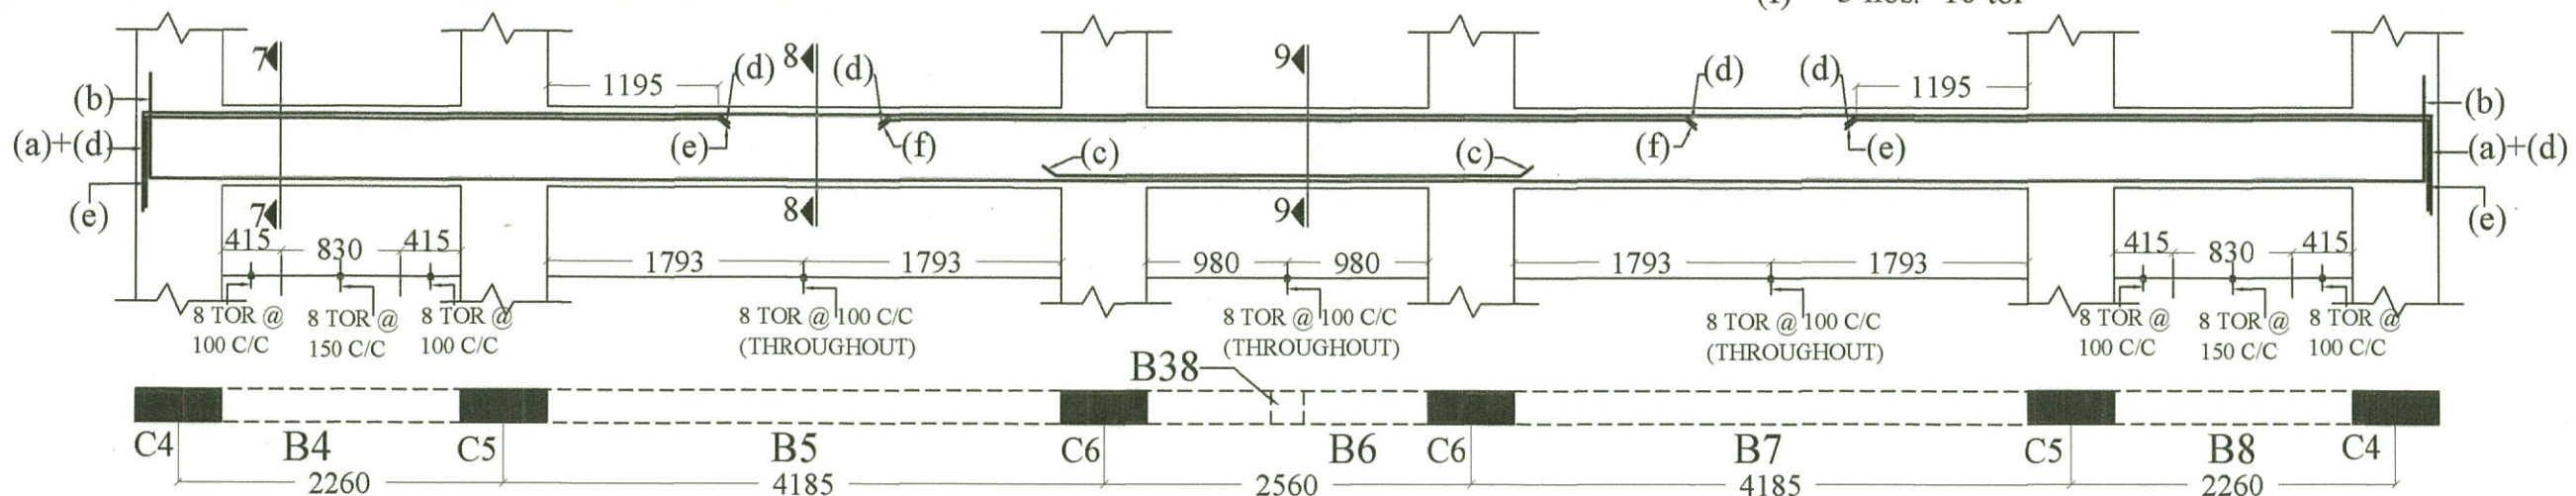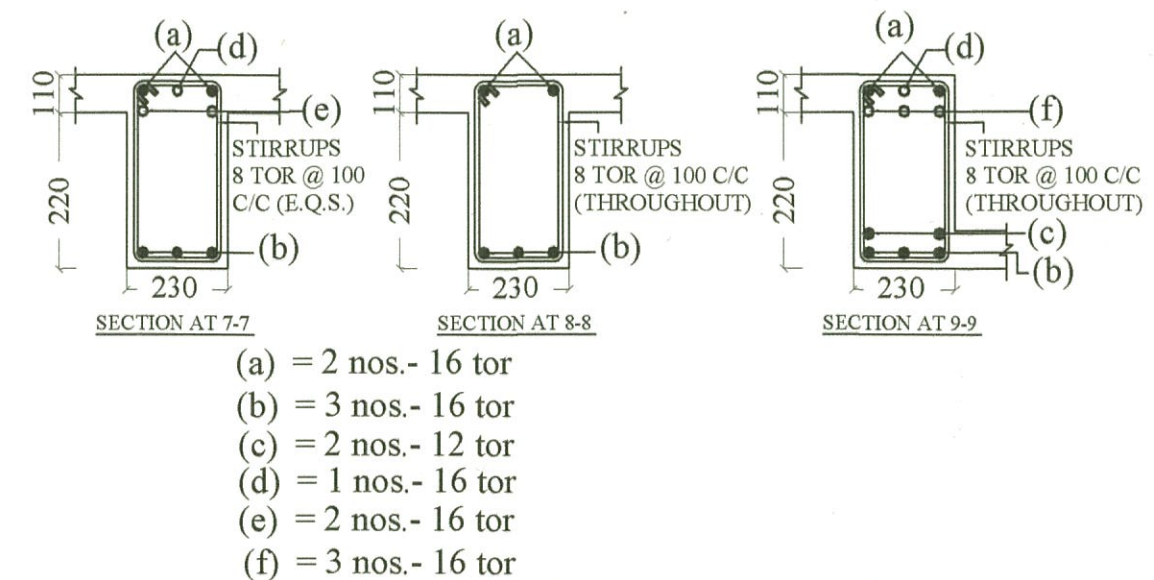
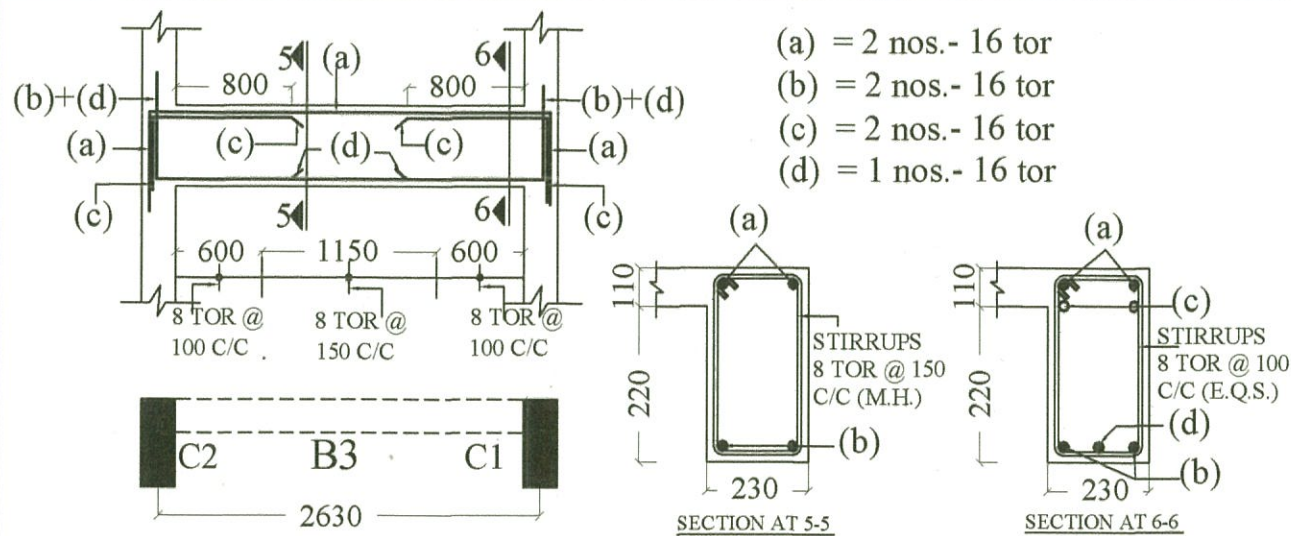
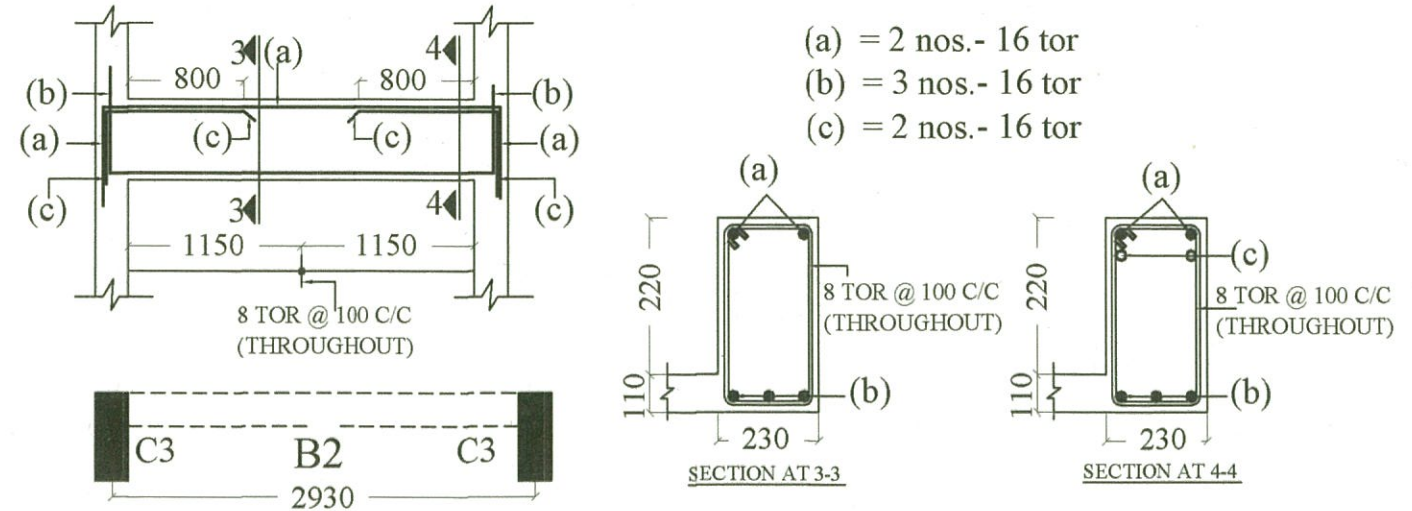
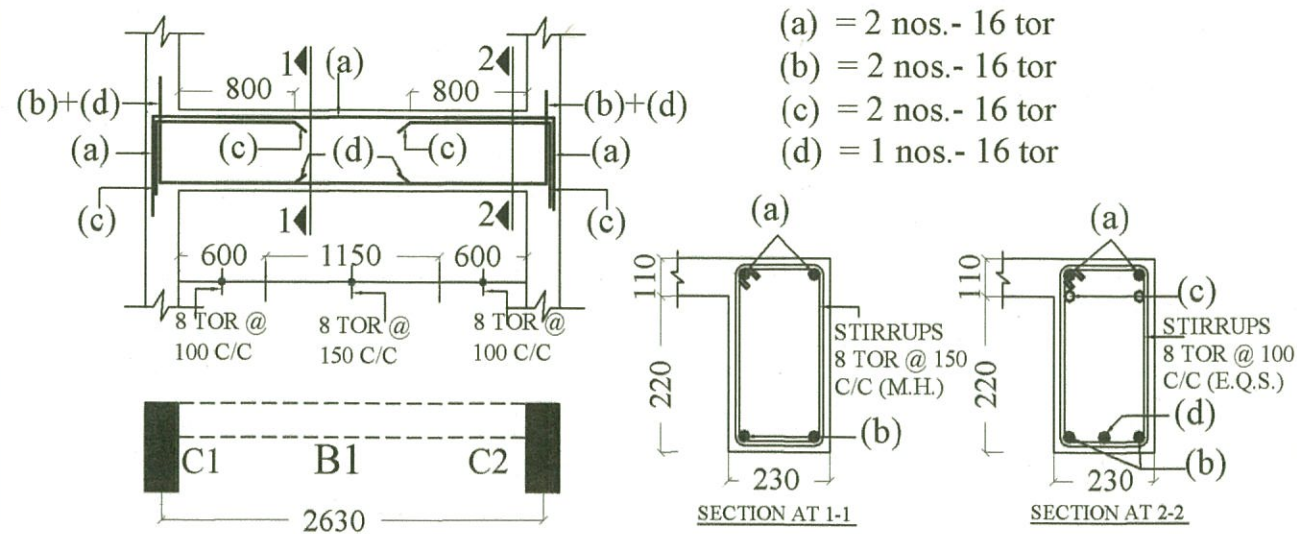


PROJECT TYPE - I RESIDENCE FOR P.W.D. DEHRADUN.			
TITLE REINF. DETAIL OF FIRST & SECOND BEAMS.			
DRAWN SEEMA	DATE 03.10.2012	DRG. NO. TYPE -I- STR.-10	REV. NO. 1

CONSULTANT :
SUNEET PRASAD
STRUCTURAL & CONSULTING ENGINEER

Suneet Prasad
SUNEET PRASAD
B. E., M. E. (CIVIL), MIV, FIV
AUTHORIZED STRUCTURAL ENGINEER
20, PHASE-I, ENGINEERS ENCLAVE
G.M.S. ROAD, DEHRADUN-248 001
REG. No: DOH-UK/ASE-III/2008


Checked and approved
Subhash Chandra Gupta
SUBHASH CHANDRA GUPTA
B.E. Civil (H.n's), M. TECH. (Structure)
Reg. No. DOH-UK/ASE-VI/2008
University of Petroleum & Energy Studies





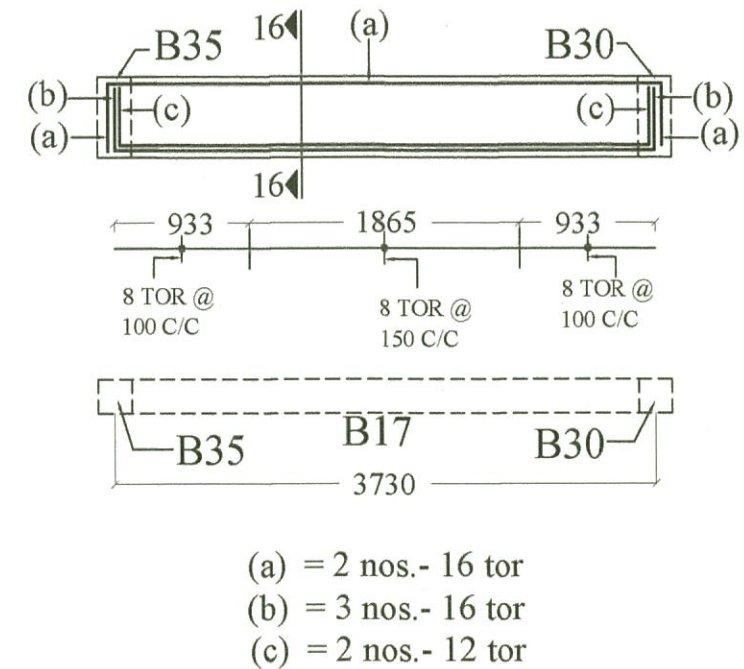
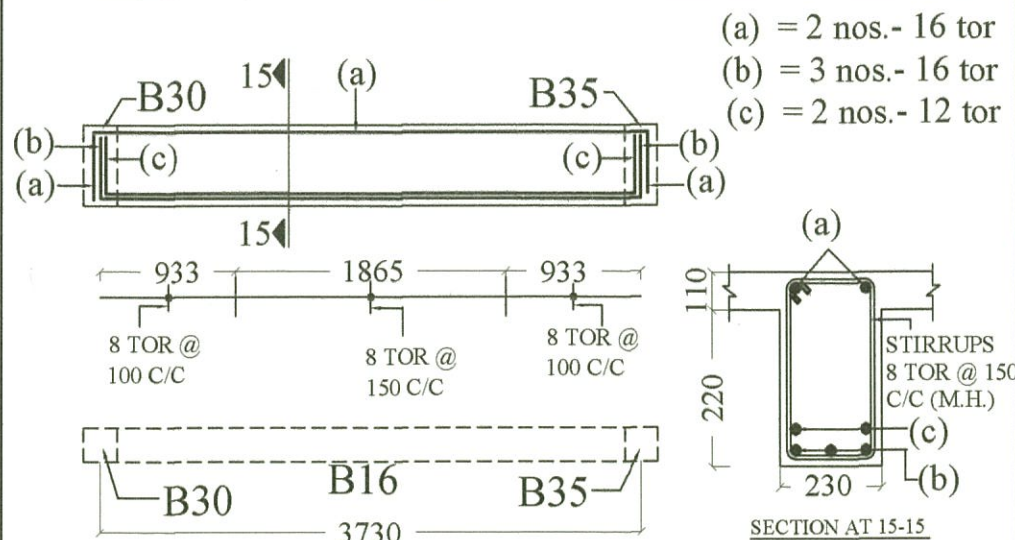
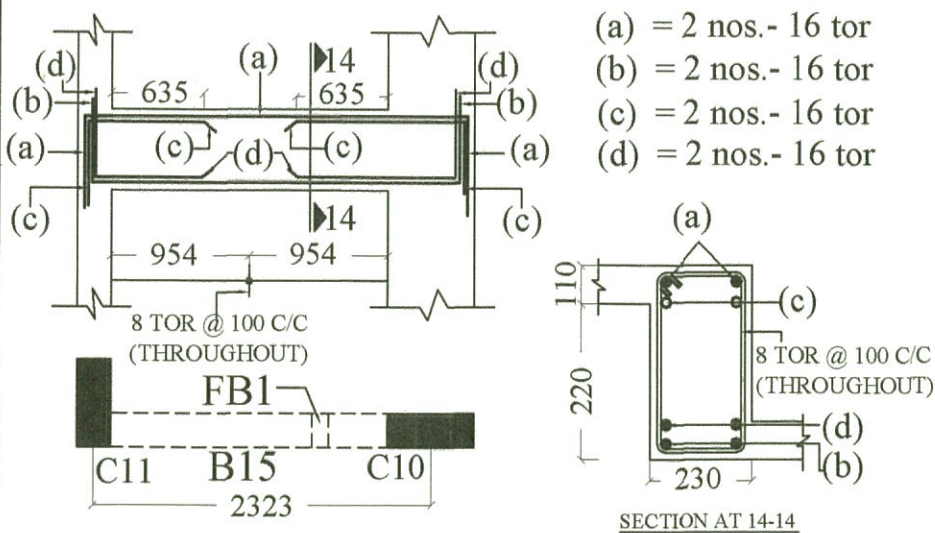
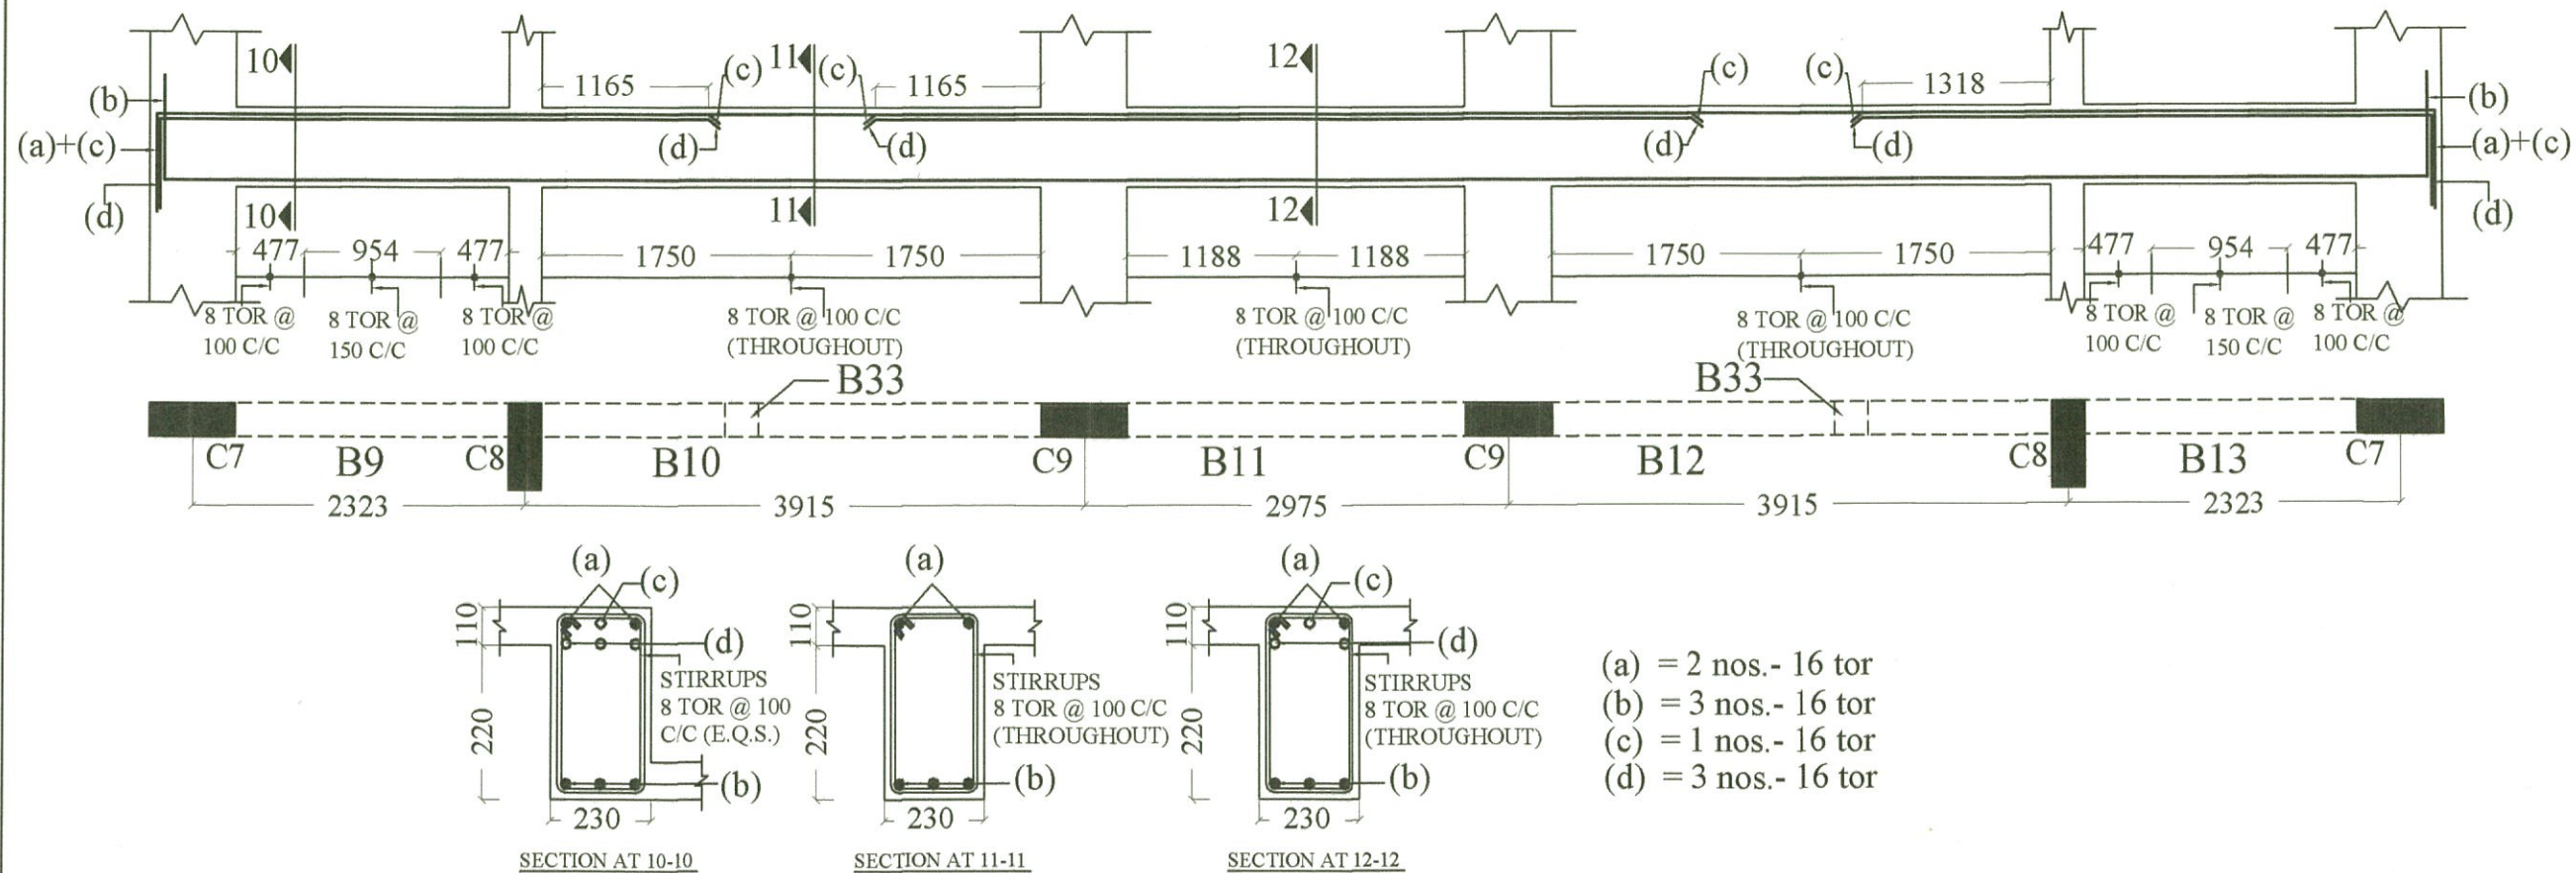


PROJECT TYPE - I RESIDENCE FOR P.W.D. DEHRADUN.			
TITLE REINF. DETAIL OF FIRST & SECOND BEAMS.			
DRAWN SEEMA	DATE 03.10.2012	DRG. NO. TYPE -1- STR.-11	REV. NO. 1

CONSULTANT :
SUNEET PRASAD
STRUCTURAL & CONSULTING ENGINEER
Suneet Prasad
SUNEET PRASAD
B.E., M.E. (CIVIL), MIV, FIV
AUTHORIZED STRUCTURAL ENGINEER
20, PHASE-I, ENGINEERS ENCLAVE
G.M.S. ROAD, DEHRADUN-248 001
REG.No: DoH-UK/ASE-III/2008

*Checked and
approved*
S Gupta
SUBJ: CHANDRA GUPTA
B.E. CIVIL (Hon's), M. TECH. (Structure)
Reg. No. DOH-UK/ASE-VI/2008
University of Petroleum & Energy Studies

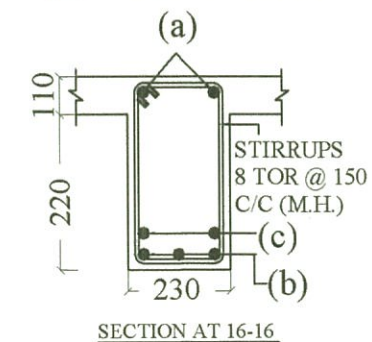

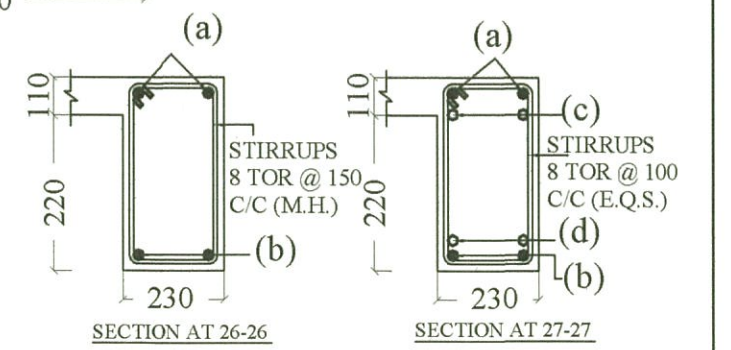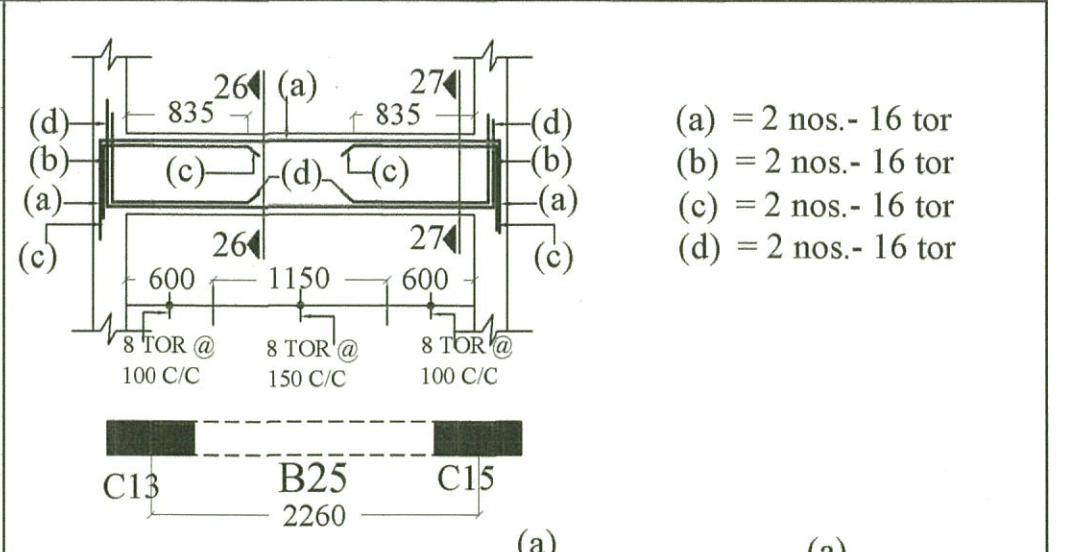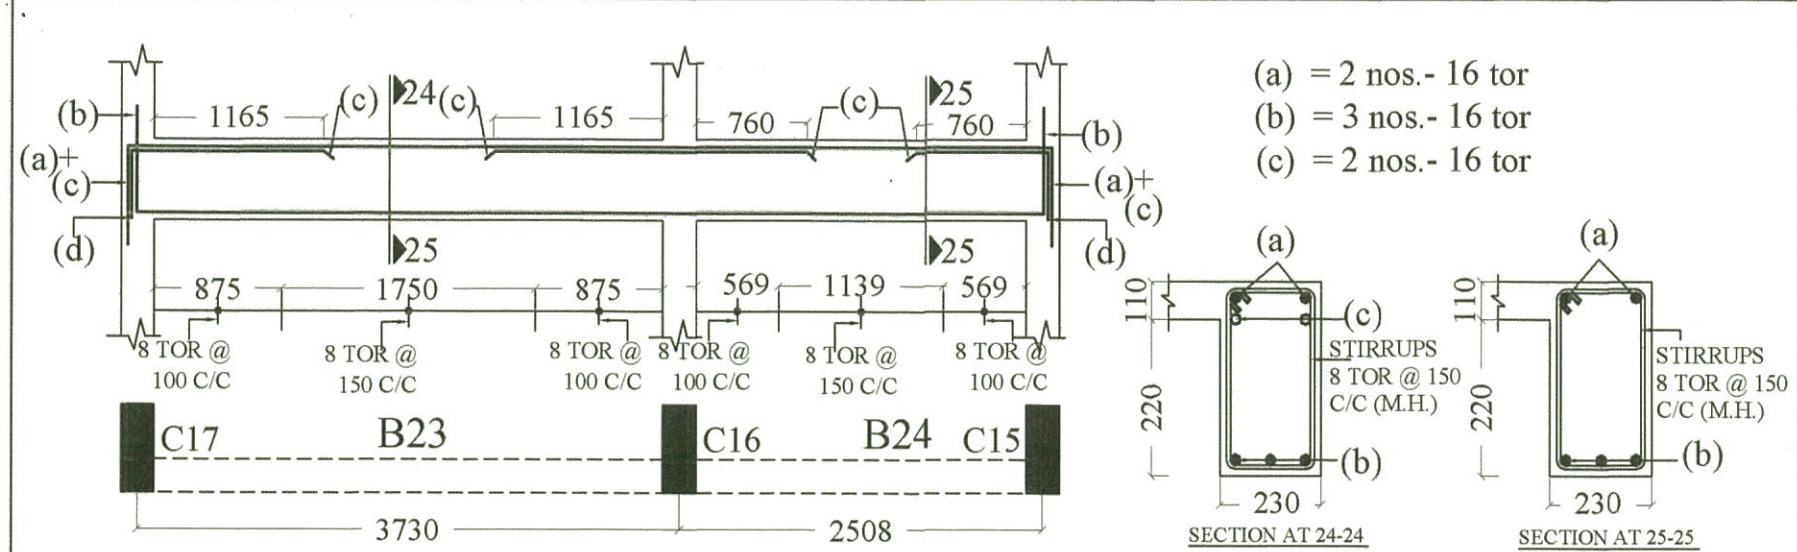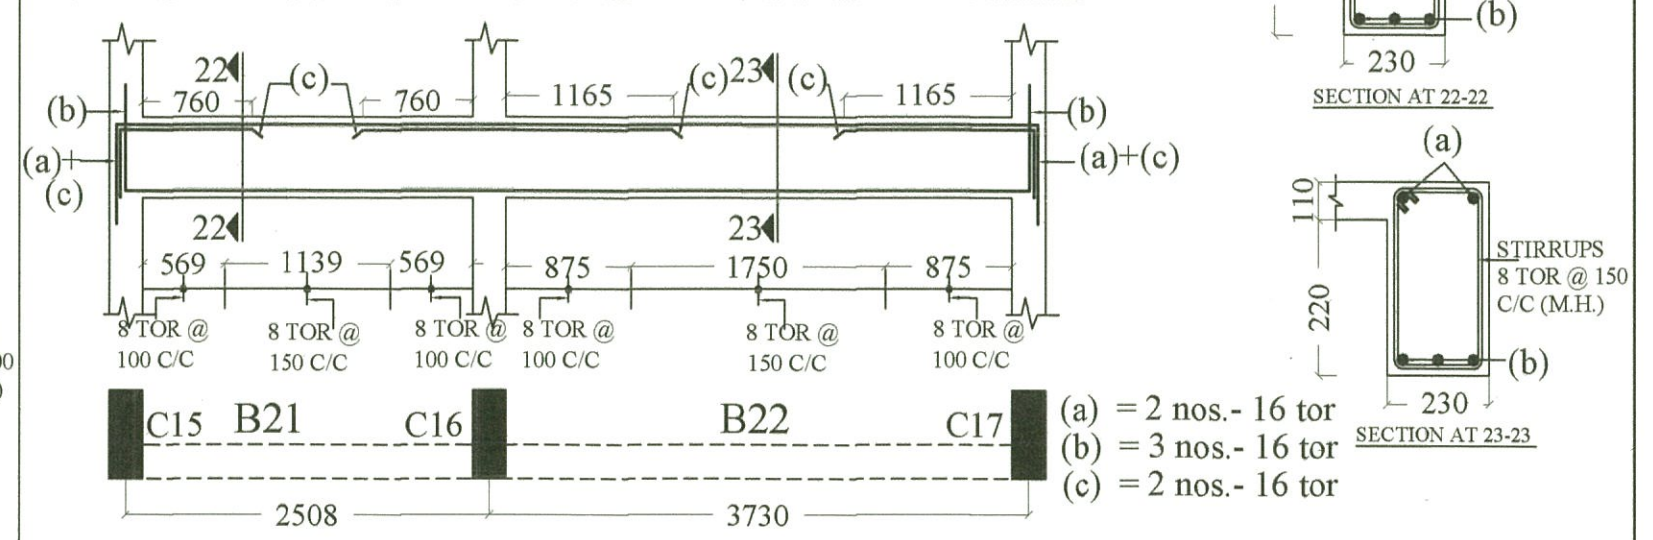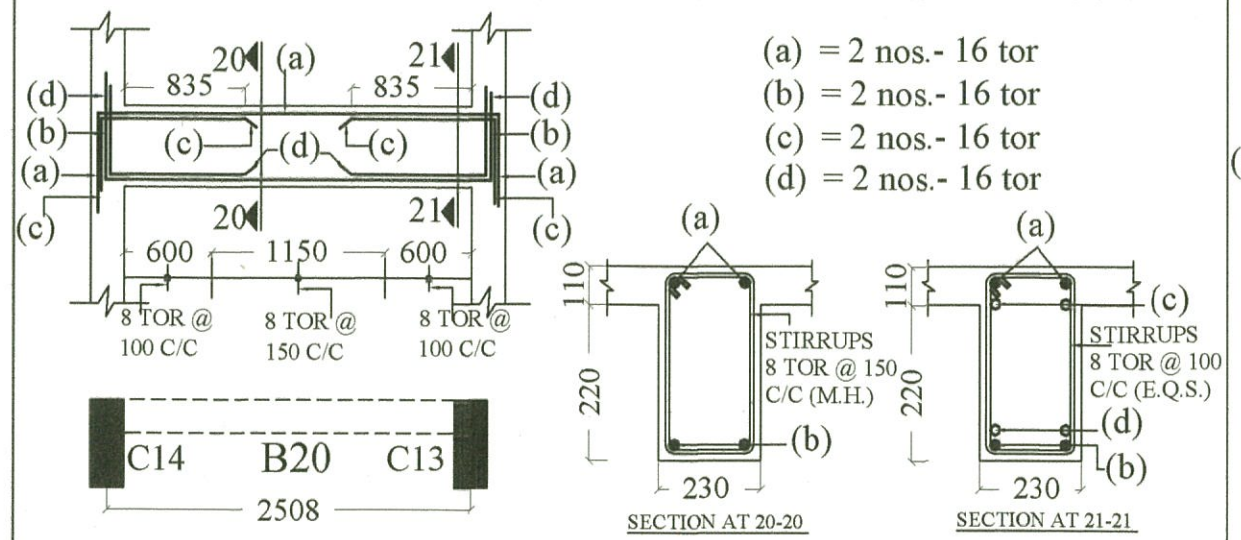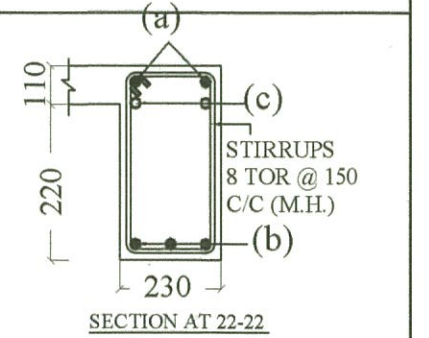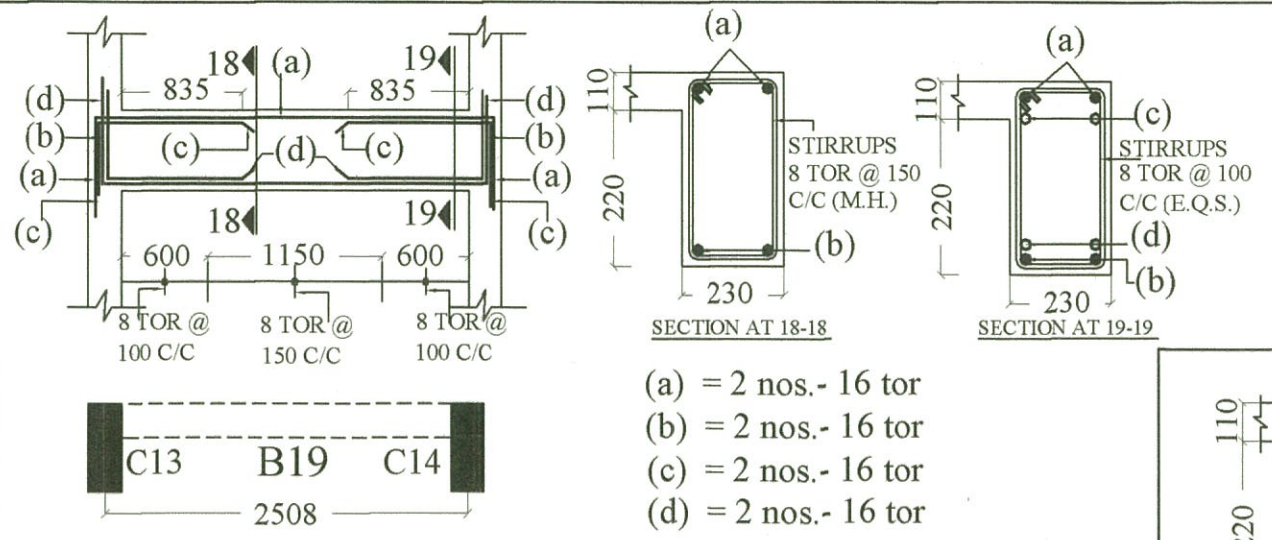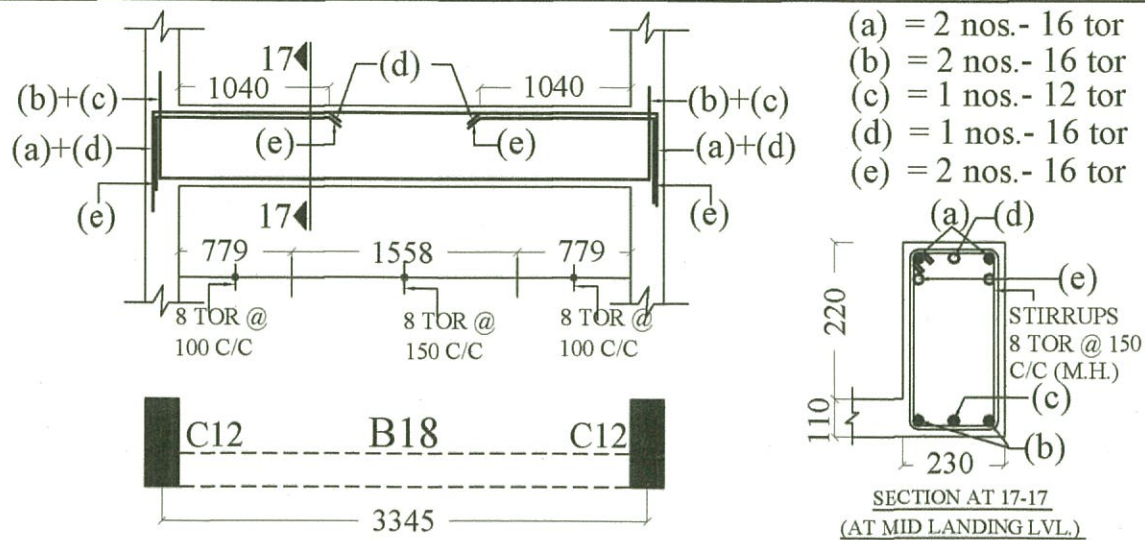

PROJECT			
TYPE - I RESIDENCE FOR P.W.D. DEHRADUN.			
TITLE			
REINF. DETAIL OF FIRST & SECOND BEAMS.			
DRAWN	DATE	DRG. NO.	REV. NO.
SEEMA	03.10.2012	TYPE -I- STR.-12	1

CONSULTANT :

SUNEET PRASAD
STRUCTURAL & CONSULTING ENGINEER


Suneet Prasad

SUNEET PRASAD
B.E., M.E. (CIVIL), MIV, FIV
AUTHORIZED STRUCTURAL ENGINEER
20, PHASE-I, ENGINEERS ENCLAVE
G.M.S. ROAD, DEHRADUN-248 001
REG.No: DOH-UK/ASE-III/2008





checked and approved

Subhash Chandra Gupta





SUBHASH CHANDRA GUPTA
B.E. Civil (Hons), M. TECH. (Structure)
Reg. No. DOH-UK/ASE-VI/2008
University of Petroleum & Energy Studies

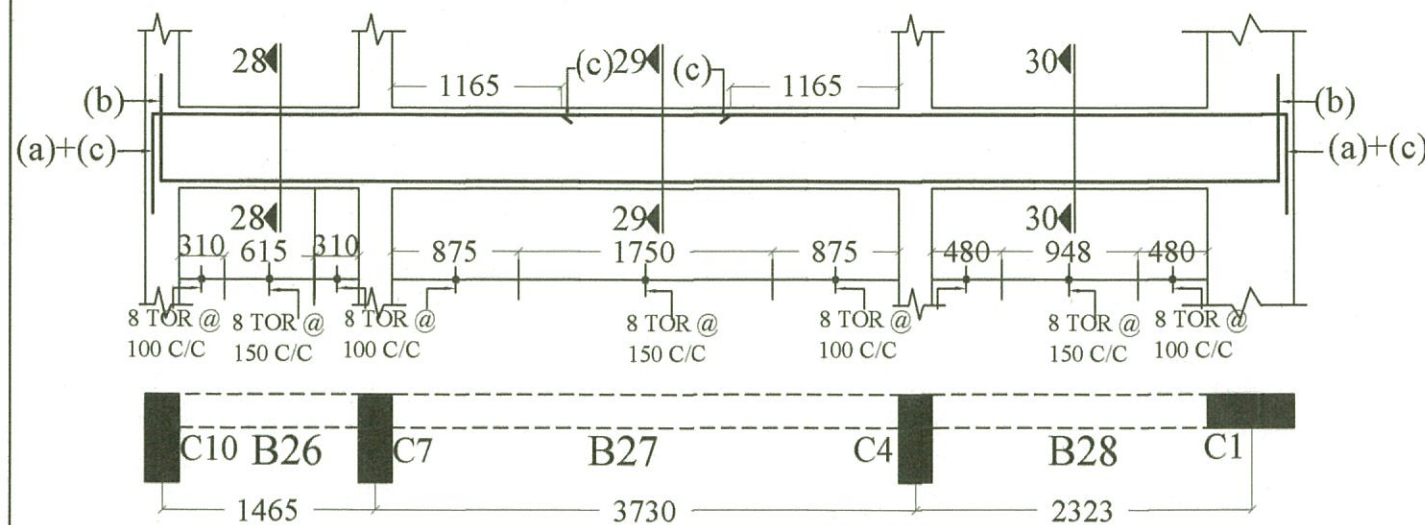



- (a) = 2 nos.- 16 tor
(b) = 3 nos.- 16 tor
(c) = 1 nos.- 16 tor

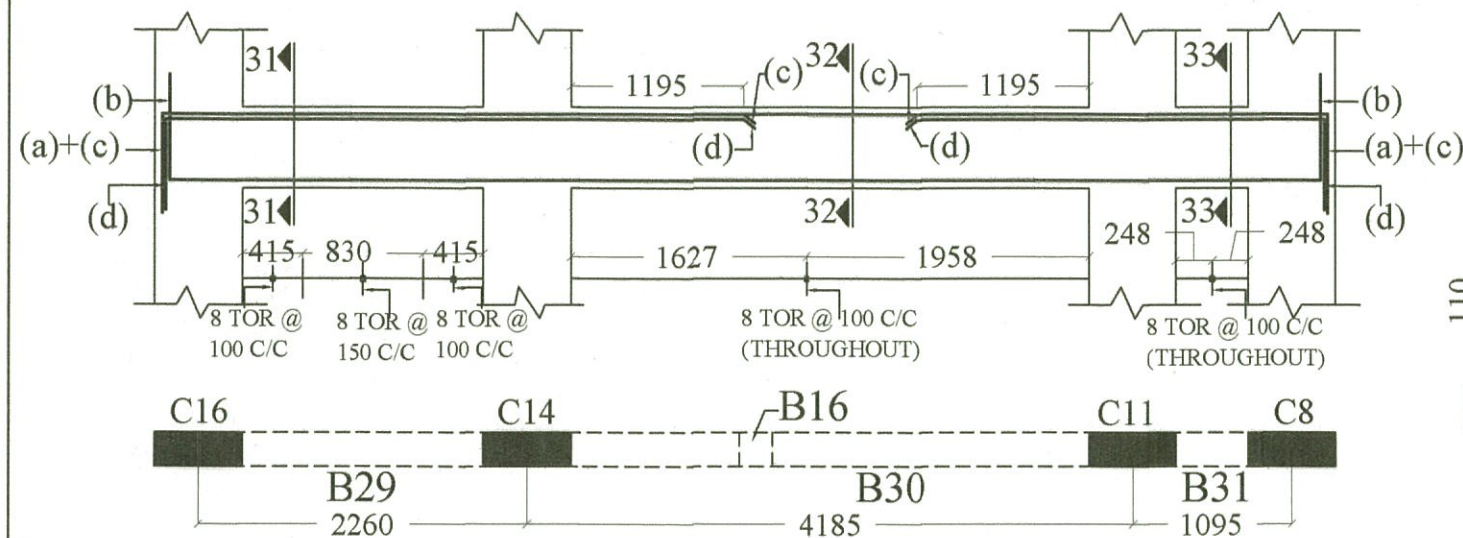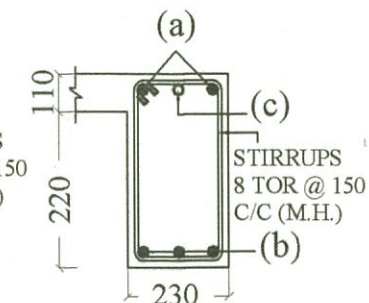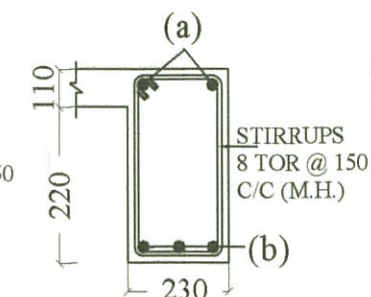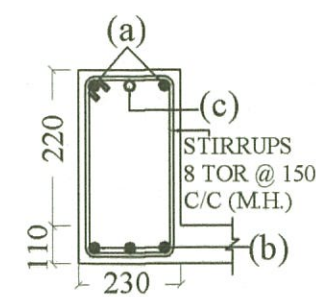


- (a) = 2 nos.- 16 tor
(b) = 3 nos.- 16 tor
(c) = 1 nos.- 16 tor
(d) = 2 nos.- 16 tor

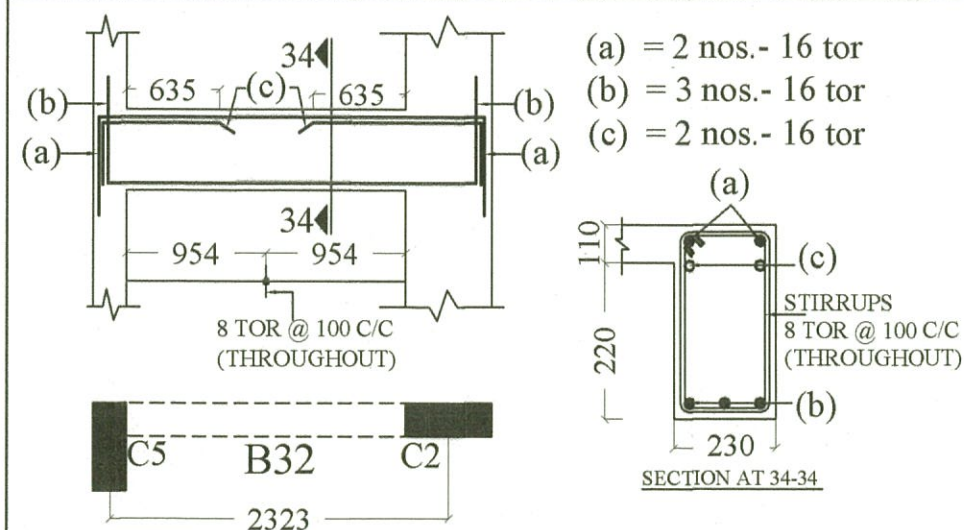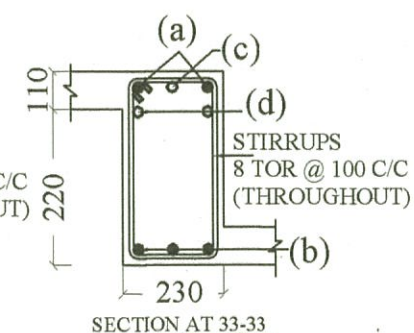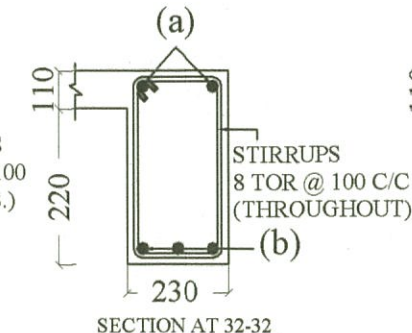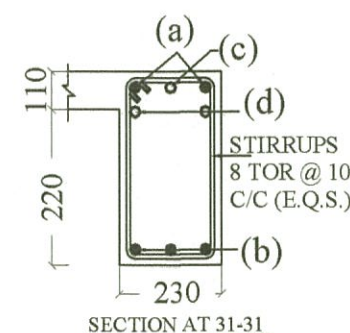

- (a) = 2 nos.- 16 tor
(b) = 3 nos.- 16 tor
(c) = 2 nos.- 16 tor

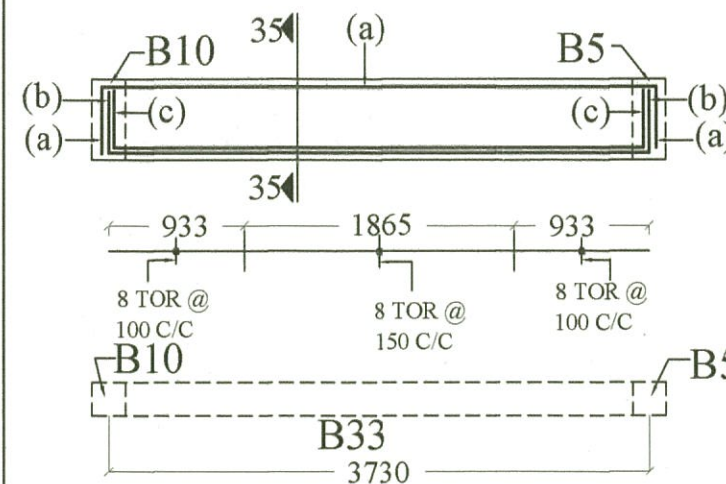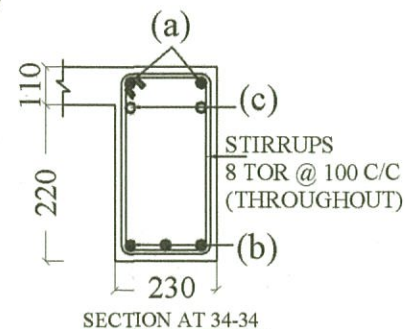

- (a) = 2 nos.- 16 tor
(b) = 3 nos.- 16 tor
(c) = 2 nos.- 12 tor

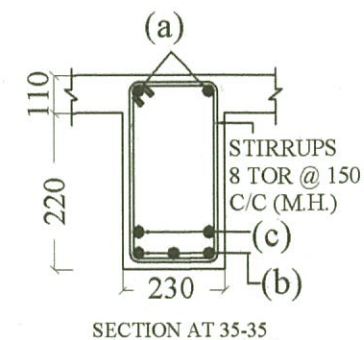

PROJECT
TYPE - I RESIDENCE FOR P.W.D.
DEHRADUN.

TITLE
REINF. DETAIL OF FIRST & SECOND
BEAMS.

DRAWN	DATE	DRG. NO.	REV. NO.
SEEMA	03.10.2012	TYPE -I- STR.-13	1


CONSULTANT :

SUNEET PRASAD
STRUCTURAL & CONSULTING ENGINEER

Suneet Prasad
SUNEET PRASAD
B.E., M.E. (CIVIL), MIV, FIV
AUTHORIZED STRUCTURAL ENGINEER
20, PHASE-I, ENGINEERS ENCLAVE
G.M.S. ROAD, DEHRADUN-248 001
REG. No. DoH-UK/ASE-III/2008

Checked and approve
Gupta

SUBHASH CHANDRA GUPTA
B.E. Civil (Hon's), M. TECH. (Structure)
Reg. No. DOH-UK/ASE-VI/2008
University of Petroleum & Energy Studies

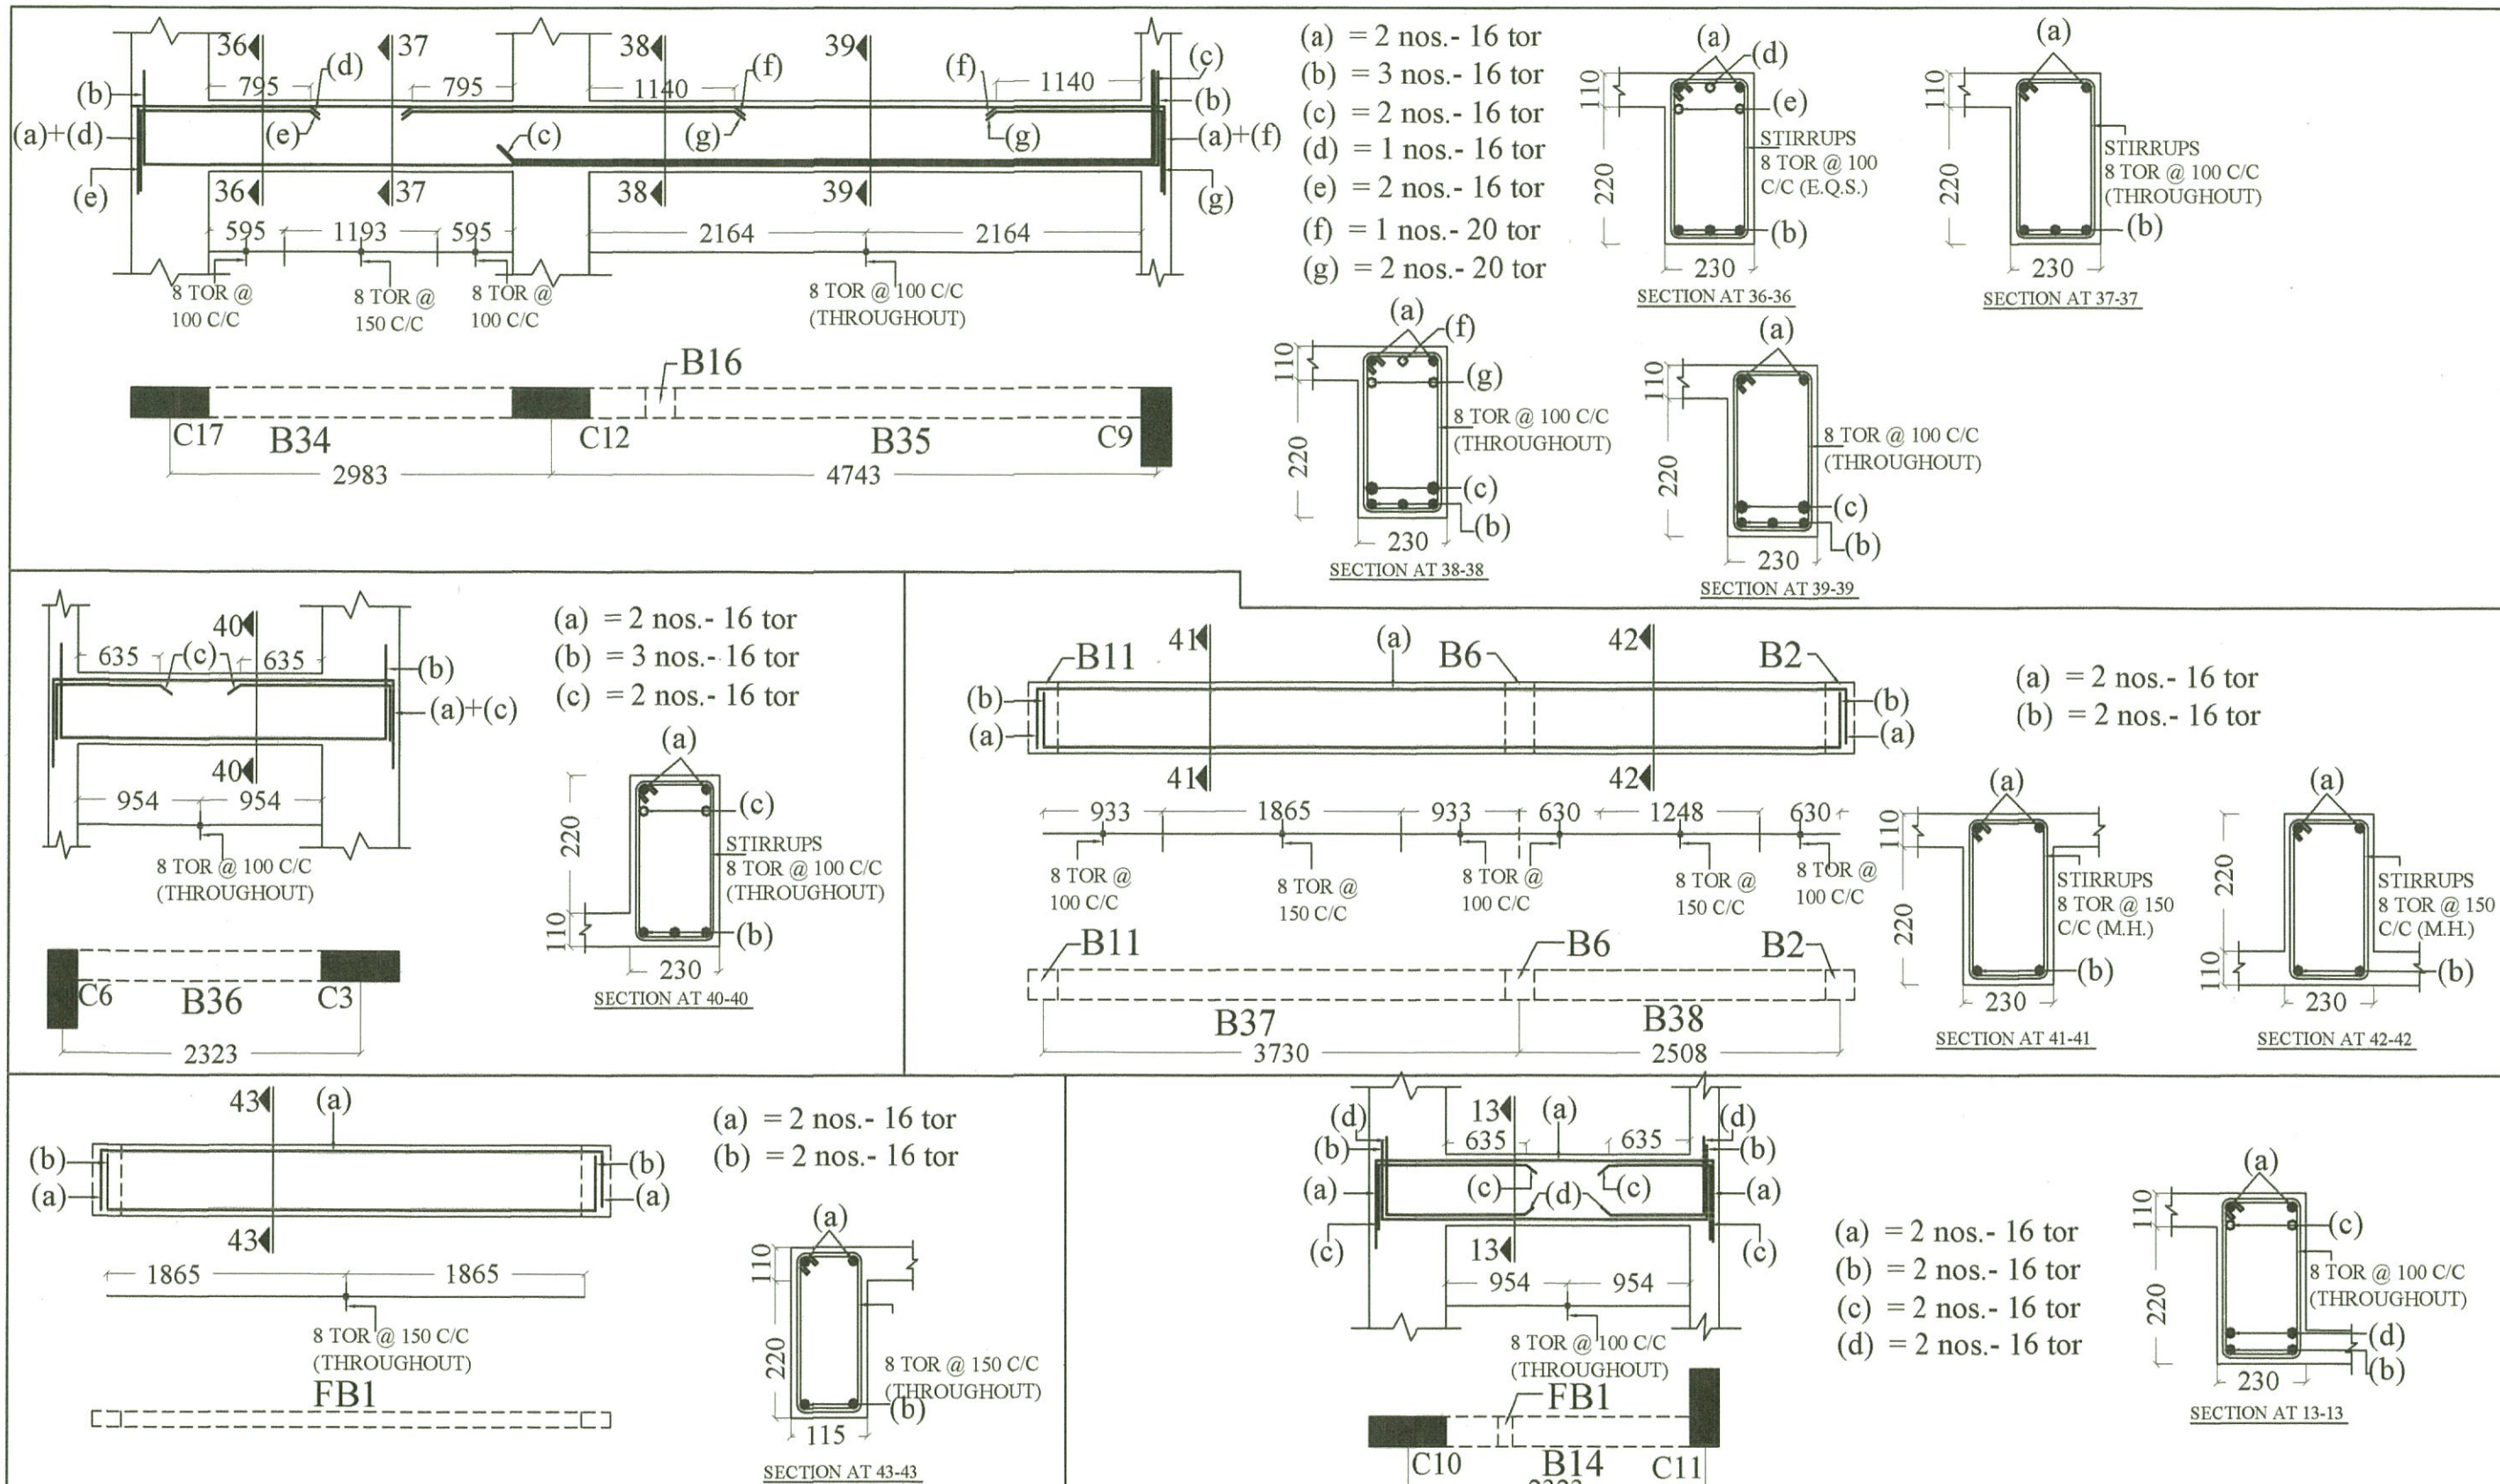

PROJECT			
TYPE - I RESIDENCE FOR P.W.D. DEHRADUN.			
TITLE			
REINF. DETAIL OF FIRST & SECOND BEAMS.			
DRAWN	DATE	DRG. NO.	REV. NO.
SEEMA	03.10.2012	TYPE -I- STR.-14	1

CONSULTANT :

SUNEET PRASAD
STRUCTURAL & CONSULTING ENGINEER


Suneet Prasad

SUNEET PRASAD
B. E., M. E. (CIVIL), MIV, FIV
AUTHORIZED STRUCTURAL ENGINEER
20, PHASE-I, ENGINEERS ENCLAVE
G.M.S. ROAD, DEHRADUN-248 001
REG.No: DOH-UK/ASE-III/2008

Checked and approved

Subhash

SUBHASH CHANDRA GUPTA
B.E. Civil (Hon's), M. TECH. (Structure)
Reg. No. DOH-UK/ASE-VI/2008
University of Petroleum & Energy Studies

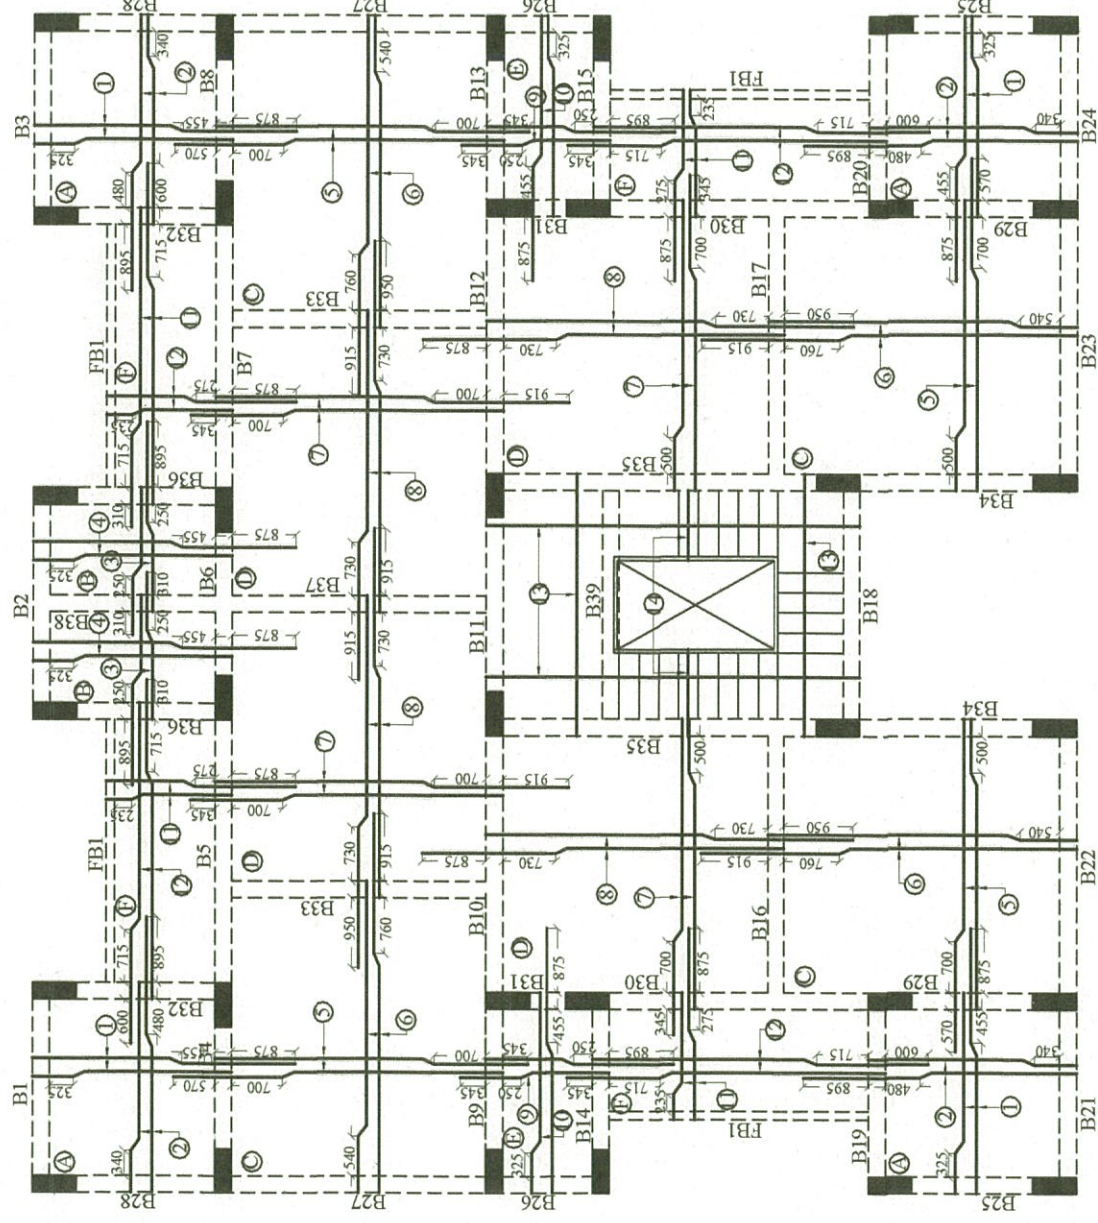

REINF. DETAIL OF ROOF SLAB (WITH BOTTOM BARS)

PANEL	BAR MARK	BAR DIA.	SPACING	DESCRIPTION
A (SLAB THICKNESS 110)	1	8 Φ	200C/C	BOTTOM MAIN
	2	8 Φ	200C/C	BOTTOM DIST.
B (SLAB THICKNESS 110)	3	8 Φ	200C/C	BOTTOM MAIN
	4	8 Φ	200C/C	BOTTOM DIST.
C (SLAB THICKNESS 110)	5	8 Φ	150C/C	BOTTOM MAIN
	6	8 Φ	160C/C	BOTTOM DIST.
D (SLAB THICKNESS 110)	7	8 Φ	150C/C	BOTTOM MAIN
	8	8 Φ	160C/C	BOTTOM DIST.
E (SLAB THICKNESS 110)	9	8 Φ	200C/C	BOTTOM MAIN
	10	8 Φ	200C/C	BOTTOM DIST.
F (SLAB THICKNESS 110)	11	8 Φ	175C/C	BOTTOM MAIN
	12	8 Φ	200C/C	BOTTOM DIST.
STAIRCASE (SLAB THICKNESS 110)	13	12 Φ	150C/C	BOTTOM MAIN
	14	8 Φ	150C/C	BOTTOM DIST.

PROJECT

TYPE - I RESIDENCE FOR P.W.D.
DEHRADUN.

TITLE

REINF. DETAIL OF ROOF SLAB &
BEAMS.

DRAWN SEEMA	DATE 03.10.2012	DRG. NO. TYPE -I- STR.-15	REV. NO. 1
----------------	--------------------	------------------------------	---------------


CONSULTANT :

SUNEET PRASAD
STRUCTURAL & CONSULTING ENGINEER

Suneet Prasad
SUNEET PRASAD
B.E., M.E. (CIVIL), MIV, FIV
AUTHORIZED STRUCTURAL ENGINEER
20, PHASE-I, ENGINEERS ENCLAVE
G.M.S. ROAD, DEHRADUN-248 001
REG.No: DoH-UK / ASE - III / 2008

Checked and approved
[Signature]

SUBHASH CHANDRA GUPTA
B.E. Civil (Hon's), M. TECH. (Structure)
Reg. No. DOH-UK/ASE-VI/2008
University of Technology & Energy Studies

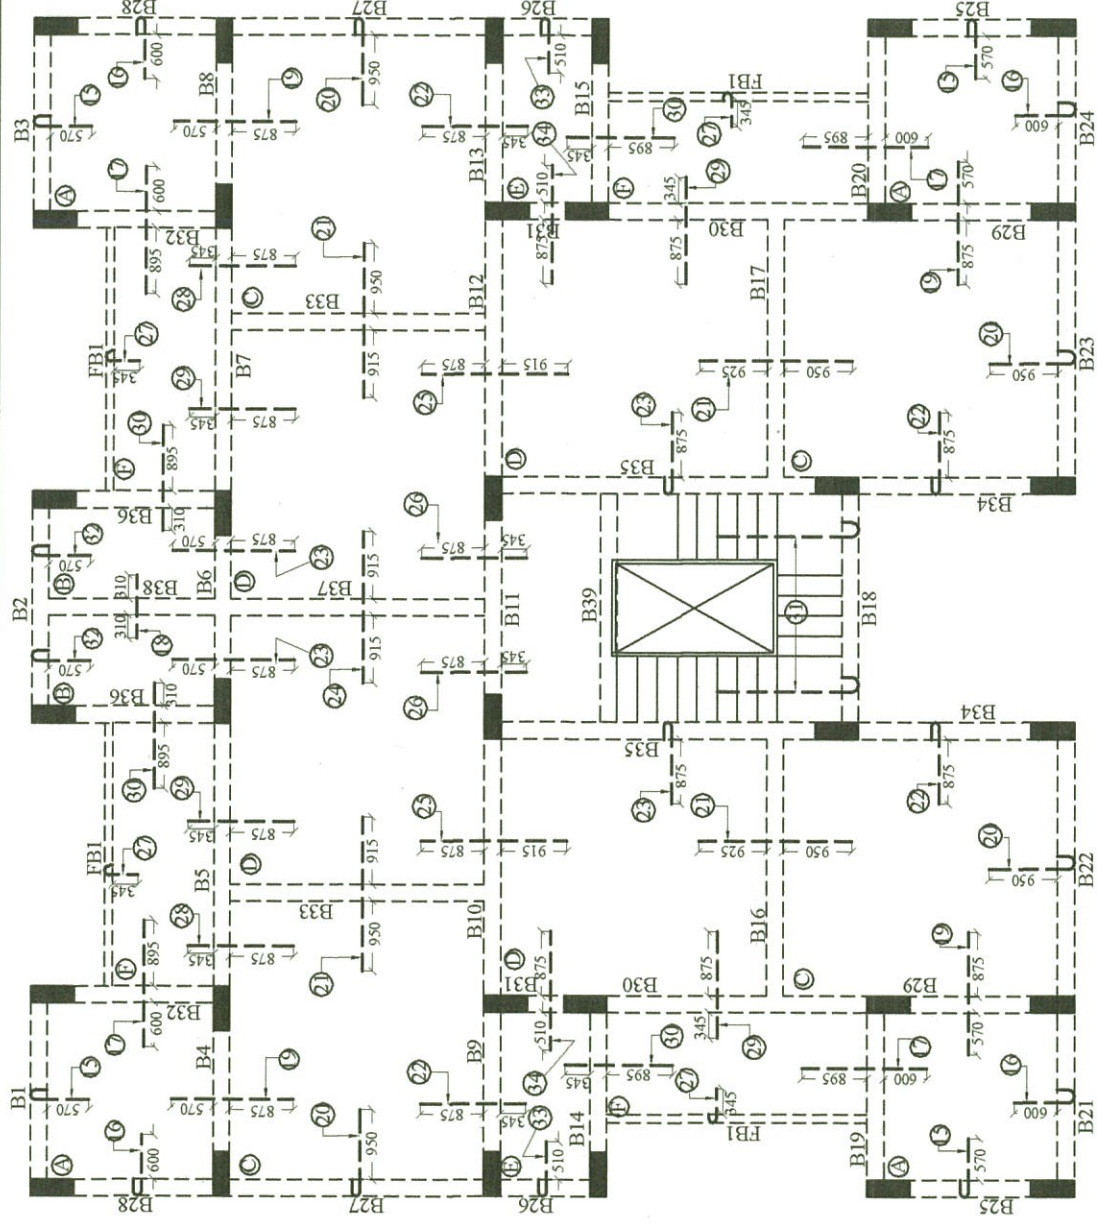


REINF. DETAIL OF ROOF SLAB (WITH TOP BARS)

BAR MARK	BAR DIA.	SPACING	DESCRIPTION
15	8 Φ	400C/C	TOP MAIN
16	8 Φ	400C/C	TOP MAIN
17	8 Φ	400C/C	TOP MAIN
18	8 Φ	400C/C	TOP MAIN
19	8 Φ	300C/C	TOP MAIN
20	8 Φ	320C/C	TOP MAIN
21	8 Φ	320C/C	TOP MAIN
22	8 Φ	300C/C	TOP MAIN
23	8 Φ	300C/C	TOP MAIN
24	8 Φ	320C/C	TOP MAIN
25	8 Φ	300C/C	TOP MAIN
26	12 Φ	150C/C	TOP MAIN
27	8 Φ	350C/C	TOP MAIN
28	8 Φ	300 C/C	TOP MAIN

BAR MARK	BAR DIA.	SPACING	DESCRIPTION
29	8 Φ	300C/C	TOP MAIN
30	8 Φ	400C/C	TOP MAIN
31	12 Φ	150C/C	TOP MAIN
32	8 Φ	400C/C	TOP MAIN
33	8 Φ	400C/C	TOP MAIN
34	8 Φ	300C/C	TOP MAIN

TOP DIST. 8 TOR @ 200 C/C WHERE EVER REQUIRED.

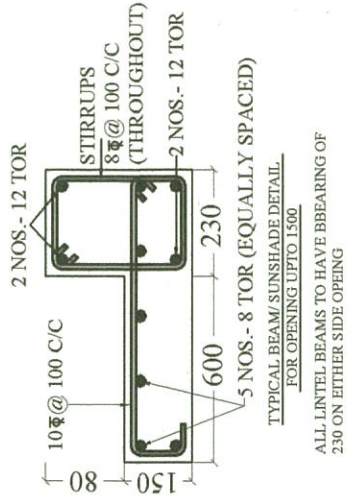

PROJECT

TYPE - I RESIDENCE FOR P.W.D.
DEHRADUN.

CONSULTANT :

SUNEET PRASAD
STRUCTURAL & CONSULTING ENGINEER



TITLE

REINF. DETAIL OF ROOF SLAB &
BEAMS.


Suneet Prasad.
SUNEET PRASAD
B.E., M.E. (CIVIL), MIV, FIV
AUTHORIZED STRUCTURAL ENGINEER
20, PHASE-I, ENGINEERS ENCLAVE
G.M.S. ROAD, DEHRADUN-248 001
REG.No: DoH - UK / ASE - IIT / 2008

DRAWN SEEMA	DATE 03.10.2012	DRG. NO. TYPE -I- STR.-16	REV. NO. 1
----------------	--------------------	------------------------------	---------------

Checked and approved
Suneet
SUBHASH CHANDRA GUPTA
B.E. Civil (Hons), M. TECH. (Structure)
Reg. No. DOH-UK/ASE-VII/2008
University of Technology & Energy Studies

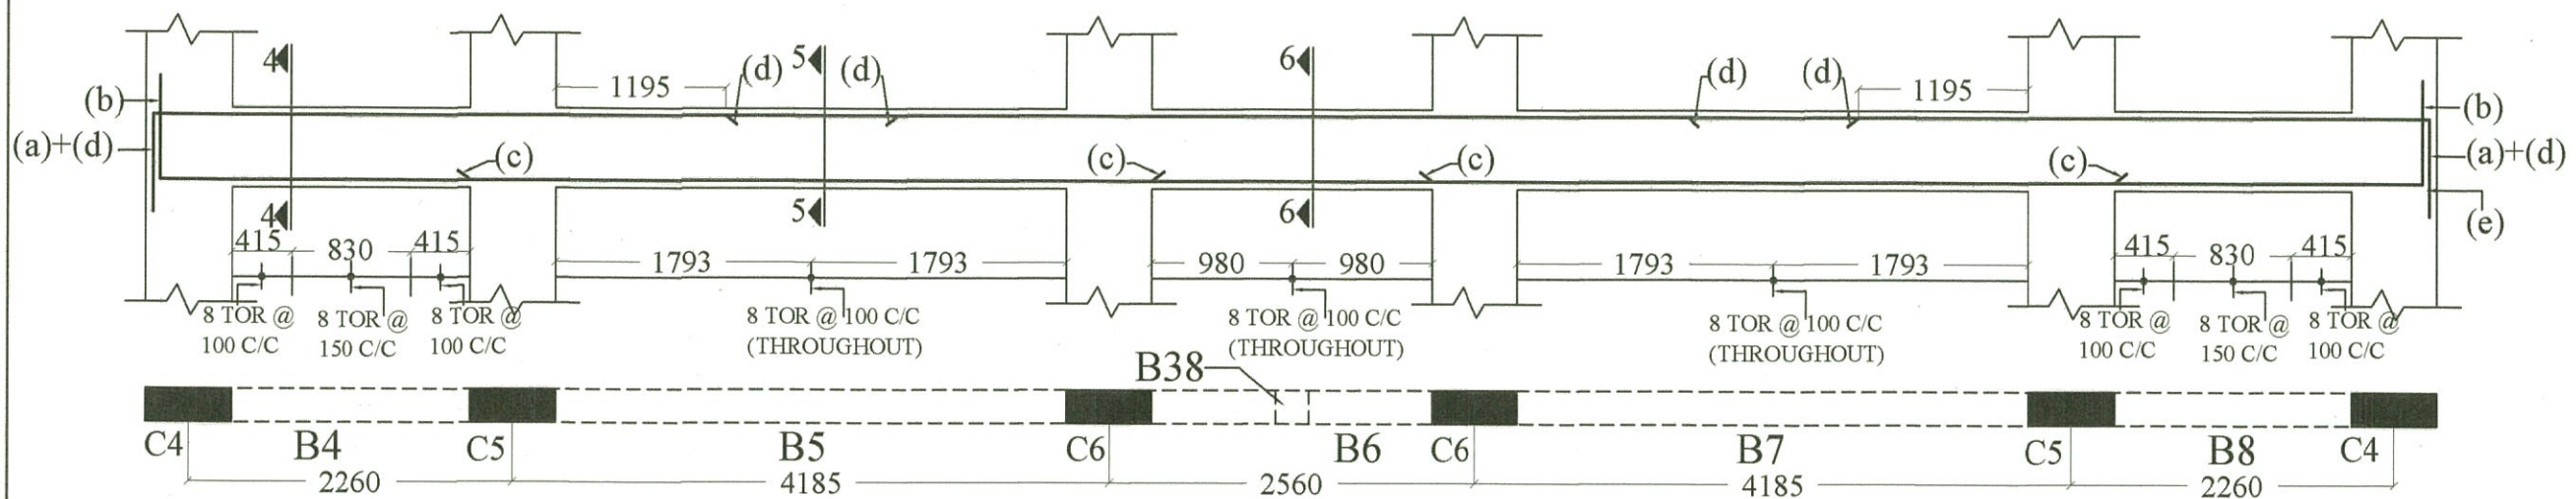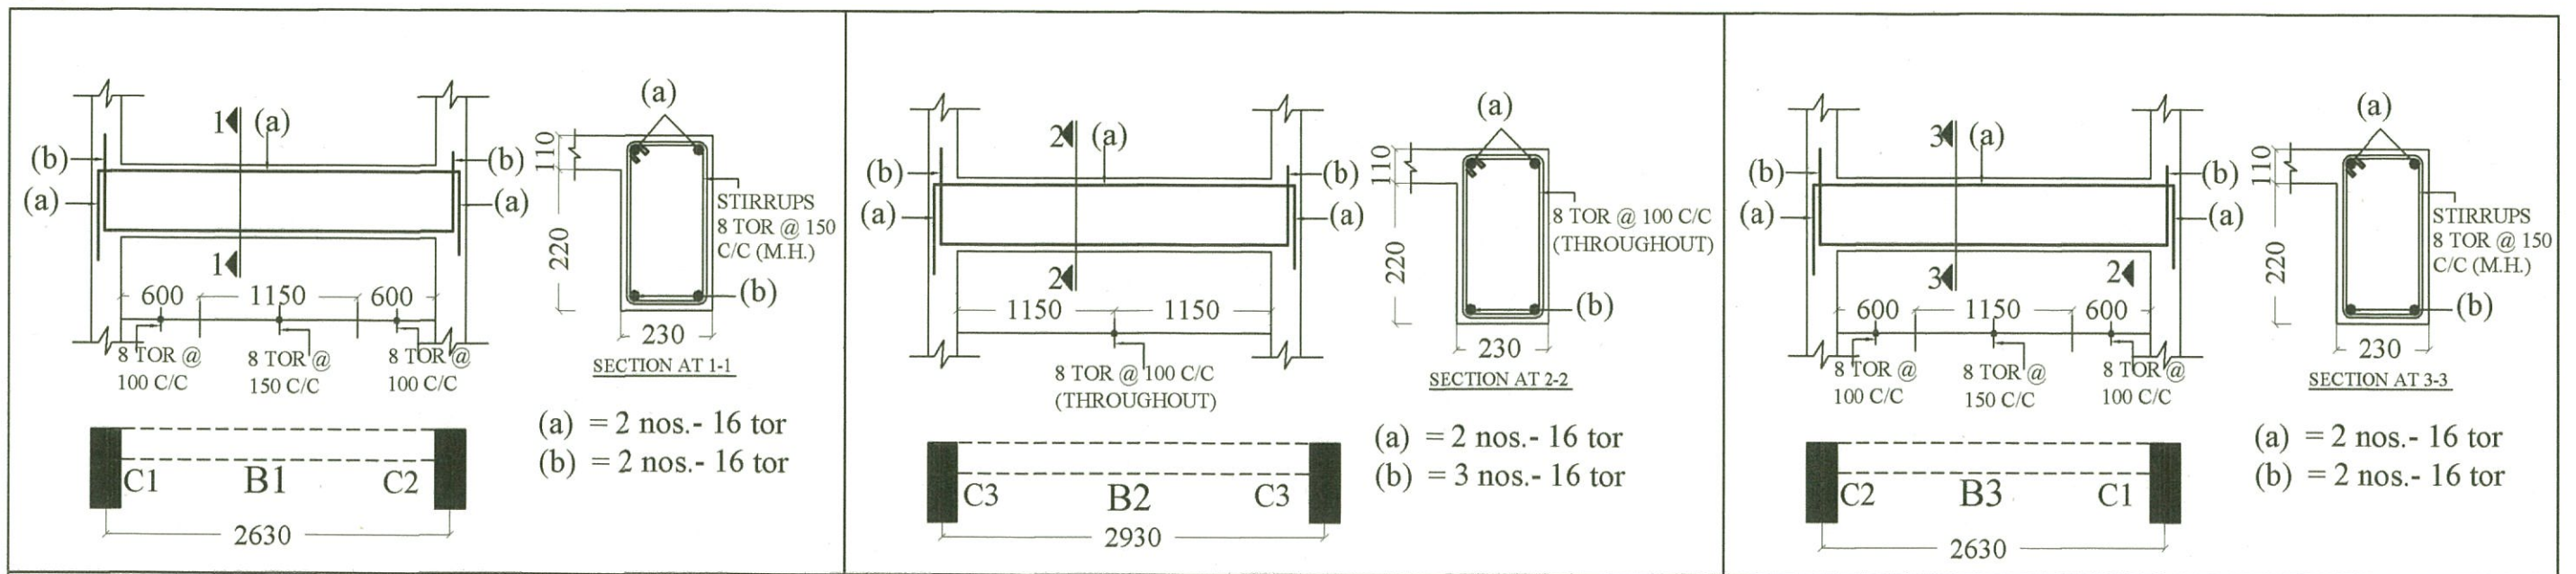

(a) = 2 nos. - 16 tor
(b) = 2 nos. - 16 tor
(c) = 1 nos. - 16 tor
(d) = 1 nos. - 16 tor

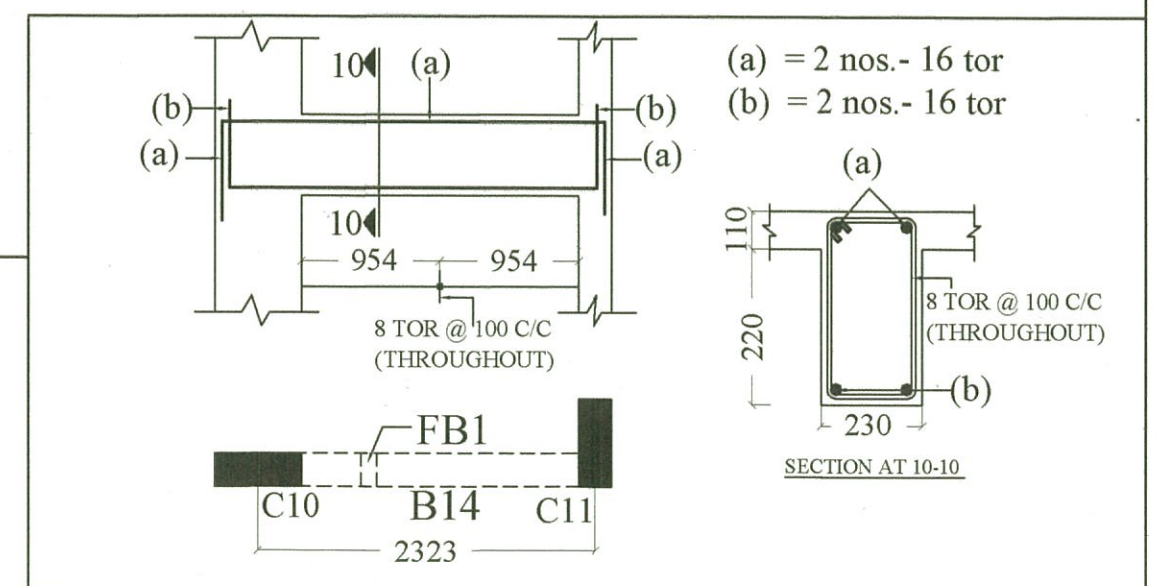

PROJECT
TYPE - I RESIDENCE FOR P.W.D.
DEHRADUN.

TITLE
REINF. DETAIL OF ROOF BEAMS.


DRAWN SEEMA DATE 03.10.2012 DRG. NO. TYPE -1- STR.-17 REV. NO. 1

CONSULTANT :







SUNEET PRASAD
STRUCTURAL & CONSULTING ENGINEER

Suneet Prasad
SUNEET PRASAD
B. E., M. E. (CIVIL), MIV, FIV
AUTHORIZED STRUCTURAL ENGINEER
20, PHASE-I, ENGINEERS ENCLAVE
G.M.S. ROAD, DEHRADUN-248 001
REG.No: DOH-UK/ASE-III/2008


Checked and approved
S Gupta
SUBHASH CHANDRA GUPTA
B.E. Civil (H on's), M. TECH. (Structure)
Reg. No. DOH-UK/ASE-VII/2008
University of Petroleum & Energy Studies

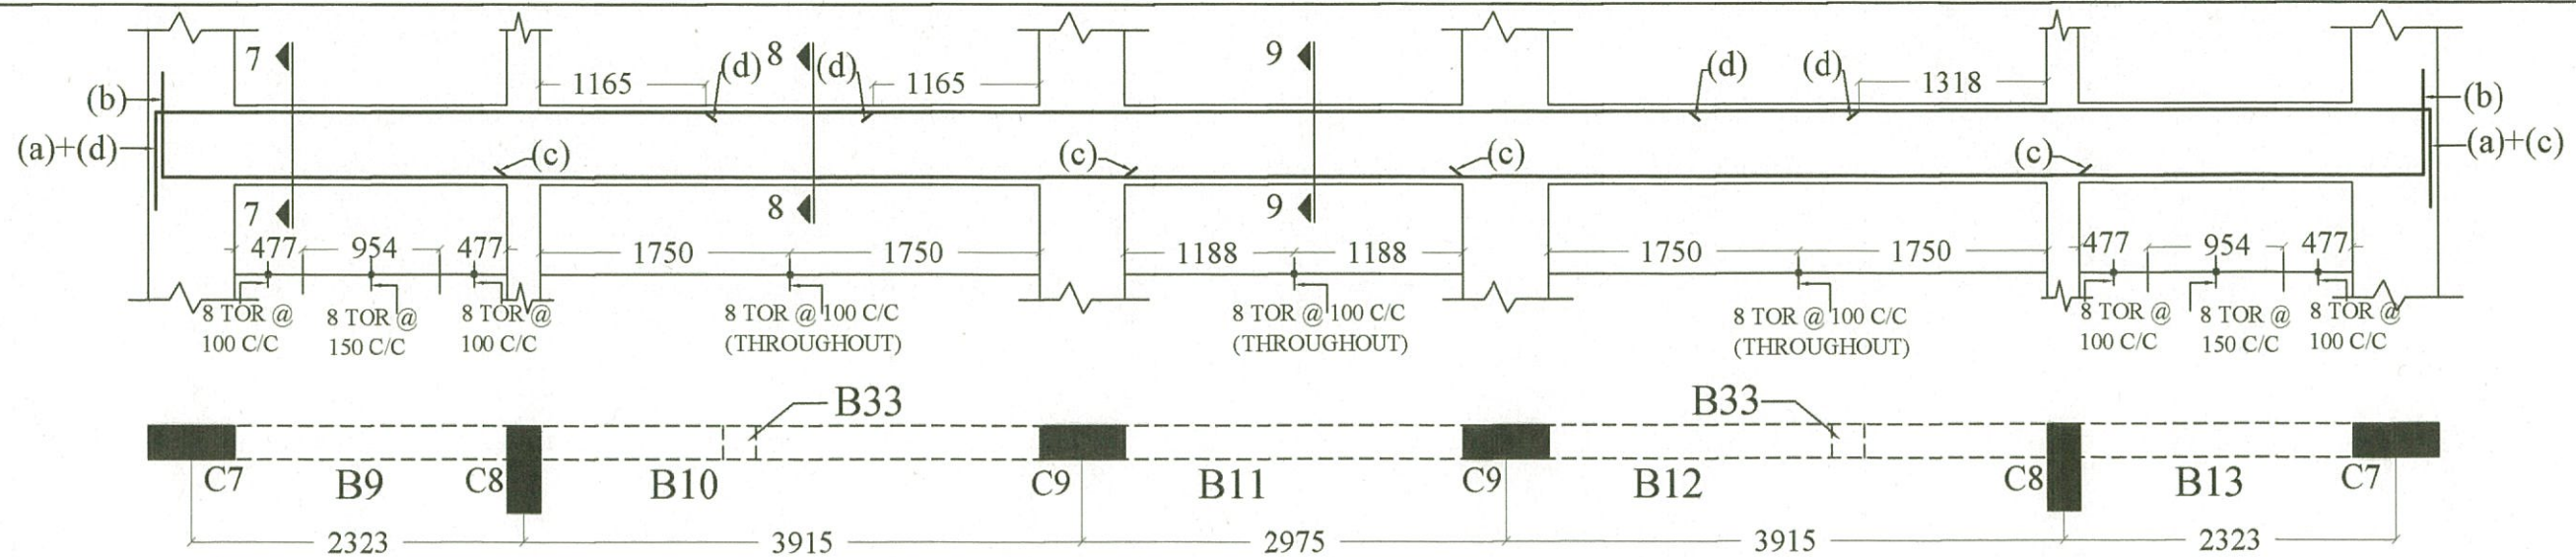

(a) = 2 nos.- 16 tor
 (b) = 2 nos.- 16 tor
 (c) = 1 nos.- 16 tor
 (d) = 1 nos.- 16 tor

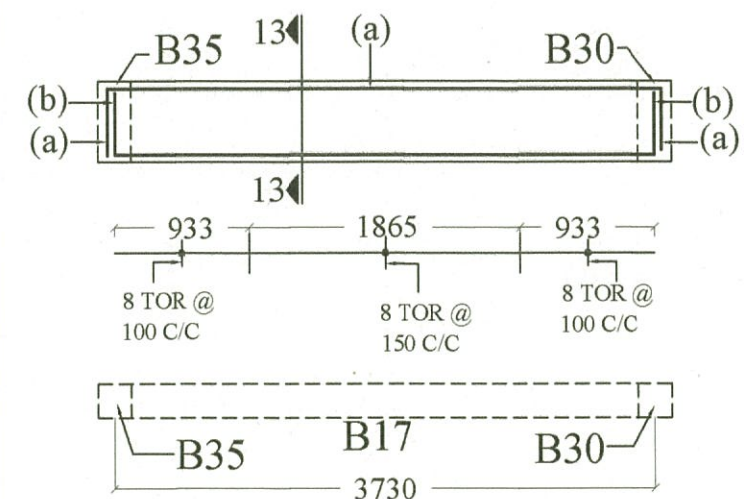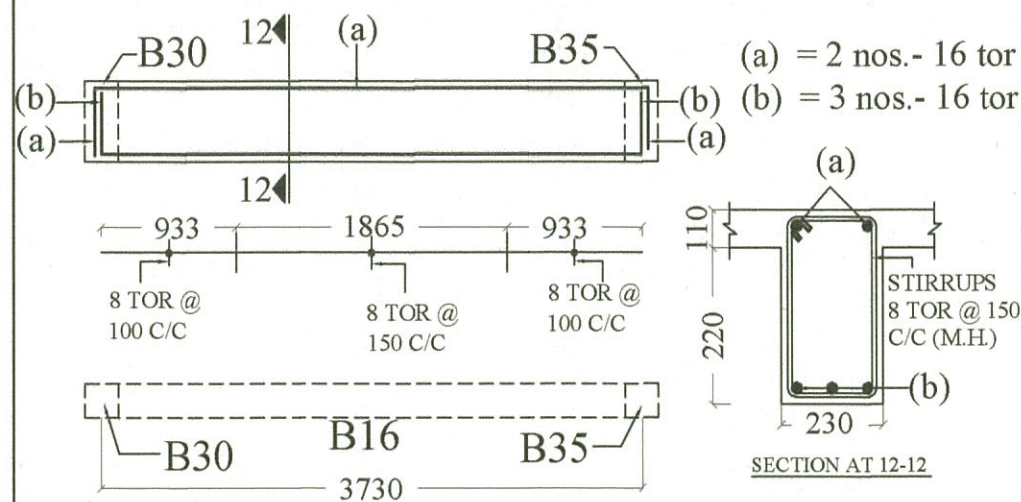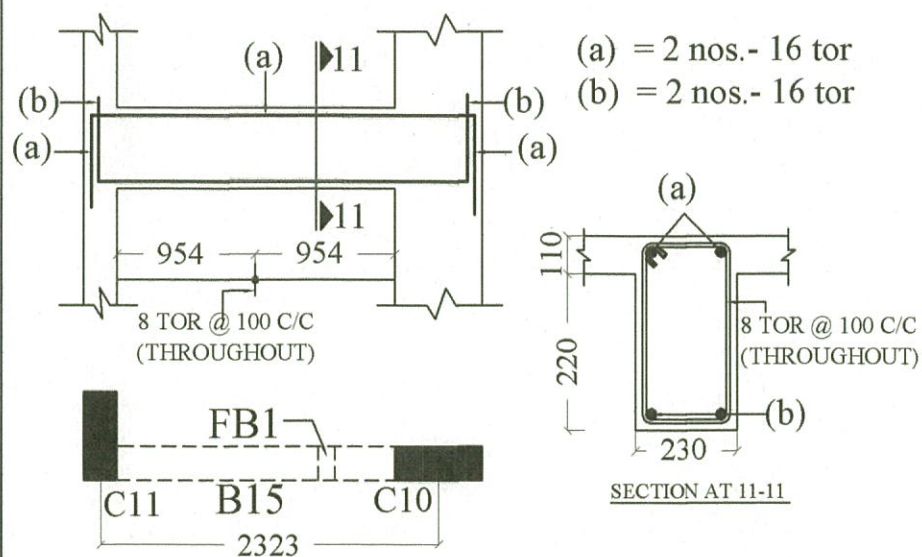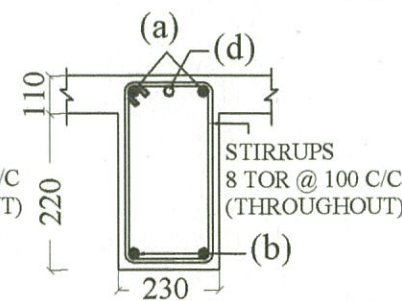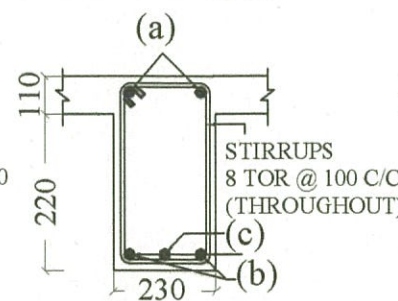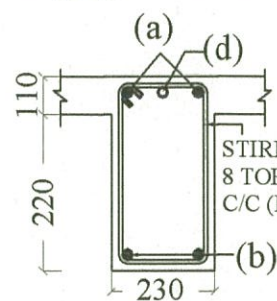

(a) = 2 nos.- 16 tor
 (b) = 3 nos.- 16 tor

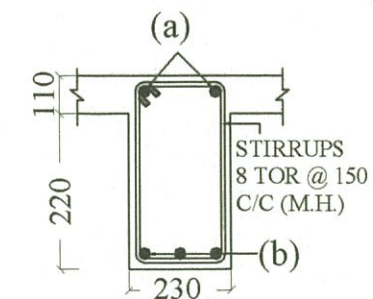

PROJECT
 TYPE - I RESIDENCE FOR P.W.D.
 DEHRADUN.

TITLE
 REINF. DETAIL OF ROOF BEAMS.




DRAWN	DATE	DRG. NO.	REV. NO.
SEEMA	03.10.2012	TYPE -I- STR.-18	1

CONSULTANT :
 SUNEET PRASAD
 STRUCTURAL & CONSULTING ENGINEER

Suneet Prasad.
SUNEET PRASAD
 B.E., M.E. (CIVIL), MIV, FIV
 AUTHORIZED STRUCTURAL ENGINEER
 20, PHASE-I, ENGINEERS ENCLAVE
 G.M.S. ROAD, DEHRADUN-248 001
 REG. No: DoH-UK / ASE - III / 2008


Checked and approved
Scripto




SUBHASH CHANDRA GUPTA
 B.E. Civil (P. n's), M. TECH. (Structure)
 Reg. No. DOH-UK/ASE-VI/2008
 University of Petroleum & Energy Studies

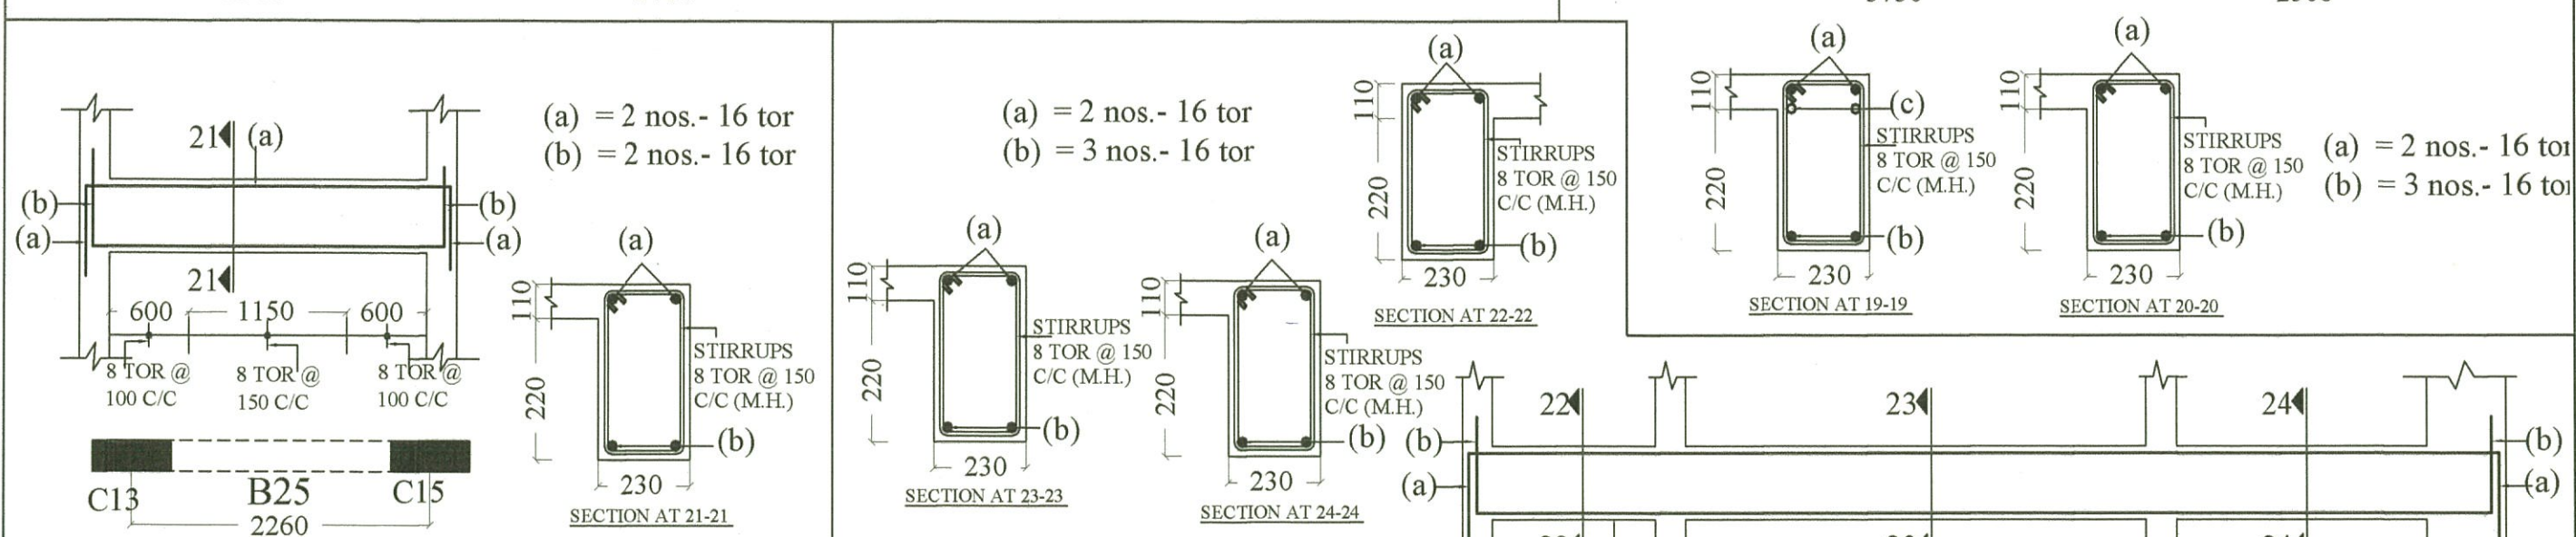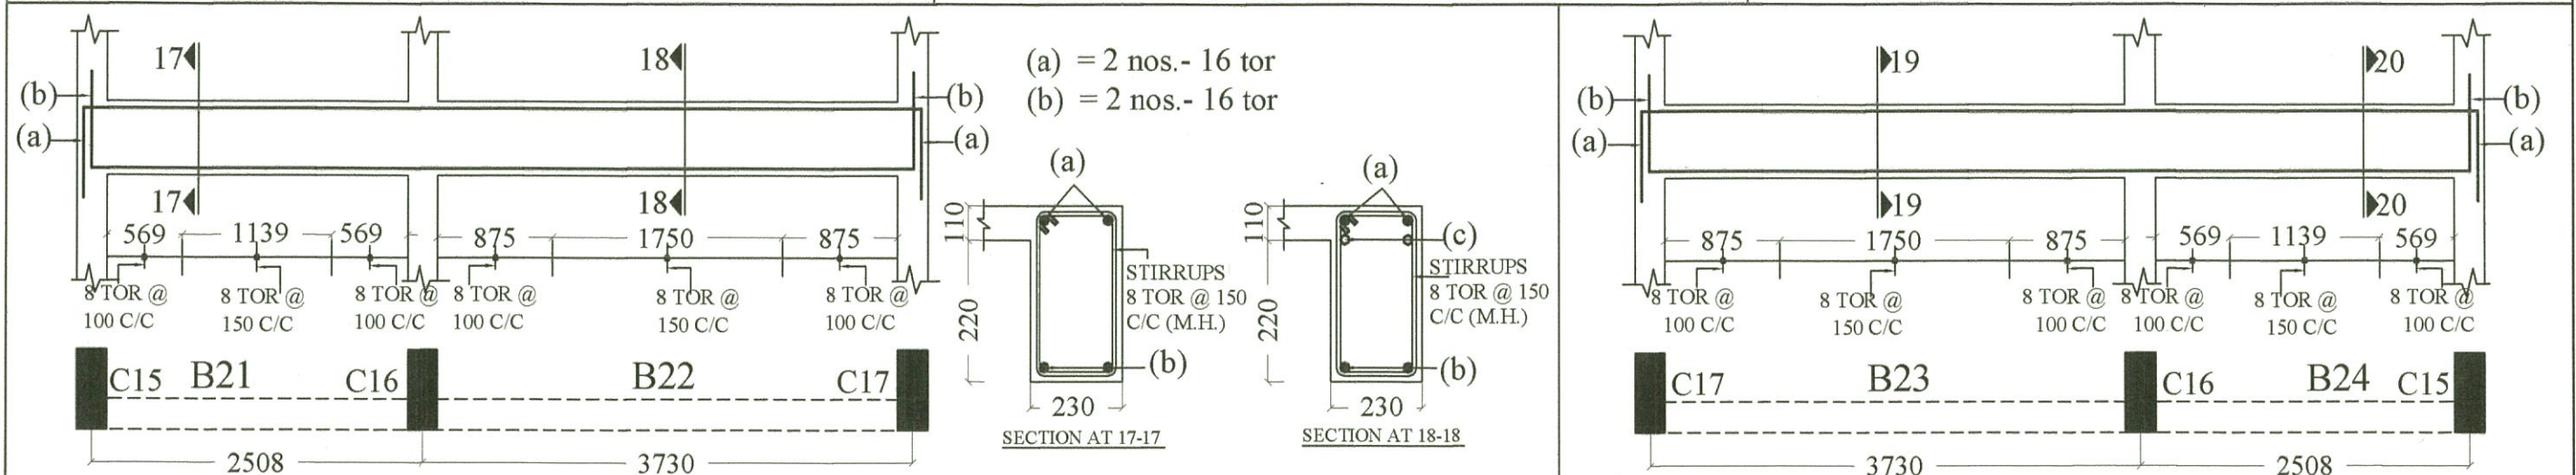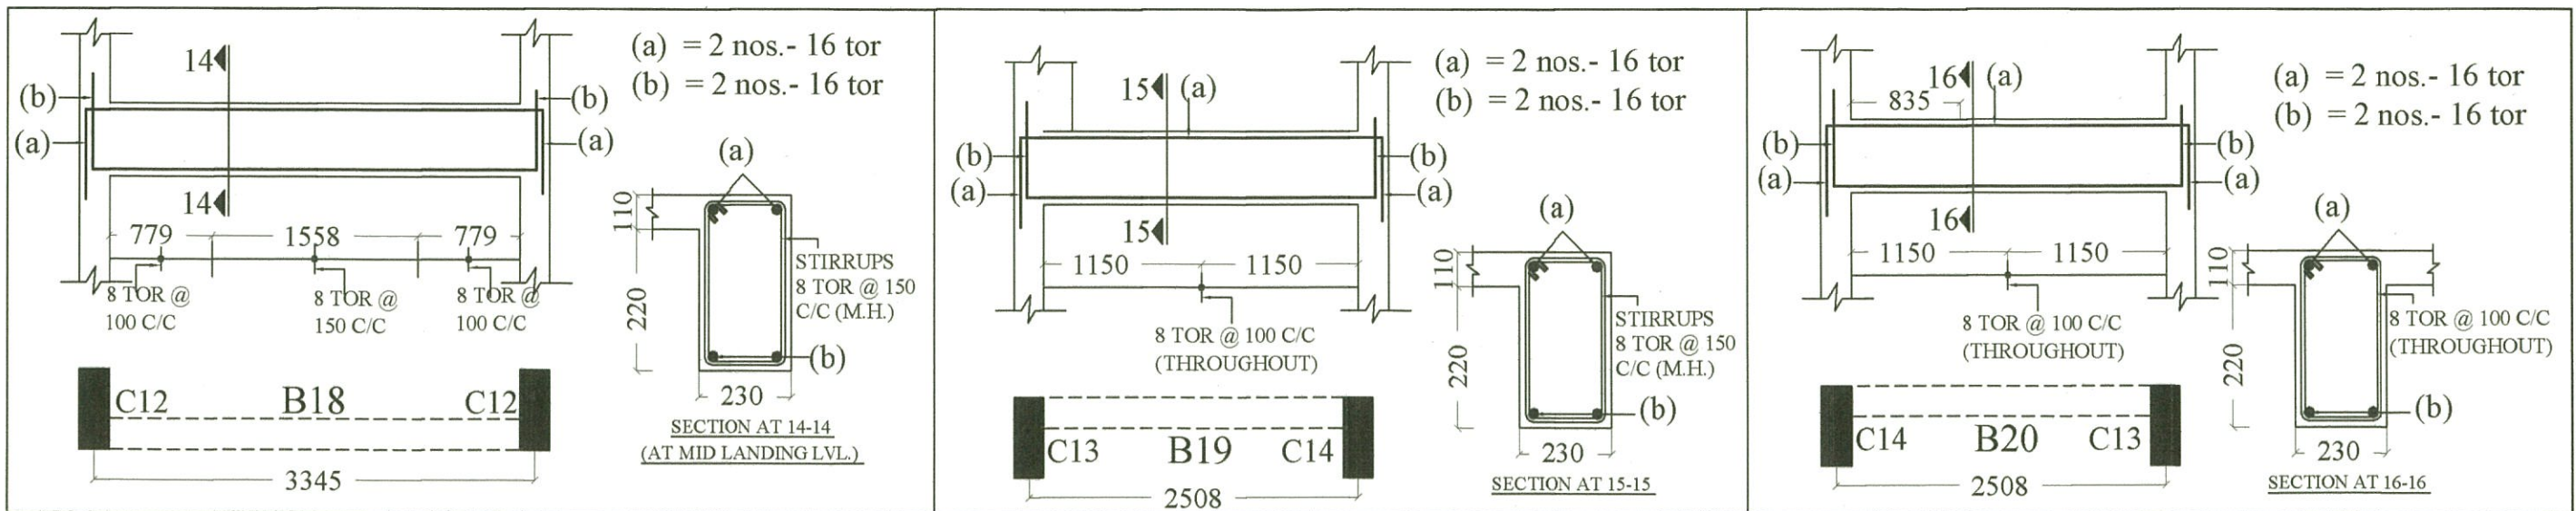

PROJECT			
TYPE - I RESIDENCE FOR P.W.D. DEHRADUN.			
TITLE			
REINF. DETAIL OF ROOF BEAMS.			
DRAWN	DATE	DRG. NO.	REV. NO.
SEEMA	03.10.2012	TYPE -I- STR.-19	1

CONSULTANT :	
SUNEET PRASAD	
STRUCTURAL & CONSULTING ENGINEER	
SUNEET PRASAD	
B. E., M. E. (CIVIL), MIV, FIV	
AUTHORIZED STRUCTURAL ENGINEER	
20, PHASE-I, ENGINEERS ENCLAVE	
G.M.S. ROAD, DEHRADUN-248 001	
REG.No: DoH-UK/ASE-III/2008	
SUBHASH CHANDRA GUPTA	
B.E. Civil (H.n's), M. TECH. (Structure)	
Reg. No. DOH-UK/ASE-VI/2008	
University of Petroleum & Energy Studies	

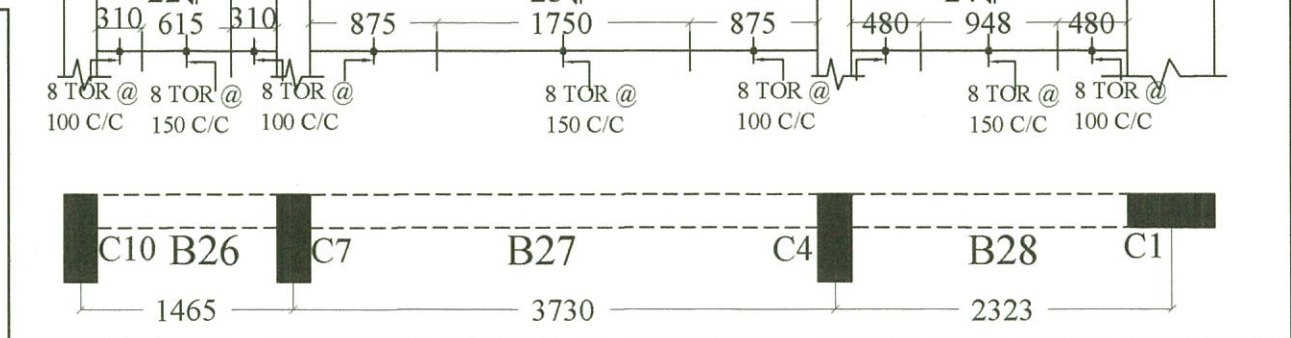

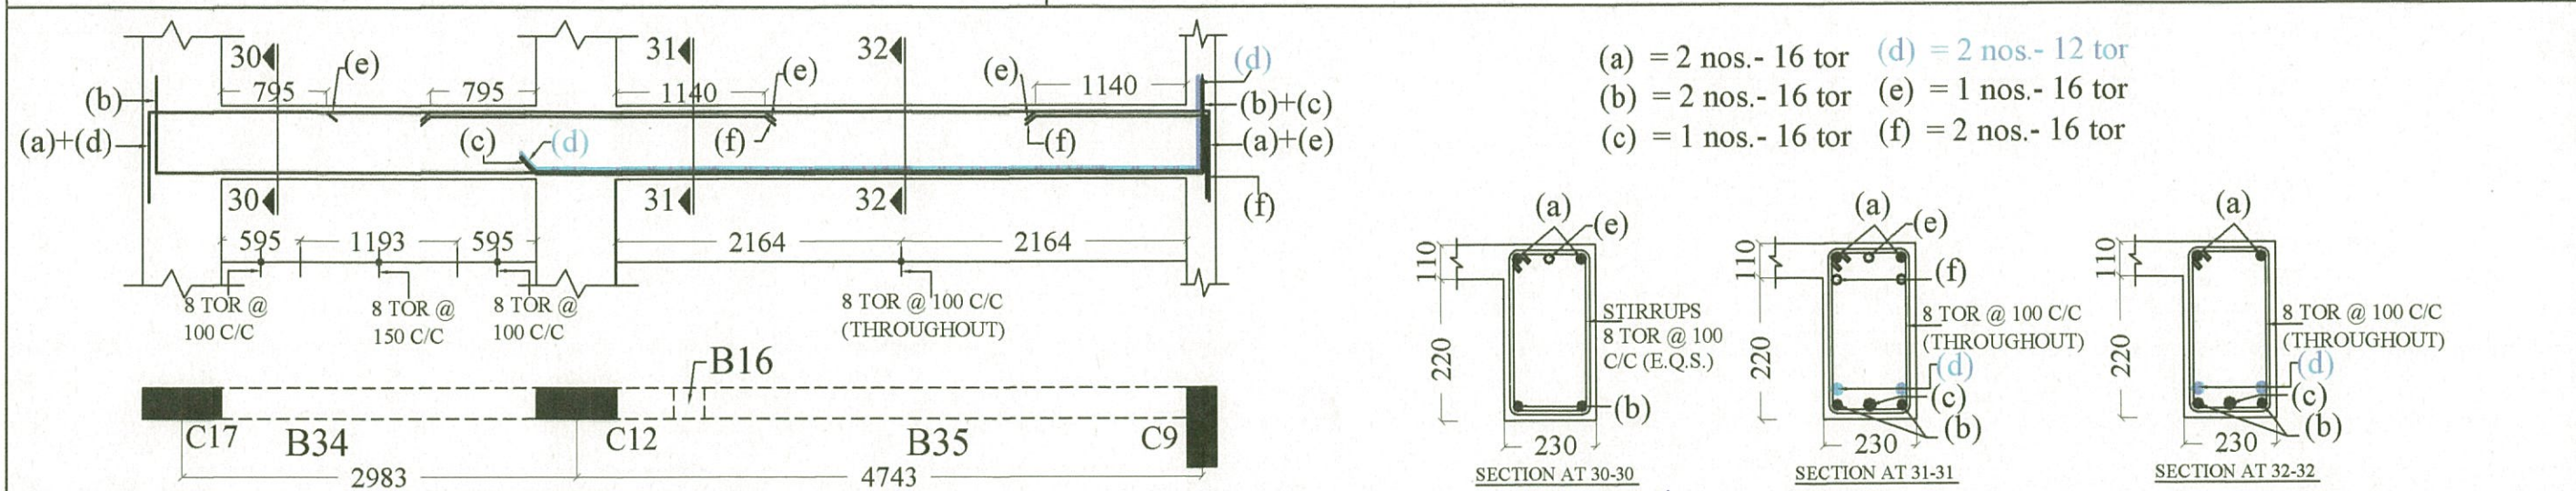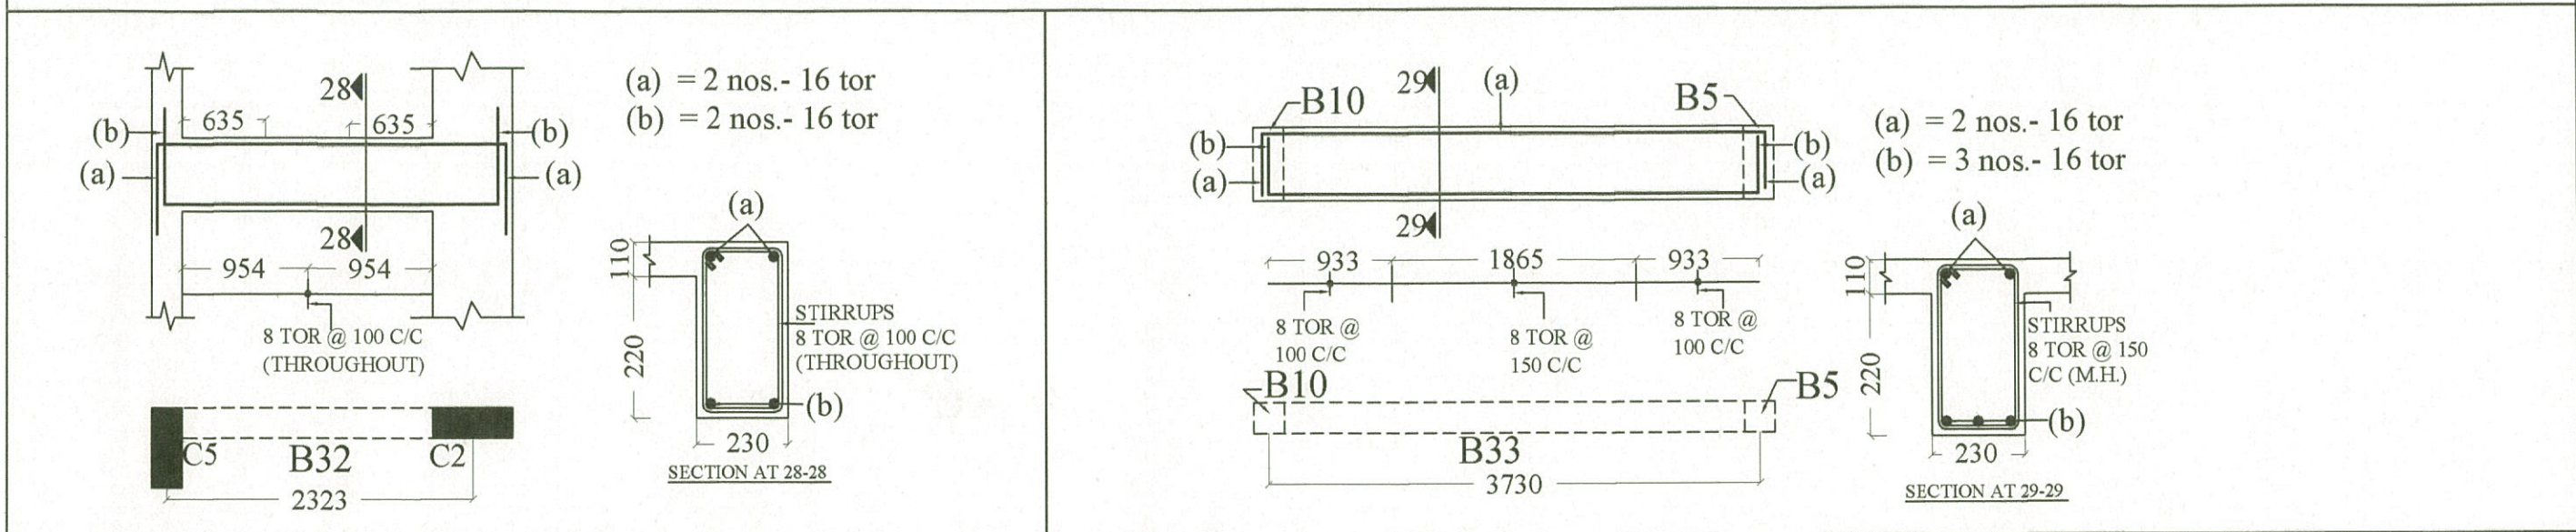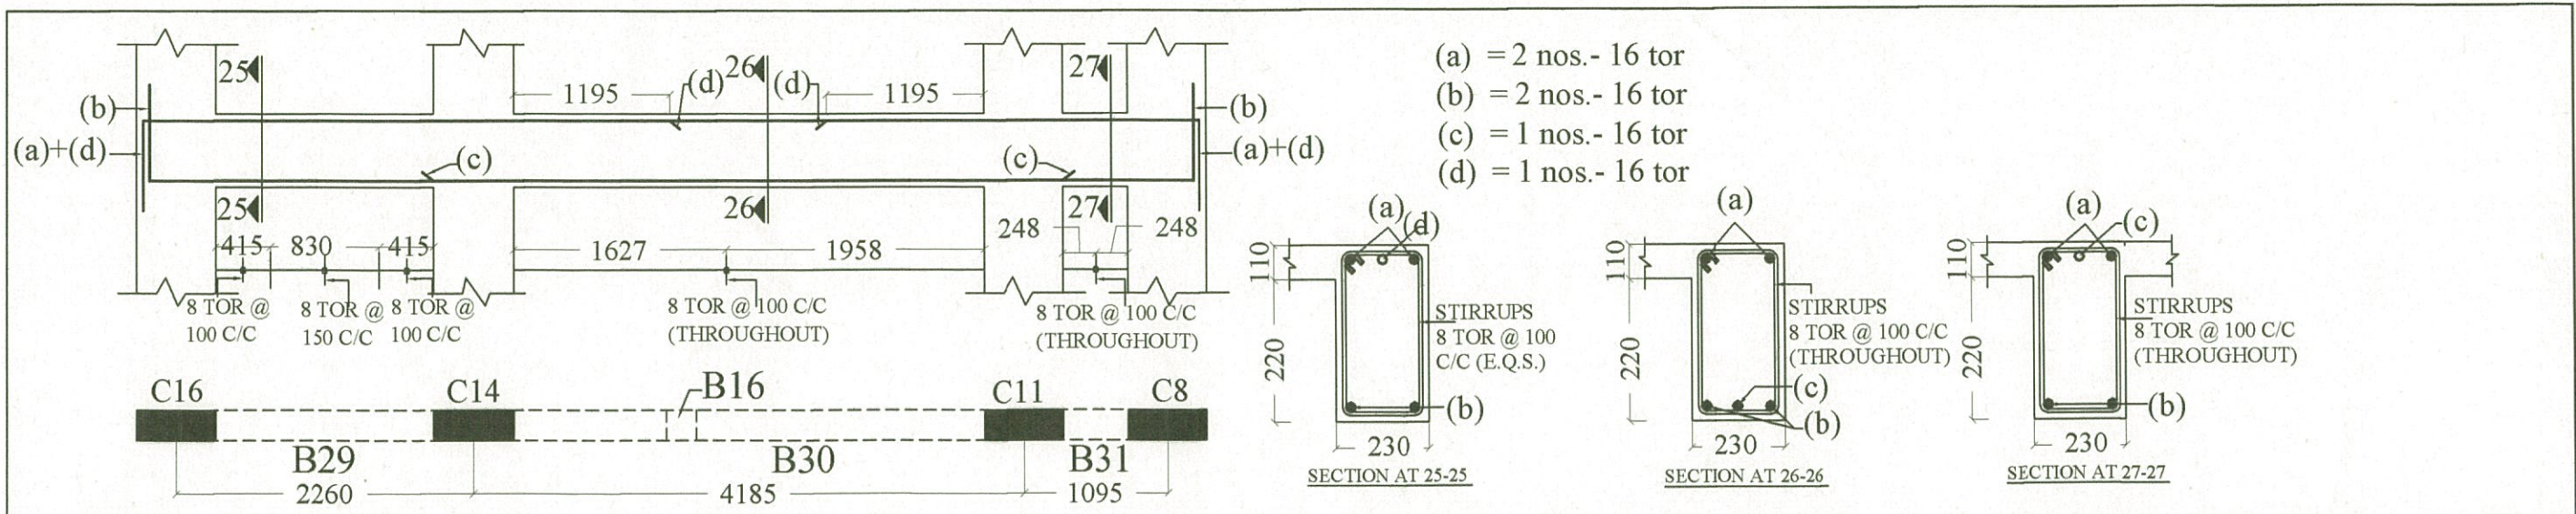


PROJECT			
TYPE - I RESIDENCE FOR P.W.D. DEHRADUN.			
TITLE			
REINF. DETAIL OF ROOF BEAMS.			
DRAWN	DATE	DRG. NO.	REV. NO.
SEEMA	03.10.2012	TYPE -I- STR.-20	1

CONSULTANT :

SUNEET PRASAD
STRUCTURAL & CONSULTING ENGINEER

Suneet Prasad
SUNEET PRASAD
B. E., M. E. (CIVIL), MIV, FIV
AUTHORIZED STRUCTURAL ENGINEER
20, PHASE-I, ENGINEERS ENCLAVE
G.M.S. ROAD, DEHRADUN-248 001
REG.No: DoH-UK/ASE-III/2008

Checked and approved
Subhas
SUBHAS CHANDRA GUPTA
B.E. Civil (Hon's), M. TECH. (Structure)
Reg. No. DOH-UK/ASE-VI/2008
University of Petroleum & Energy Studies

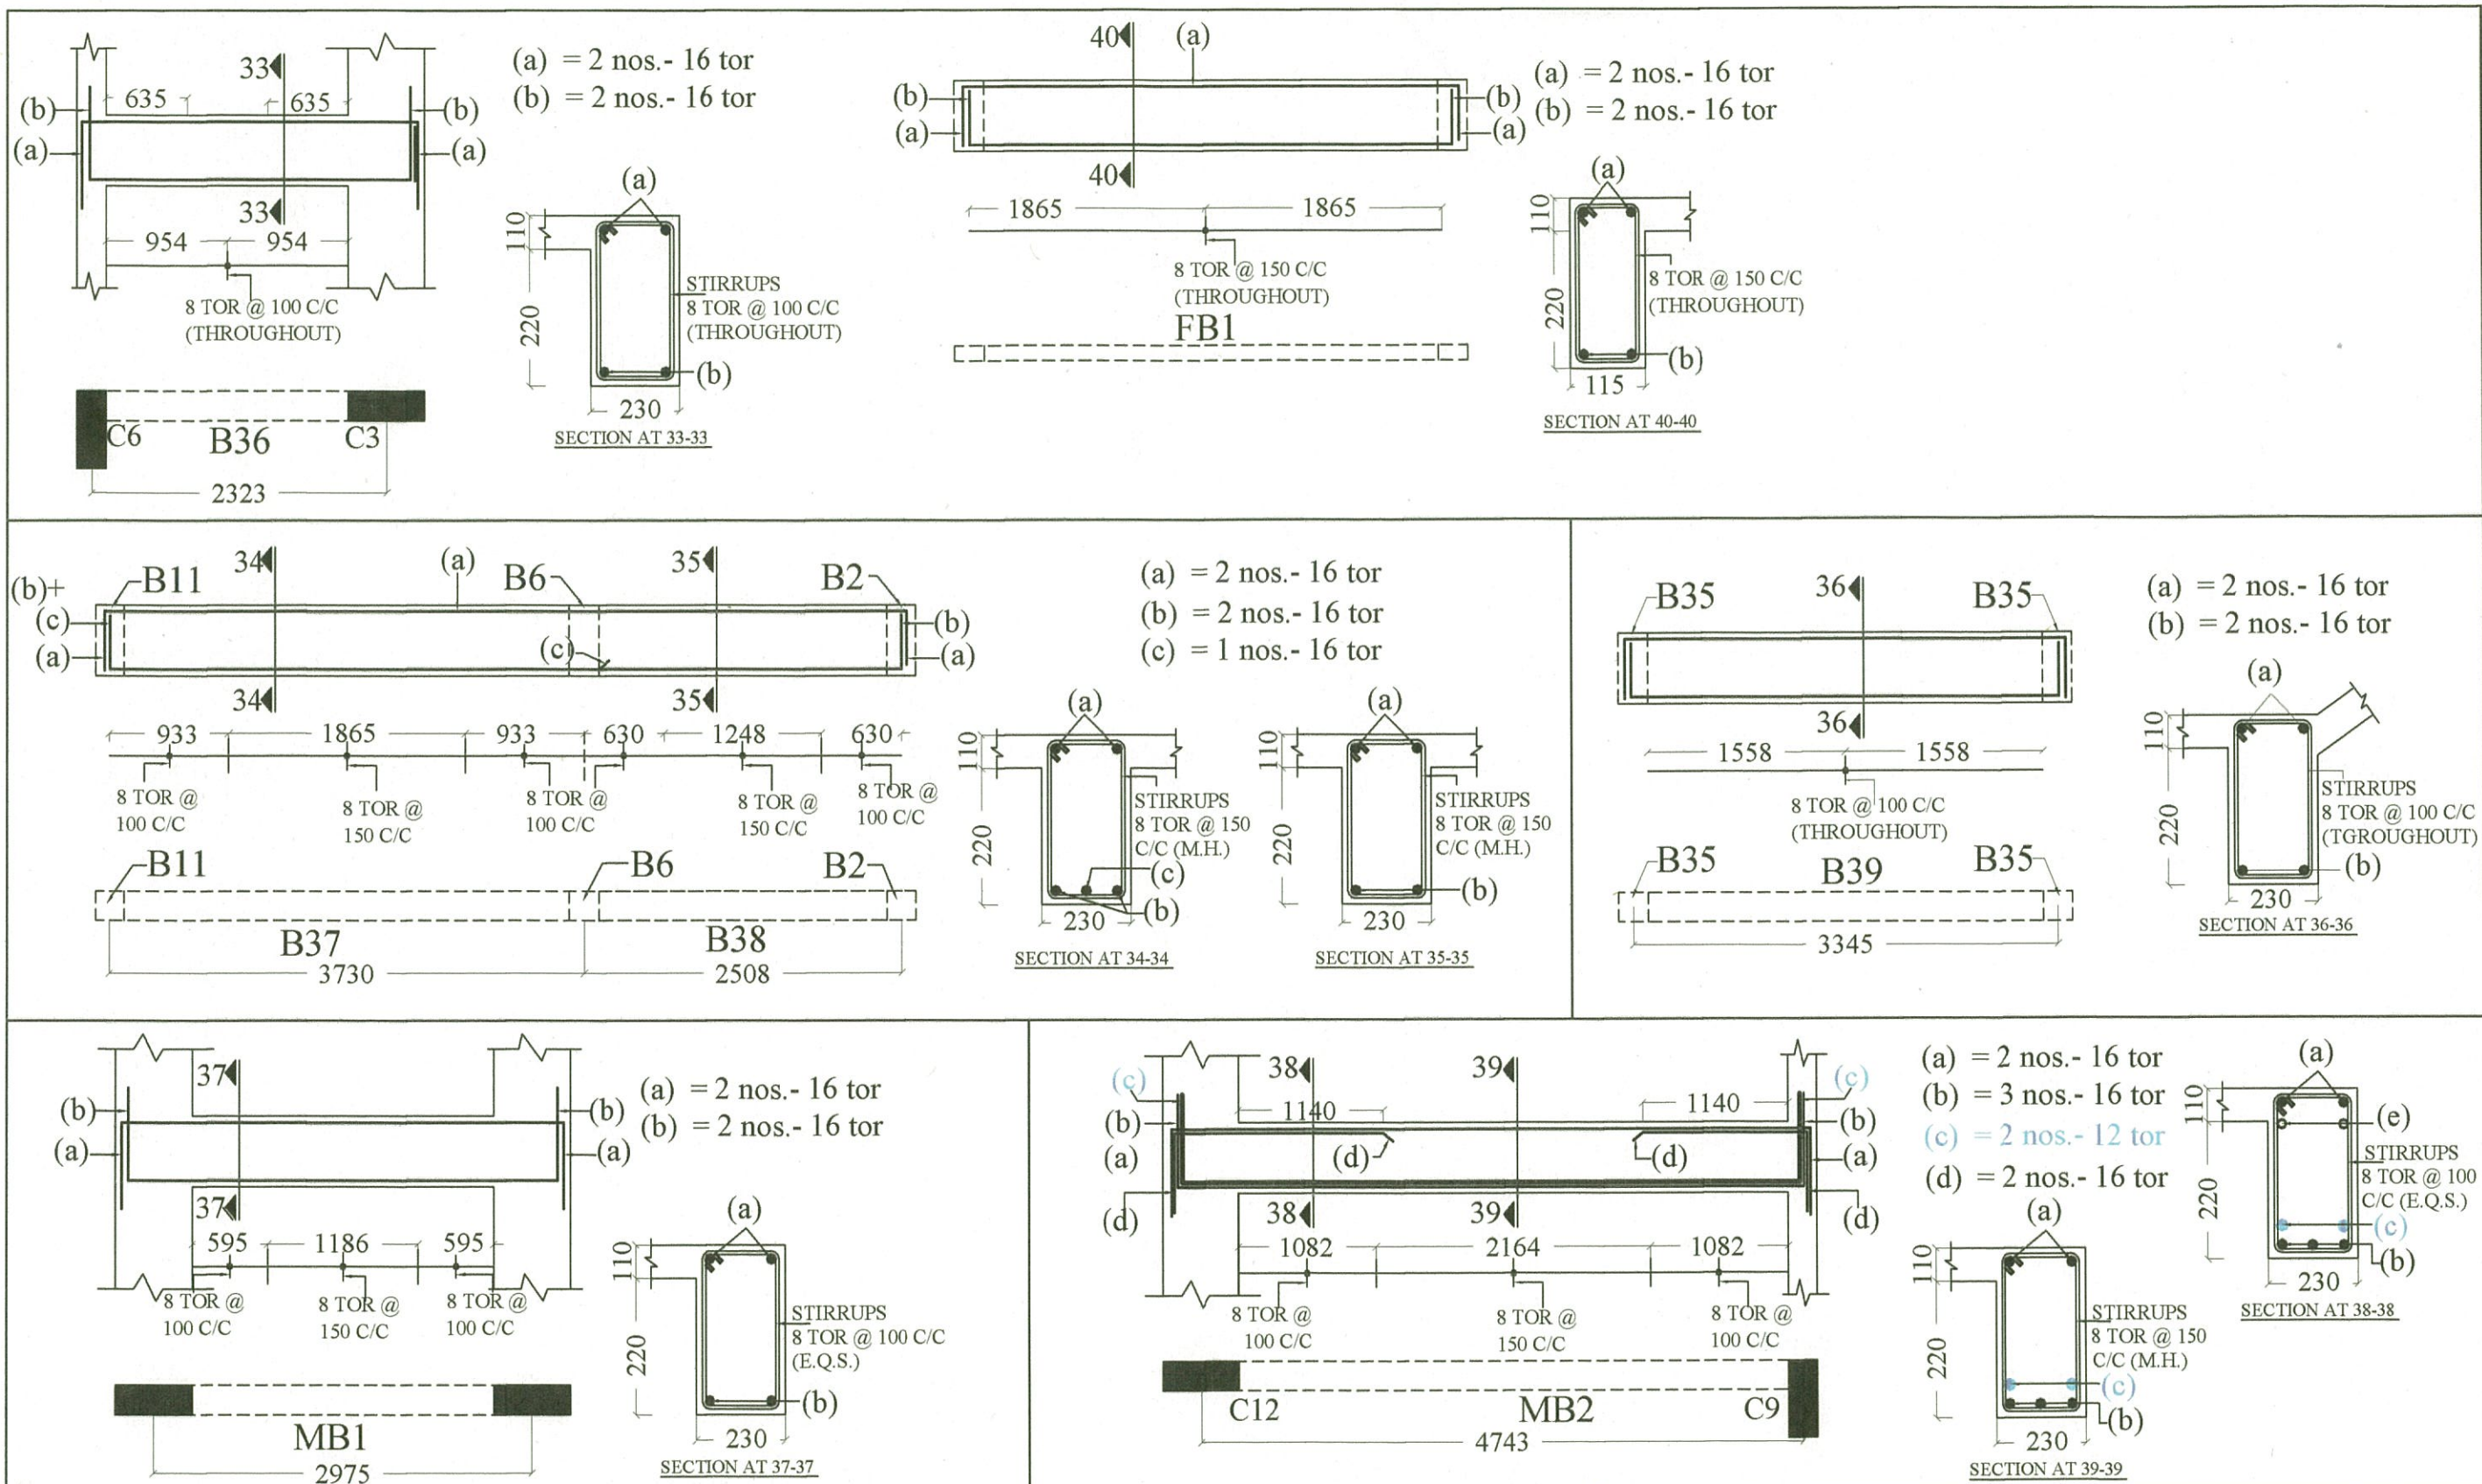

PROJECT			
TYPE - I RESIDENCE FOR P.W.D. DEHRADUN.			
TITLE			
REINF. DETAIL OF ROOF BEAMS.			
DRAWN	DATE	DRG. NO.	REV. NO.
SEEMA	03.10.2012	TYPE -I- STR.-21	1

CONSULTANT :

SUNEET PRASAD
STRUCTURAL & CONSULTING ENGINEER


Suneet Prasad

SUNEET PRASAD
B.E., M.E. (CIVIL), MIV, FIV
AUTHORIZED STRUCTURAL ENGINEER
20, PHASE-I, ENGINEERS ENCLAVE
G.M.S. ROAD, DEHRADUN-248 001
REG.No: DOH-UK / ASE - III / 2008


Checked and approved

Subhas Chandra Gupta




SUBHAS CHANDRA GUPTA
B.E. Civil (H'n's), M. TECH. (Structure)
Reg. No. DOH-UK/ASE-VI/2008
University of Petroleum & Energy Studies

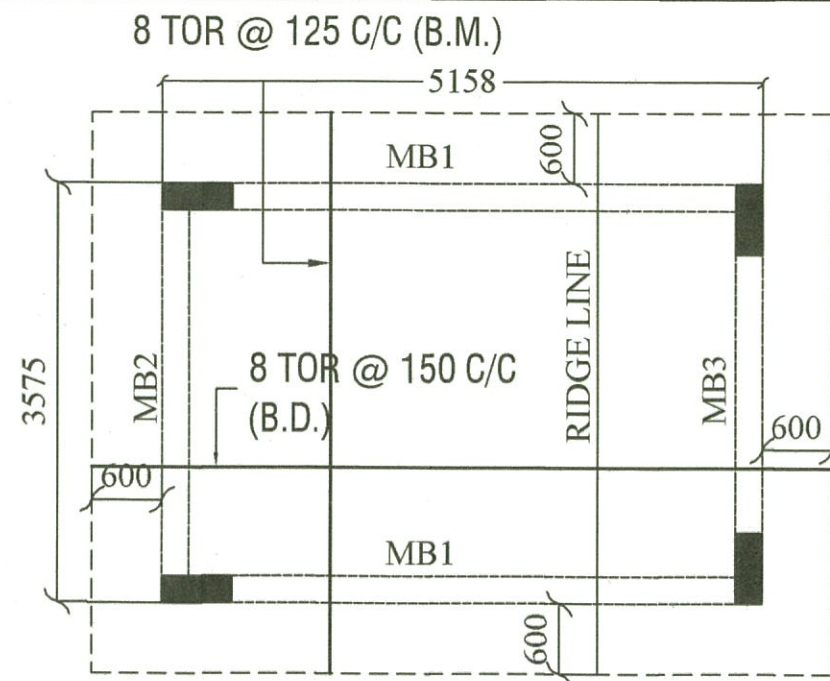

REINF. DETAIL OF MUMTY SLAB (WITH BOTTOM BARS)
110 THICK SLAB

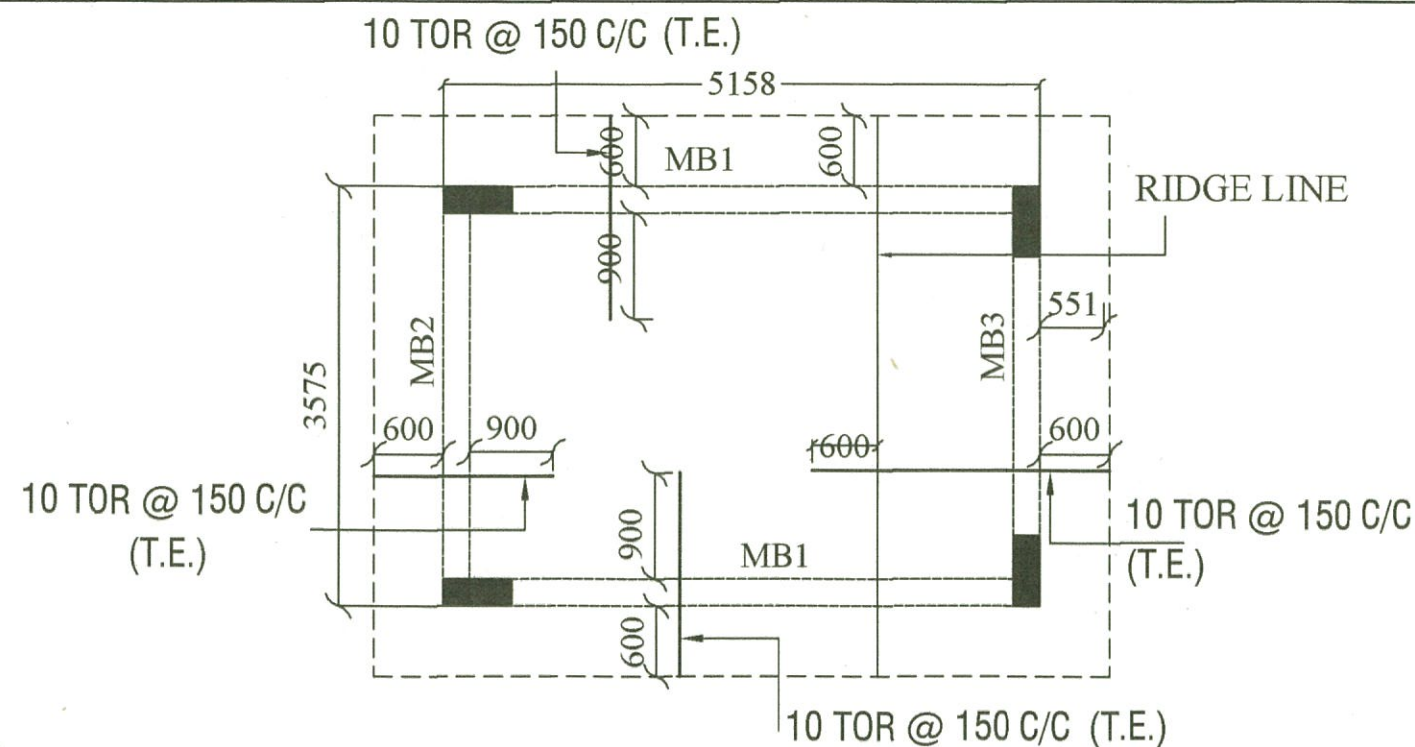

REINF. DETAIL OF MUMTY SLAB (WITH TOP BARS) (110 TH. SLAB)
TOP DISST. 8 TOR @ 200 C/C (WHEREVER REQUIRED)

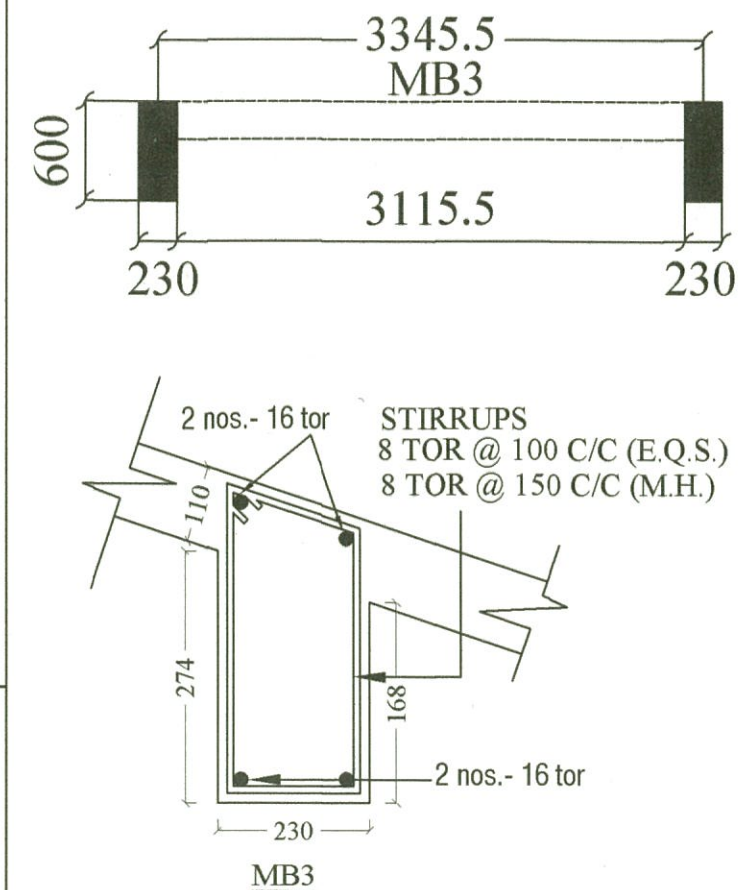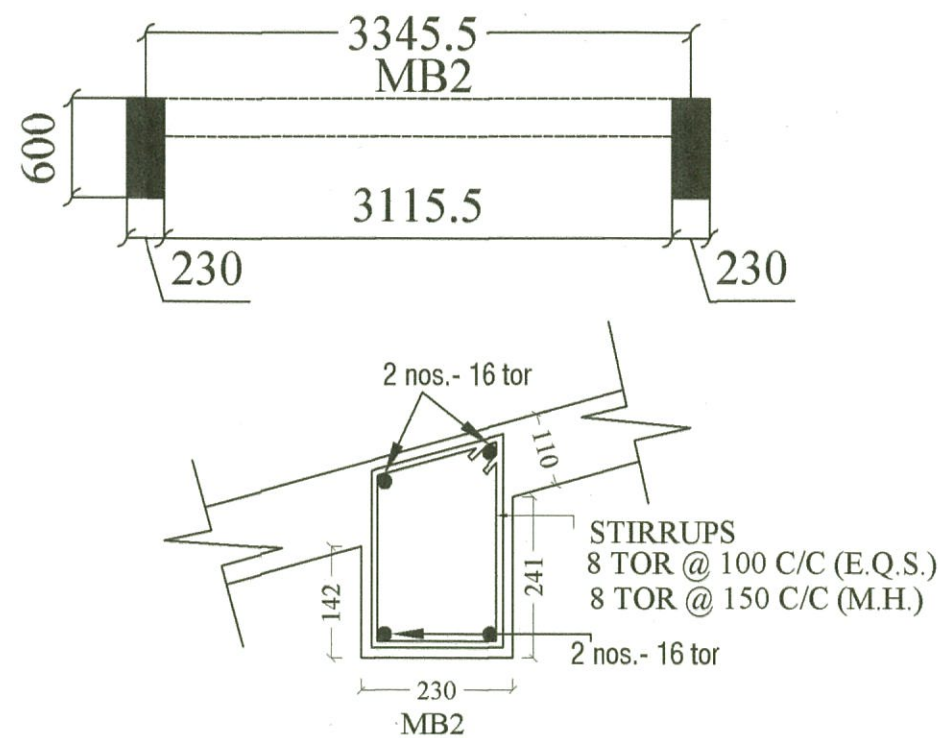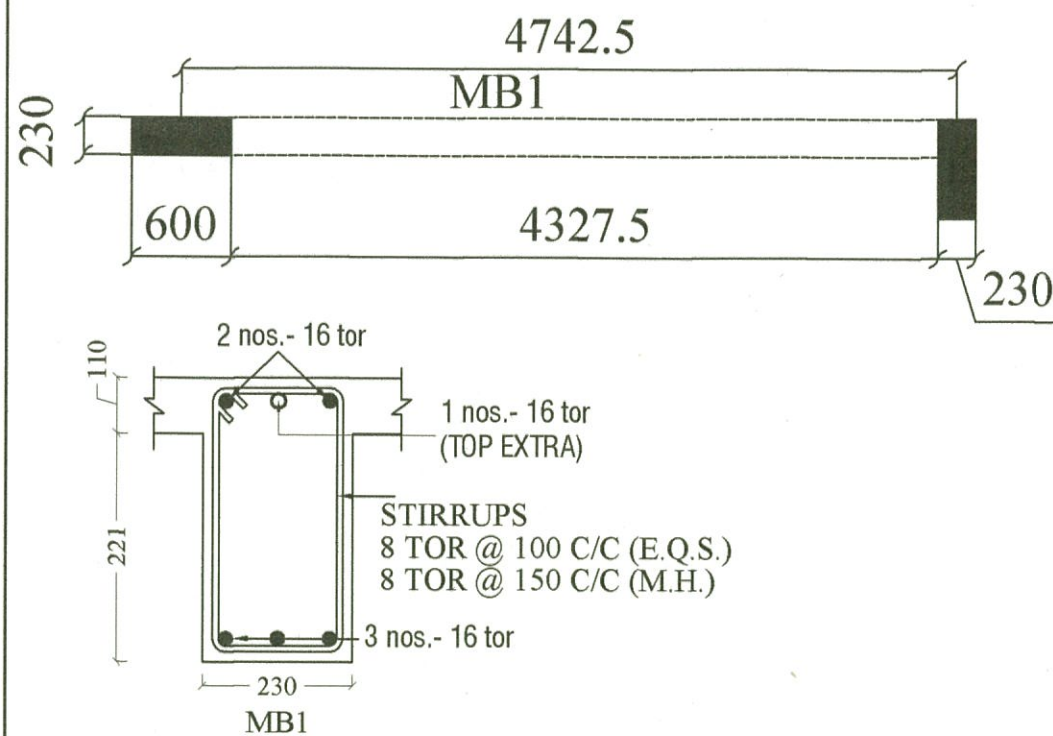

PROJECT
TYPE - I RESIDENCE FOR P.W.D.
DEHRADUN.

TITLE
REINF. DETAIL OF ROOF BEAMS.


DRAWN	DATE	DRG. NO.	REV. NO.
SEEMA	03.10.2012	TYPE -I- STR.-22	1

CONSULTANT :


SUNEET PRASAD
STRUCTURAL & CONSULTING ENGINEER

Suneet Prasad
SUNEET PRASAD
B. E., M. E. (CIVIL), MIV, FIV
AUTHORIZED STRUCTURAL ENGINEER
20, PHASE-I, ENGINEERS ENCLAVE
G.M.S. ROAD, DEHRADUN-248 001
REG. No; DoH-UK/ASE-III/2008


Checked and approve
Gupta
SUBHASH CHANDRA GUPTA
B.E. Civil (H n's), M. TECH. (Structure)
Reg. No. DOH-UK/ASE-VII/2008
University of Petroleum & Energy Studies

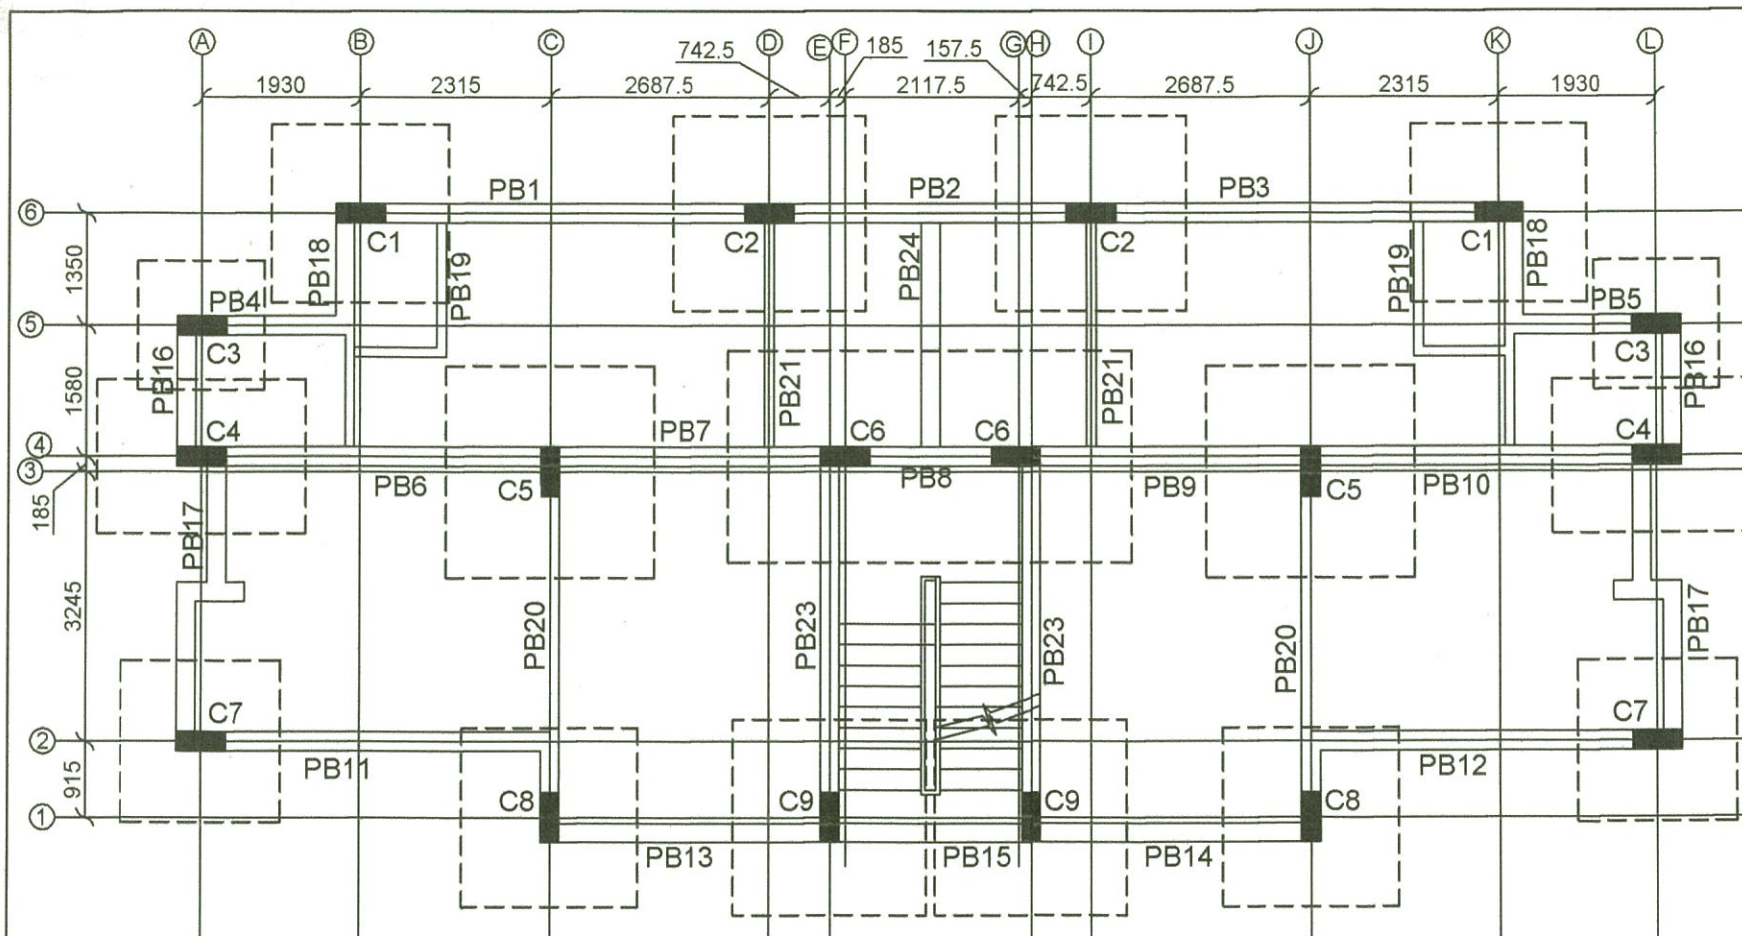




EXCAVATION & COLUMN LAYOUT PLAN

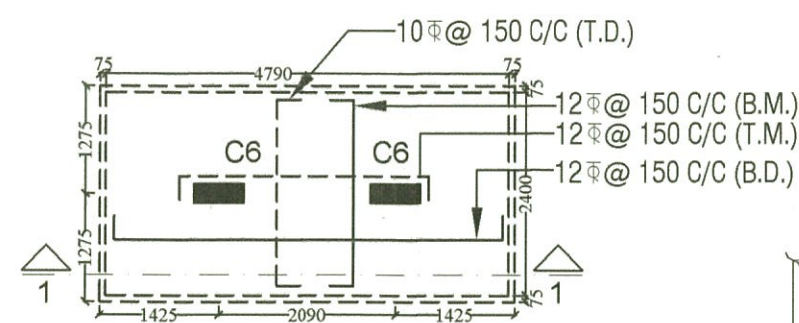

COMBINED FOOTING FOR C6

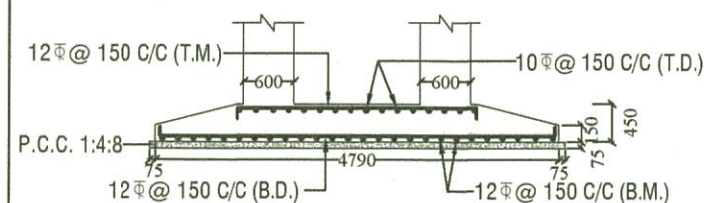


SECTION 1-1

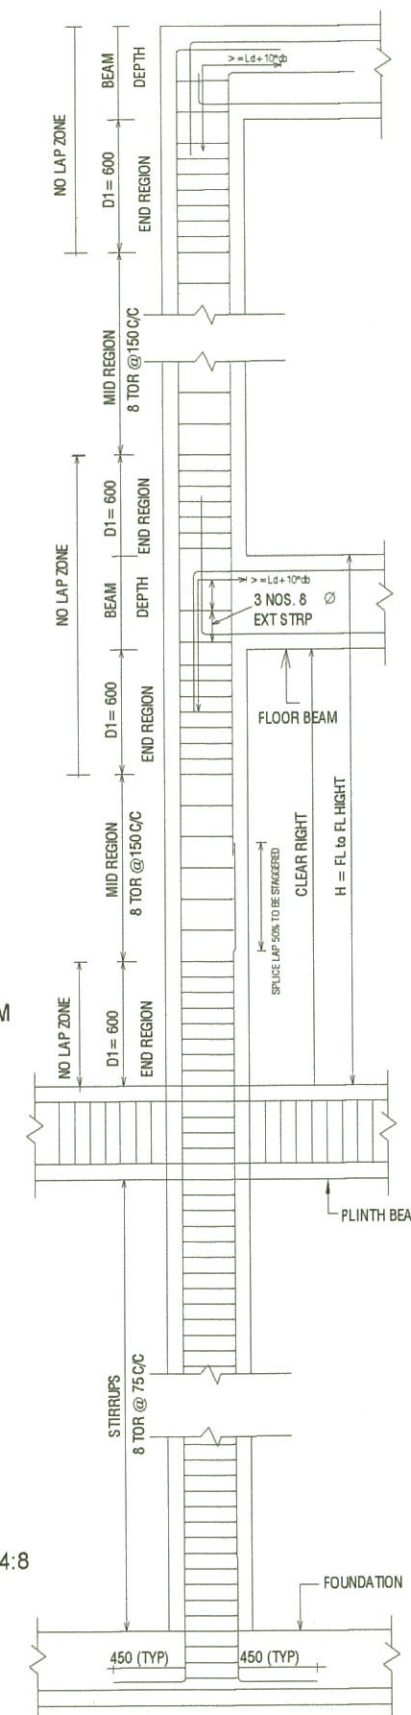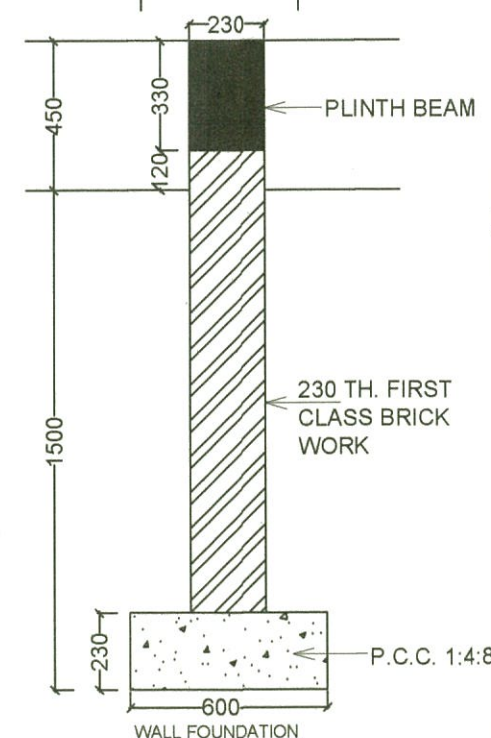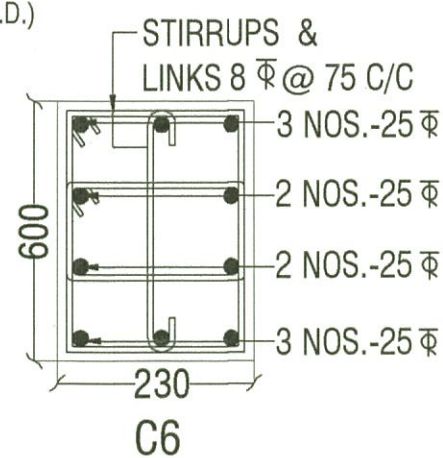

COLUMN (L) TIE AND SPLICE DETAIL

STIRRUPS	END REGION 8 Φ @ 75 C/C				
	MID REGION 8 Φ @ 150 C/C				
d_b	= DIA OF BAR				
12 Φ	16 Φ	20 Φ	25 Φ	28 Φ	
Ld 550	750	950	1150	1300	
DEVELOPMENT LENGTH = $L_d + 10 * d_b$					

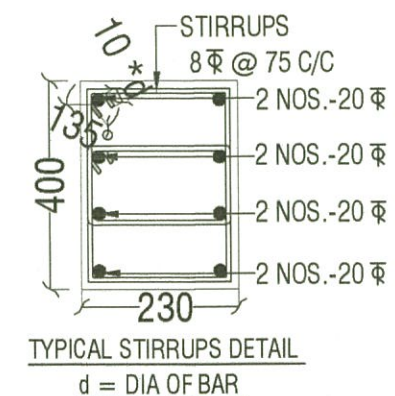

NOTES









1. READ THIS DRAWING IN CONJUNCTION WITH RELEVANT ARCH. DRAWING.
2. ALL DIMENSIONS IN MM.
3. M20 GRADE CONCRETE SHALL BE USED UNLESS NOTED OTHERWISE.
4. REINFORCEMENT BAR TO BE USED SHALL BE HIGH YIELD STRENGTH DEFORMED BAR STRESS 415N/mm²
5. ANY LAP OF BAR SHALL NOT BE LESS THAN 50xDIA OF LARGER DIA.
6. CLEAR COVER TO MAIN REINF. SHALL BE AS FOLLOWS


FOOTINGS	-	50MM.
WALL	-	25MM.
COLUMN	-	40MM.
BEAM	-	25MM.
SLAB	-	20MM.
7. ALL STEEL SHOULD BE FREE OF RUST, SCALE, GREASE, DIRT, OIL, ETC.
8. ALL CONCRETE TO BE MECHANICALLY MIXED AND VIBRATED
9. ALL CONCRETE TO BE PLACED AGAINST STEEL OR WATER ROOF PLY. PUCCA SHUTTERING
10. NET ALLOWABLE BEARING CAPACITY OF SOIL IS TAKEN AS 10.00 TONS / SQM. AT 1.50 M. DEPTH BELOW GROUND LEVEL.
11. BUILDING IS DESIGNED FOR GROUND +2 FLOORS.
12. BUILDING IS DESIGNED FOR SESMIC ZONE FOUR.

PROJECT			
TYPE - 2 RESIDENCE P.W.D. DEHRADUN			
TITLE			
EXCAVATION & COLUMN LAYOUT PLAN & COLUMN DETAILS.			
DRAWN	DATE	DRG. NO.	REV. NO.
RASHMI	30.08.2012	TYPE-2-STR.-1	1


CONSULTANT :
SUNEET PRASAD
STRUCTURAL & CONSULTING ENGINEER
Suneet Prasad
SUNEET PRASAD
B. E., M. E. (CIVIL), MIV, FIV
AUTHORIZED STRUCTURAL ENGINEER
20, PHASE-I, ENGINEERS ENCLAVE
G.M.S. ROAD, DEHRADUN-248 001
REG. No: DoH-UK/ASE-ITL/2008

checked and approve
Gupta
SUBHASH CHANDRA GUPTA
B.E. Civil (Hons), M. T.E.
Reg. No. -

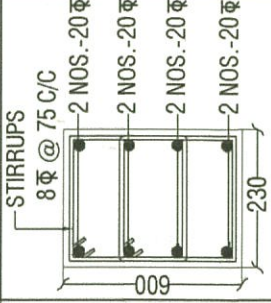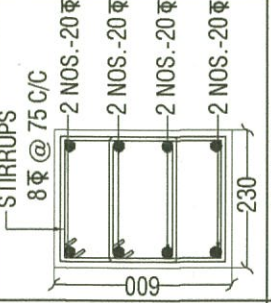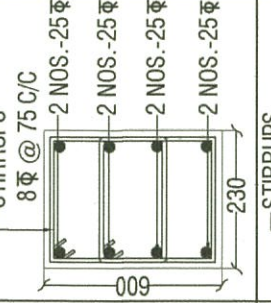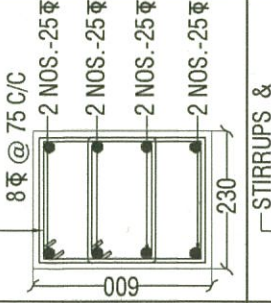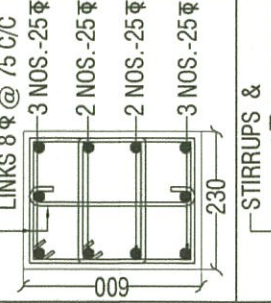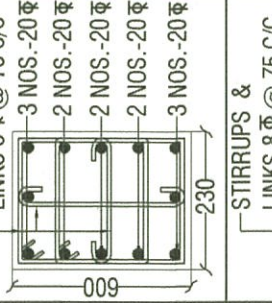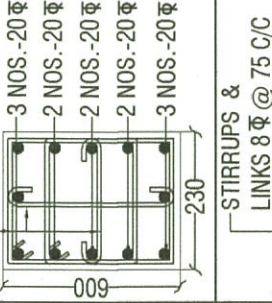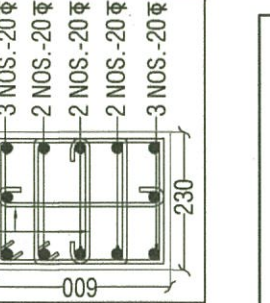COLS.	EXCAVATION SIZE	FOUNDATION SIZE IN (MM)							REINF. IN FOOTING		COLUMN REINF.
		L	B	D	I ₁	b ₁	a	b	nL	nB	
C1	2150X2150	1500	1500	380	885	700	230	600	13 NOS.-12 Φ	13 NOS.-12 Φ	
C2	2350X2350	2150	2150	380	985	800	230	600	17 NOS.-12 Φ	17 NOS.-12 Φ	
C3	1550X1550	1400	1400	300	585	400	230	600	10 NOS.-10 Φ	10 NOS.-10 Φ	
C4	1850X2550	1700	2400	450	735	900	230	600	15 NOS.-12 Φ	12 NOS.-12 Φ	
C5	2550X2550	2400	2400	450	1085	900	230	600	18 NOS.-12 Φ	18 NOS.-12 Φ	
C7	1950X1950	1800	1800	300	785	600	230	600	12 NOS.-12 Φ	12 NOS.-12 Φ	
C8	2150X2150	1500	1500	380	885	700	230	600	13 NOS.-12 Φ	13 NOS.-12 Φ	
C9	2350X2350	2150	2150	380	985	800	230	600	17 NOS.-12 Φ	17 NOS.-12 Φ	





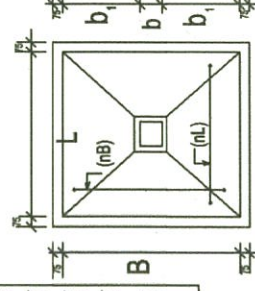


TYP. PLAN OF FOOTING

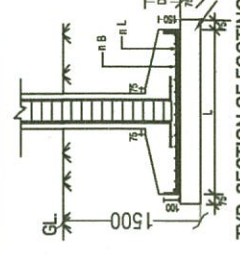

TYP. SECTION OF FOOTING


PROJECT		CONSULTANT :		Checked and approve  SUBHASH CHANDRA GUPTA B.E. Civil (Hons), M. TECH. (Structure) Reg. No. DOH-UK/ASE-VI/2008 University of Petroleum & Energy Studies
TYPE - 2 RESIDENCE P.W.D. DEHRADUN		SUNEET PRASAD		
TITLE		STRUCTURAL & CONSULTING ENGINEER		
EXCAVATION & COLUMN LAYOUT PLAN & COLUMN DETAILS.		 SUNEET PRASAD B.E., M.E. (CIVIL), MIV, FIV AUTHORIZED STRUCTURAL ENGINEER 20, PHASE-I, ENGINEERS ENCLAVE G.M.S. ROAD, DEHRADUN-248 001 REG. No: DOH-UK/ASE-VI/2008		
DRAWN	DATE	DRG. NO.	REV. NO.	
RASHMI	30.08.2012	TYPE-2-STR.-2	1	

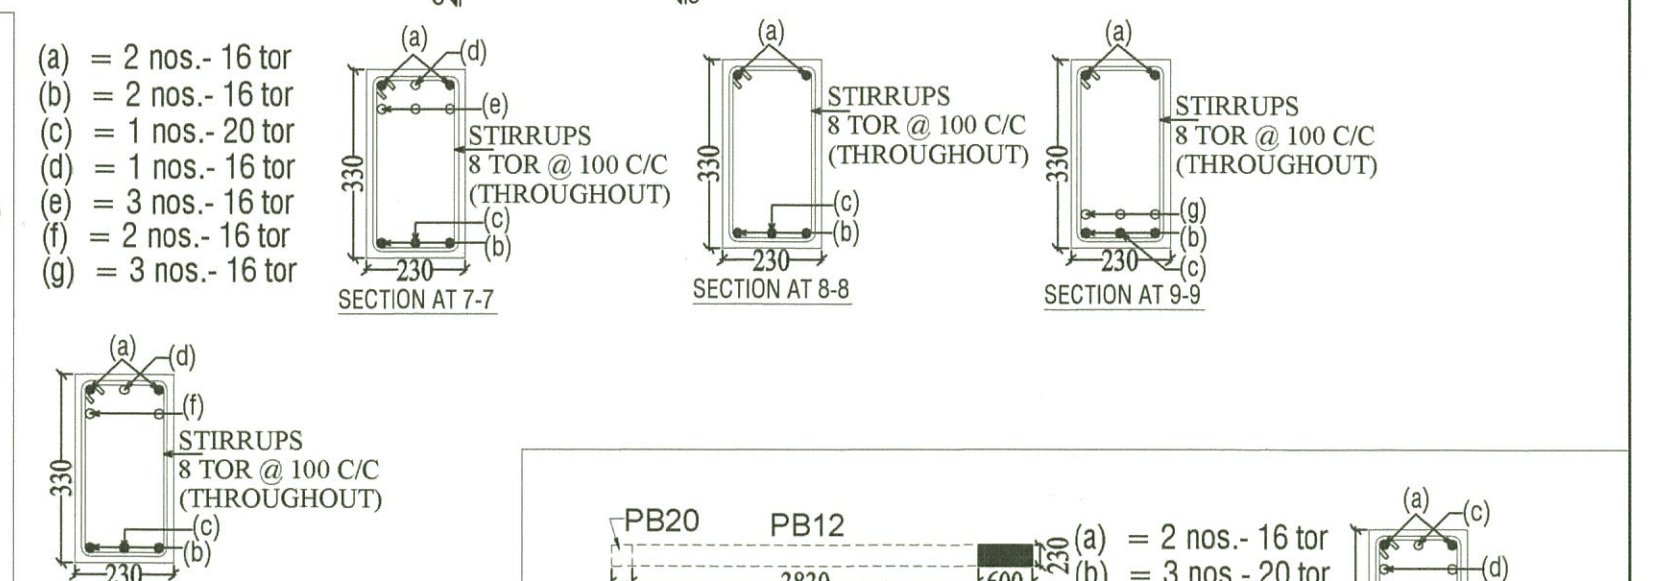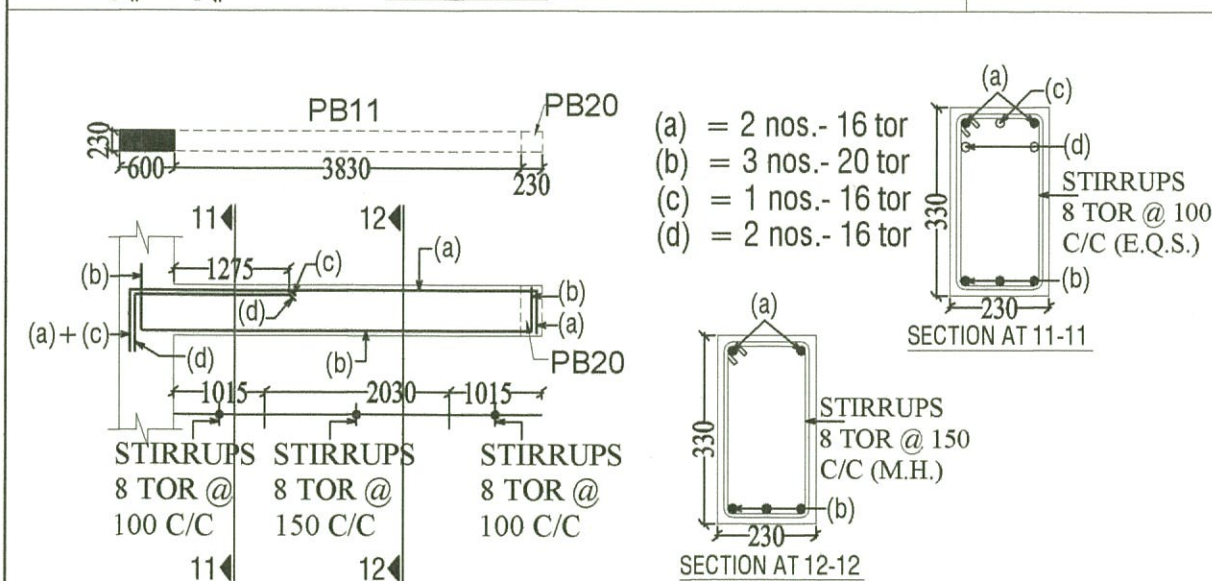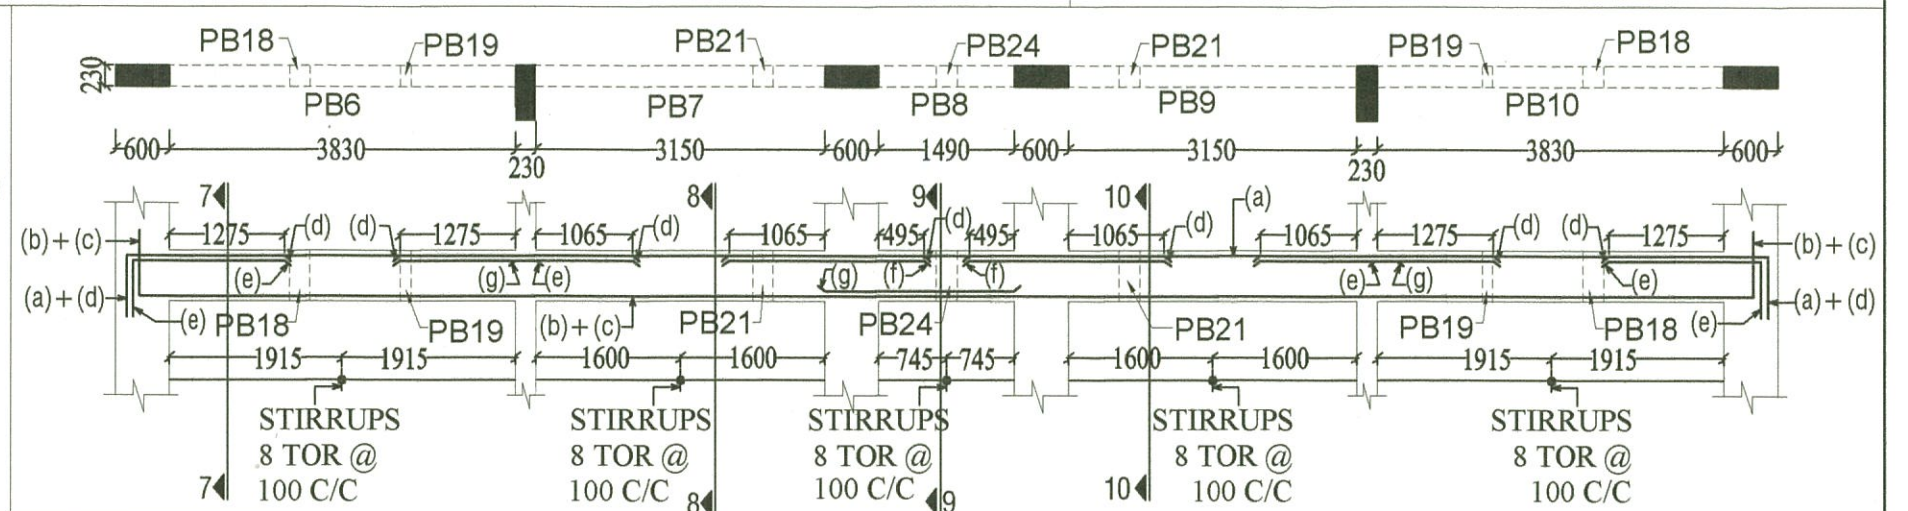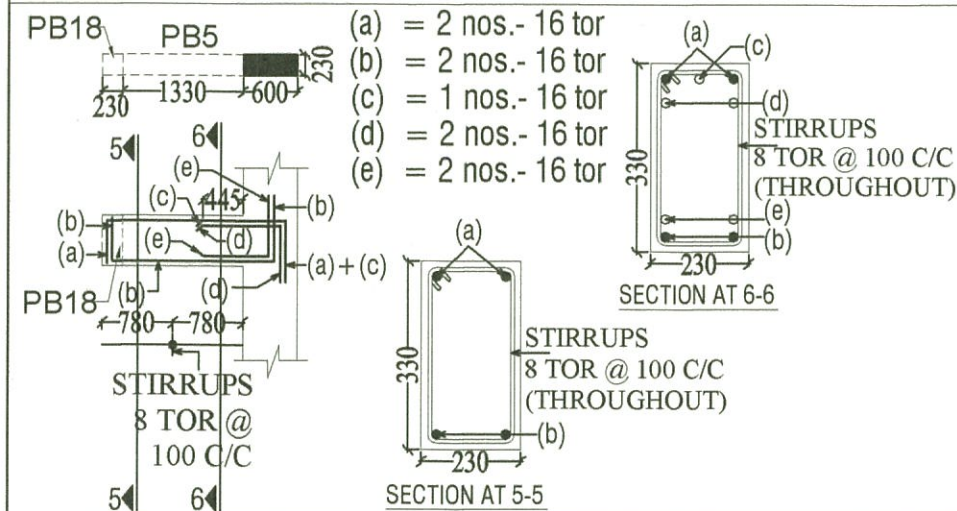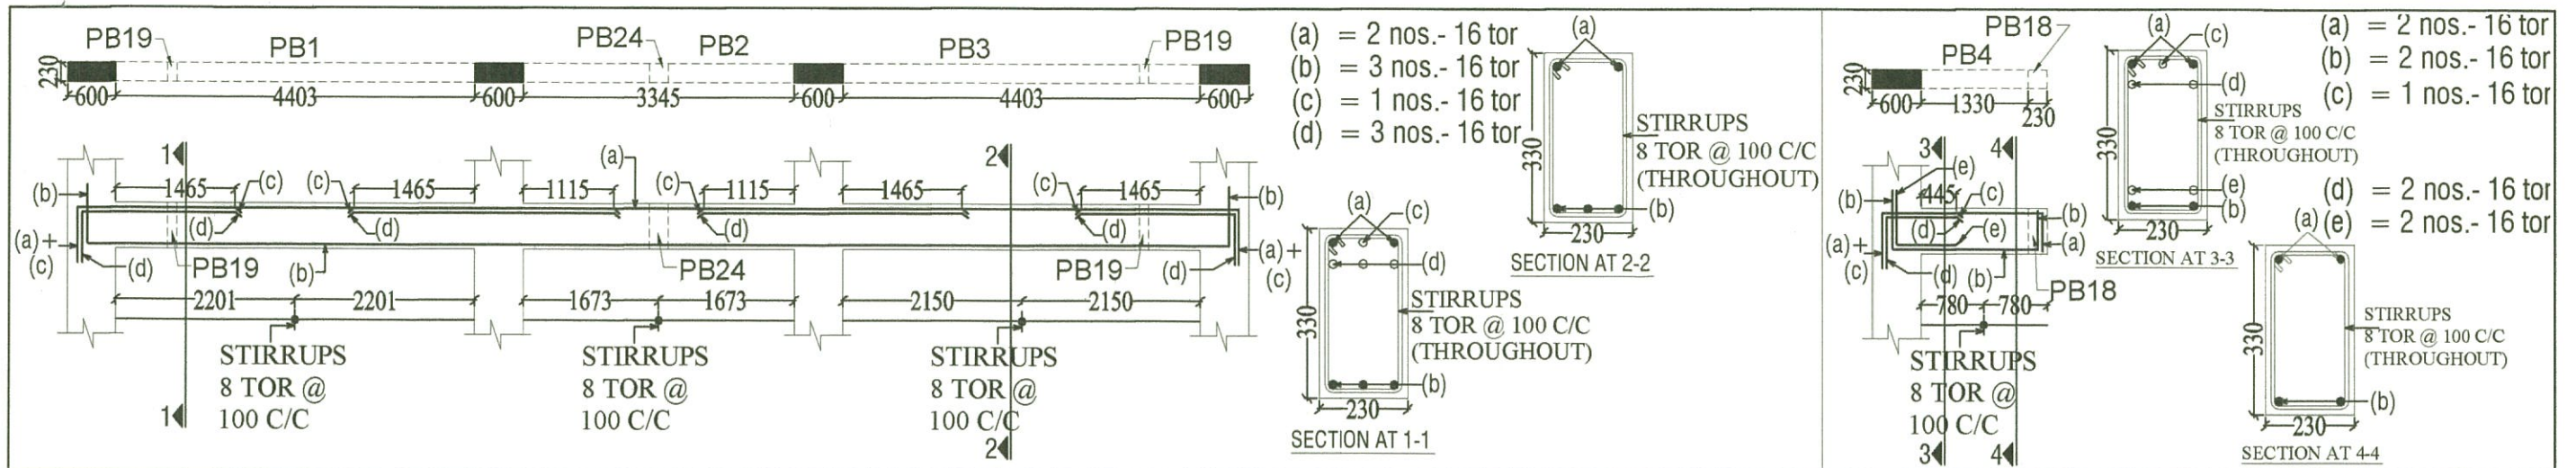


PROJECT			
TYPE - 2 RESIDENCE P.W.D. DEHRADUN			
TITLE			
REINF. DETAIL OF PLINTH BEAMS			
DRAWN	DATE	DRG. NO.	REV. NO.
RASHMI	30.08. 2012	TYPE- 2- STR.- 3	1




CONSULTANT :
 SUNEET PRASAD
 STRUCTURAL & CONSULTING ENGINEER
 Suneet Prasad
SUNEET PRASAD
 B. E., M. E. (CIVIL), MIV, FIV
 AUTHORIZED STRUCTURAL ENGINEER
 20, PHASE-I, ENGINEERS ENCLAVE
 G.M.S. ROAD, DEHRADUN-248 001
 REG.No: DoH - UK / ASE - III / 2008

Checked and approve
 Subhash Chandra Gupta
 B.E. Civil (H n's), M. TECH. (Structure)
 Reg. No. DOH-UK/ASE-VI/2008
 University of Petroleum & Energy Studies



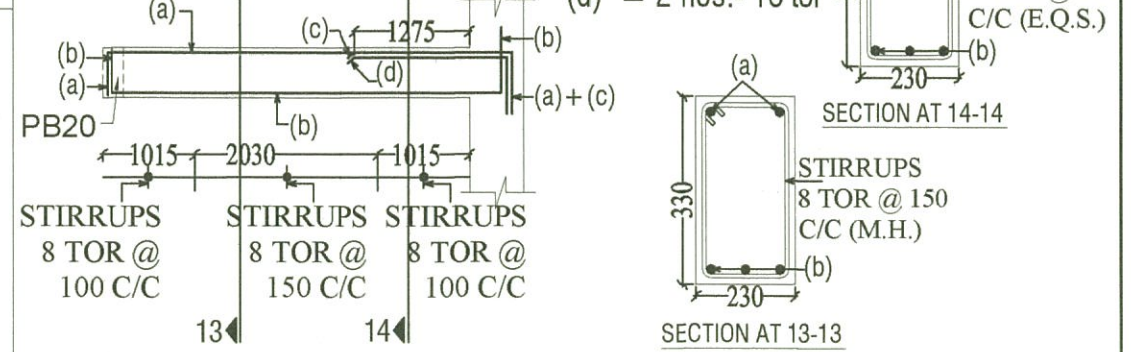


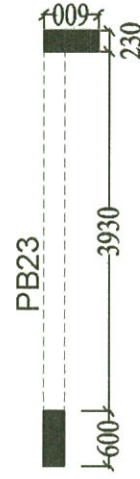

- (a) = 2 nos.- 16 tor
(b) = 3 nos.- 16 tor
(c) = 1 nos.- 20 tor
(d) = 2 nos.- 20 tor
(e) = 2 nos.- 16 tor

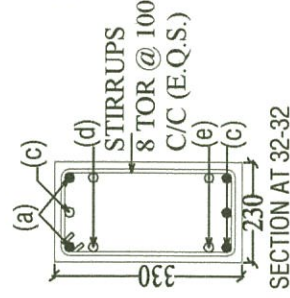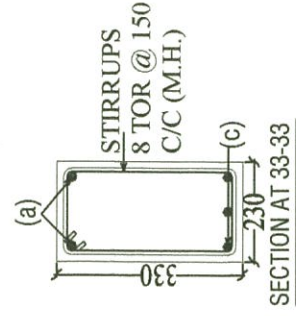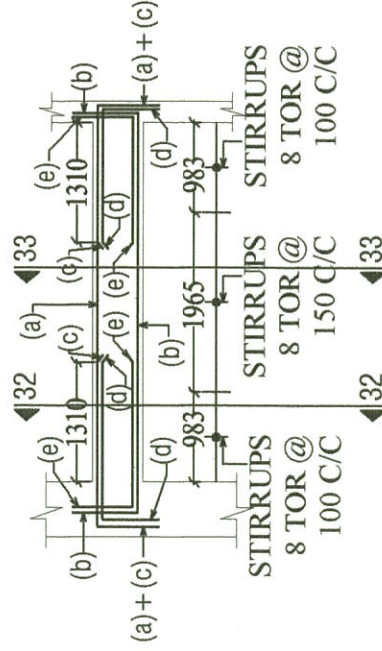

- (a) = 2 nos.- 12 tor
(b) = 2 nos.- 16 tor

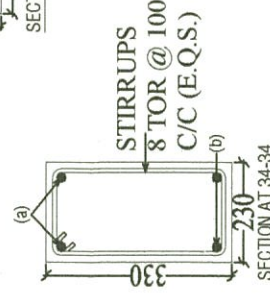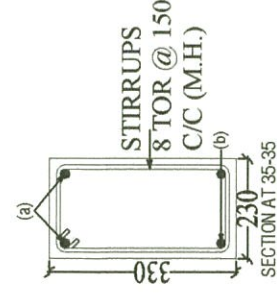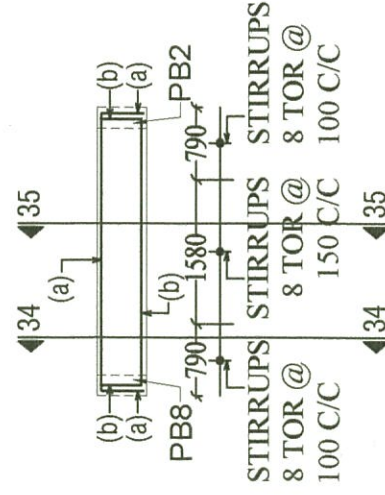

PROJECT

TYPE - 2 RESIDENCE P.W.D. DEHRADUN

TITLE

REINF. DETAIL OF PLINTH BEAMS

DRAWN
RASHMI

DATE
30.08.2012

DRG. NO.
TYPE-2-STR.-5

REV. NO.
1

CONSULTANT :

SUNEET PRASAD

STRUCTURAL & CONSULTING ENGINEER

SUNEET PRASAD
B.E., M.E. (CIVIL), M.I.V., F.I.V.
AUTHORIZED STRUCTURAL ENGINEER
20, PHASE-I, ENGINEERS ENCLAVE
G.M.S. ROAD, DEHRADUN-248 001
REG.No: DoH-UK / ASE -III / 2008

Checked and approve


Signature

SUBHASH CHANDRA GUPTA




B.E. Civil (Hon's), M. TECH. (Structure)

Reg. No. DOH-UK/ASE-VI/2008

University of Technology

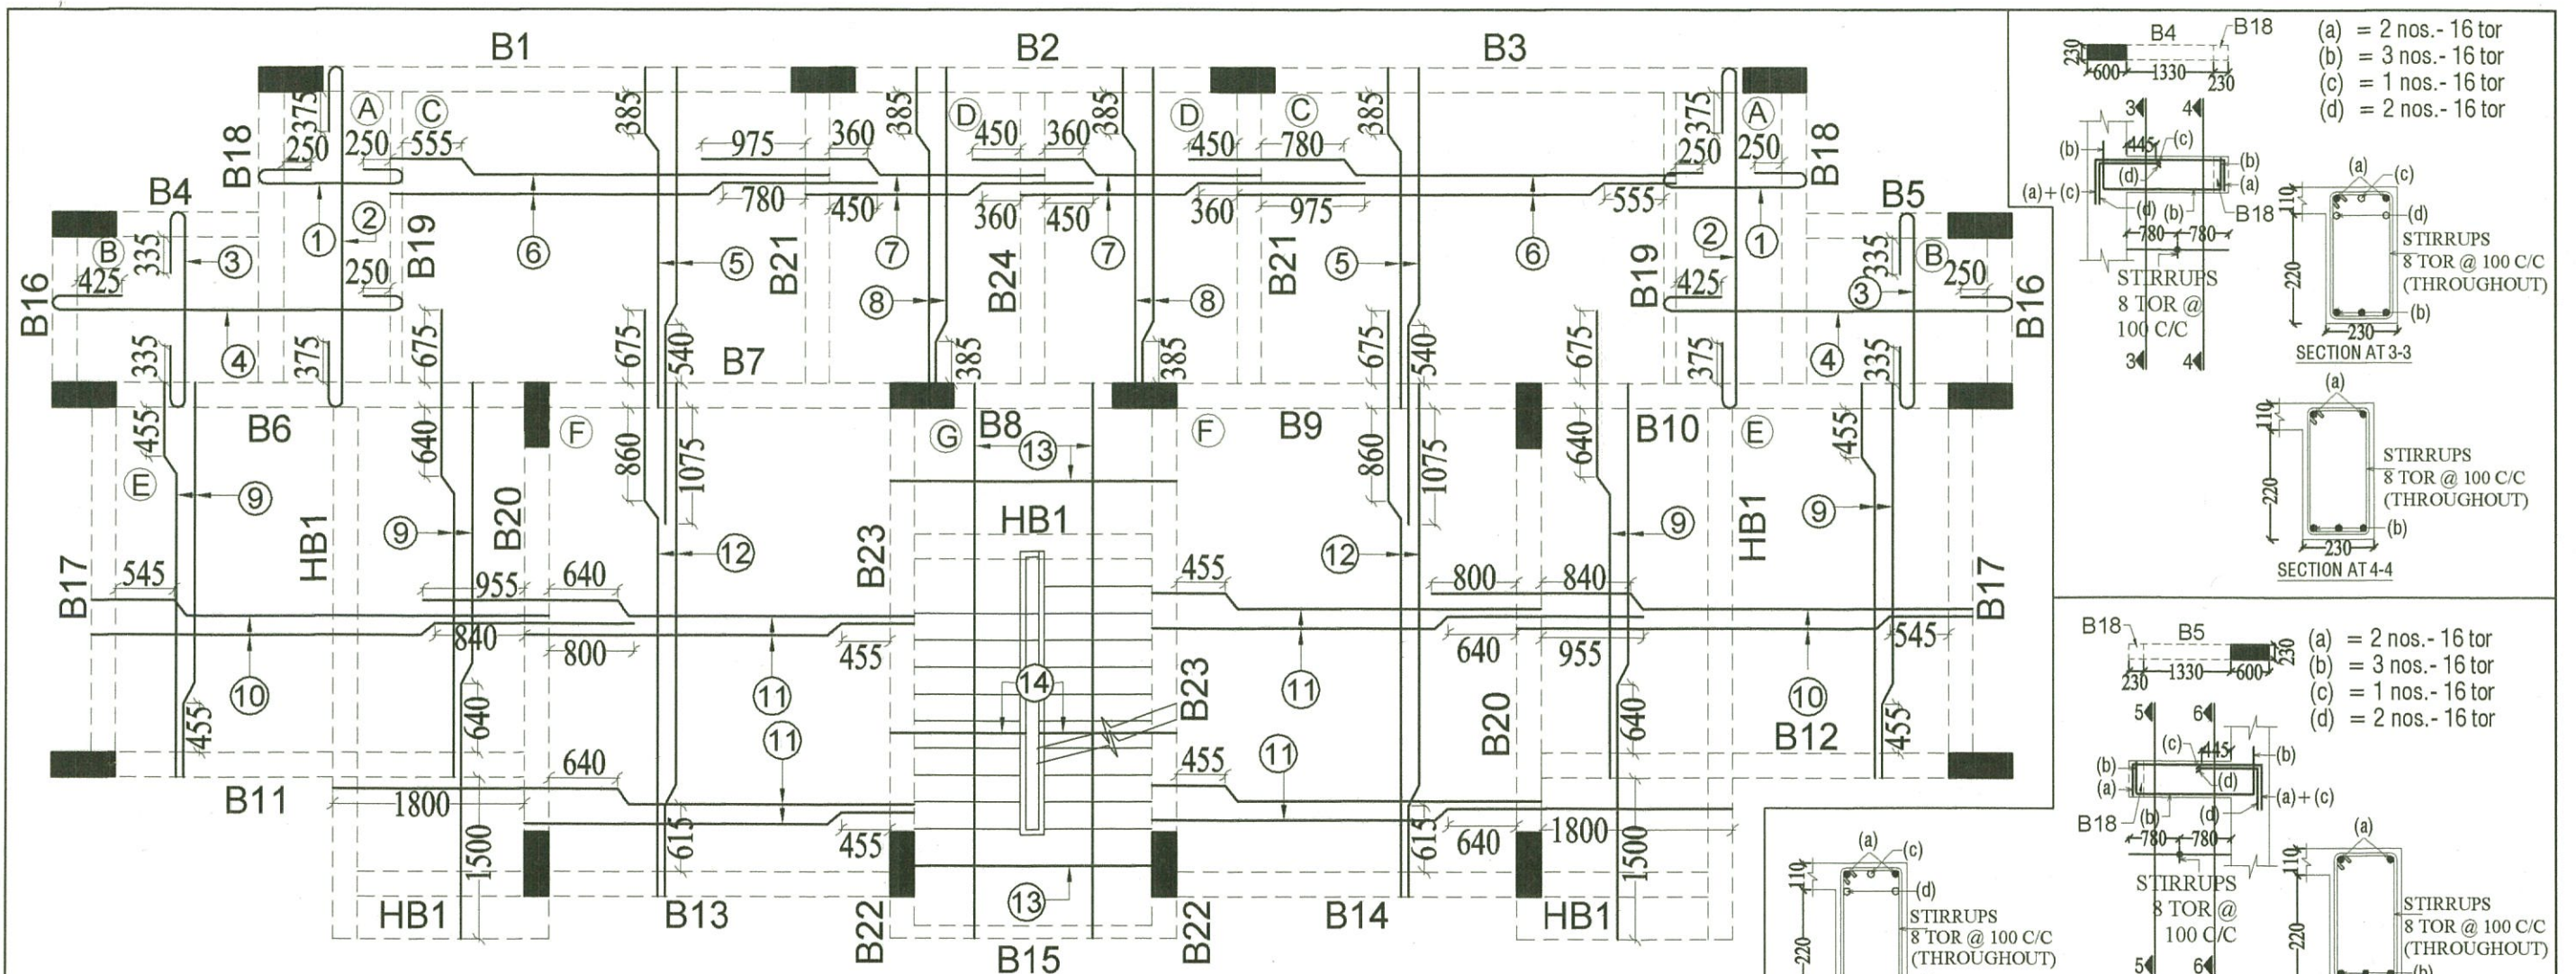

**REINF. DETAIL OF FIRST, SECOND FLOOR SLAB
WITH (BOTTOM BARS)**

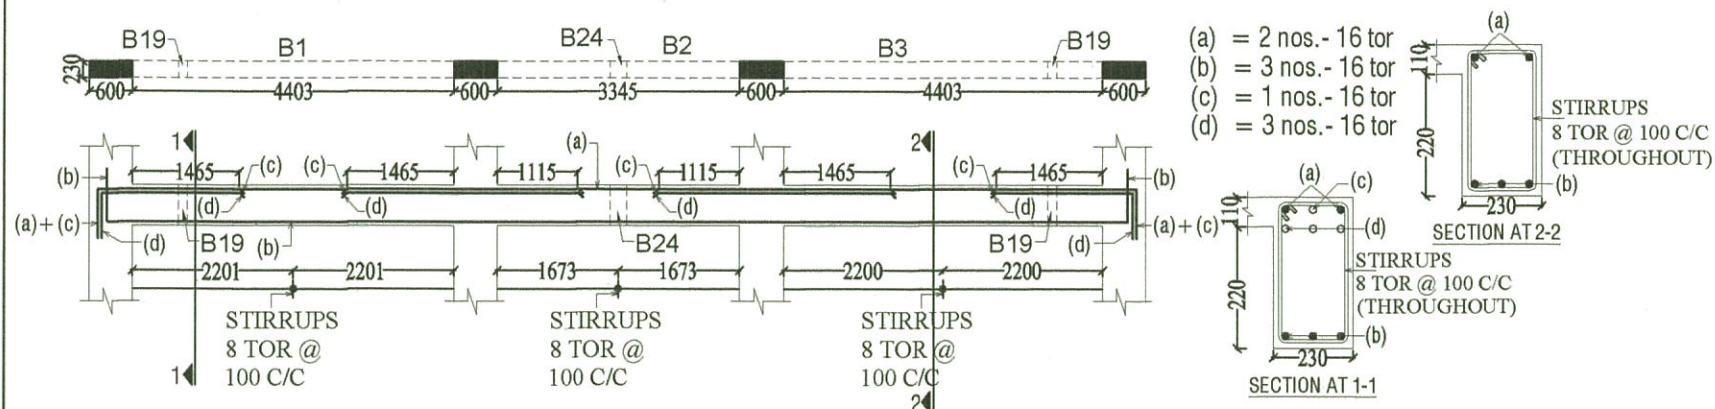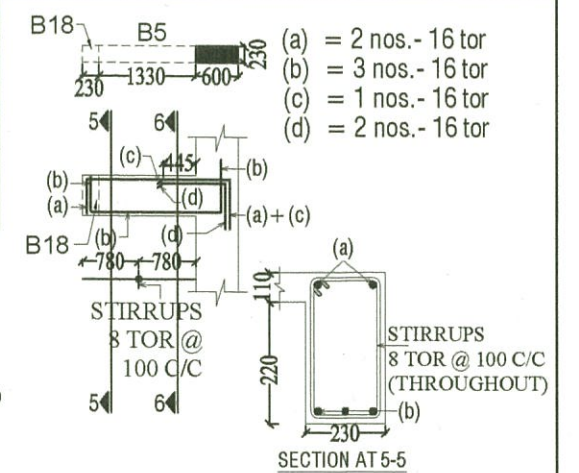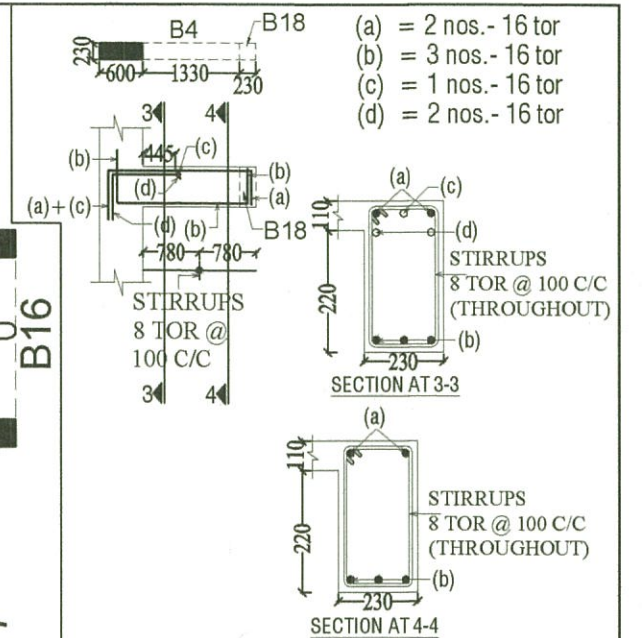


PROJECT			
TYPE - 2 RESIDENCE P.W.D. DEHRADUN			
TITLE			
REINFORCEMENT DETAILS OF FIRST, SECOND FLOOR SLAB & LONGITUDINAL BEAMS.			
DRAWN	DATE	DRG. NO.	REV. NO.
RASHMI	30.08.2012	TYPE-2-STR.-6	1

CONSULTANT :
 SUNEET PRASAD
 STRUCTURAL & CONSULTING ENGINEER
Suneet Prasad
SUNEET PRASAD
 B. E., M. E. (CIVIL), MIV, FIV
 AUTHORIZED STRUCTURAL ENGINEER
 20, PHASE-I, ENGINEERS ENCLAVE
 G.M.S. ROAD, DEHRADUN-248 001
 REG. No: DoH - UK / ASE - III / 2008




Checked and approve
Gupta
SUBHASH CHANDRA GUPTA
 B.E. Civil (H.n's), M. TECH. (Structure)
 Reg. No. DOH-UK/ASE-VI/2008
 University of Petroleum & Energy Studies

PANEL	BAR MARK	BAR DIA.	SPACING	DESCRIPTION
A (SLAB THICKNESS 110)	1	8 Φ	200C/C	BOTTOM MAIN
	2	8 Φ	200C/C	BOTTOM DIST.
B (SLAB THICKNESS 110)	3	8 Φ	200C/C	BOTTOM MAIN
	4	8 Φ	200C/C	BOTTOM DIST.
C (SLAB THICKNESS 110)	5	8 Φ	200C/C	BOTTOM MAIN
	6	8 Φ	200C/C	BOTTOM DIST.
D (SLAB THICKNESS 110)	7	8 Φ	200C/C	BOTTOM MAIN
	8	8 Φ	200C/C	BOTTOM DIST.
E (SLAB THICKNESS 110)	9	8 Φ	140C/C	BOTTOM MAIN
	10	8 Φ	150C/C	BOTTOM DIST.
F (SLAB THICKNESS 110)	11	8 Φ	150C/C	BOTTOM MAIN
	12	8 Φ	175C/C	BOTTOM DIST.
G (SLAB THICKNESS 110)	13	12 Φ	130C/C	BOTTOM MAIN
	14	8 Φ	150C/C	BOTTOM DIST.

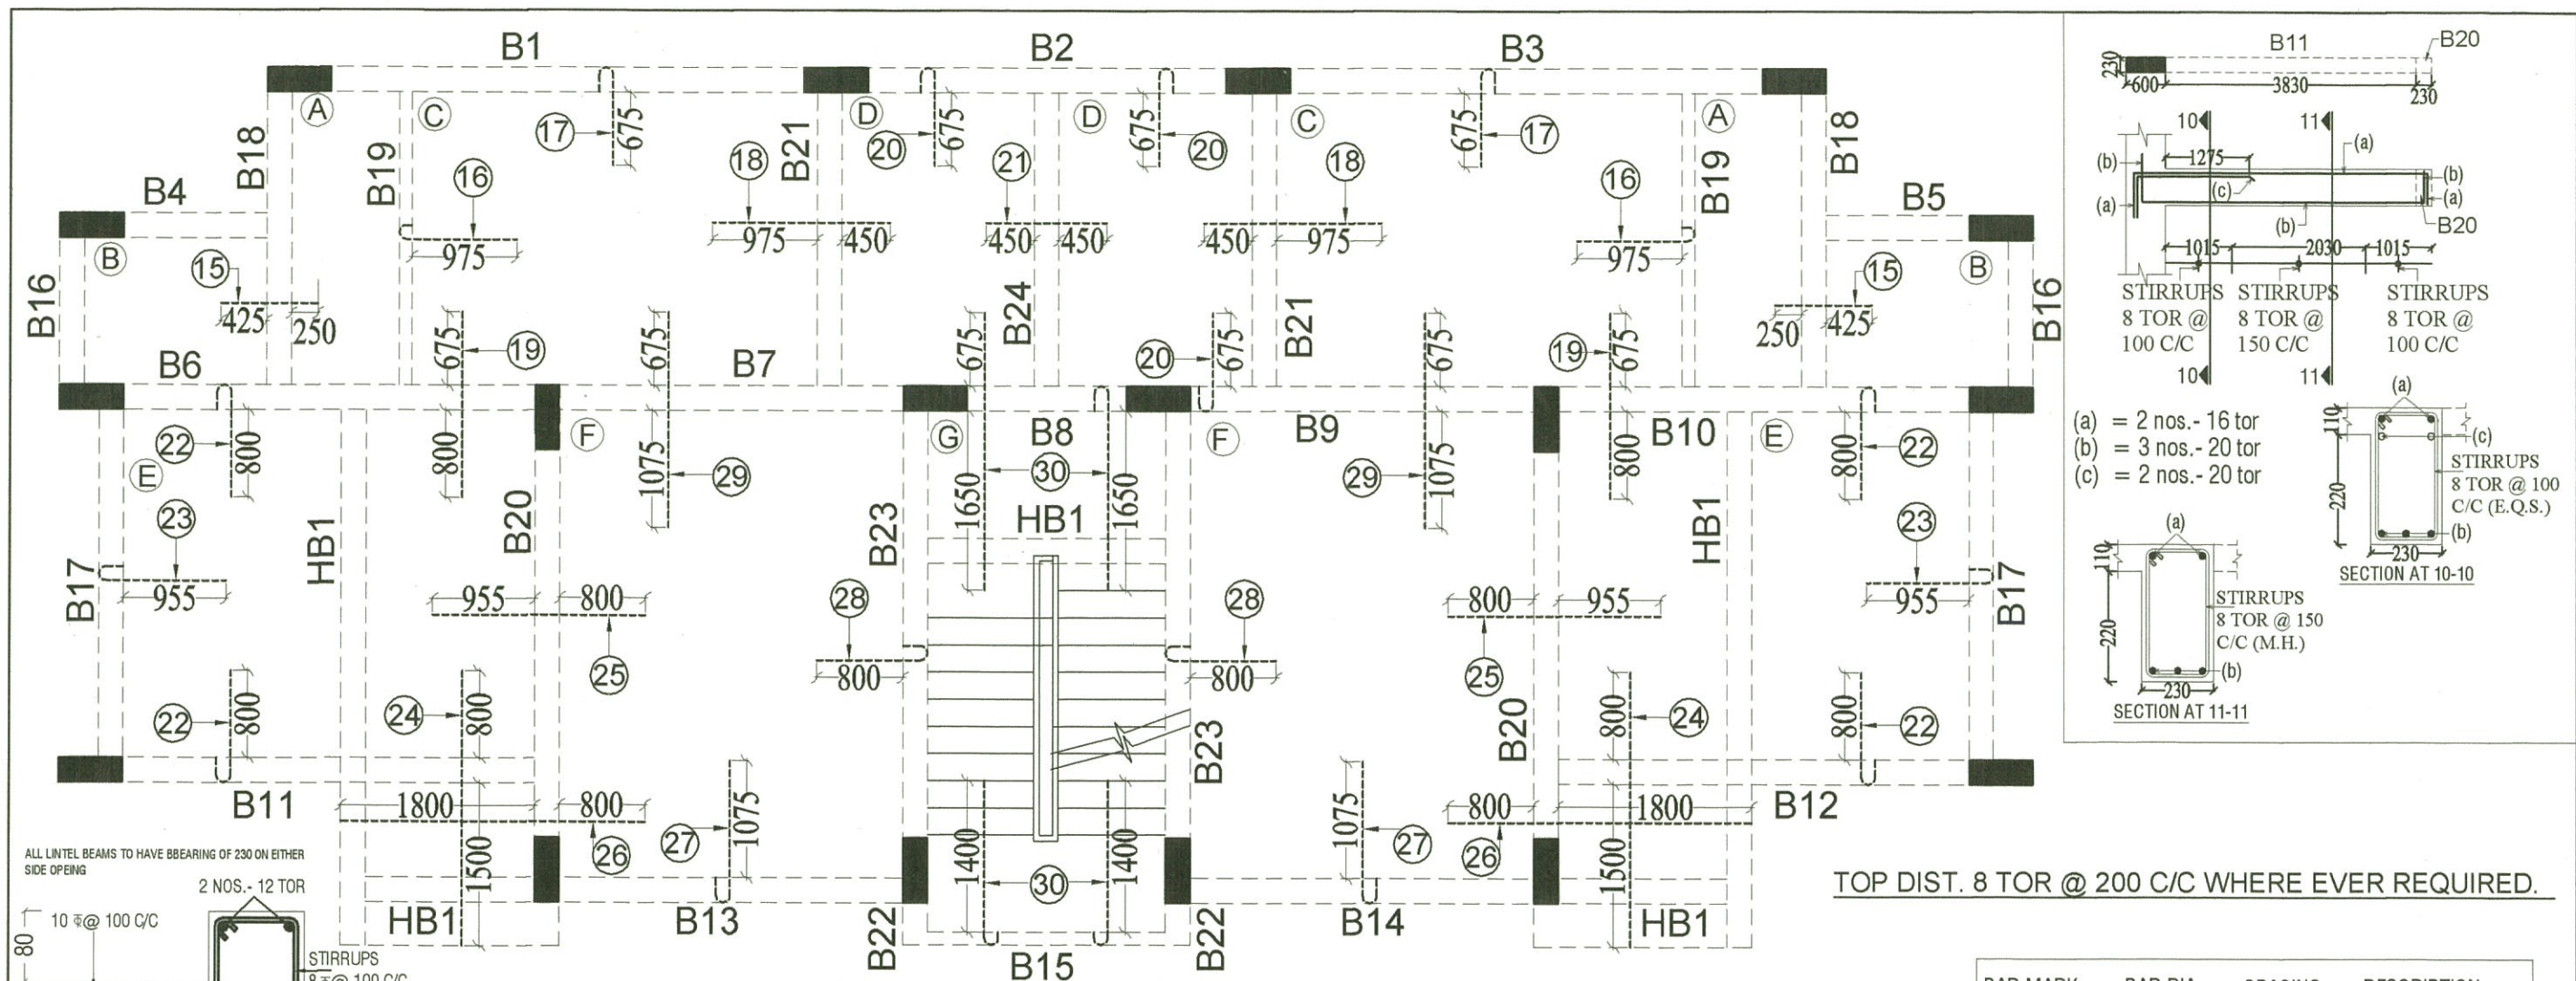

REINF. DETAIL OF FIRST, SECOND FLOOR SLAB WITH (TOP BARS)

TOP DIST. 8 TOR @ 200 C/C WHERE EVER REQUIRED.

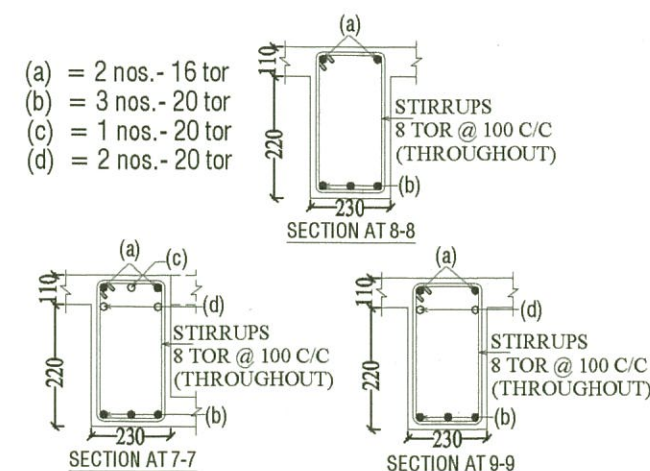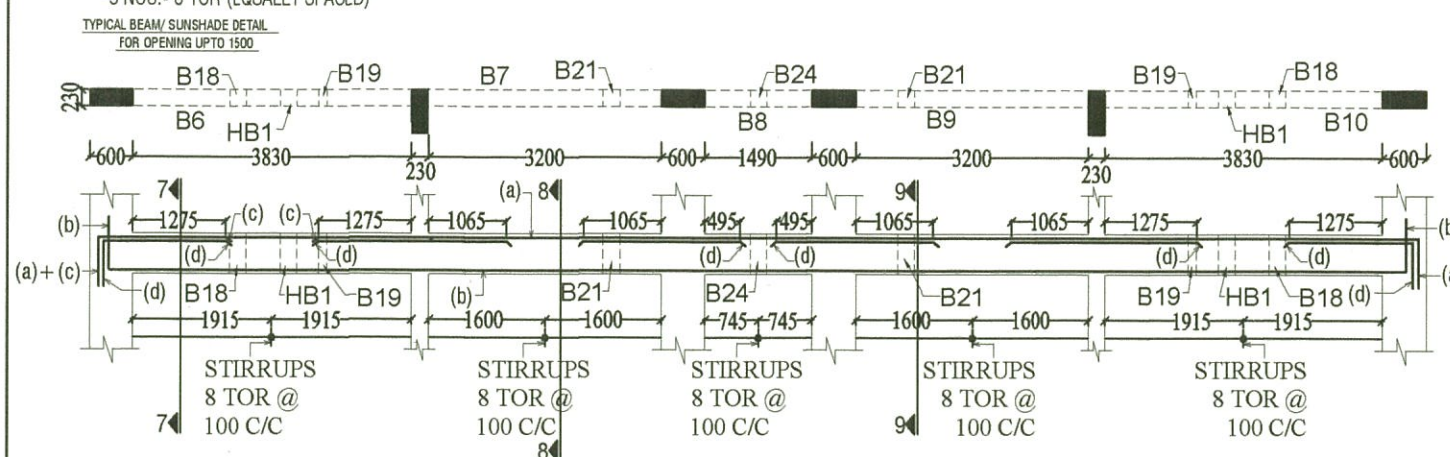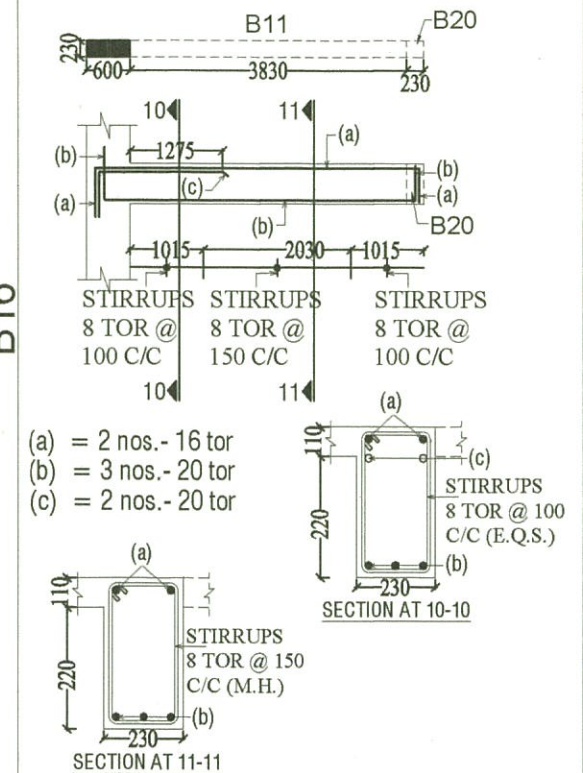

BAR MARK	BAR DIA.	SPACING	DESCRIPTION
15	8 Φ	400C/C	TOP MAIN
16	8 Φ	400C/C	TOP MAIN
17	8 Φ	400C/C	TOP MAIN
18	8 Φ	350C/C	TOP MAIN
19	8 Φ	300C/C	TOP MAIN
20	8 Φ	400C/C	TOP MAIN
21	8 Φ	400C/C	TOP MAIN
22	8 Φ	280C/C	TOP MAIN
23	8 Φ	300C/C	TOP MAIN
24	8 Φ	280C/C	TOP MAIN
25	8 Φ	280C/C	TOP MAIN
26	8 Φ	300C/C	TOP MAIN
27	8 Φ	350C/C	TOP MAIN
28	8 Φ	300C/C	TOP MAIN
29	8 Φ	350C/C	TOP MAIN
30	12 Φ	130C/C	TOP MAIN

PROJECT			
TYPE - 2 RESIDENCE P.W.D. DEHRADUN			
TITLE			
REINFORCEMENT DETAILS OF FIRST, SECOND FLOOR SLAB & LONGITUDINAL BEAMS.			
DRAWN RASHMI	DATE 30.08.2012	DRG. NO. TYPE- 2- STR.- 7	REV. NO. 1

CONSULTANT :


SUNEET PRASAD
STRUCTURAL & CONSULTING ENGINEER

Suneet Prasad

SUNEET PRASAD
B.E., M.E. (CIVIL), MIV, FIV
AUTHORIZED STRUCTURAL ENGINEER
20, PHASE-I, ENGINEERS ENCLAVE
G.M.S. ROAD, DEHRADUN-248 001
REG. No: DoH-UK / ASE-III / 2008

Checked and approve
Gupta

SUBHASH CHANDRA GUPTA
B.E. Civil (Hon's), M. TECH. (Structure)
Reg. No. DOH-UK/ASE-VI/2008
University of Petroleum & Energy Studies

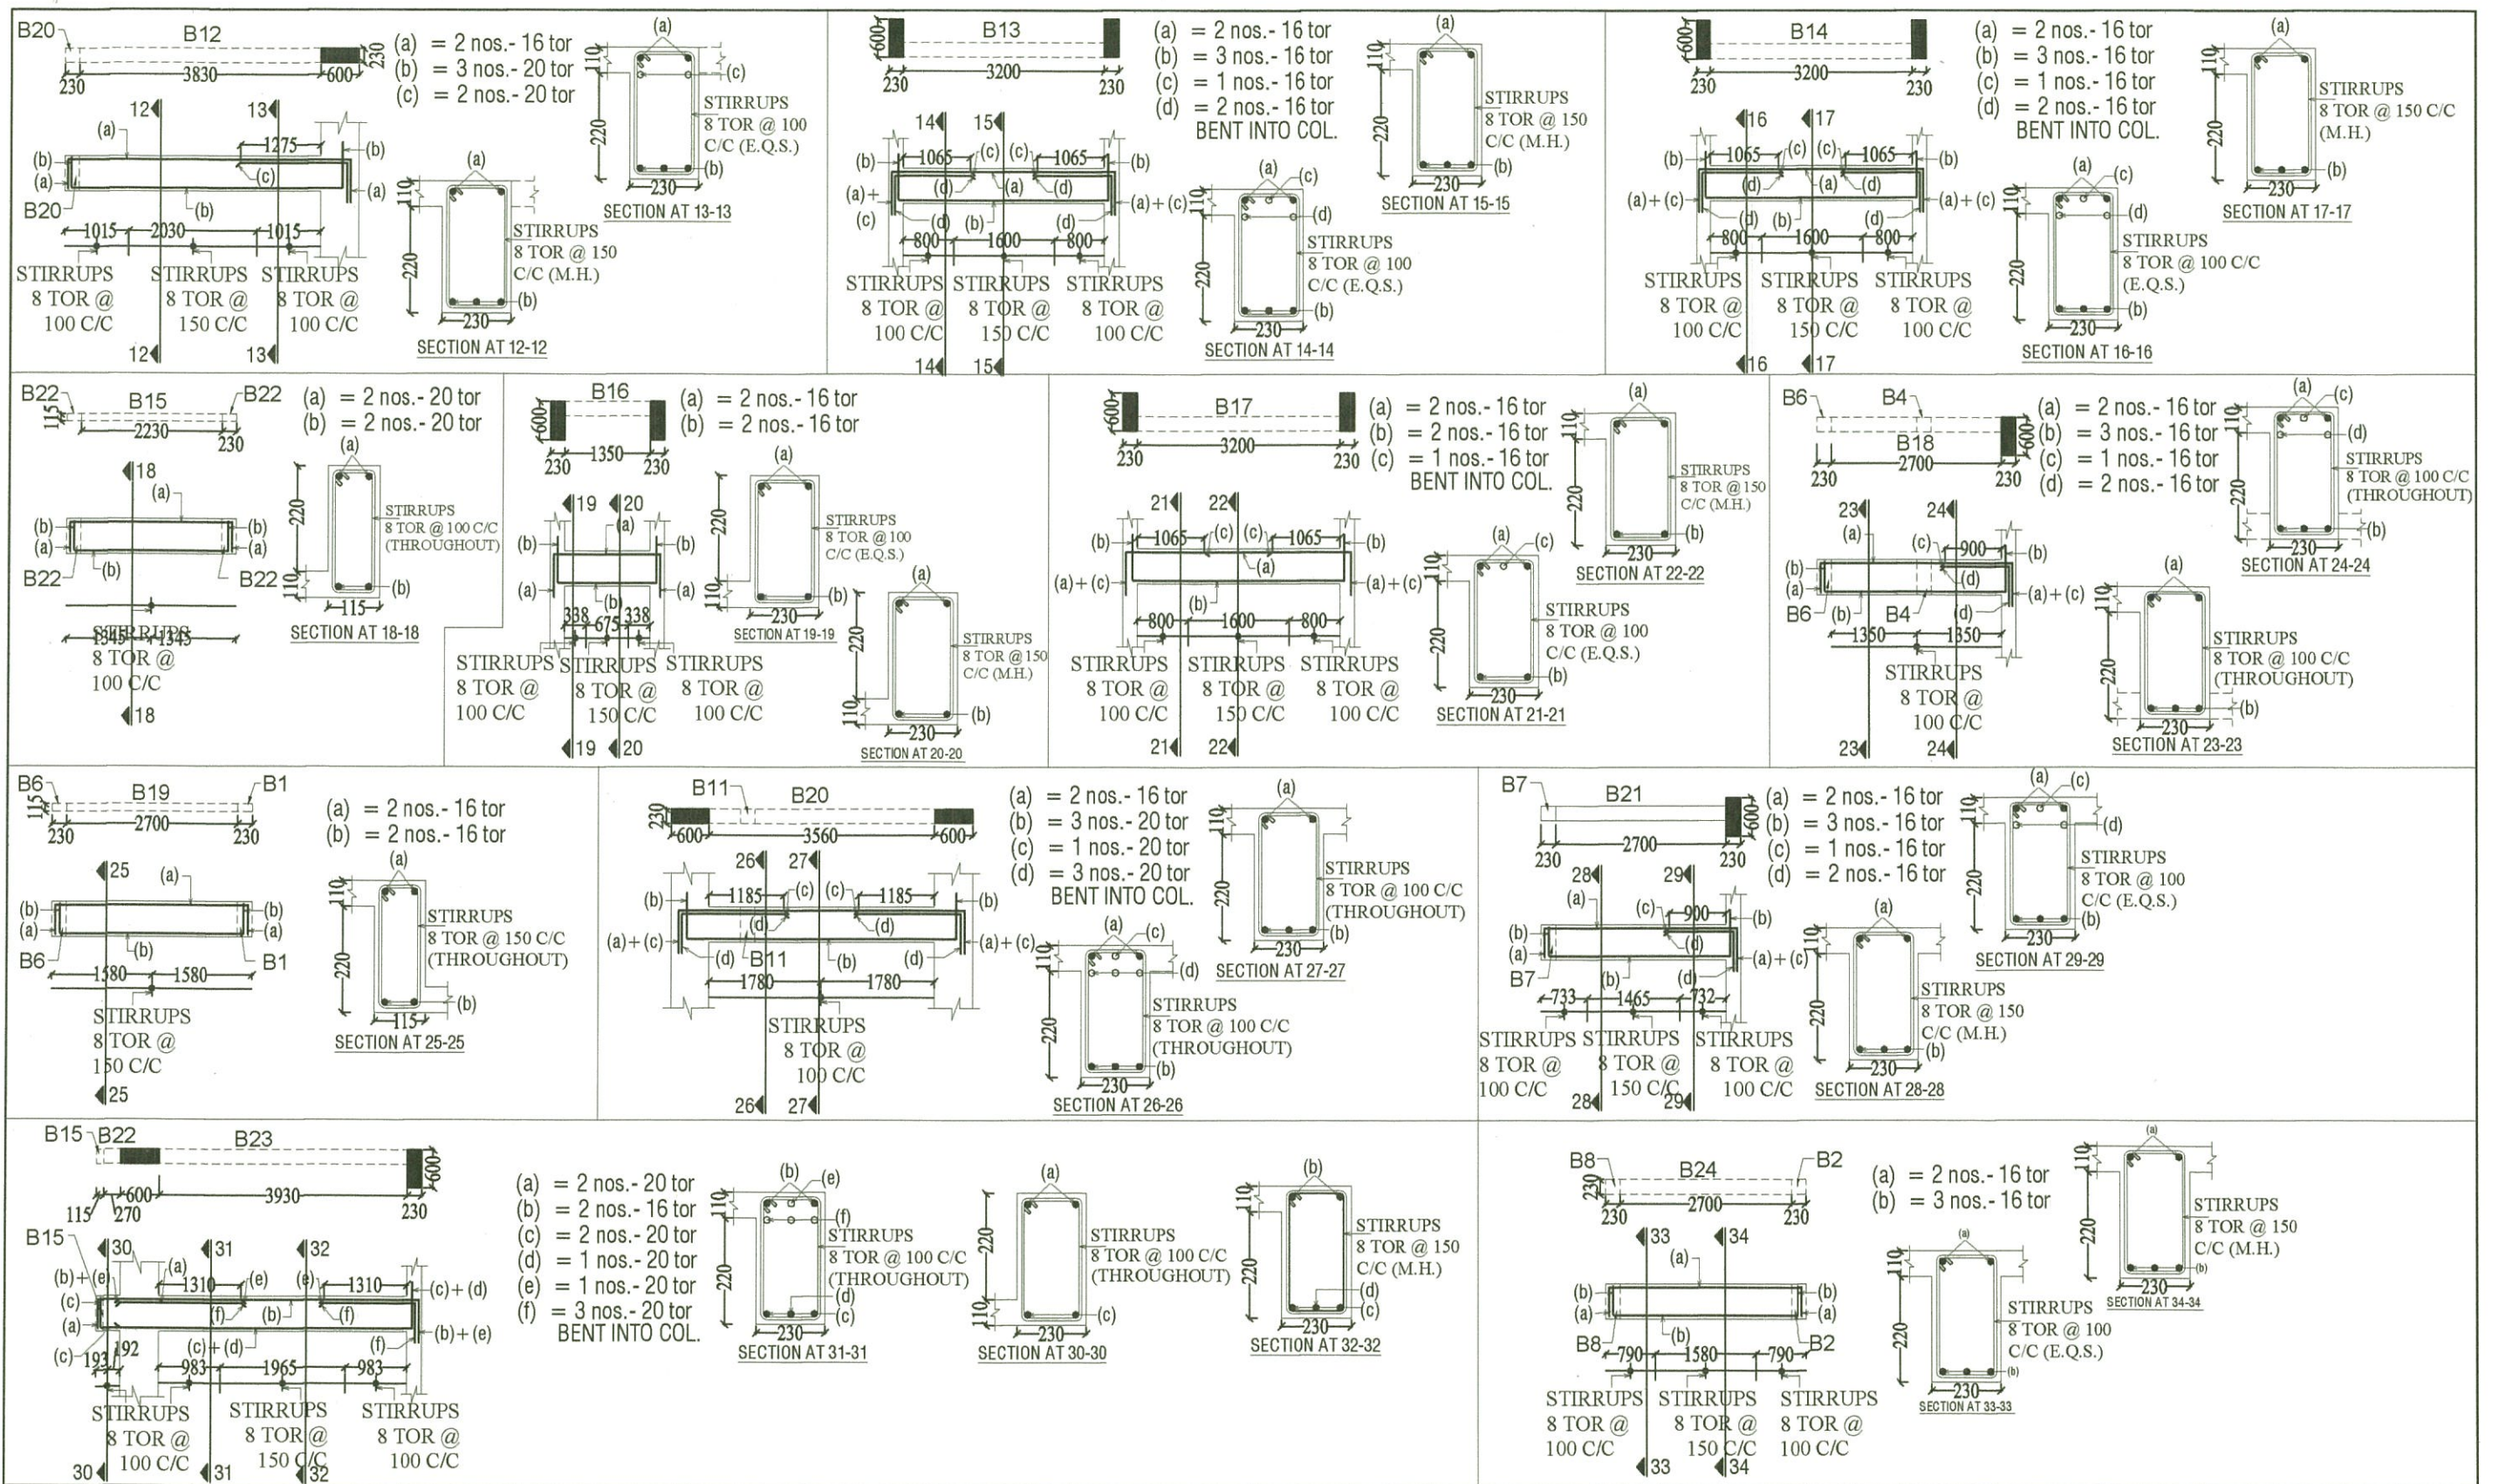

PROJECT			
TYPE - 2 RESIDENCE P.W.D. DEHRADUN			
TITLE			
REINFORCEMENT DETAILS OF FIRST, SECOND FLOOR SLAB & LONGITUDINAL BEAMS.			
DRAWN	DATE	DRG. NO.	REV. NO.
RASHMI	30.08.2012	TYPE-2-STR.-8	1

CONSULTANT :

SUNEET PRASAD
STRUCTURAL & CONSULTING ENGINEER


Suneet Prasad


SUNEET PRASAD
B.E., M.E. (CIVIL), MIV, FIV
AUTHORIZED STRUCTURAL ENGINEER
20, PHASE-I, ENGINEERS ENCLAVE
G.M.S. ROAD, DEHRADUN-248 001
REG.No: DOH-UK / ASE-III / 2008

Checked and approve



Gupta

SUBHASH CHANDRA GUPTA
B.E. Civil (H.n's), M. TECH. (Structure)
Reg. No. DOH-UK/ASE-VI/2008
University of Petroleum & Energy Studies

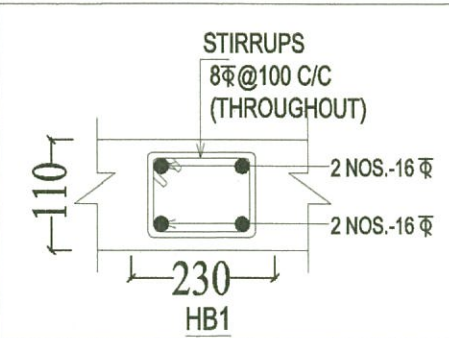

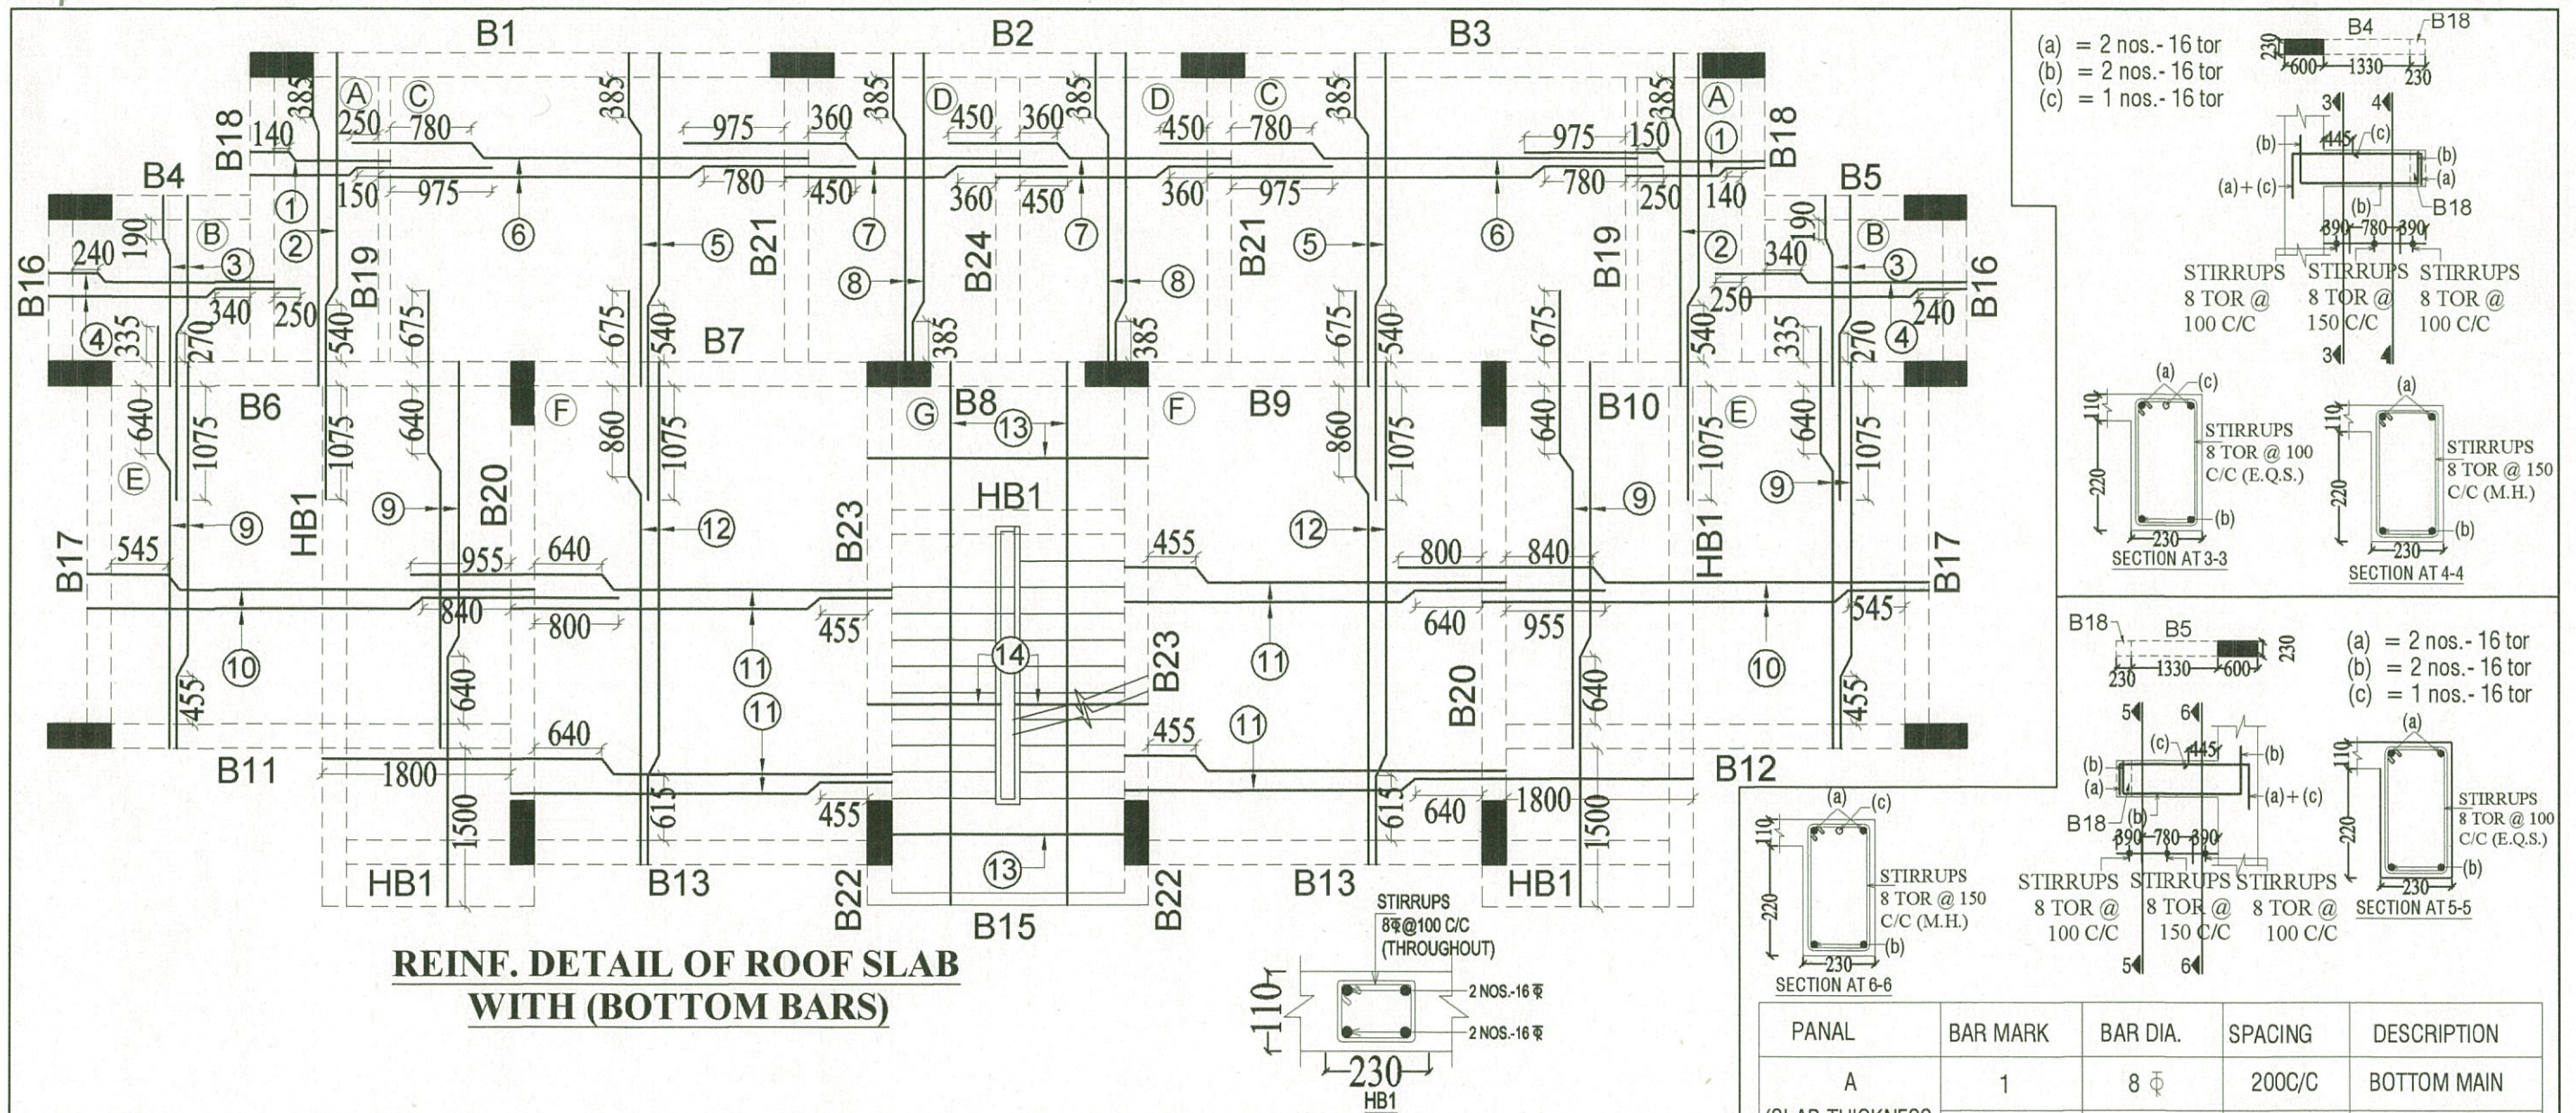


**REINF. DETAIL OF ROOF SLAB
WITH (BOTTOM BARS)**

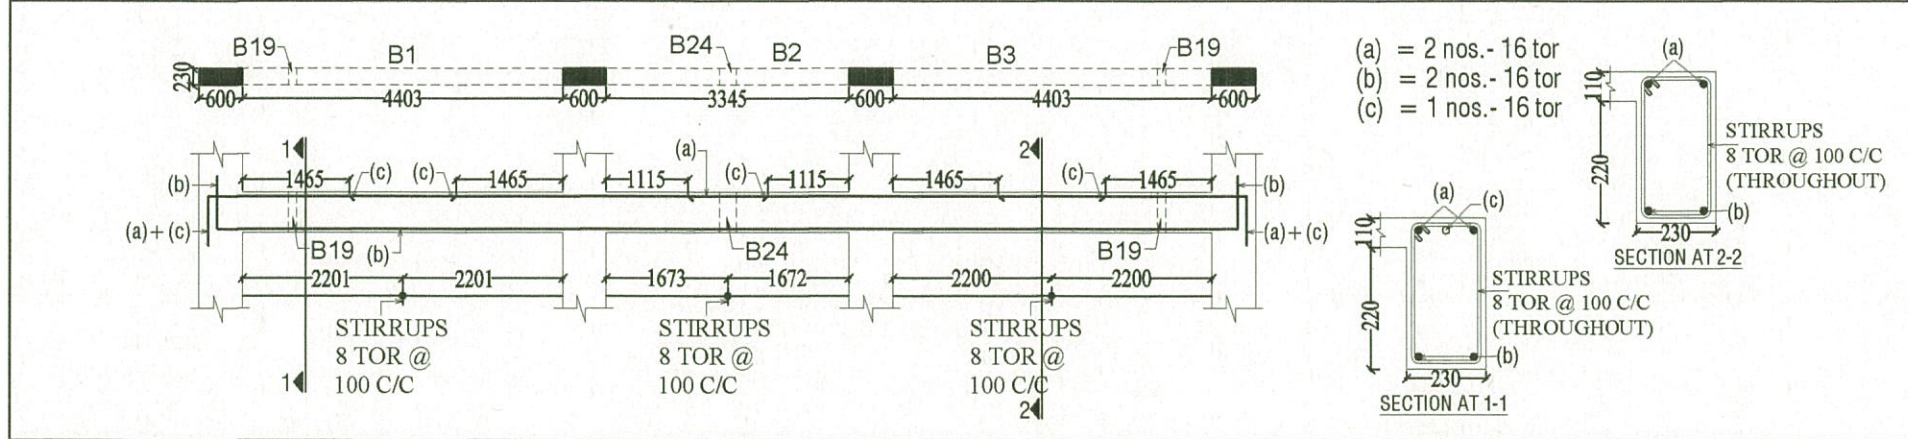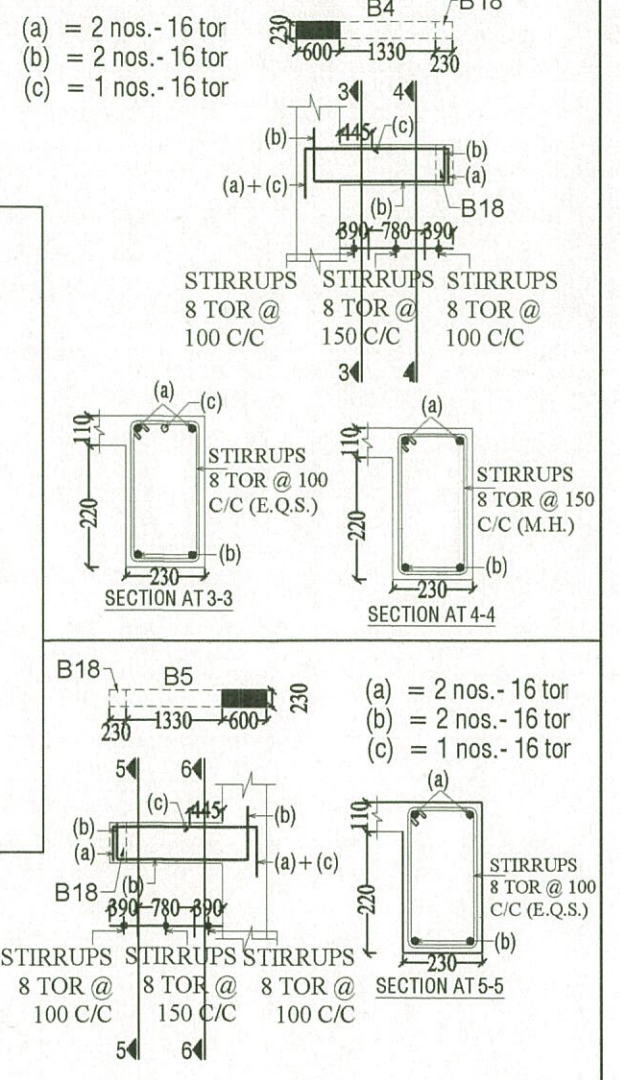




PROJECT				CONSULTANT :		Checked and approve Supt SUBHASH CHANDRA GUPTA B.E. Civil (Hon's), M. TECH. (Structure) Reg. No. DOH-UK/ASE-VI/2008 University of Petroleum & Energy Studies	
TYPE - 2 RESIDENCE P.W.D. DEHRADUN				SUNEET PRASAD			
TITLE				STRUCTURAL & CONSULTING ENGINEER			
				Suneet Prasad SUNEET PRASAD B.E., M.E. (CIVIL), MIV, FIV AUTHORIZED STRUCTURAL ENGINEER 20, PHASE-I, ENGINEERS ENCLAVE G.M.S. ROAD, DEHRADUN-248 001 REG.No: DoH - UK / ASE - III / 2008			
DRAWN	DATE	DRG. NO.	REV. NO.				
RASHMI	30.08. 2012	TYPE- 2- STR.- 9	1				

E	9	8 Φ	140C/C	BOTTOM MAIN
(SLAB THICKNESS 110)	10	8 Φ	150C/C	BOTTOM DIST.
F	11	8 Φ	150C/C	BOTTOM MAIN
(SLAB THICKNESS 110)	12	8 Φ	175C/C	BOTTOM DIST.
G	13	12 Φ	130C/C	BOTTOM MAIN
(SLAB THICKNESS 110)	14	8 Φ	150C/C	BOTTOM DIST.

PANAL	BAR MARK	BAR DIA.	SPACING	DESCRIPTION
A (SLAB THICKNESS 110)	1	8 Φ	200C/C	BOTTOM MAIN
	2	8 Φ	200C/C	BOTTOM DIST.
B (SLAB THICKNESS 110)	3	8 Φ	200C/C	BOTTOM MAIN
	4	8 Φ	200C/C	BOTTOM DIST.
C (SLAB THICKNESS 110)	5	8 Φ	200C/C	BOTTOM MAIN
	6	8 Φ	200C/C	BOTTOM DIST.
D (SLAB THICKNESS 110)	7	8 Φ	200C/C	BOTTOM MAIN
	8	8 Φ	200C/C	BOTTOM DIST.
E (SLAB THICKNESS 110)	9	8 Φ	140C/C	BOTTOM MAIN
	10	8 Φ	150C/C	BOTTOM DIST.
F (SLAB THICKNESS 110)	11	8 Φ	150C/C	BOTTOM MAIN
	12	8 Φ	175C/C	BOTTOM DIST.
G (SLAB THICKNESS 110)	13	12 Φ	130C/C	BOTTOM MAIN
	14	8 Φ	150C/C	BOTTOM DIST.




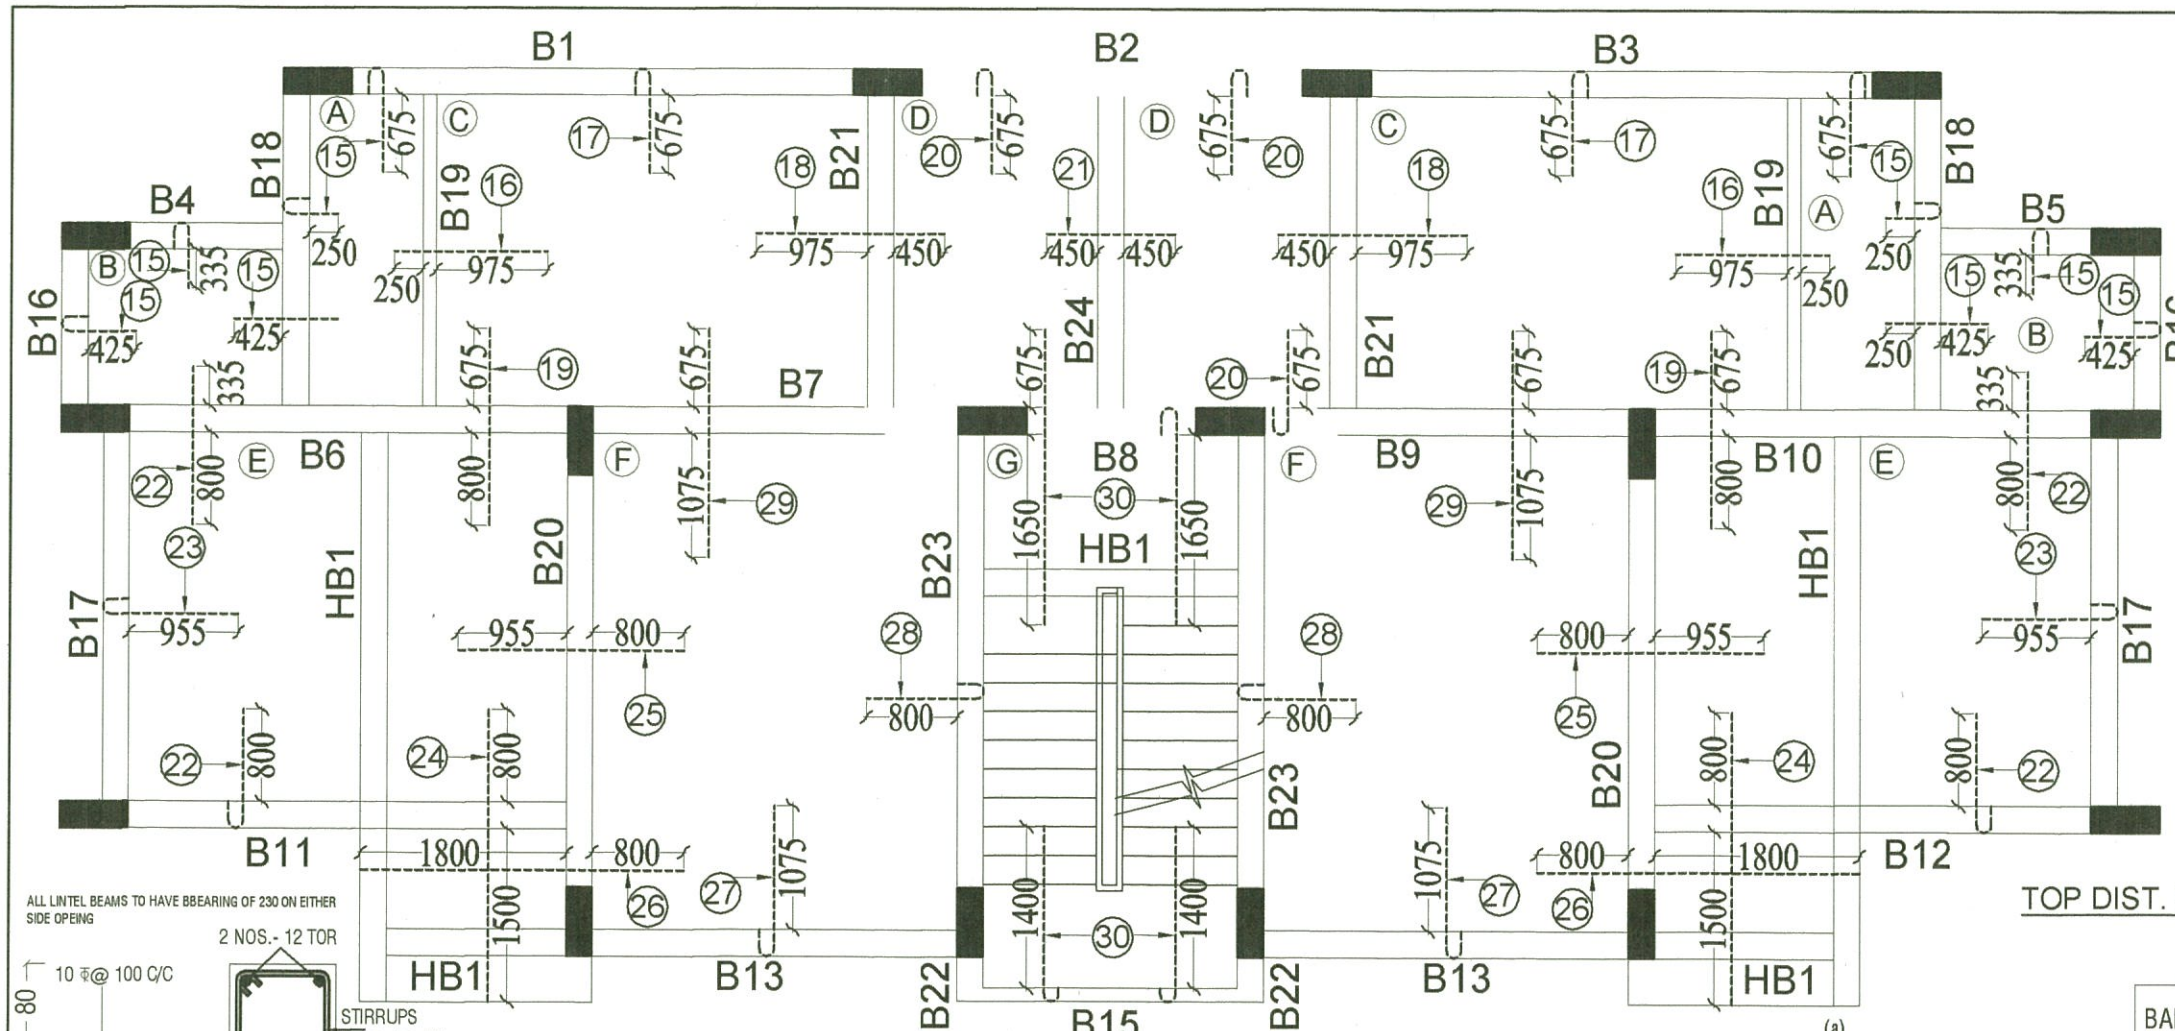


REINF. DETAIL OF ROOF SLAB WITH (TOP BARS)

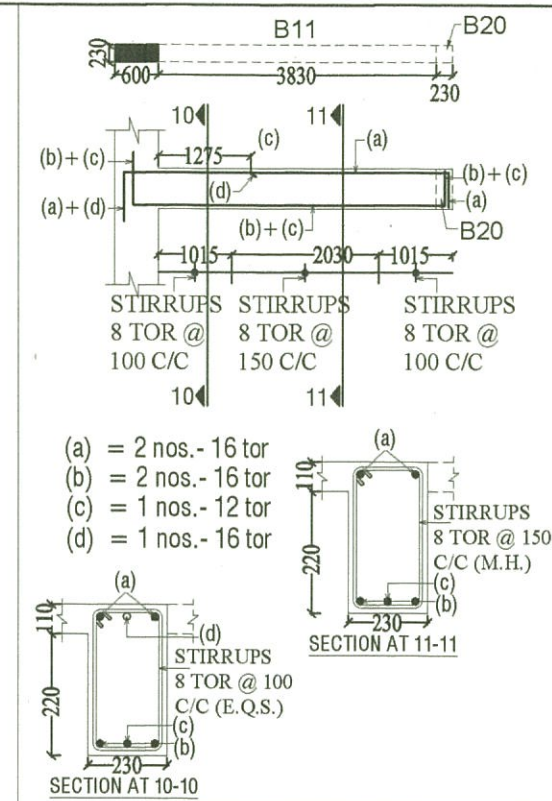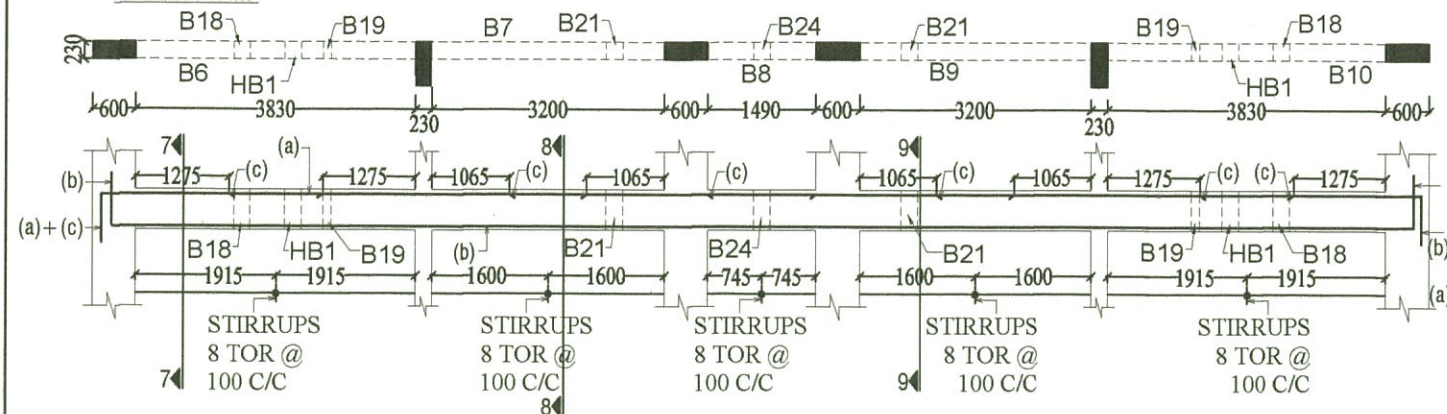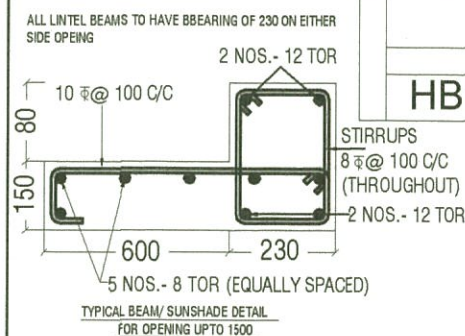

TOP DIST. 8 TOR @ 200 C/C WHERE EVER REQUIRED.

- (a) = 2 nos. - 16 tor
(b) = 2 nos. - 16 tor
(c) = 1 nos. - 16 tor

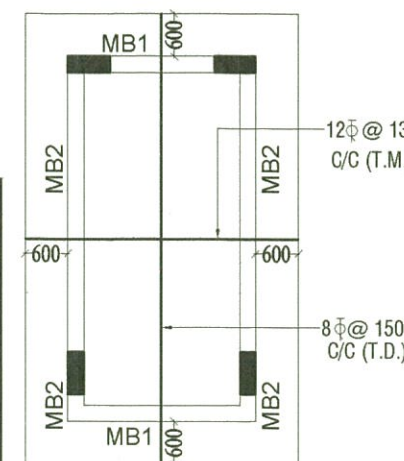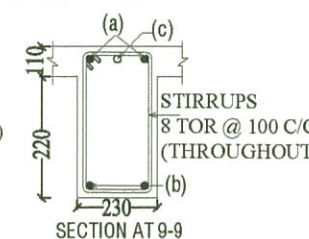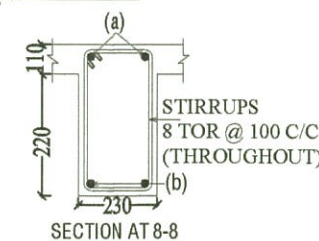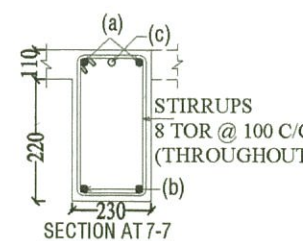

REINF. DETAIL OF MUMTY
SLAB TH. 330

BAR MARK	BAR DIA.	SPACING	DESCRIPTION
15	8 Φ	400C/C	TOP MAIN
16	8 Φ	400C/C	TOP MAIN
17	8 Φ	400C/C	TOP MAIN
18	8 Φ	350C/C	TOP MAIN
19	8 Φ	300C/C	TOP MAIN
20	8 Φ	400C/C	TOP MAIN
21	8 Φ	400C/C	TOP MAIN
22	8 Φ	280C/C	TOP MAIN
23	8 Φ	300C/C	TOP MAIN
24	8 Φ	280C/C	TOP MAIN
25	8 Φ	280C/C	TOP MAIN
26	8 Φ	300C/C	TOP MAIN
27	8 Φ	350C/C	TOP MAIN
28	8 Φ	300C/C	TOP MAIN
29	8 Φ	350C/C	TOP MAIN
30	12 Φ	130C/C	TOP MAIN

PROJECT			
TYPE - 2 RESIDENCE P.W.D. DEHRADUN			
TITLE			
REINFORCEMENT DETAILS OF ROOF SLAB & LONGITUDINAL BEAMS.			
DRAWN RASHMI	DATE 30.08.2012	DRG. NO. TYPE- 2- STR.-10	REV. NO. 1

CONSULTANT :

SUNEET PRASAD
STRUCTURAL & CONSULTING ENGINEER


Suneet Prasad

SUNEET PRASAD
B. E., M. E. (CIVIL), MIV, FIV
AUTHORIZED STRUCTURAL ENGINEER
20, PHASE-I, ENGINEERS ENCLAVE
G.M.S. ROAD, DEHRADUN-248 001
REG.No: DoH-UK / ASE - III / 2008

Checked and approve

Gupta

SUBHASH CHANDRA GUPTA
B.E. Civil (Hon's), M. TECH. (Structure)
Reg. No. DOH-UK/ASE-VI/2008
University of Petroleum & Energy Studies

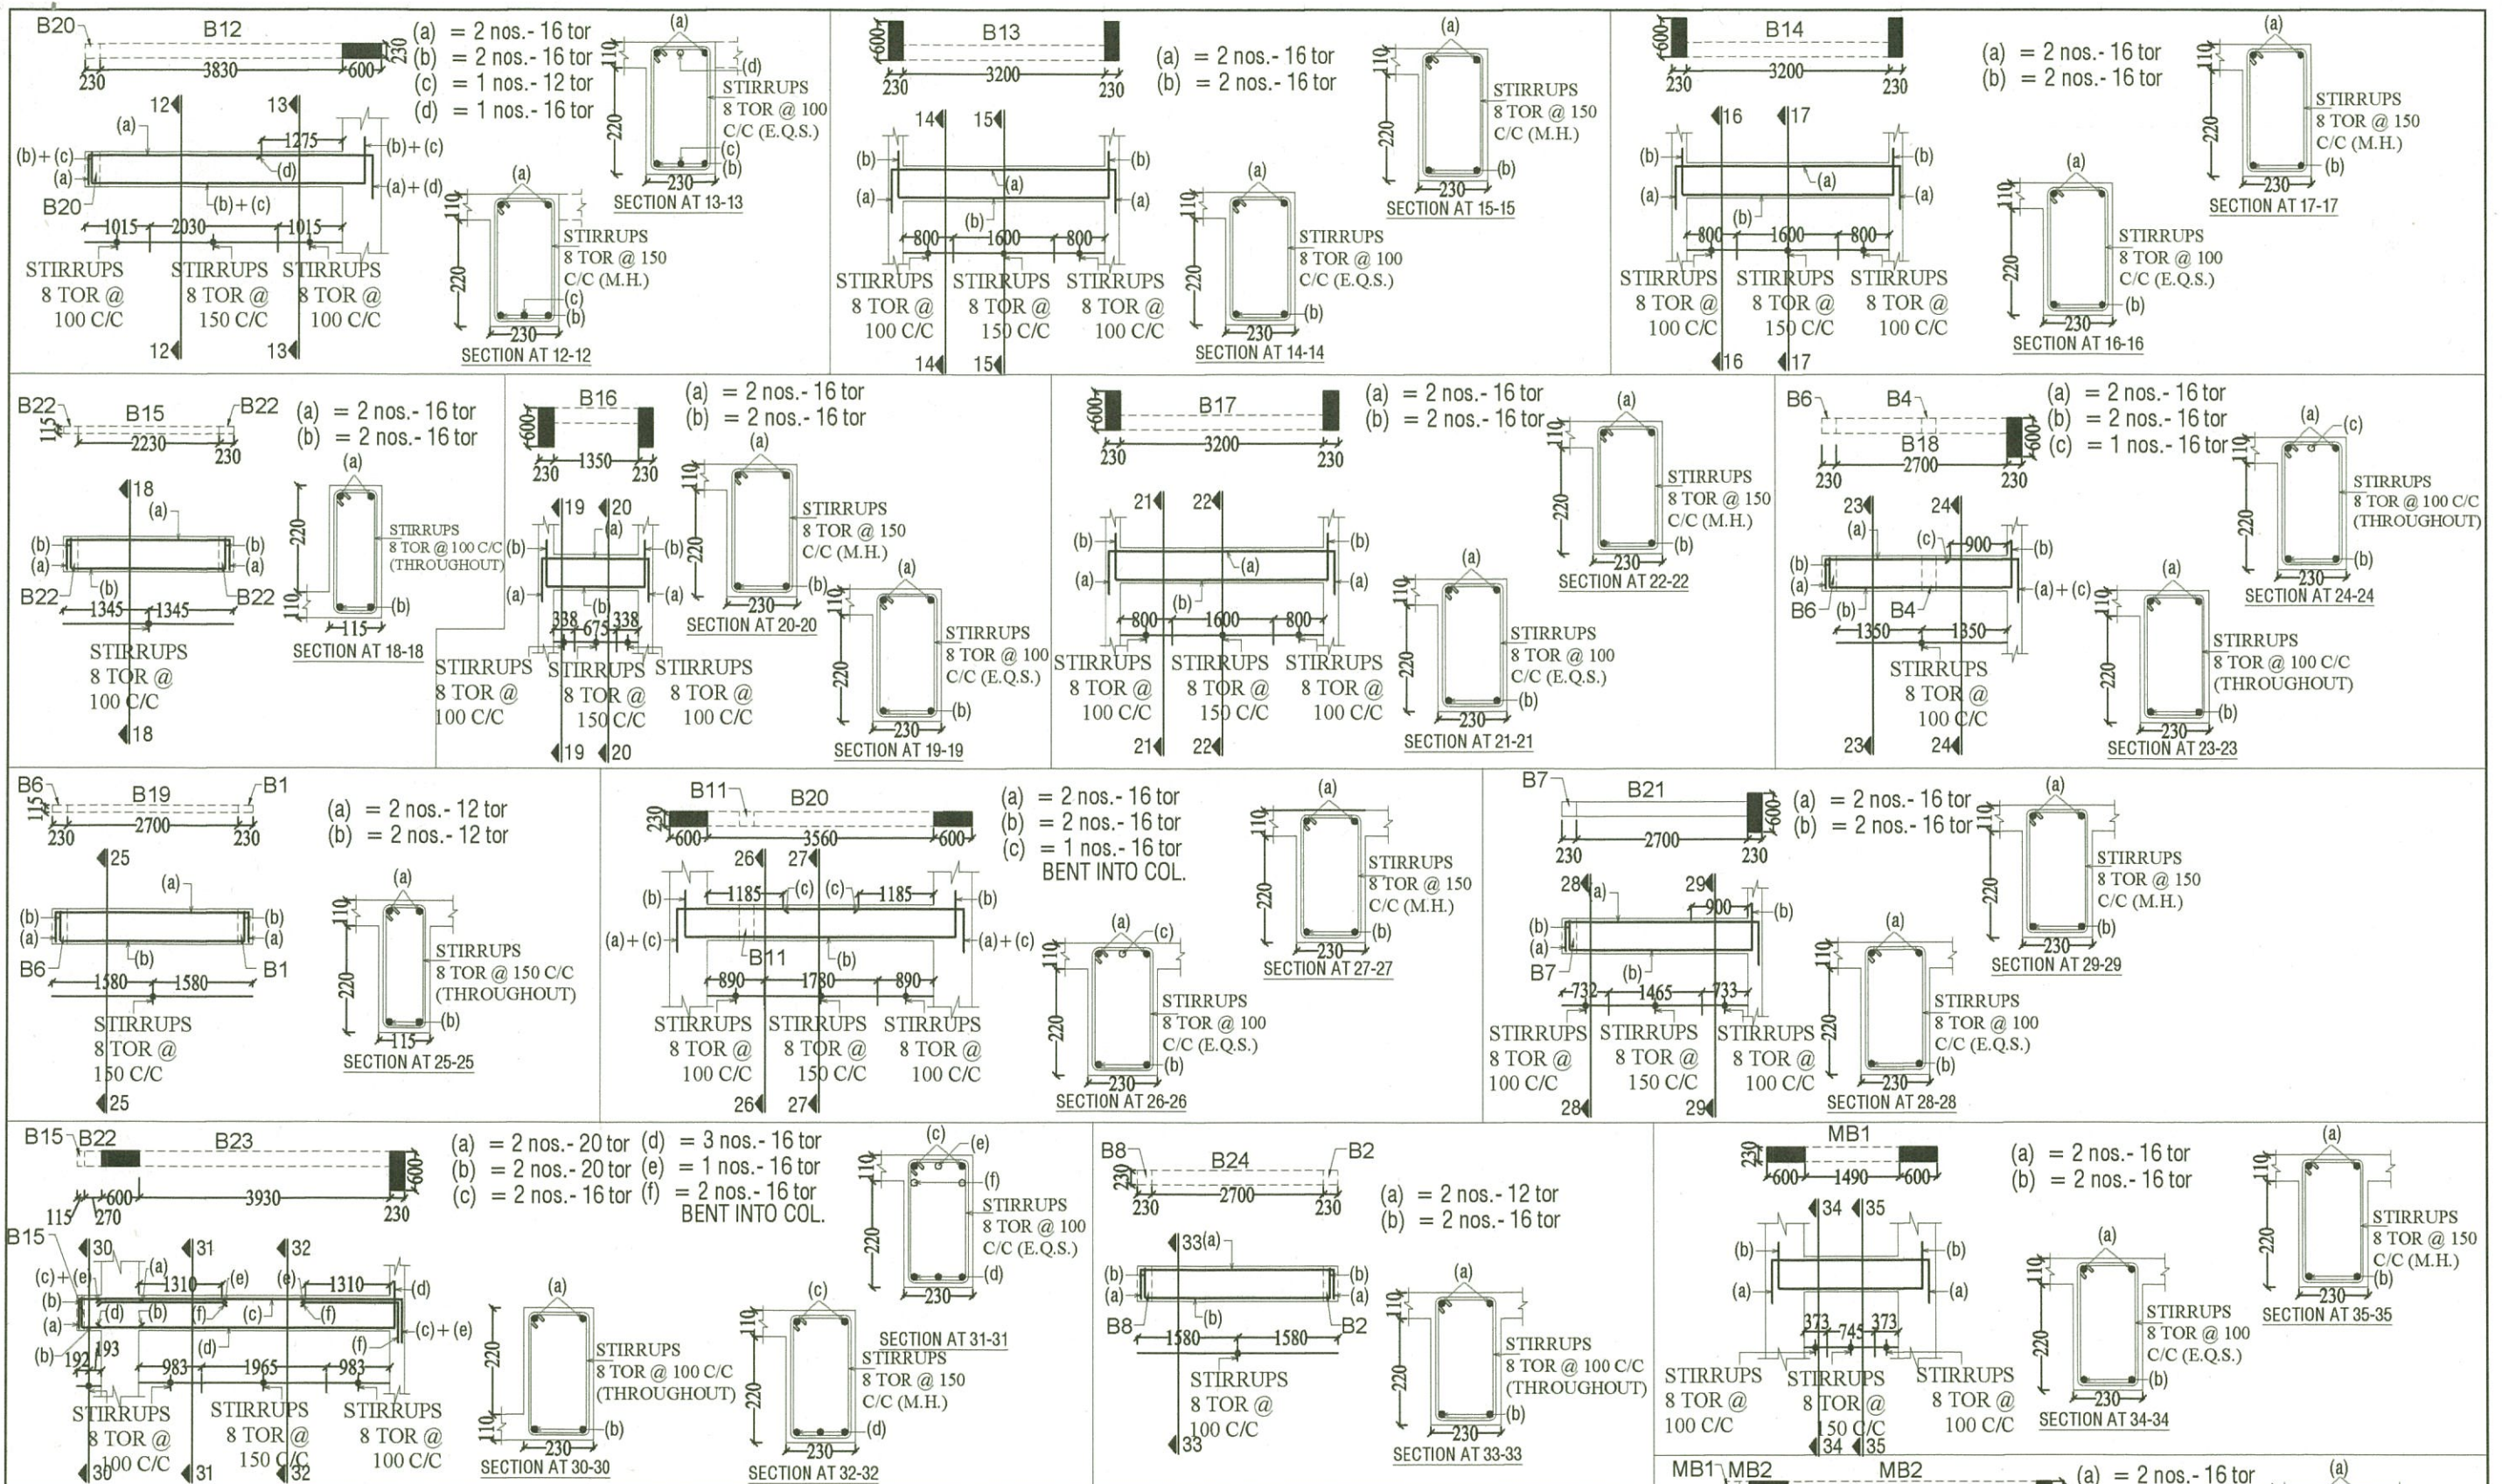

PROJECT			
TYPE - 2 RESIDENCE P.W.D. DEHRADUN			
TITLE			
REINFORCEMENT DETAILS OF ROOF LONGITUDINAL BEAMS.			
DRAWN	DATE	DRG. NO.	REV. NO.
RASHMI	30.08.2012	TYPE-2-STR.-11	1

CONSULTANT :

SUNEET PRASAD
STRUCTURAL & CONSULTING ENGINEER


Suneet Prasad


SUNEET PRASAD
B.E., M.E. (CIVIL), MIV, FIV
AUTHORIZED STRUCTURAL ENGINEER
20, PHASE-I, ENGINEERS ENCLAVE
G.M.S. ROAD, DEHRADUN-248 001
REG. No: DOH-UK/ASE-III/2008

Checked and approve


Subhash Chandra Gupta

SUBHASH CHANDRA GUPTA
B.E. Civil (Hon's), M. TECH. (Structure)
Reg. No. DOH-UK/ASE-VI/2008
University of Petroleum & Energy Studies

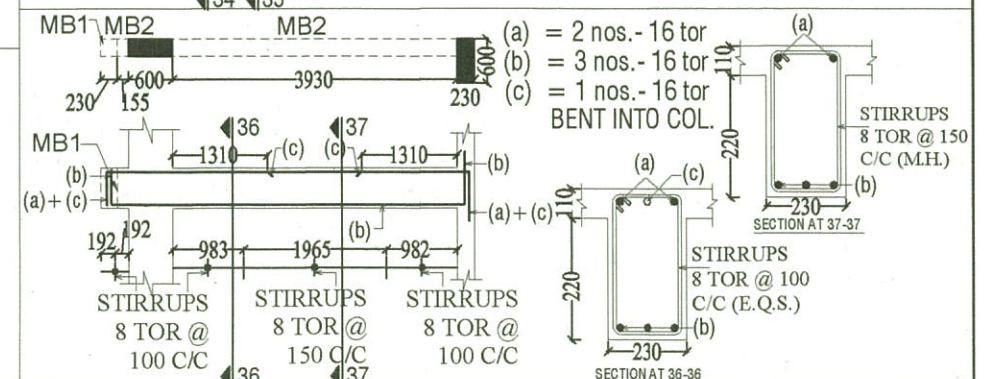

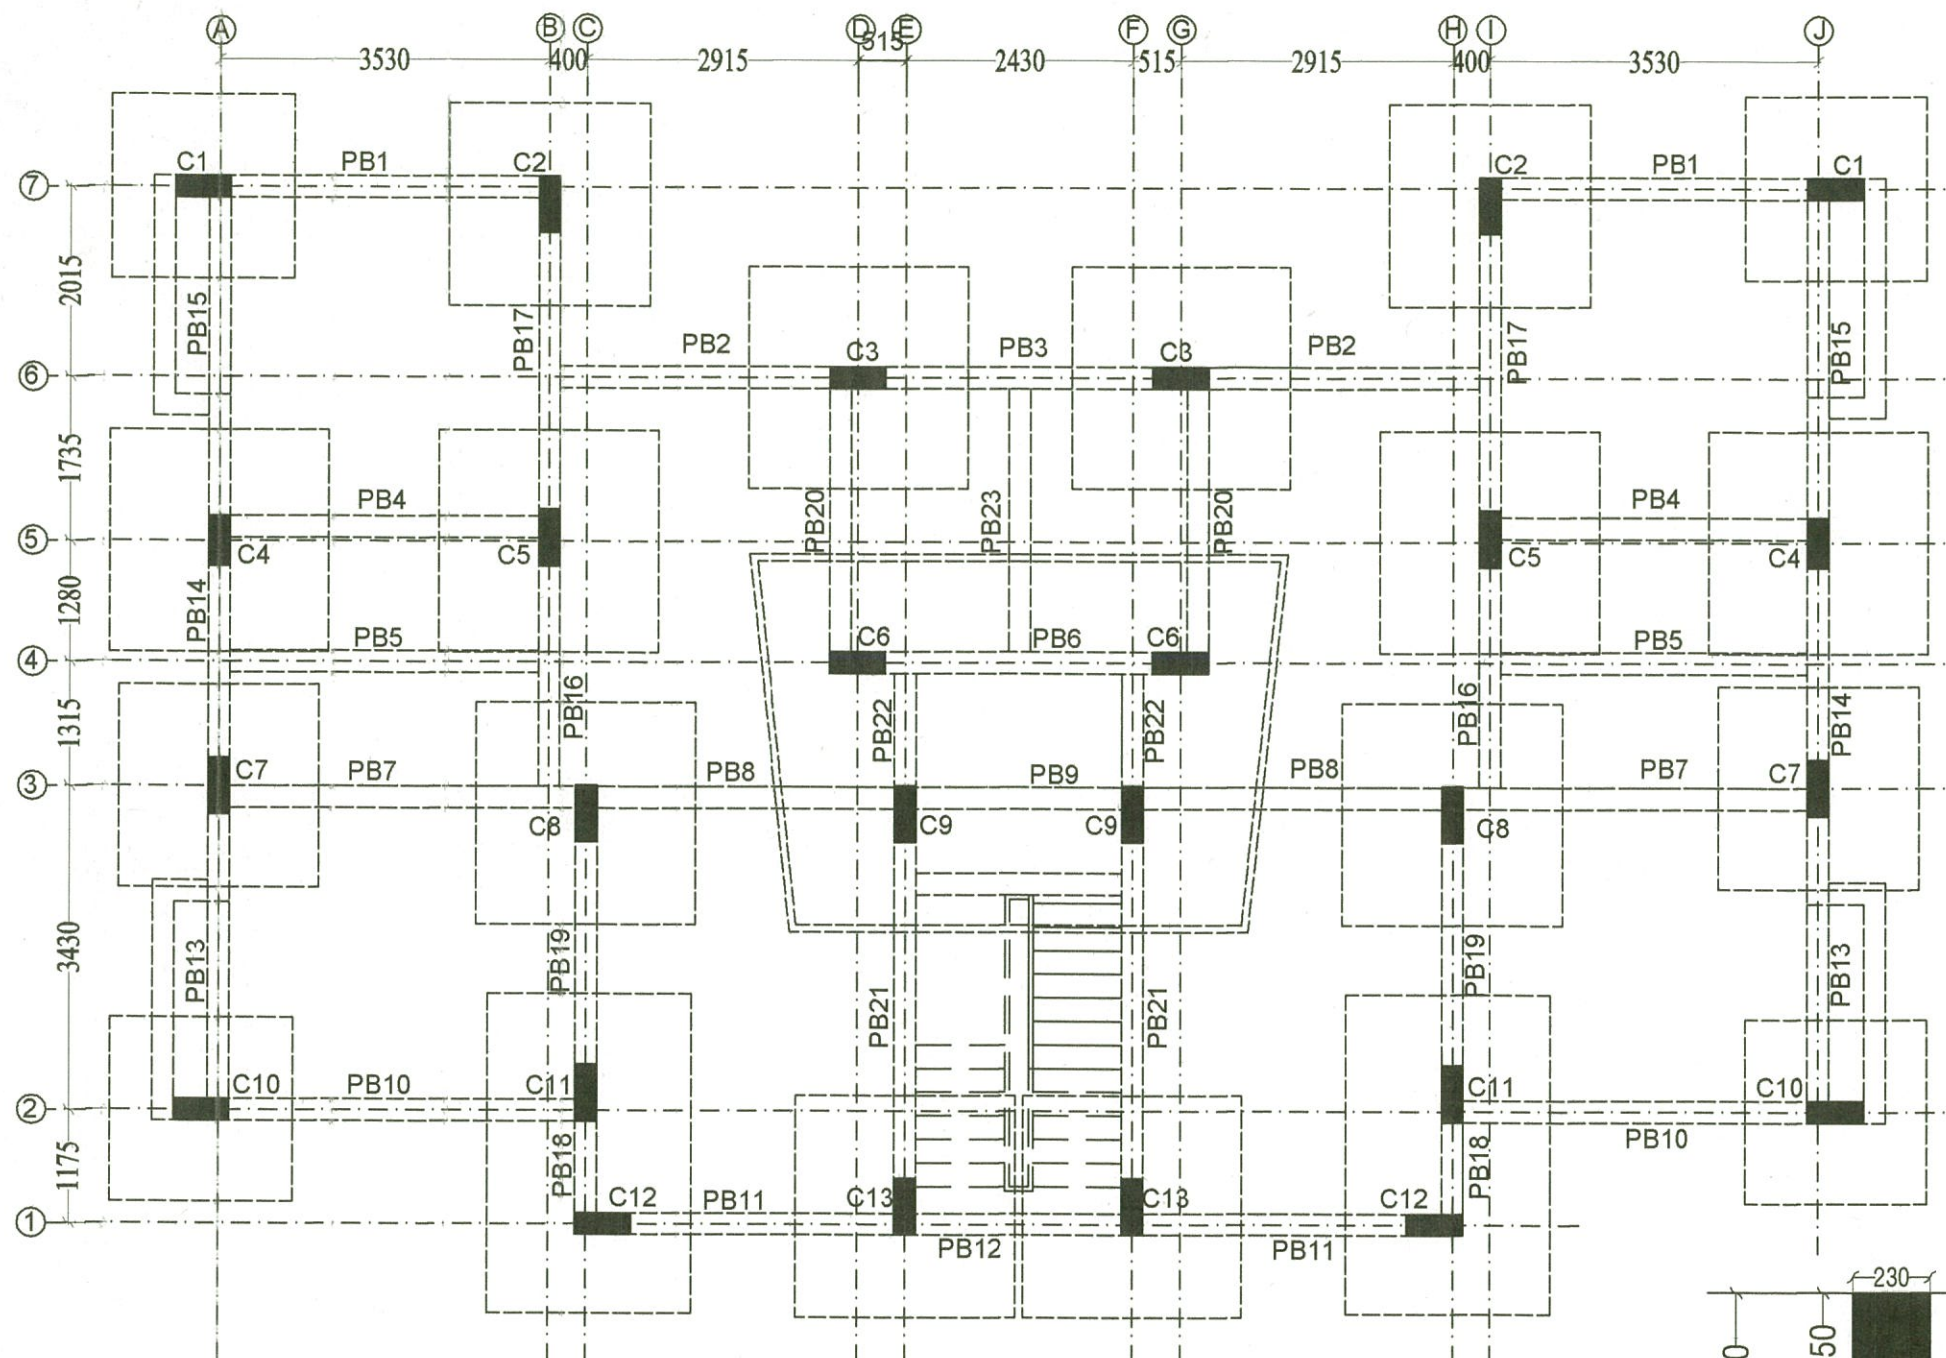

EXCAVATION & COLUMN LAYOUT PLAN

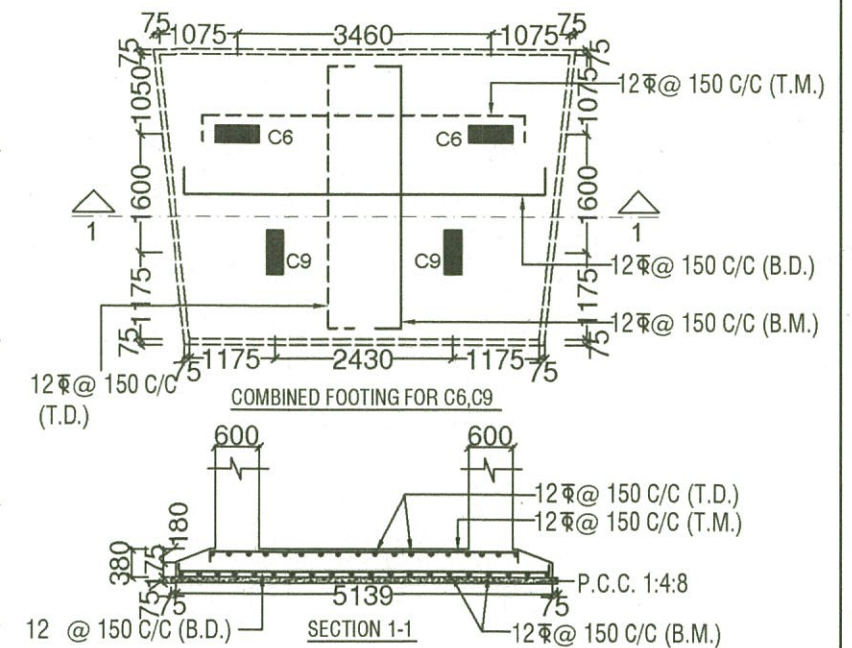

NOTES

1. READ THIS DRAWING IN CONJUNCTION WITH RELEVANT ARCH. DRAWING.
2. ALL DIMENSIONS IN MM.
3. M20 GRADE CONCRETE SHALL BE USED UNLESS NOTED OTHERWISE.
4. REINFORCEMENT BAR TO BE USED SHALL BE HIGH YIELD STRENGTH DEFORMED BAR STRESS 415N/mm²
5. ANY LAP OF BAR SHALL NOT BE LESS THAN 50xDIA OF LARGER DIA.
6. CLEAR COVER TO MAIN REINF. SHALL BE AS FOLLOWS

FOOTINGS	-	50MM.
WALL	-	25MM.
COLUMN	-	40MM.
BEAM	-	25MM.
SLAB	-	20MM.

7. ALL STEEL SHOULD BE FREE OF RUST, SCALE, GREASE, DIRT, OIL, ETC.
8. ALL CONCRETE TO BE MECHANICALLY MIXED AND VIBRATED
9. ALL CONCRETE TO BE PLACED AGAINST STEEL OR WATER PROOF PLY. PUCCA SHUTTERING
10. NET ALLOWABLE BEARING CAPACITY OF SOIL IS TAKEN AS 10.00 TONS / SQM. AT 1.50 M. DEPTH BELOW GROUND LEVEL.
11. BUILDING IS DESIGNED FOR GROUND +2 FLOORS.
12. BUILDING IS DESIGN FOR E.Q. ZONE IV.

PROJECT
TYPE - 3 RESIDENCE P.W.D. DEHRADUN

TITLE
EXCAVATION & COLUMN LAYOUT PLAN & COLUMN DETAILS.

DRAWN MANISHA	DATE 19.09.2012	DRG. NO. TYPE-3-STR.-1	REV. NO. 1
------------------	--------------------	---------------------------	---------------


CONSULTANT :
SUNEET PRASAD
STRUCTURAL & CONSULTING ENGINEER








Suneet Prasad
SUNEET PRASAD
B.E., M.E. (CIVIL), MIV, FIV
AUTHORIZED STRUCTURAL ENGINEER
20, PHASE-I, ENGINEERS ENCLAVE
G.M.S. ROAD, DEHRADUN-248 001
REG. No: DoH-UK / ASE - III / 2008

Checked and approve

Gupta

SUBHASH CHANDRA GUPTA
B.E. Civil (H n's), M. TECH. (Structure)
Reg. No. DOH-UK/ASE-VI/2008
University of Petroleum & Energy Studies

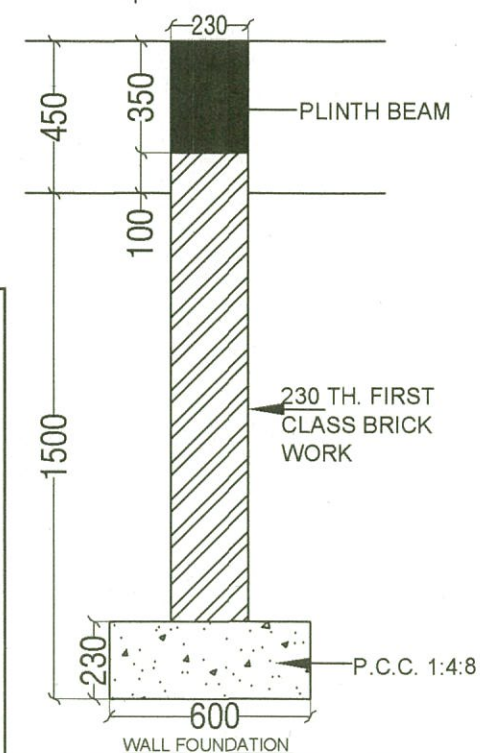

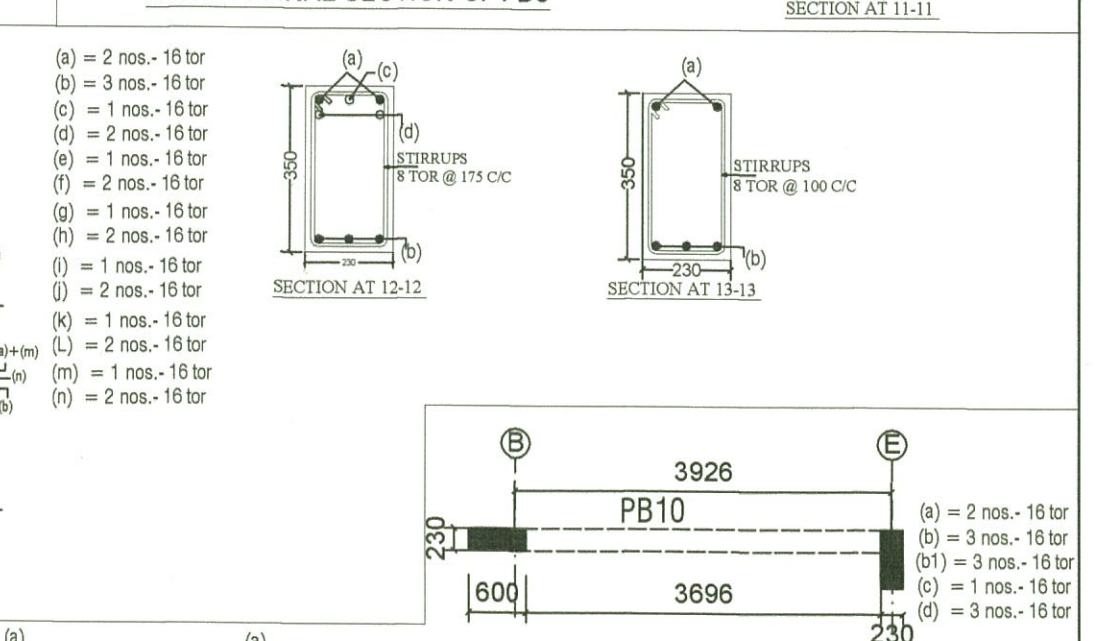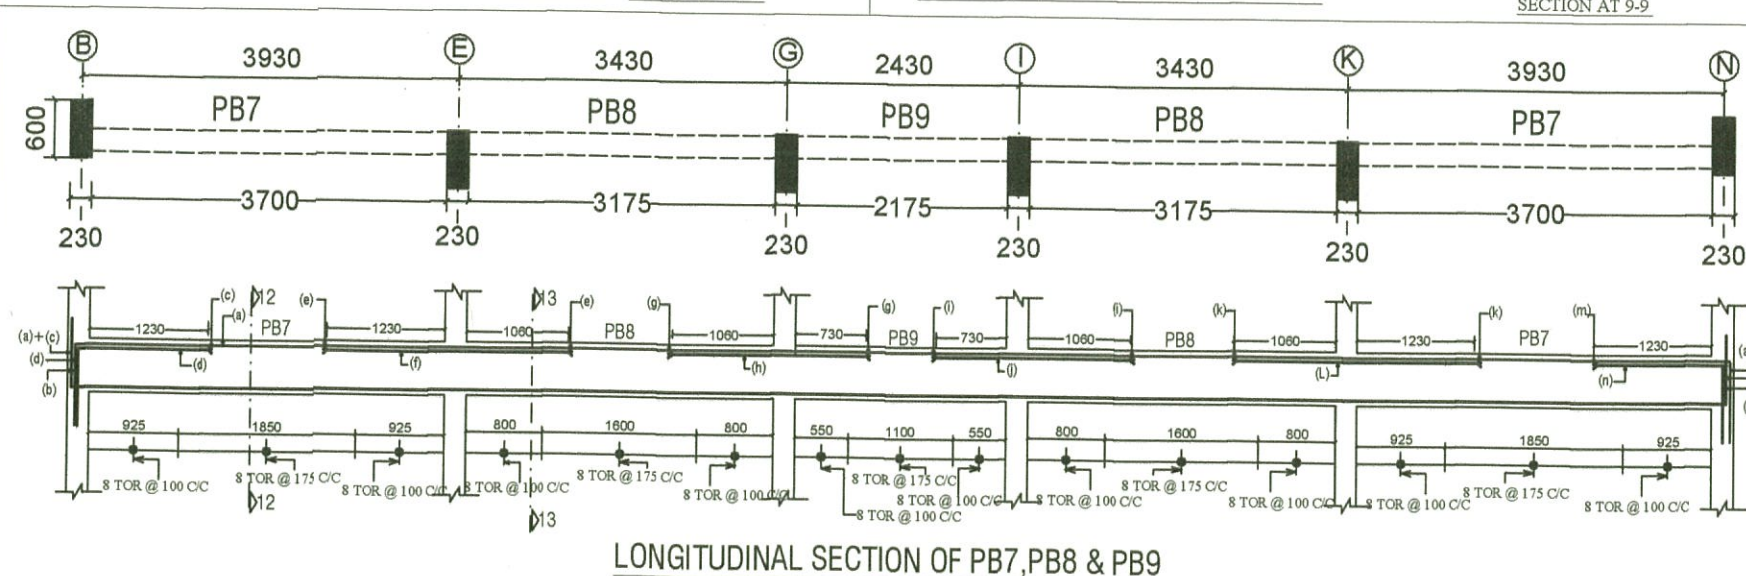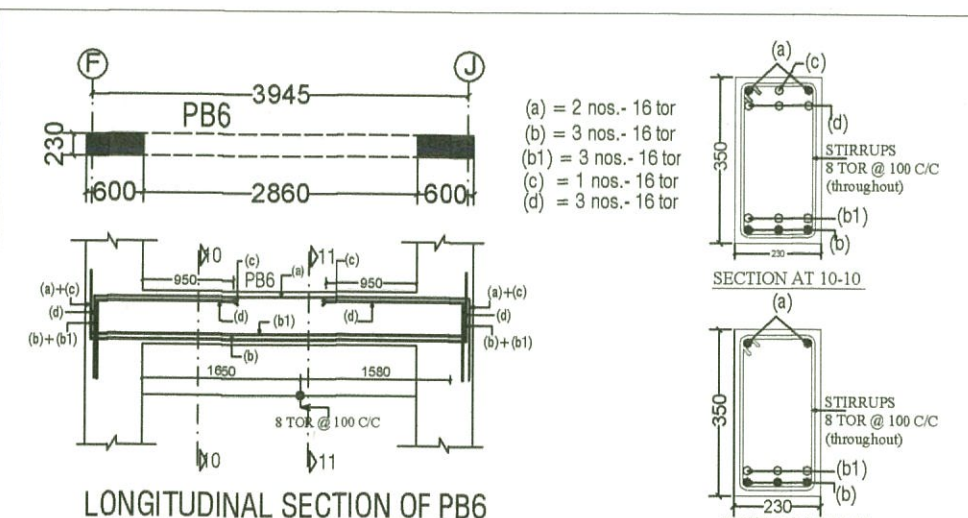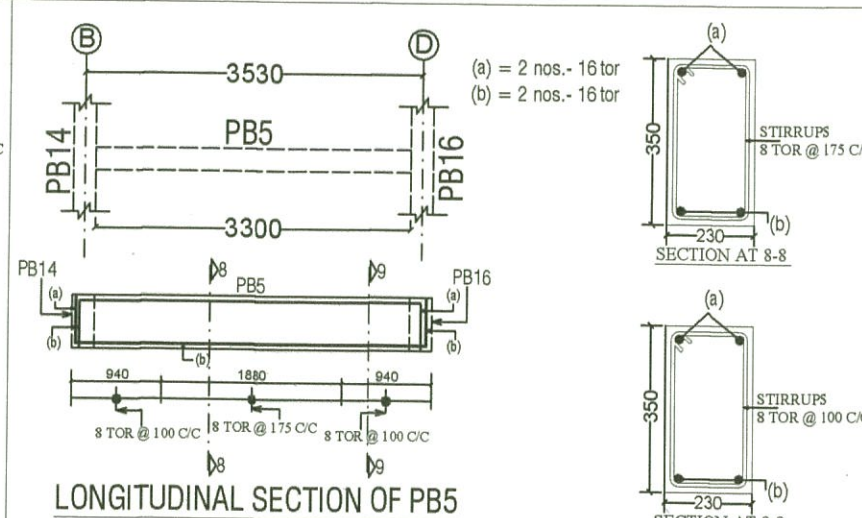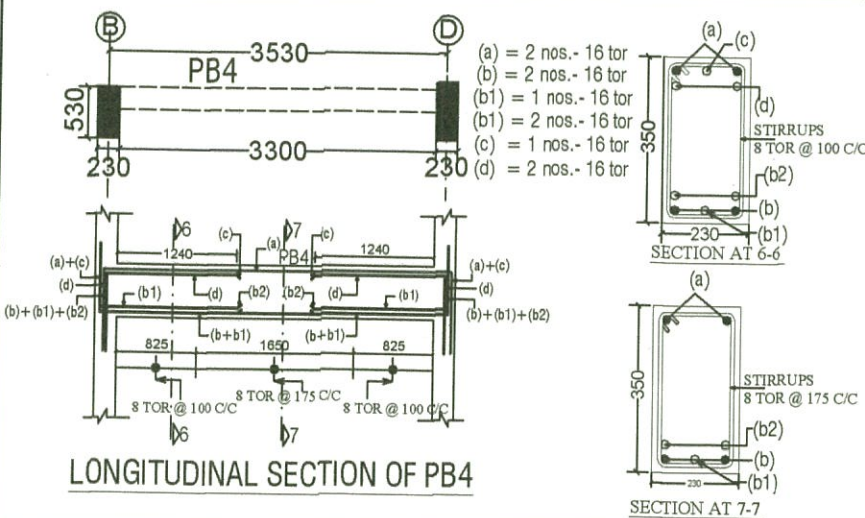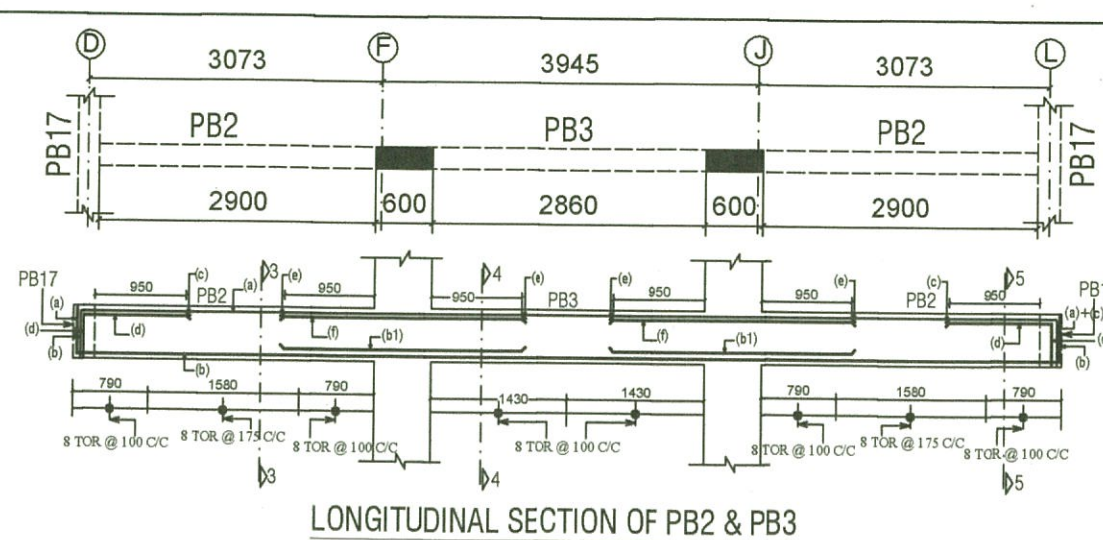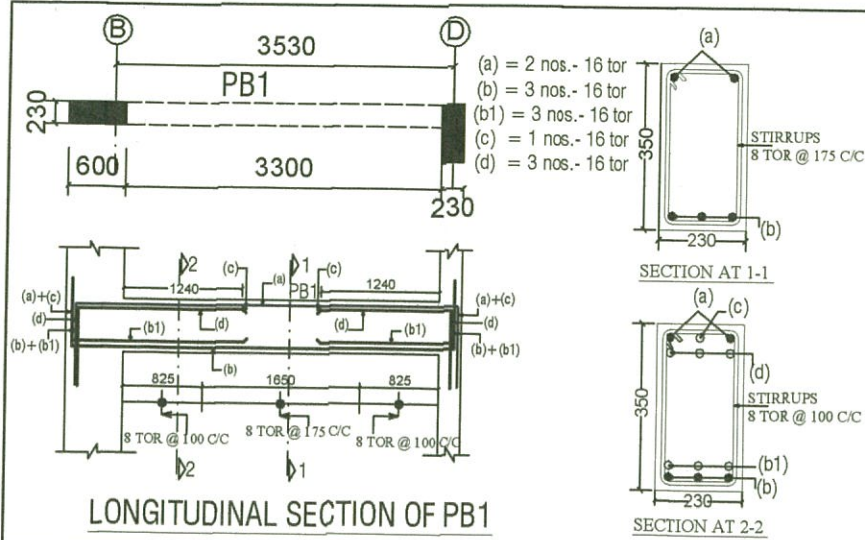

PROJECT			
TYPE - 3 RESIDENCE P.W.D. DEHRADUN			
TITLE			
REINF. DETAIL OF PLINTH BEAMS.			
DRAWN	DATE	DRG. NO.	REV. NO.
MANISHA	19.09.2012	TYPE-3-STR.-3	1


CONSULTANT :


SUNEET PRASAD
STRUCTURAL & CONSULTING ENGINEER

Suneet Prasad
SUNEET PRASAD
B.E., M.E. (CIVIL),
AUTHORIZED STRUCTURAL ENGINEER
20, PHASE-I, ENGINEERS FLOOR,
G.M.S. ROAD, DEHRADUN.
REG.No: DoH-UK/ASE


Checked and approve

Subhash Chandra Gupta
SUBHASH CHANDRA GUPTA
B.E. Civil (H'n's), M. TECH. (Structure)
Reg. No. DOH-UK/ASE-VI/2008
University of Delhi

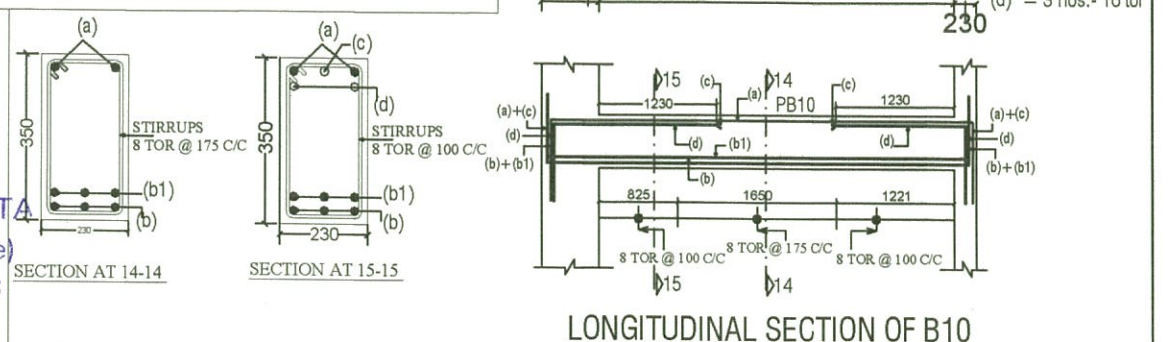

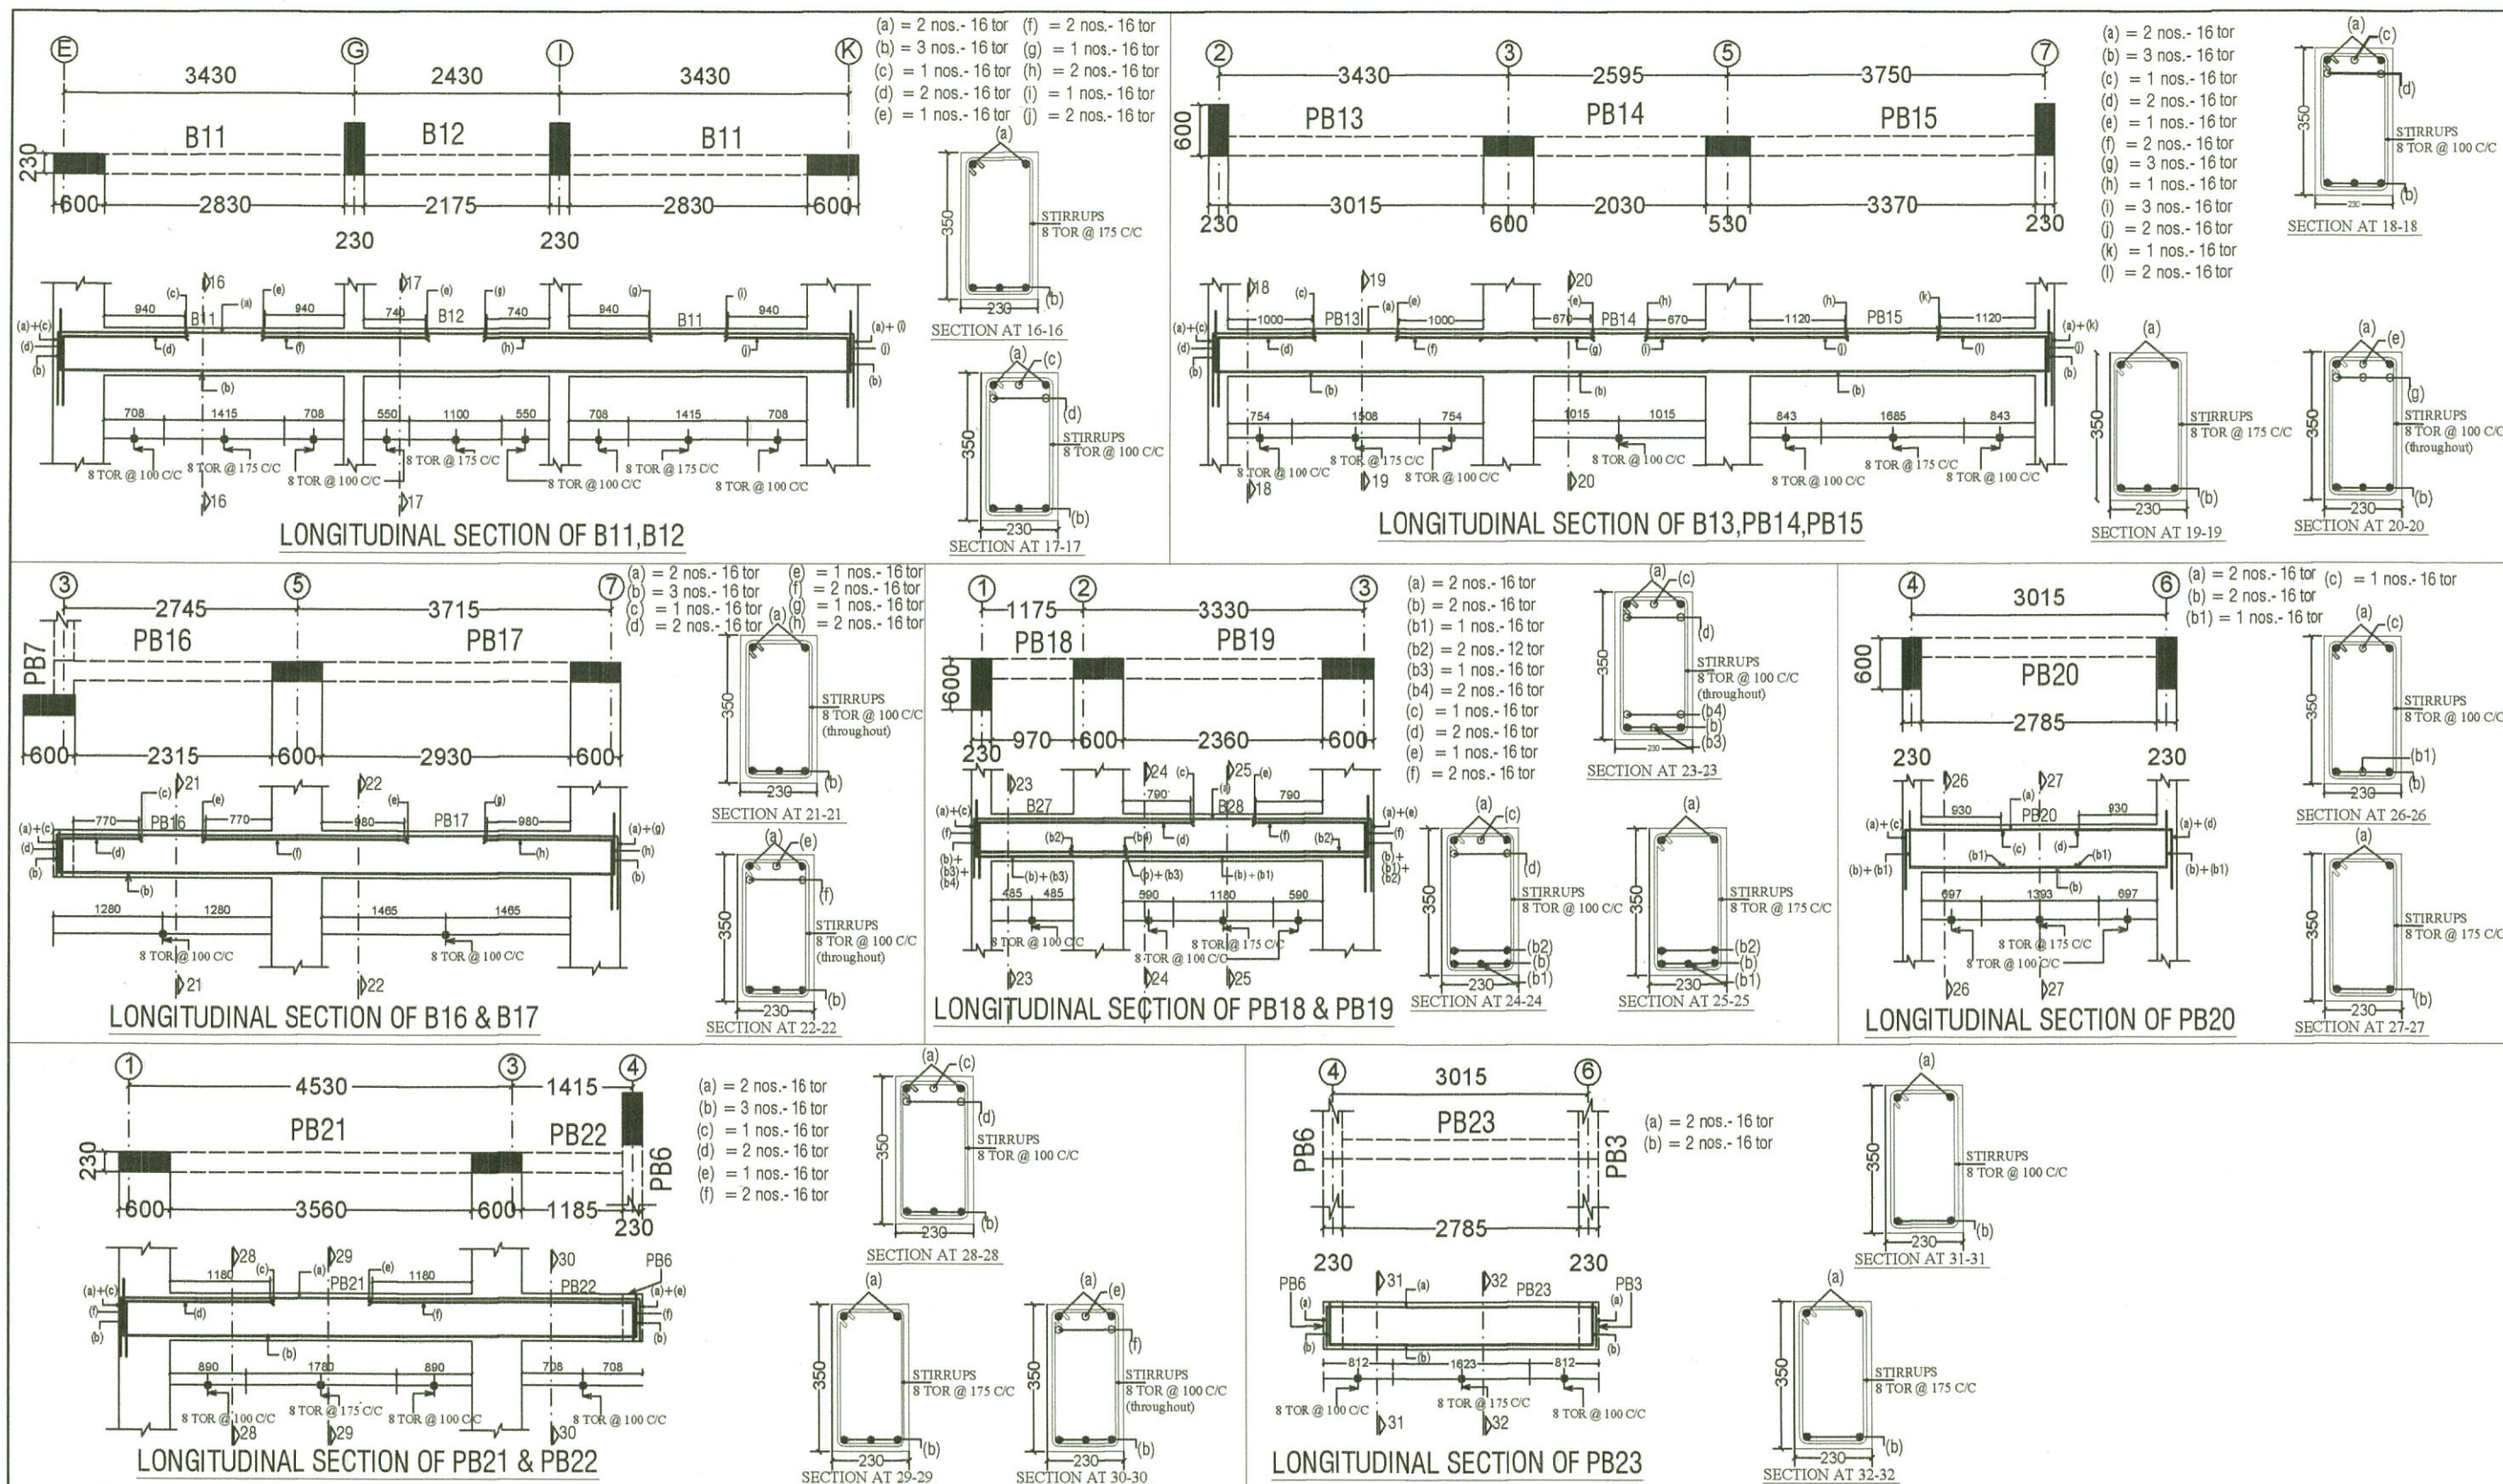


PROJECT				CONSULTANT :			
TYPE - 3 RESIDENCE P.W.D. DEHRADUN				SUNEET PRASAD			
TITLE				STRUCTURAL & CONSULTING ENGINEER			
REINF. DETAIL OF PLINTH BEAMS.				SUNEET PRASAD			
DRAWN				B. E., M. E. (CIVIL), MIV, FIV			
DATE				AUTHORIZED STRUCTURAL ENGINEER			
DRG. NO.				20, PHASE-I, ENGINEERS ENCLAVE			
REV. NO.				G.M.S. ROAD, DEHRADUN-248 001			
MANISHA				REG. No: DoH - UK / ASE - III / 2008			
19.09.2012				Checked and approve			
TYPE- 3- STR.- 4				SUBHASH CHANDRA GUPTA			
1				B.E. Civil (Hon's), M. TECH. (Structure)			
				Reg. No. DOH-UK/ASE-VI/2008			
				University of Petroleum & Energy Studies			




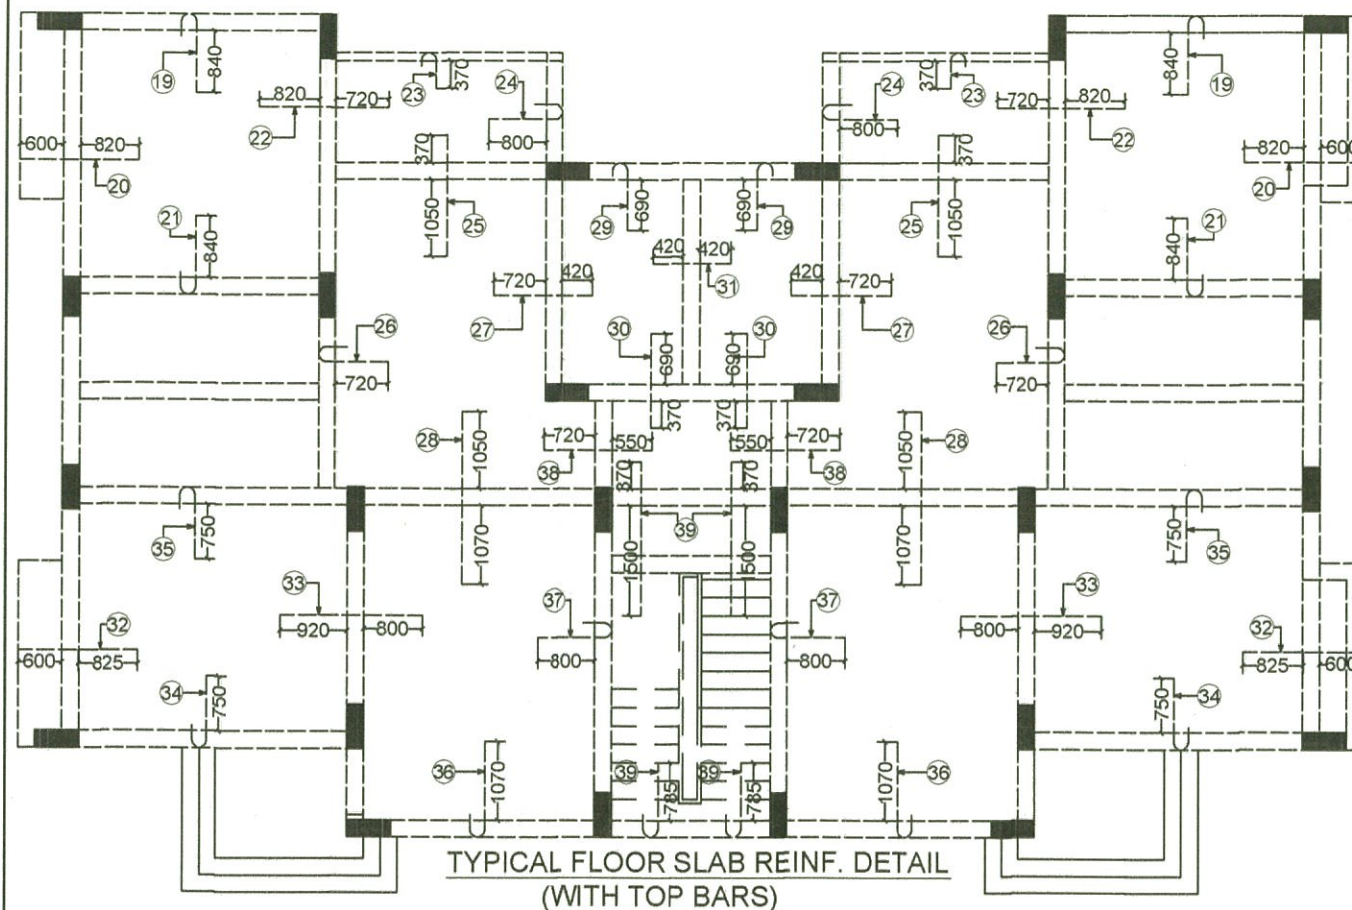


TOP DIST. 8 TOR @ 200 C/C WHERE EVER REQUIRED.



ALL LINTEL BEAMS TO HAVE BBEARING OF 230 ON EITHER SIDE OPENING

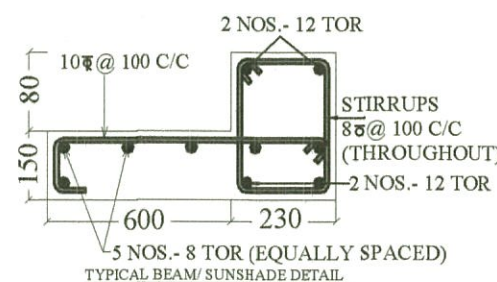

BAR MARK	BAR DIA.	SPACING	DESCRIPTION
19	8 Φ	400C/C	TOP MAIN
20	8 Φ	400C/C	TOP MAIN
21	8 Φ	400C/C	TOP MAIN
22	8 Φ	350C/C	TOP MAIN
23	8 Φ	300C/C	TOP MAIN
24	8 Φ	400C/C	TOP MAIN
25	8 Φ	400C/C	TOP MAIN
26	8 Φ	300C/C	TOP MAIN
27	8 Φ	350C/C	TOP MAIN
28	8 Φ	300C/C	TOP MAIN
29	8 Φ	300C/C	TOP MAIN
30	8 Φ	300C/C	TOP MAIN
31	8 Φ	350C/C	TOP MAIN
32	8 Φ	300C/C	TOP MAIN
33	8 Φ	350C/C	TOP MAIN
34	8 Φ	130C/C	TOP MAIN
35	8 Φ	350C/C	TOP MAIN
36	8 Φ	300C/C	TOP MAIN
37	8 Φ	350C/C	TOP MAIN
38	8 Φ	130C/C	TOP MAIN
39	12 Φ	125C/C	TOP MAIN

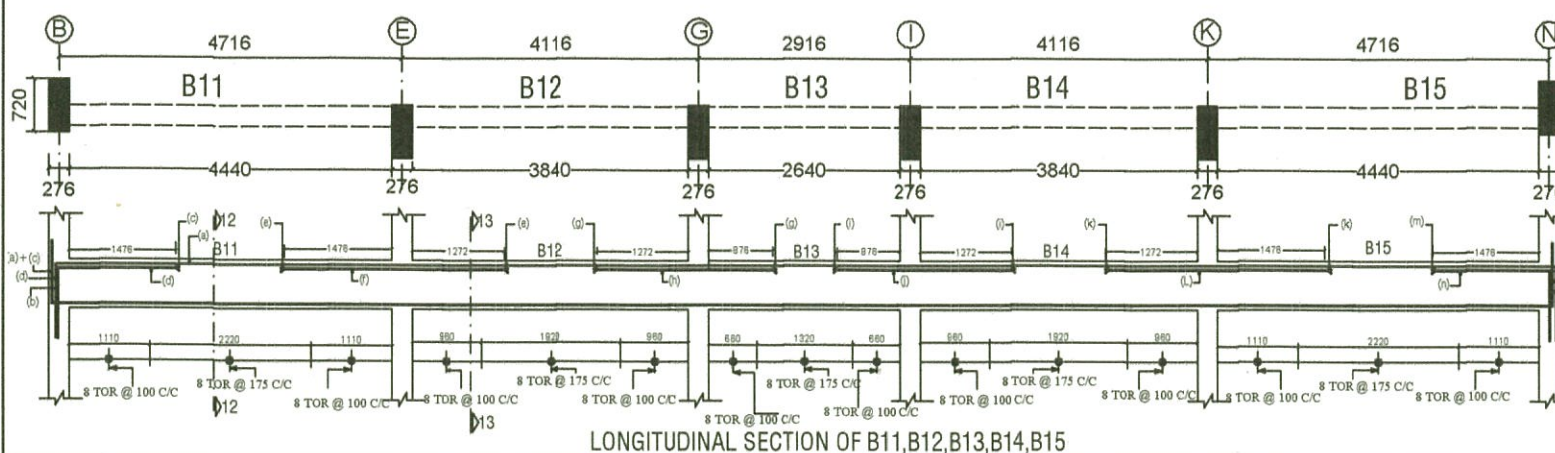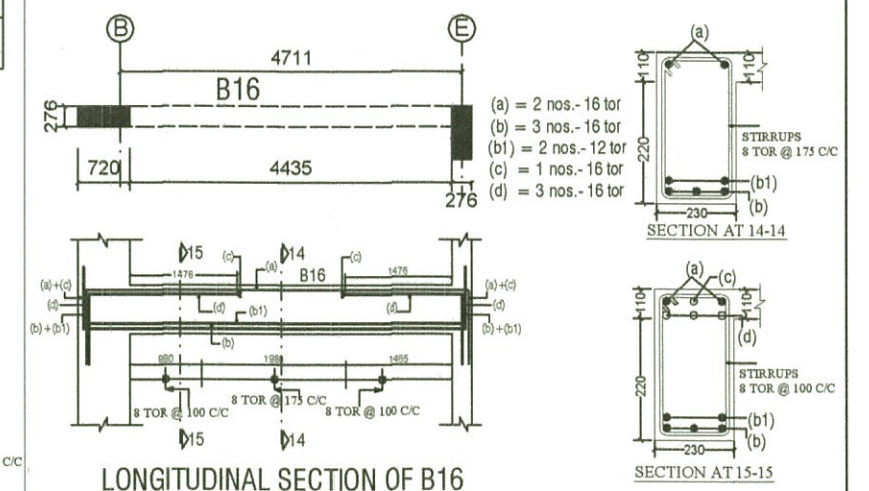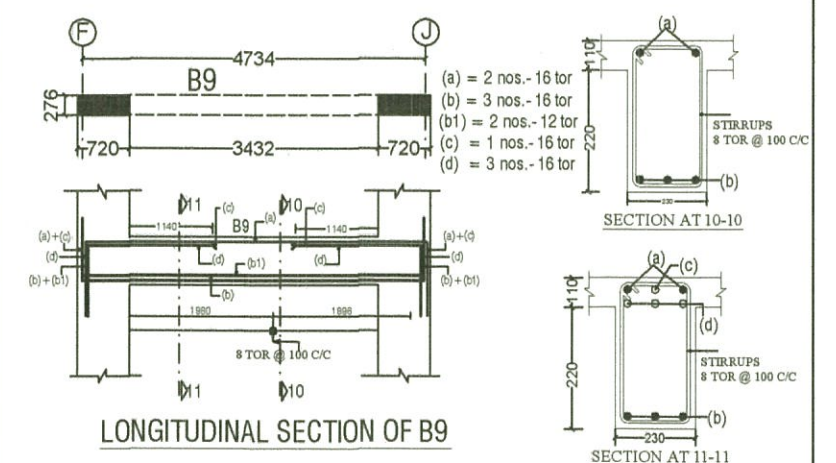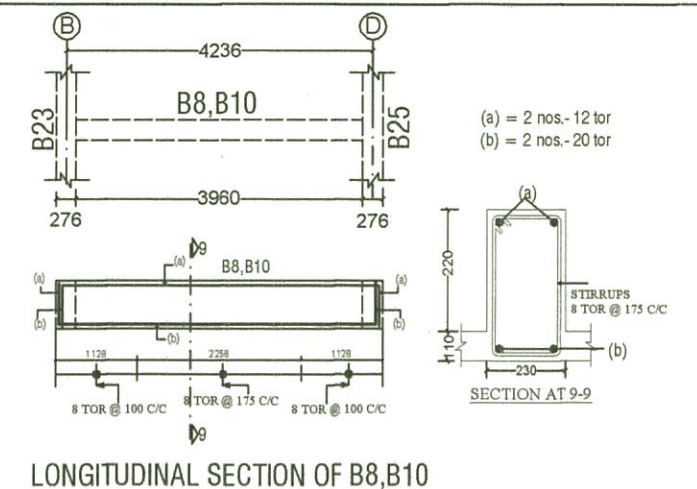

(a) = 2 nos.-16 tor (h) = 3 nos.-16 tor
(b) = 3 nos.-16 tor (i) = 1 nos.-16 tor
(c) = 1 nos.-16 tor (j) = 3 nos.-16 tor
(d) = 3 nos.-16 tor (k) = 1 nos.-16 tor
(e) = 1 nos.-16 tor (L) = 3 nos.-16 tor
(f) = 3 nos.-16 tor (m) = 1 nos.-16 tor
(g) = 1 nos.-16 tor (n) = 3 nos.-16 tor

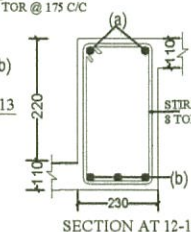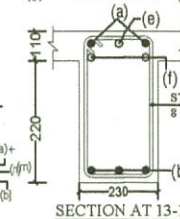

PROJECT

TYPE - 3 RESIDENCE P.W.D. DEHRADUN

TITLE

REINF. DETAIL OF TYPICAL FLOOR SLAB & BEAMS.

DRAWN
MANISHA

DATE
19.09.2012

DRG. NO.
TYPE-3-STR.-6

REV. NO.
1




CONSULTANT :

SUNEET PRASAD
STRUCTURAL & CONSULTING ENGINEER


Suneet Prasad
SUNEET PRASAD
B. E., M. E. (CIVIL), MIV, FIV
AUTHORIZED STRUCTURAL ENGINEER
20, PHASE-I, ENGINEERS ENCLAVE
G.M.S. ROAD, DEHRADUN-248 007
REG. No. DOH-UK/ASE-III/2008

Checked and approve


Gupta
SUBHASH CHANDRA GUPTA
B.E. Civil (Hn's), M. TECH. (Structure)
Reg. No. DOH-UK/ASE-VI/2008
University of Petroleum & Energy Studies

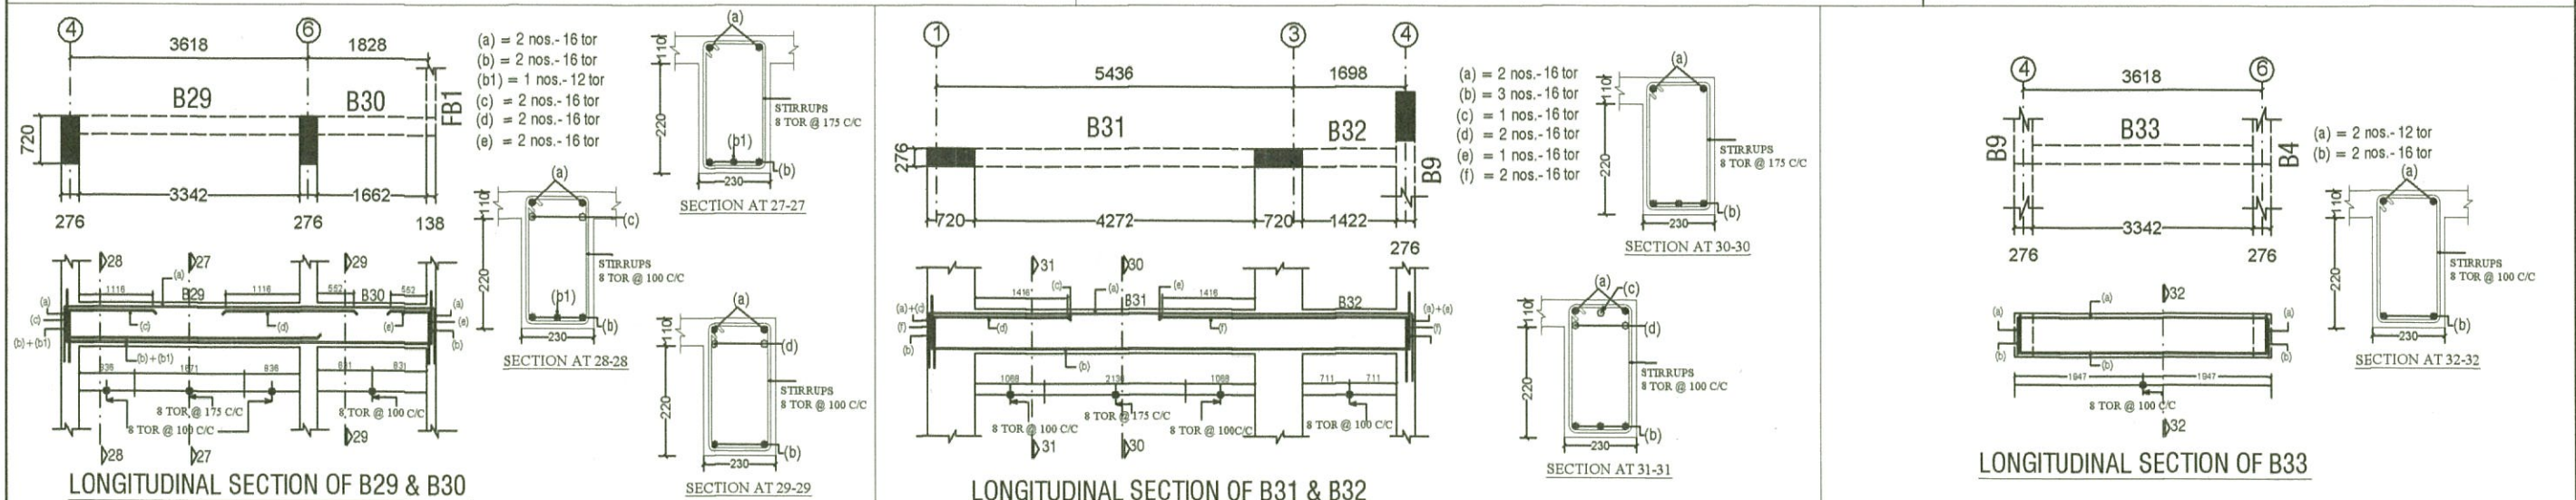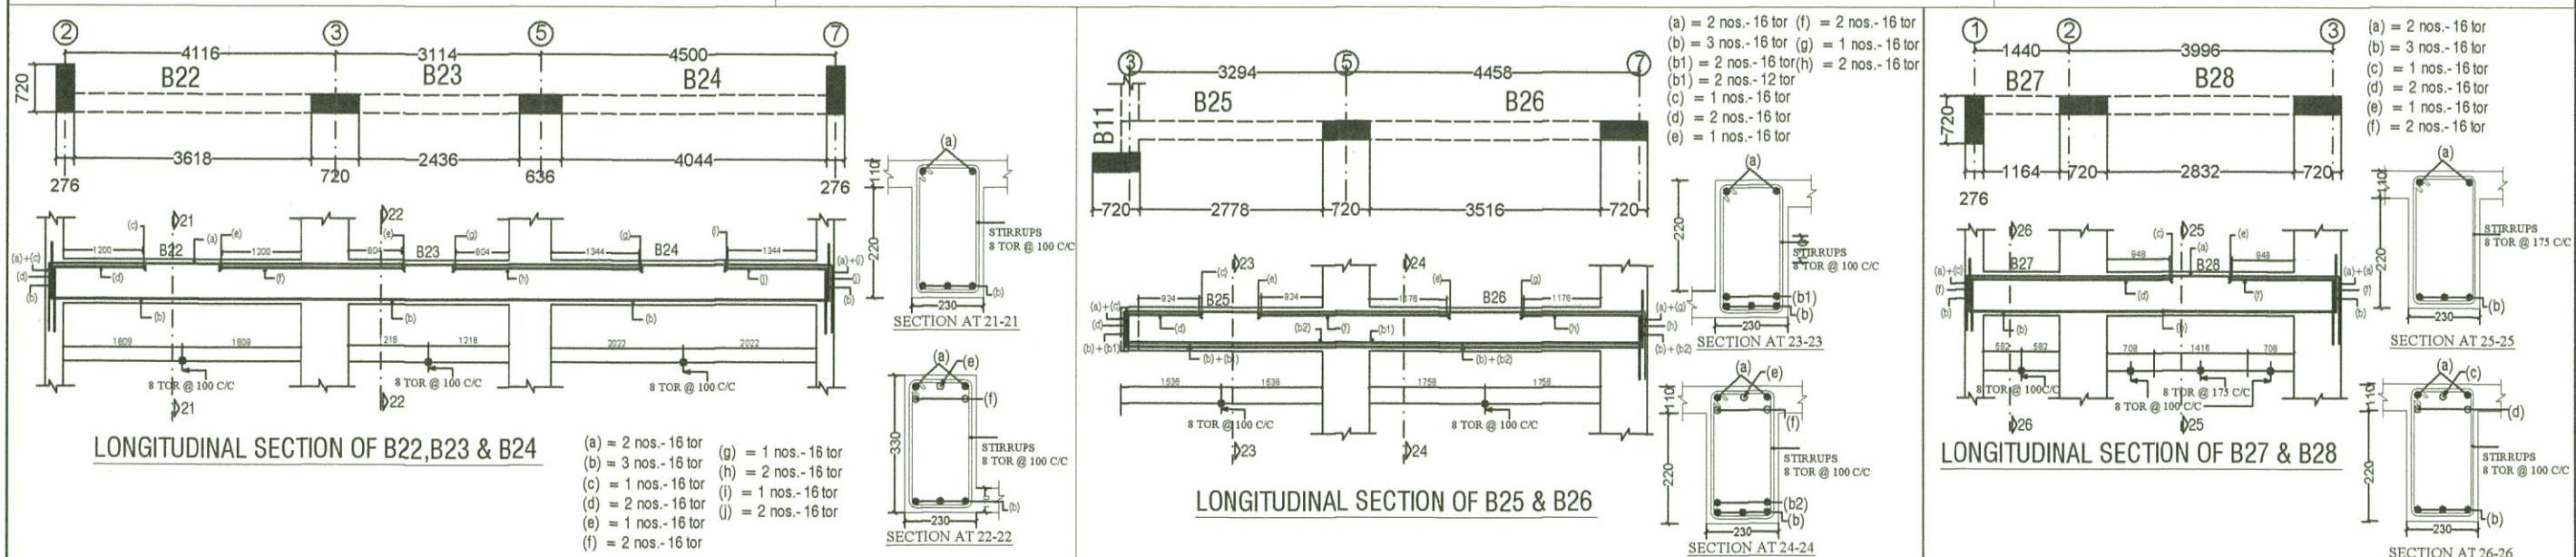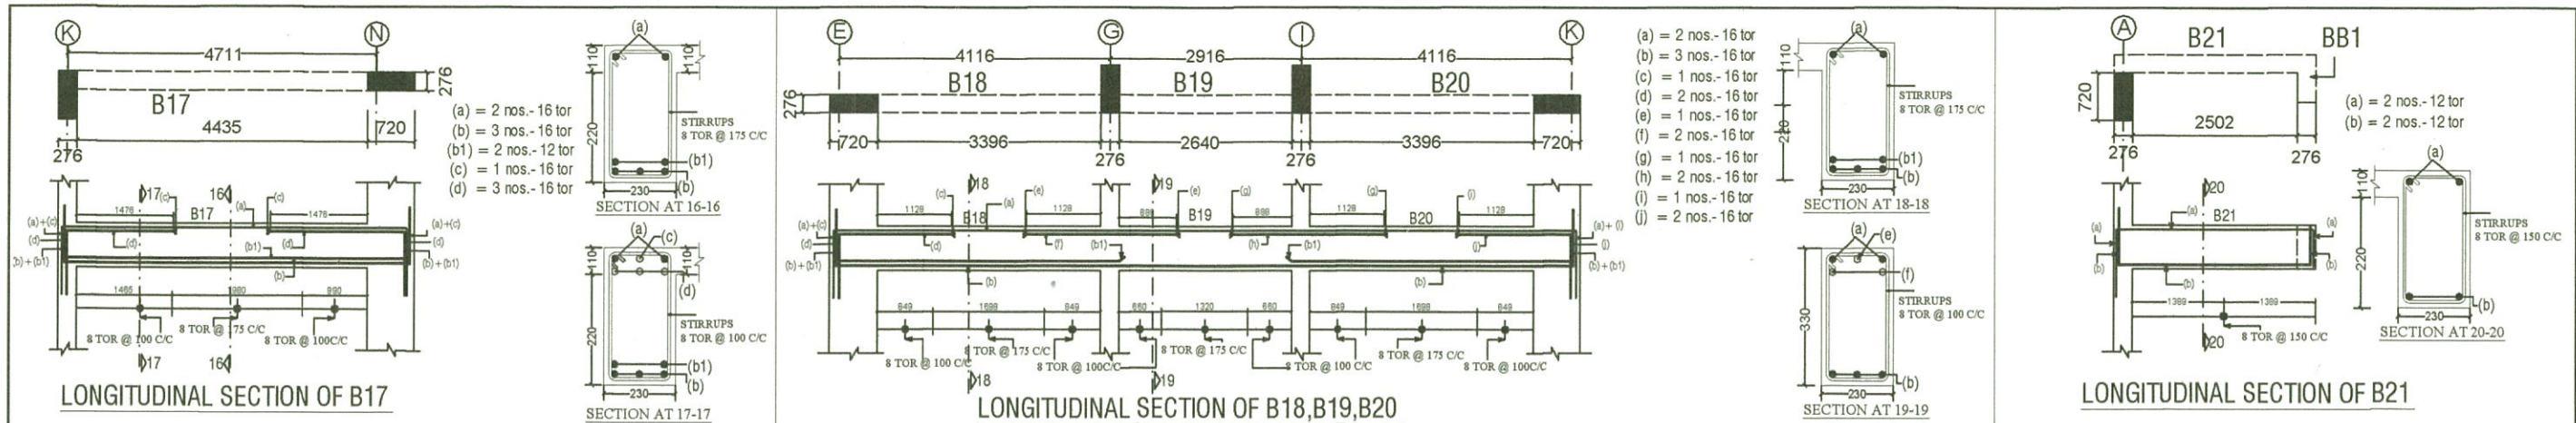





PROJECT				CONSULTANT :	
TYPE - 3 RESIDENCE P.W.D. DEHRADUN				SUNEET PRASAD	
TITLE				STRUCTURAL & CONSULTING ENGINEER	
REINF. DETAIL OF TYPICAL FLOOR BEAMS.				<i>Suneet Prasad</i> SUNEET PRASAD B. E., M. E. (CIVIL), MIV, FIV AUTHORIZED STRUCTURAL ENGINEER 20, PHASE-I, ENGINEERS ENCLAVE G.M.S. ROAD, DEHRADUN-248 001 REG. No: DoH-UK/ASE-III/2008	
DRAWN	DATE	DRG. NO.	REV. NO.	Checked and approve SUBHASH CHANDRA GUPTA B.E. Civil (Hon's), M. TECH. (Structure) Reg. No. DOH-UK/ASE-VI/2008 University of Petroleum & Energy Studies	
MANISHA	19.09.2012	TYPE- 3-STR.-7	1		

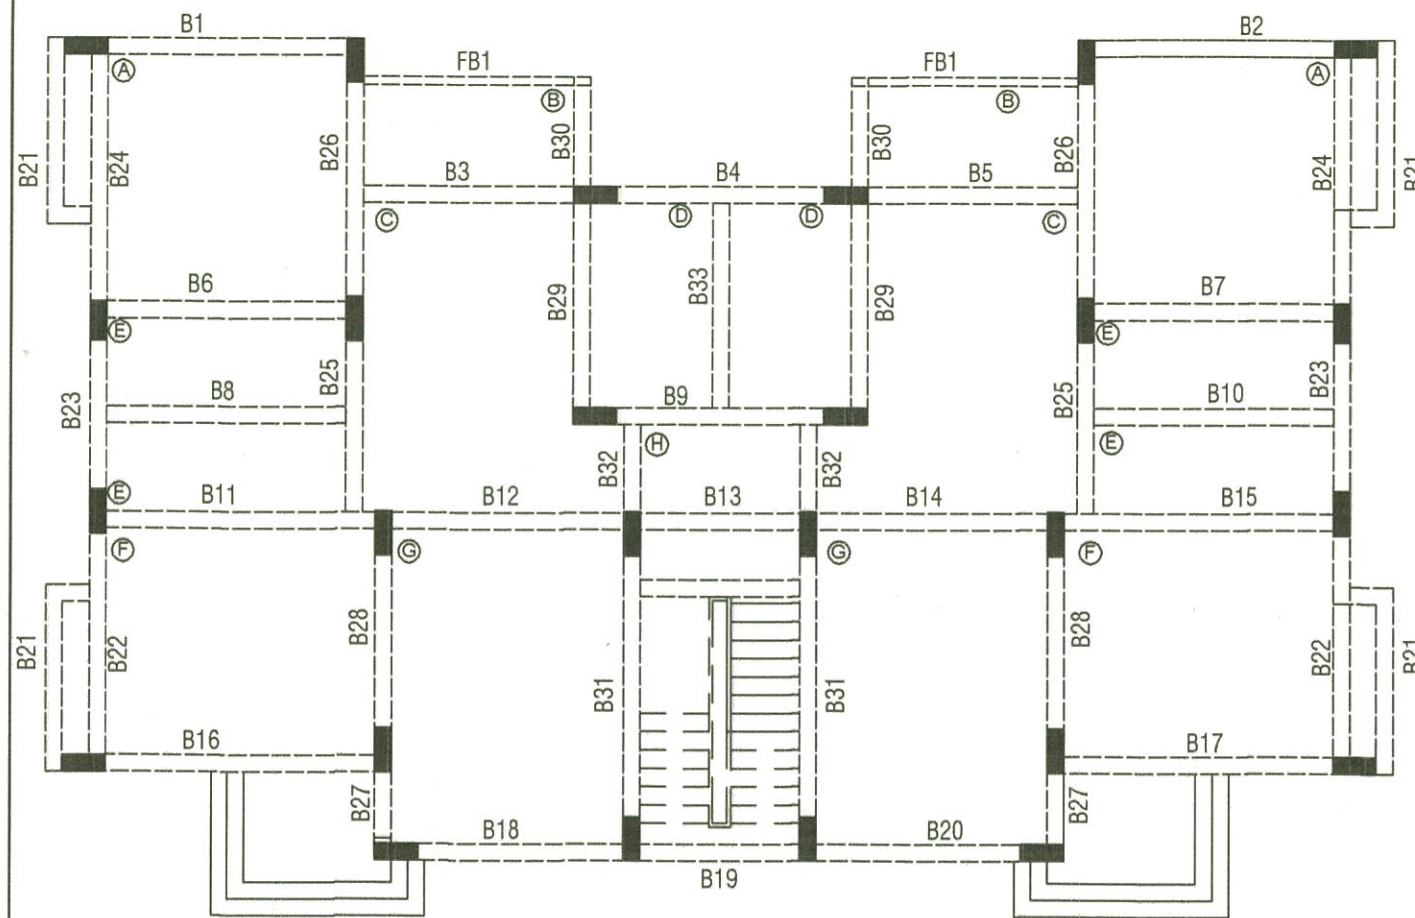

TYPE-III GROUND FLOOR PLAN
COVD. AREA-79.00 SQM.

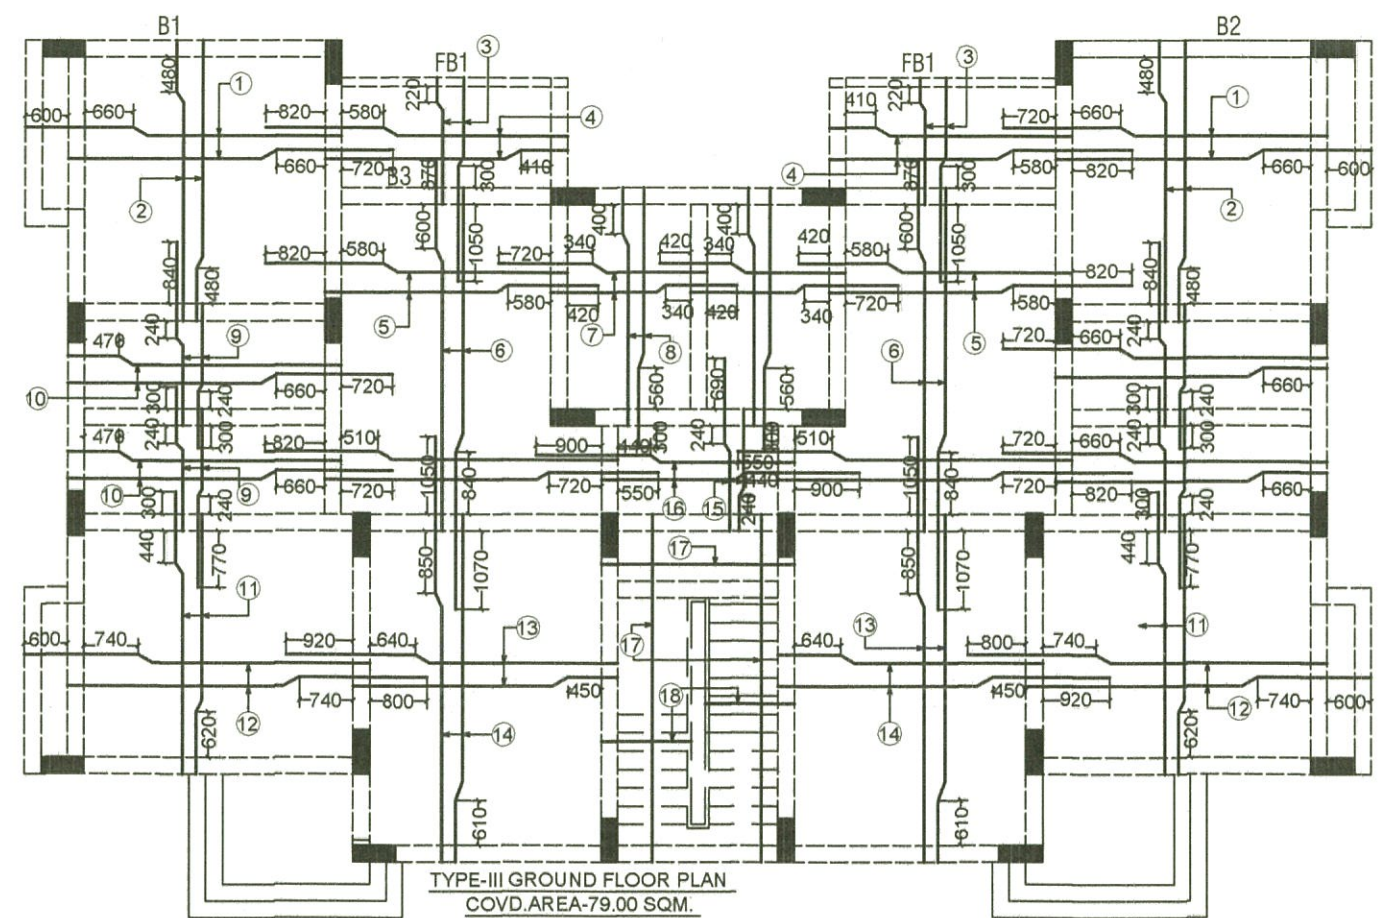

TYPE-III GROUND FLOOR PLAN
COVD. AREA-79.00 SQM.

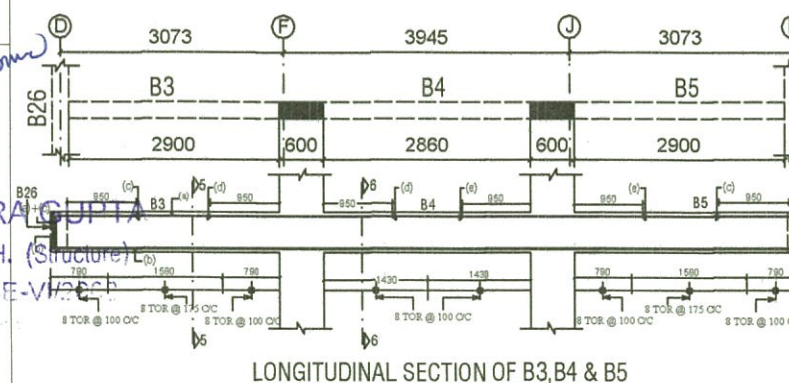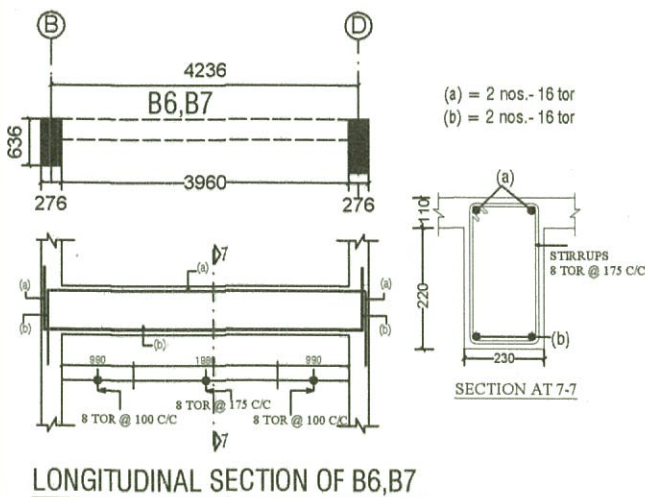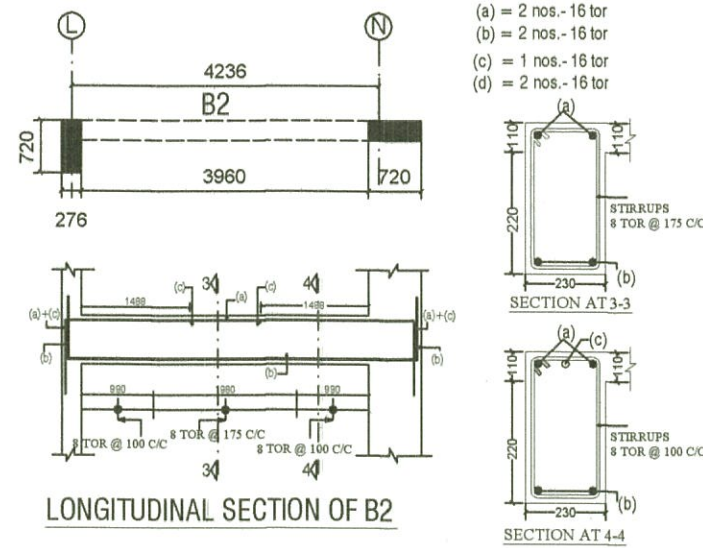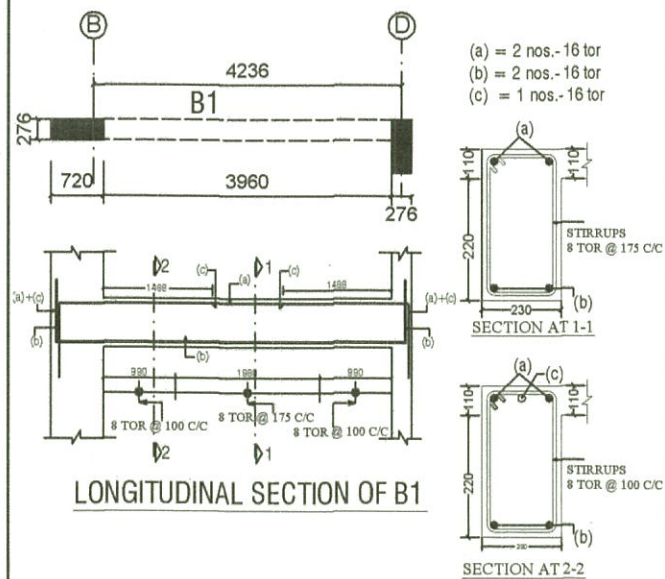

PANAL	BAR MARK	BAR DIA.	SPACING	DESCRIPTION
A (SLAB THICKNESS 110)	1	8 Φ	175C/C	BOTTOM MAIN
	2	8 Φ	175C/C	BOTTOM DIST.
B (SLAB THICKNESS 110)	3	8 Φ	200C/C	BOTTOM MAIN
	4	8 Φ	200C/C	BOTTOM DIST.
C (SLAB THICKNESS 110)	5	8 Φ	175C/C	BOTTOM MAIN
	6	8 Φ	200C/C	BOTTOM DIST.
D (SLAB THICKNESS 110)	7	8 Φ	200C/C	BOTTOM MAIN
	8	8 Φ	200C/C	BOTTOM DIST.
E (SLAB THICKNESS 110)	9	8 Φ	200C/C	BOTTOM MAIN
	10	8 Φ	200C/C	BOTTOM DIST.
F (SLAB THICKNESS 110)	11	8 Φ	175C/C	BOTTOM MAIN
	12	8 Φ	175C/C	BOTTOM DIST.
G (SLAB THICKNESS 110)	13	8 Φ	150C/C	BOTTOM MAIN
	14	8 Φ	175C/C	BOTTOM DIST.
H (SLAB THICKNESS 110)	15	8 Φ	200C/C	BOTTOM MAIN
	16	8 Φ	200C/C	BOTTOM DIST.
staircase (SLAB THICKNESS 110)	17	12 Φ	125C/C	BOTTOM MAIN
	18	8 Φ	150C/C	BOTTOM DIST.

PROJECT
TYPE - 3 RESIDENCE P.W.D. DEHRADUN

TITLE
REINF. DETAIL. OF ROOF SLAB & BEAMS.

DRAWN
MANISHA

DATE
19.09.2012

DRG. NO.
TYPE-3-STR.-8


REV. NO.
1


CONSULTANT :
SUNEET PRASAD
STRUCTURAL &
CONSULTING ENGINEER

Suneet Prasad
SUNEET PRASAD
B. E., M. E. (CIVIL), M. I. V. F. V.
AUTHORIZED STRUCTURAL ENGINEER
20, PHASE-I, ENGINEERS ENCLAVE
G.M.S. ROAD, DEHRADUN-248 001
REG. No: DOH-UK/ASE-111/2008

checked and approved
Er. P. K. Gupta
SUBHASH CHANDRA GUPTA
B.E. Civil (Hon's), M. TECH. (Structure)
Reg. No. DOH-UK/ASE-111/2008
University of Petroleum & Energy


(a) = 2 nos. - 16 tor
(b) = 2 nos. - 16 tor
(c) = 1 nos. - 16 tor
(d) = 1 nos. - 16 tor
(e) = 1 nos. - 16 tor

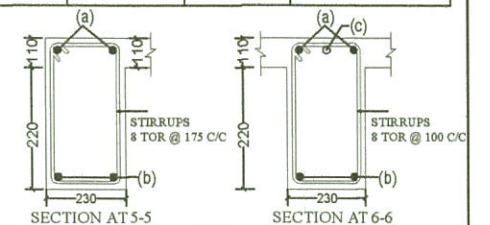

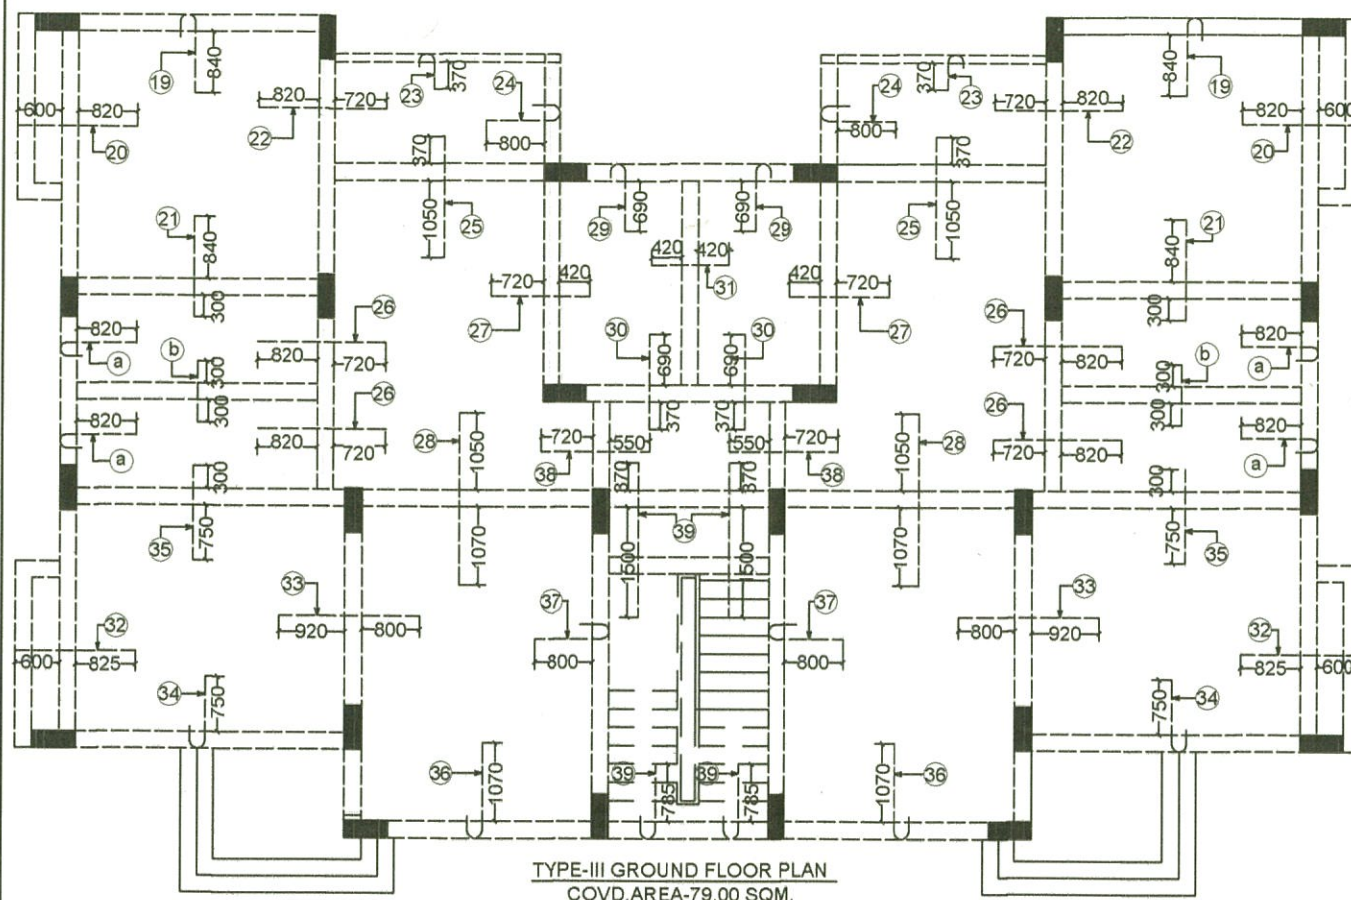


TOP DIST. 8 TOR @ 200 C/C WHERE EVER REQUIRED.





ALL LINTEL BEAMS TO HAVE BBEARING OF 230 ON EITHER SIDE OPEING

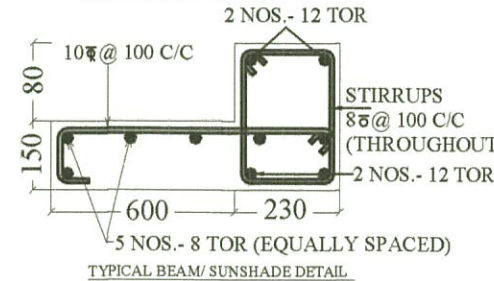

BAR MARK	BAR DIA.	SPACING	DESCRIPTION
19	8 Φ	400C/C	TOP MAIN
20	8 Φ	400C/C	TOP MAIN
21	8 Φ	400C/C	TOP MAIN
22	8 Φ	350C/C	TOP MAIN
23	8 Φ	300C/C	TOP MAIN
24	8 Φ	400C/C	TOP MAIN
25	8 Φ	400C/C	TOP MAIN
26	8 Φ	300C/C	TOP MAIN
27	8 Φ	350C/C	TOP MAIN
28	8 Φ	300C/C	TOP MAIN
29	8 Φ	300C/C	TOP MAIN
30	8 Φ	300C/C	TOP MAIN
31	8 Φ	350C/C	TOP MAIN
32	8 Φ	300C/C	TOP MAIN
33	8 Φ	350C/C	TOP MAIN
34	8 Φ	130C/C	TOP MAIN
35	8 Φ	350C/C	TOP MAIN
36	8 Φ	300C/C	TOP MAIN
37	8 Φ	350C/C	TOP MAIN
38	8 Φ	130C/C	TOP MAIN
39	12 Φ	125C/C	TOP MAIN

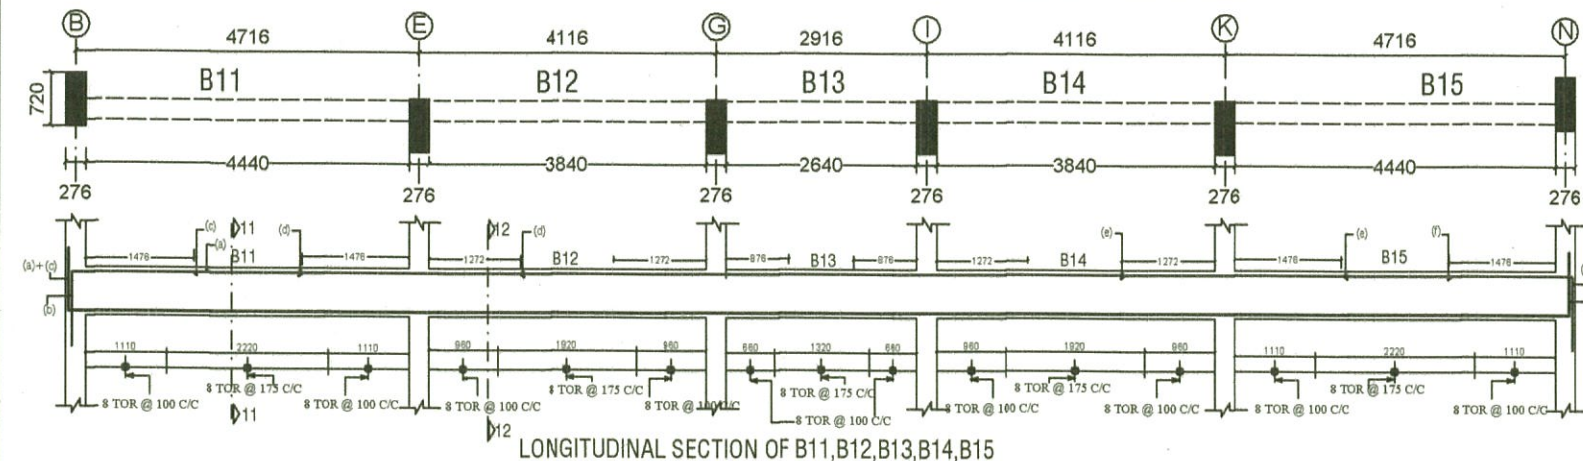


(a) = 2 nos. - 16 tor
(b) = 2 nos. - 16 tor
(c) = 1 nos. - 16 tor
(d) = 1 nos. - 16 tor
(e) = 1 nos. - 16 tor
(f) = 1 nos. - 16 tor

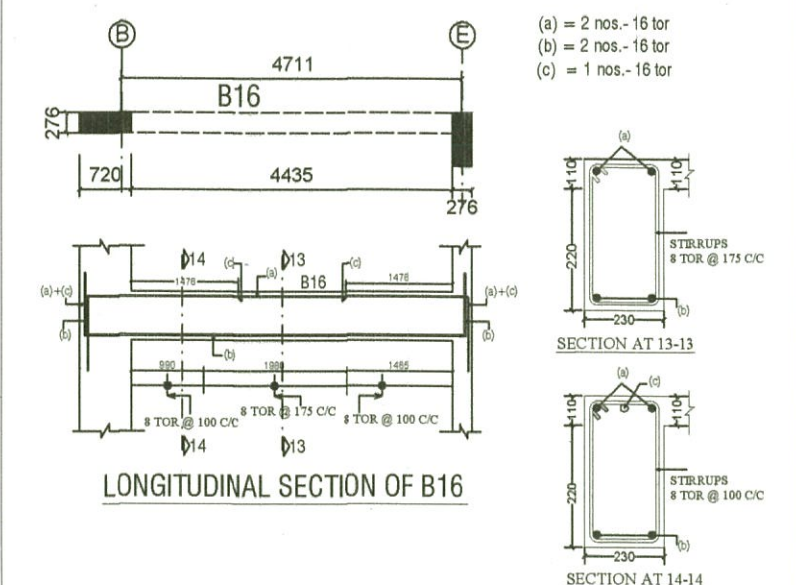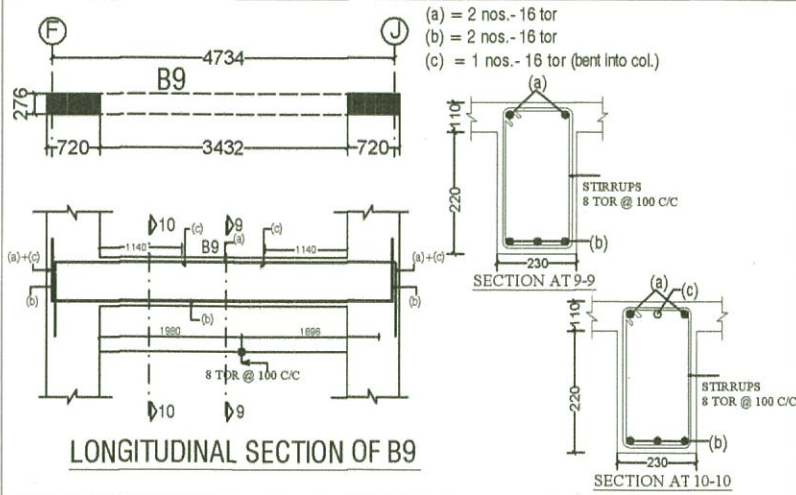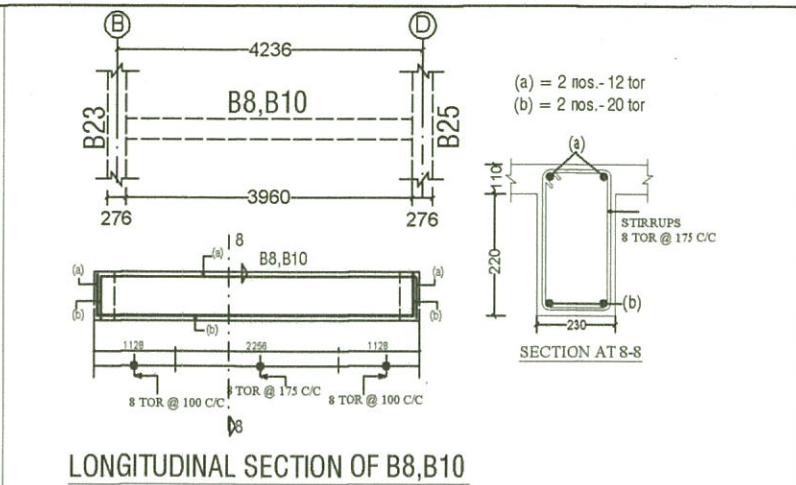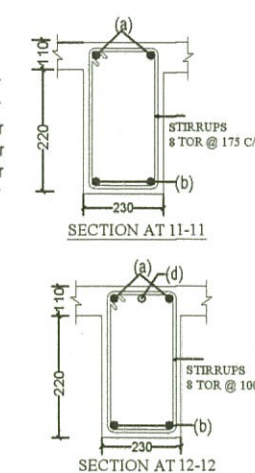

PROJECT			
TYPE - 3 RESIDENCE P.W.D. DEHRADUN			
TITLE			
REINF. DETAIL. OF ROOF SLAB & BEAMS.			
DRAWN	DATE	DRG. NO.	REV. NO.
MANISHA	19.09.2012	TYPE- 3- STR.- 9	1

CONSULTANT :
SUNEET PRASAD
STRUCTURAL & CONSULTING ENGINEER
SUNEET PRASAD
B. E., M. E. (CIVIL), MIV, F.I.V
AUTHORIZED STRUCTURAL ENGINEER
20, PHASE-I, ENGINEERS ENCLAVE
G.M.S. ROAD, DEHRADUN-248 001
REG.No: DoH-UK/ASE-III/2008

Checked and approve
Gupta
SUBHASH CHANDRA GUPTA
B.E. Civil (Hon's), M. TECH. (Structure)
Reg. No. DOH-UK/ASE-III/2008
University of ...

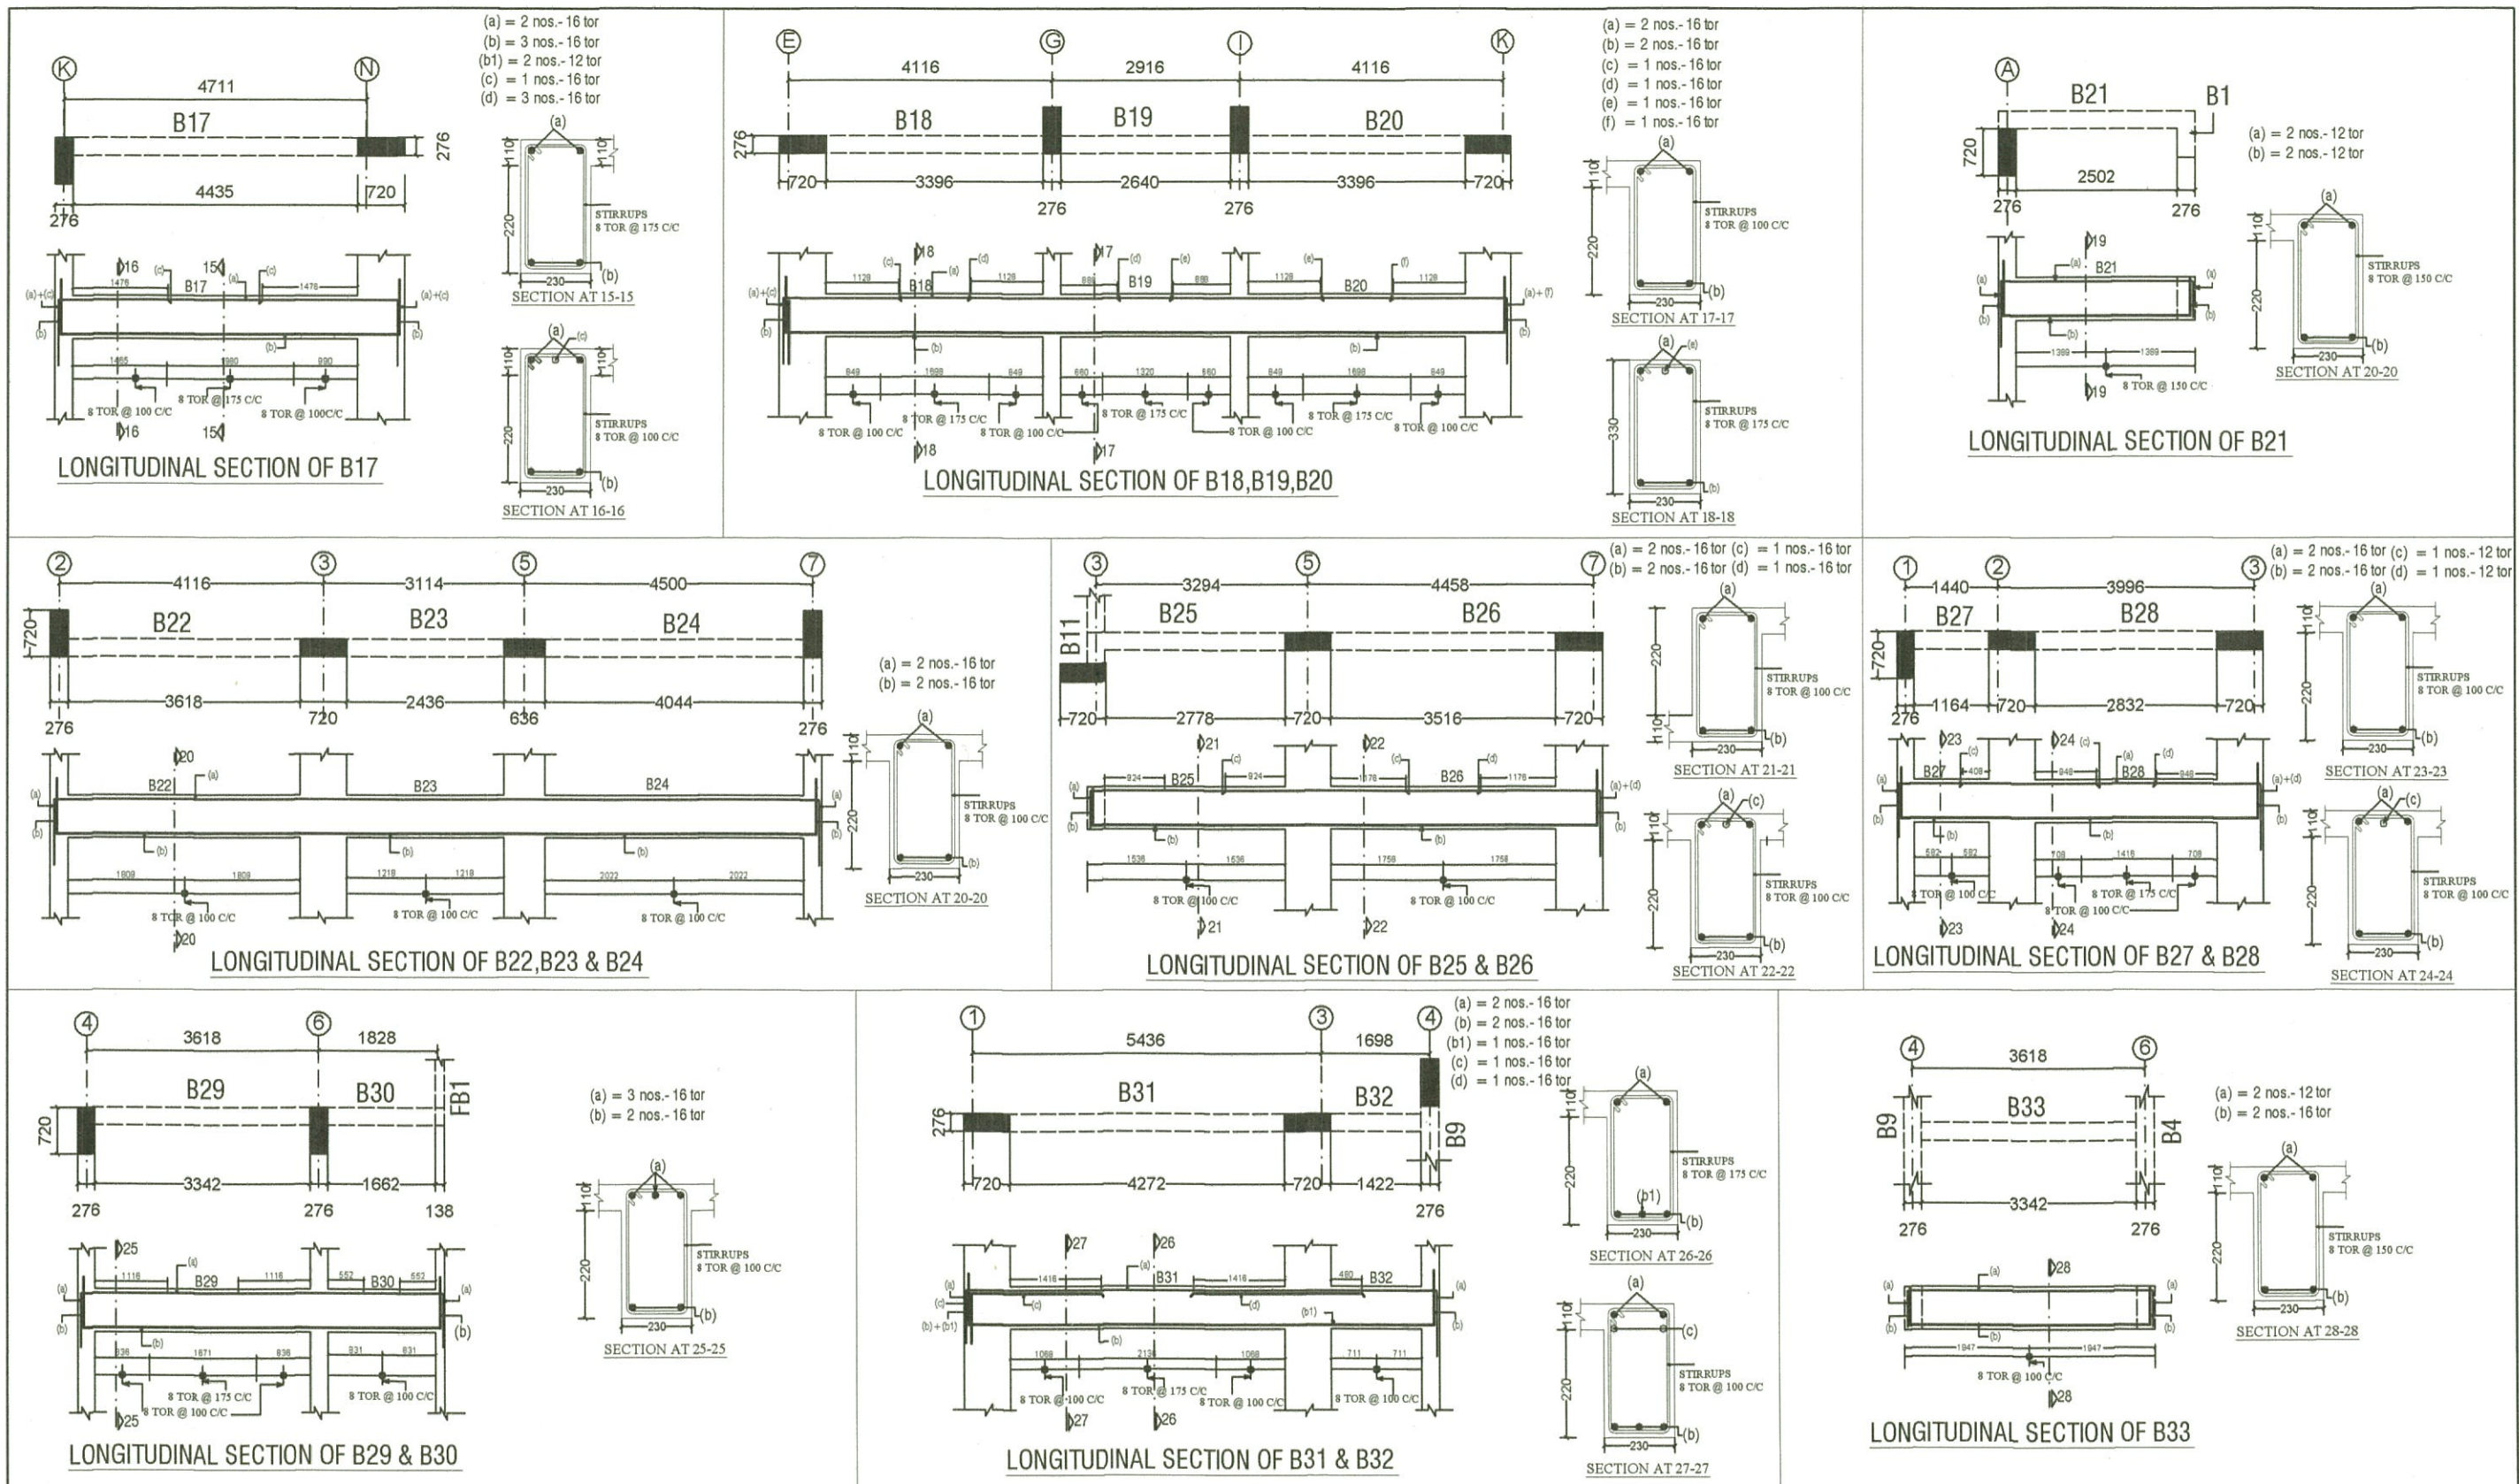

PROJECT			
TYPE - 3 RESIDENCE P.W.D. DEHRADUN			
TITLE			
REINF. DETAIL. OF ROOF SLAB & BEAMS.			
DRAWN	DATE	DRG. NO.	REV. NO.
MANISHA	19.09.2012	TYPE-3-STR.-10	1


CONSULTANT :

SUNEET PRASAD
STRUCTURAL & CONSULTING ENGINEER


SUNEET PRASAD
B.E., M.E. (CIVIL), MIV, FIV
AUTHORIZED STRUCTURAL ENGINEER
20, PHASE-I, ENGINEERS ENCLAVE
G.M.S. ROAD, DEHRADUN-248 001
REG. No: DOH-UK/ASE-III/2008

Checked and approve








SUBHASH CHANDRA GUPTA
B.E. Civil (Hon's), M. TECH. (Structure)
Reg. No. DOH-UK/ASE-VI/2008
University of Petroleum & Energy Studies

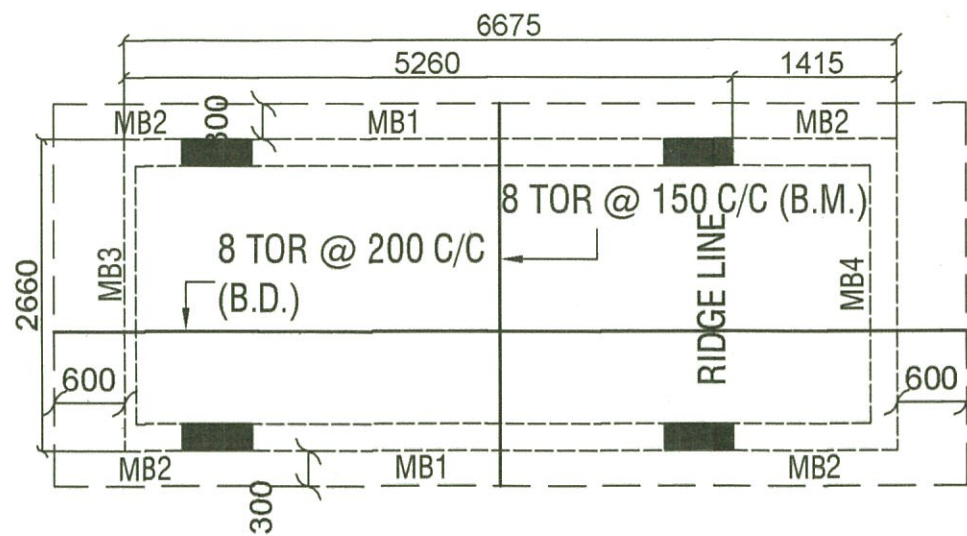

REINF. DETAIL OF MUMTY SLAB (WITH BOTTOM BARS)
(110 THICK SLAB)

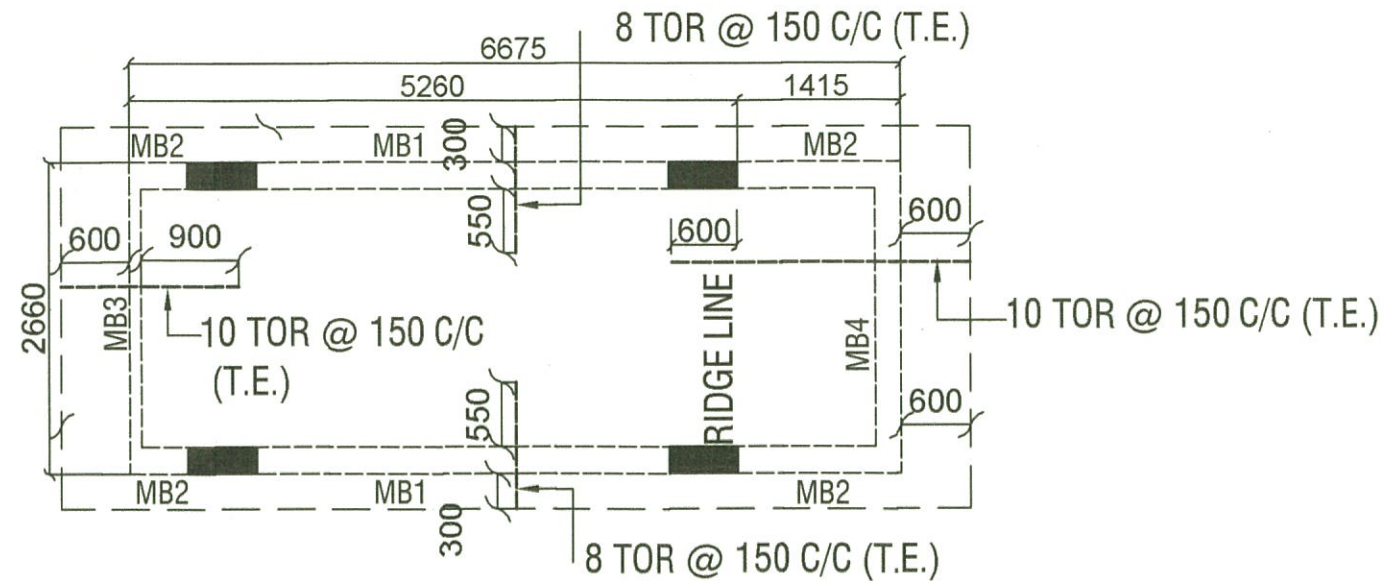

REINF. DETAIL OF MUMTY SLAB (WITH TOP BARS) (110 TH. SLAB)
TOP DISST. 8 TOR @ 200 C/C (WHEREVER REQUIRED)

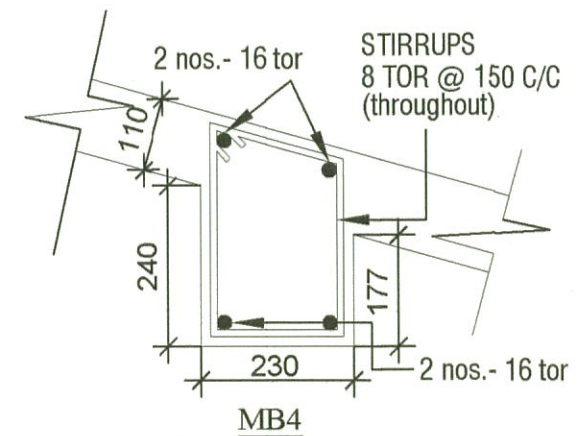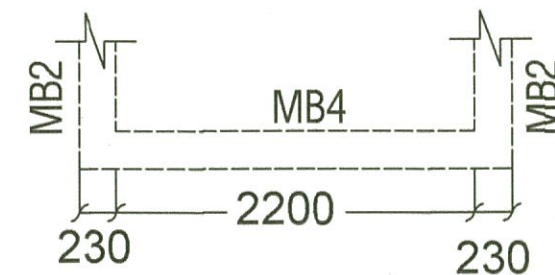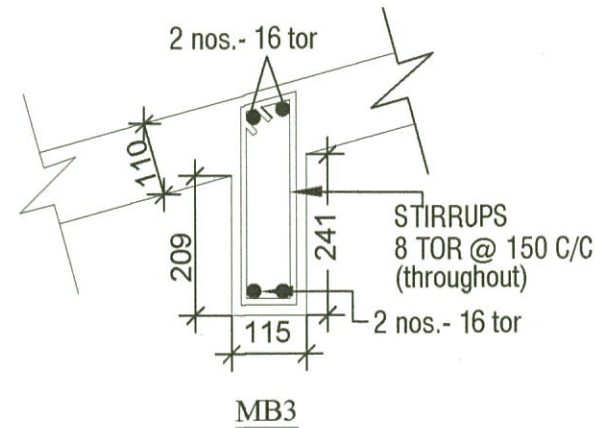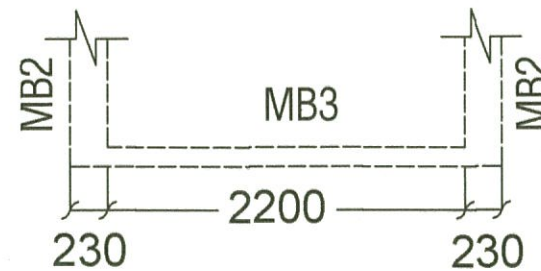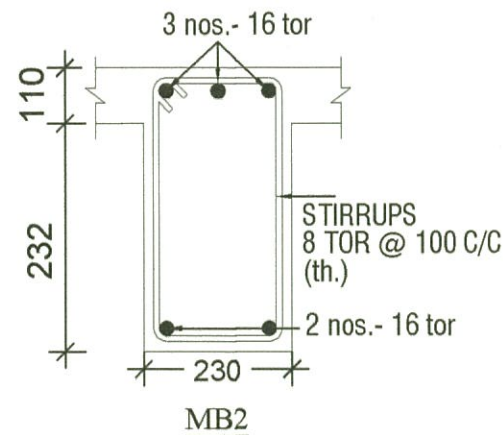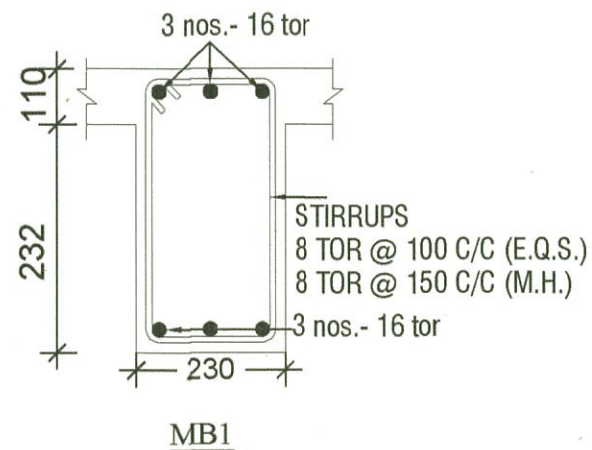
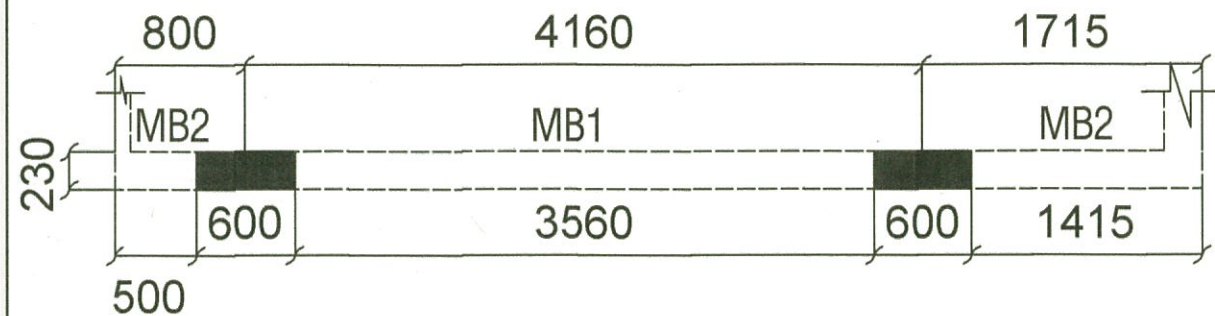


PROJECT			
TYPE - 3 RESIDENCE P.W.D. DEHRADUN			
TITLE			
REINF. DETAIL. OF ROOF SLAB & BEAMS.			
DRAWN	DATE	DRG. NO.	REV. NO.
MANISHA	19.09. 2012	TYPE- 3- STR.- 11	1

CONSULTANT :
SUNEET PRASAD
STRUCTURAL & CONSULTING ENGINEER

Suneet Prasad
SUNEET PRASAD
B. E., M. E. (CIVIL), MIV, FIV
AUTHORIZED STRUCTURAL ENGINEER
20, PHASE-I, ENGINEERS ENCLAVE
G.M.S. ROAD, DEHRADUN-248 001
REG. No: DoH - UK / ASE - III / 2008

Checked and approved
Gupta
SUBHASH CHANDRA GUPTA
B.E. Civil (Hon's), M. TECH. (Structure)
Reg. No. DOH-UK/ASE-VI/2008
University of Petroleum & Energy Studies

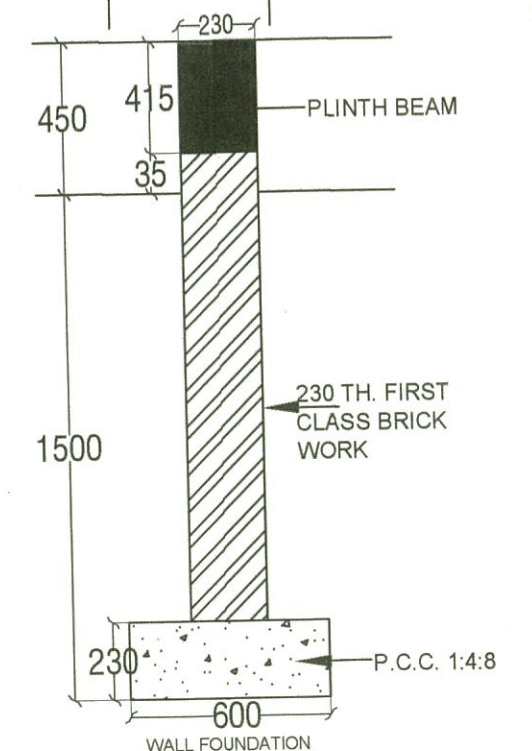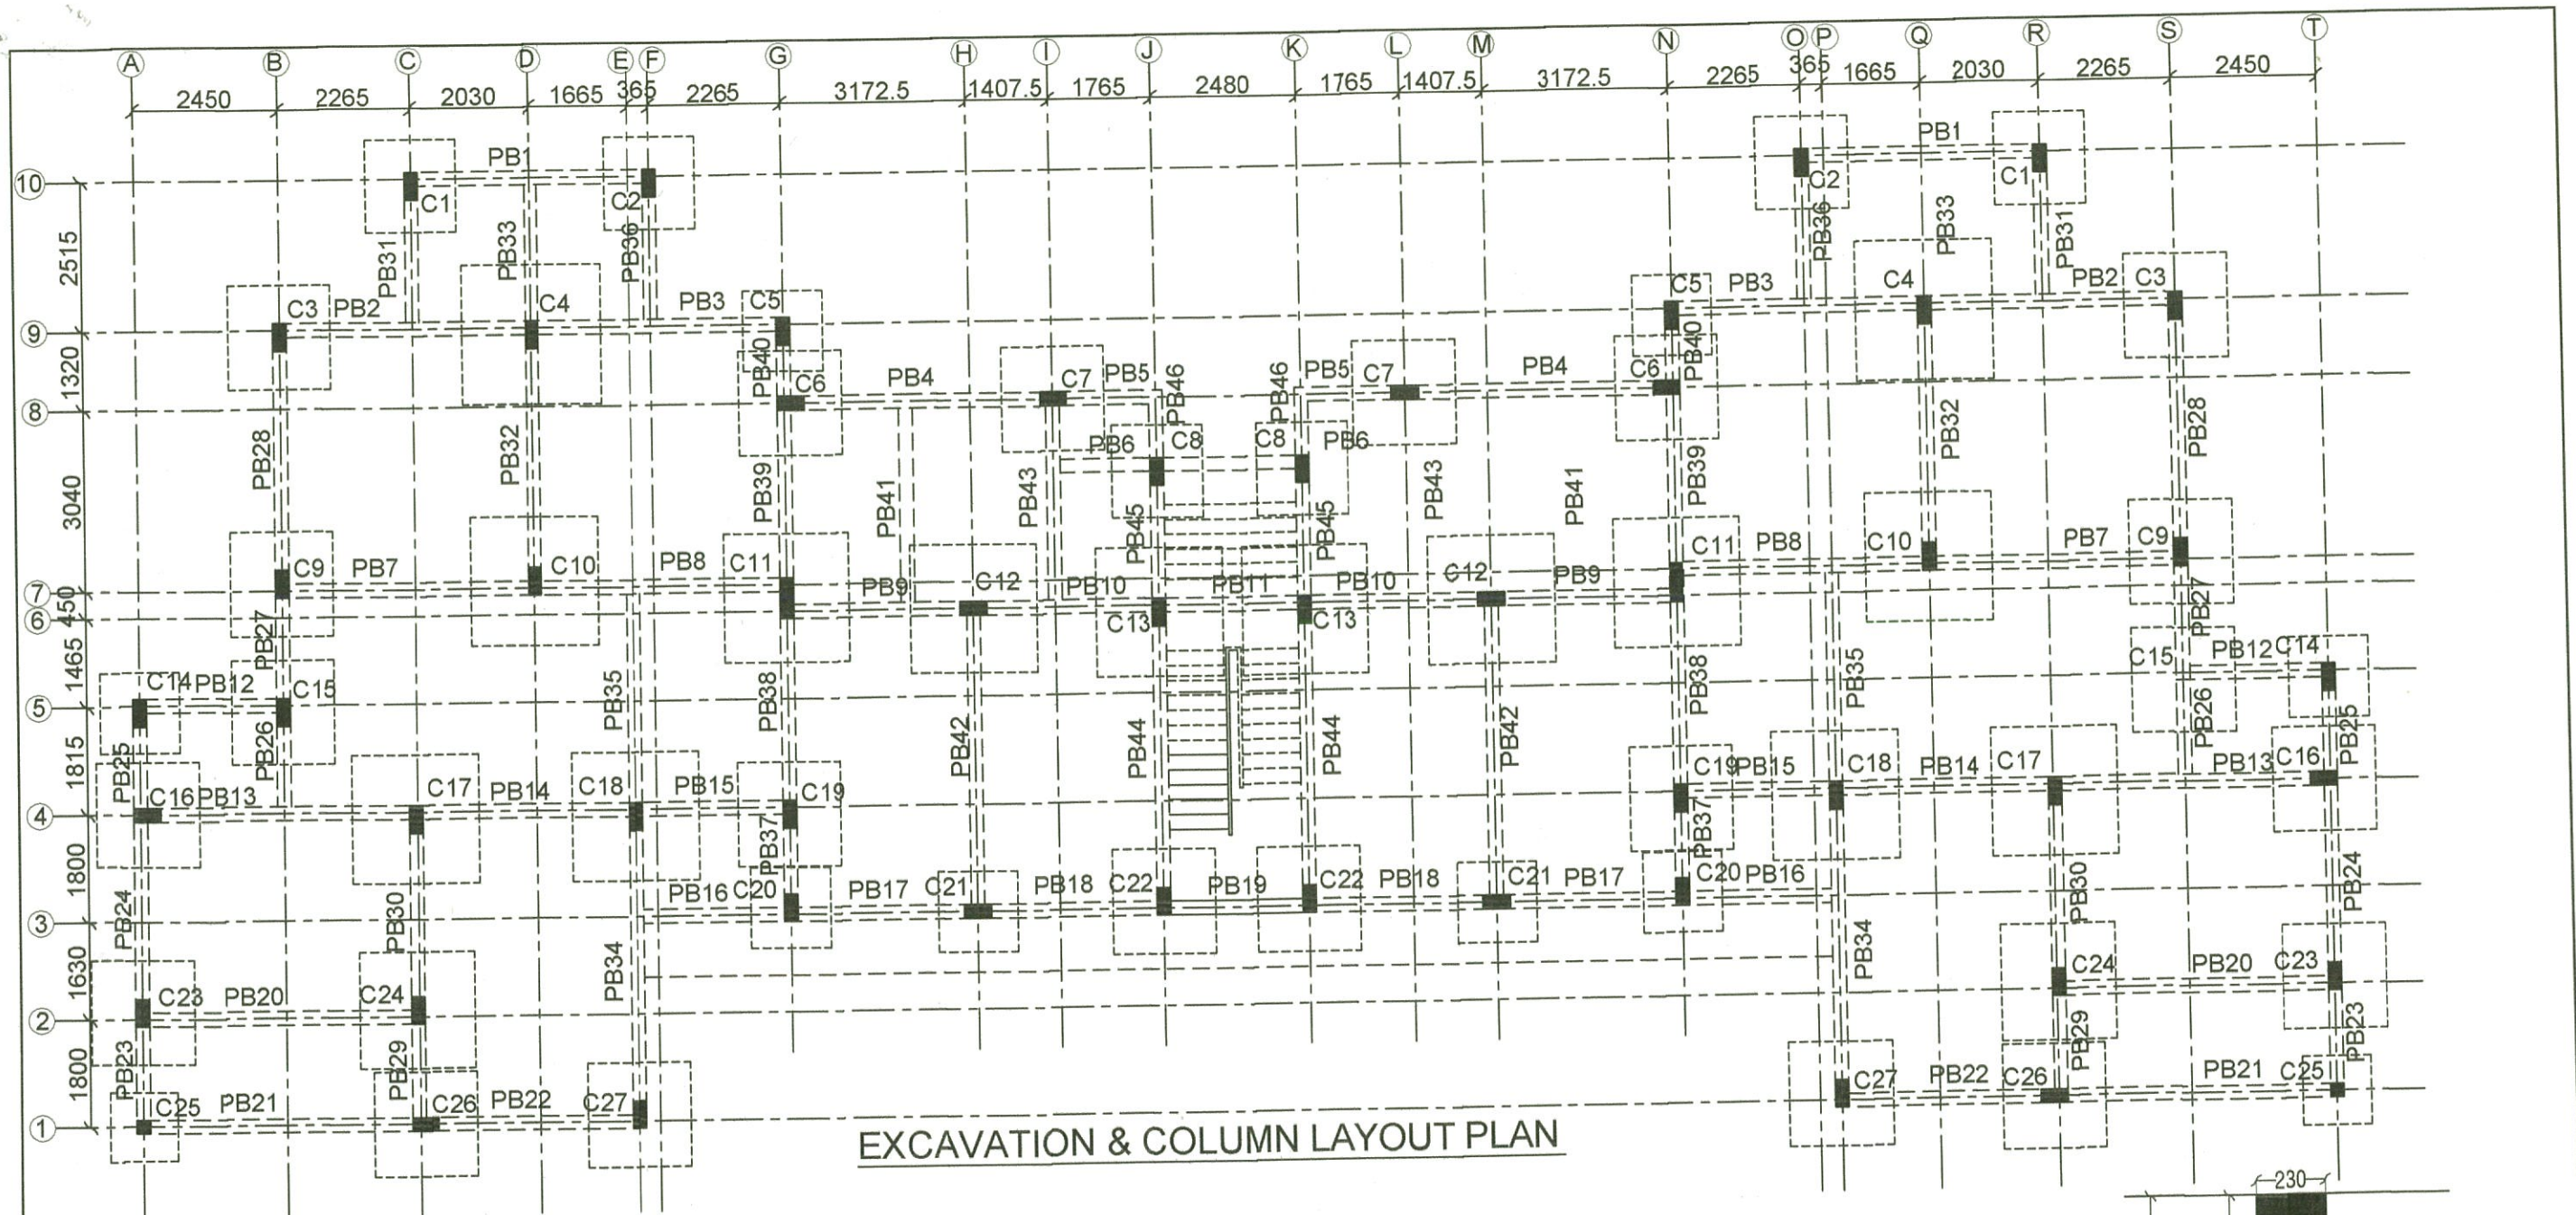

PROJECT

TYPE - 4 RESIDENCE P.W.D. DEHRADUN
(SUPER)

TITLE

EXCAVATION & COLUMN LAYOUT
PLAN & COLUMN DETAILS.

DRAWN	DATE	DRG. NO.	REV. NO.
MANISHA	12.11. 2012	TYPE- 4- STR.- 1	1

CONSULTANT :








SUNEET PRASAD
STRUCTURAL & CONSULTING ENGINEER


Suneet Prasad
SUNEET PRASAD
B. E., M. E. (CIVIL), MIV, FIV
AUTHORIZED STRUCTURAL ENGINEER
20, PHASE-I, ENGINEERS ENCLAVE
G.M.S. ROAD, DEHRADUN-248 001
REG.No: DoH - UK / ASE - III / 2008

checked and approve

Gupta

SUBHASH CHANDRA GUPTA
B.E. Civil (H on's), M. TECH. (Structure)
Reg. No. DOH-UK/ASE-VI/2008
University of Petroleum & Energy Studies

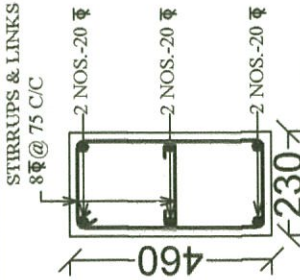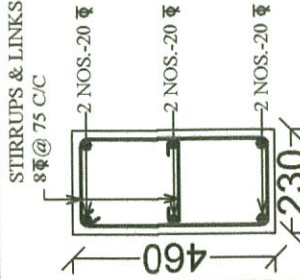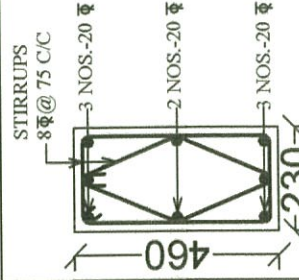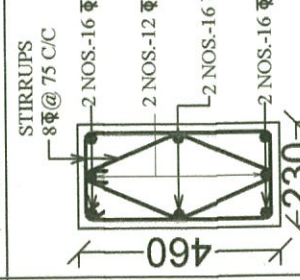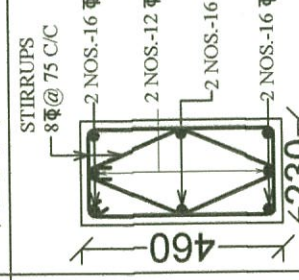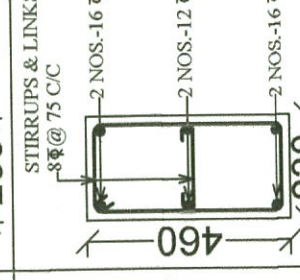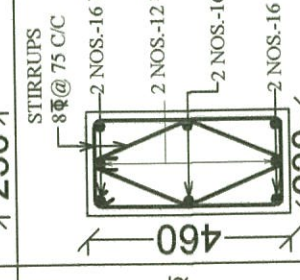COLS. EXCAVATION SIZE	FOUNDATION SIZE IN (INCHES)							REINF. IN FOOTING		COLUMN REINF.
	L	B	D	I ₁	b ₁	a	b	nL	nB	
C1,C2	1400	1400	300	585	470	230	460	10 NOS.-10 Φ	10 NOS.-10 Φ	
C3,C15, C23,C27	1600	1600	300	685	570	230	460	12 NOS.-10 Φ	12 NOS.-10 Φ	
C4	2200	2200	380	985	870	230	460	17 NOS.-12 Φ	17 NOS.-12 Φ	
C5,C14	1200	1200	300	485	370	230	460	9 NOS.-10 Φ	9 NOS.-10 Φ	
C6,C7	1600	1600	300	685	570	230	460	12 NOS.-10 Φ	12 NOS.-10 Φ	
C8	1400	1400	300	585	470	230	460	10 NOS.-10 Φ	10 NOS.-10 Φ	
C9,C16	1600	1600	300	685	570	230	460	12 NOS.-10 Φ	12 NOS.-10 Φ	

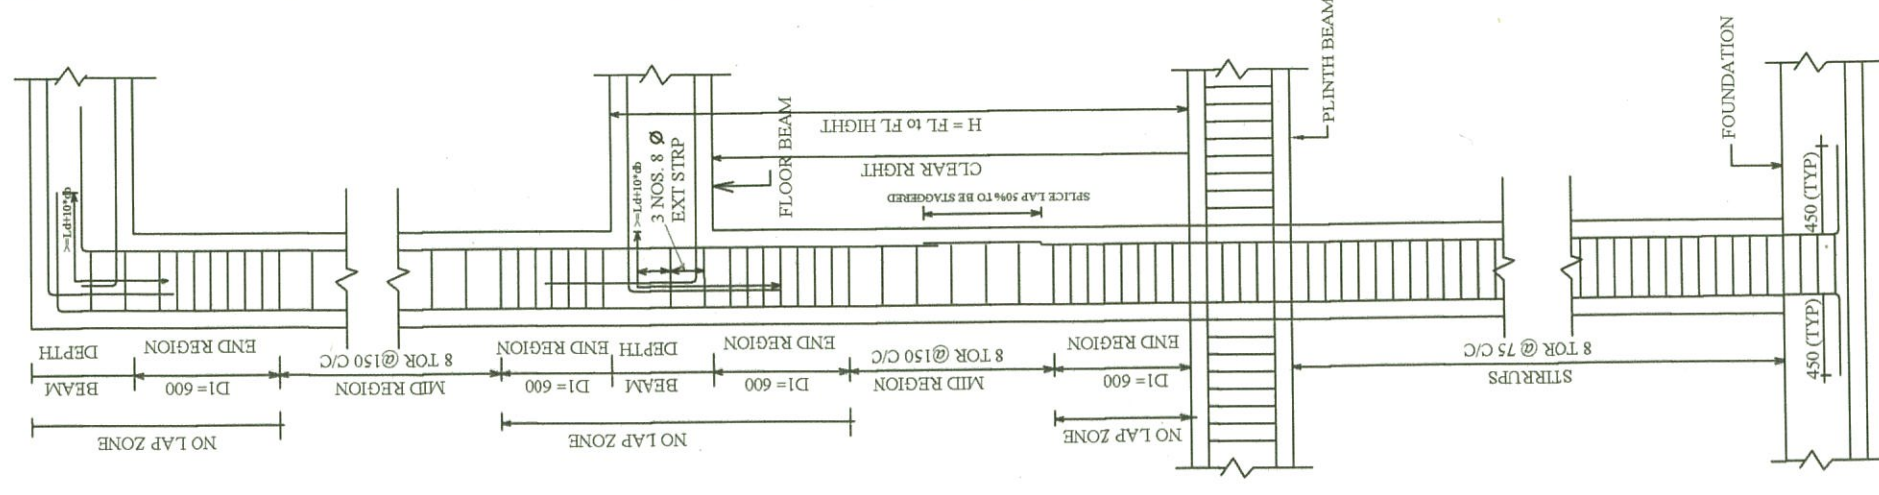


COLUMN (L) TIE AND SPLICE DETAIL

STIRRUPS END REGION 8 Φ @ 75 C/C
MID REGION 8 Φ @ 150 C/C


d_b = DIA OF BAR

12 Φ 16 Φ 20 Φ 25 Φ 28 Φ
550 750 950 1150 1300

DEVELOPMENT LENGTH = $L_d + 10 * d_b$

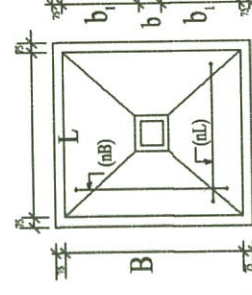

TYP. PLAN OF FOOTING

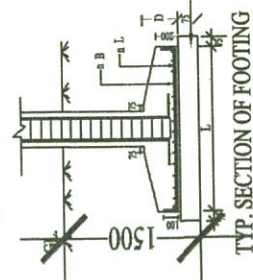

TYP. SECTION OF FOOTING

CONSULTANT :

SUNEET PRASAD
STRUCTURAL & CONSULTING ENGINEER

Checked and approve

SUBHASH CHANDRA GUPTA

B.E. Civil (H n's), M. TECH. (Structure)

Reg. No. DCH-UK/ASE-VI/2008

University of Petroleum & Energy Studies

PROJECT
TYPE - 4 RESIDENCE P.W.D. DEHRADUN
(SUPER)







TITLE
EXCAVATION & COLUMN LAYOUT
PLAN & COLUMN DETAILS.

DRAWN
MANISHA

DATE
12.11. 2012

DRG. NO.
TYPE- 4- STR.-2

REV. NO.
1

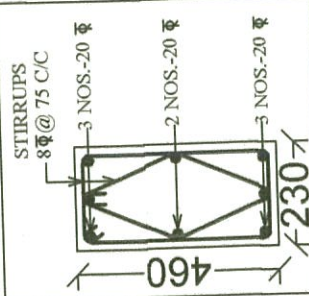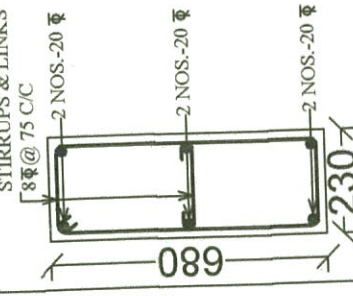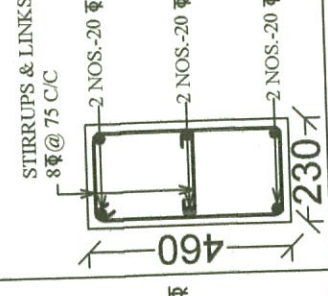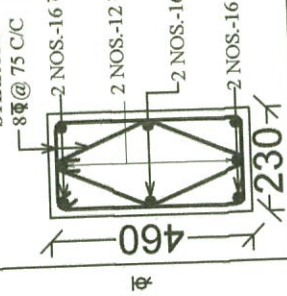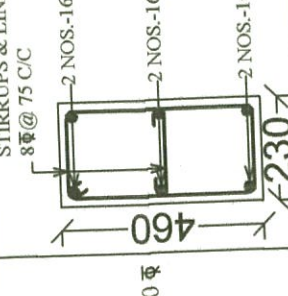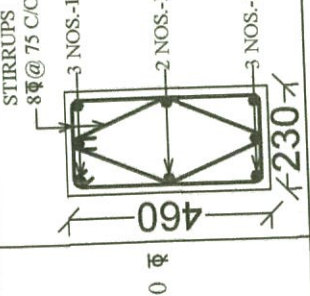COLS. EXCAVATION SIZE	FOUNDATION SIZE IN (INCHES)							REINF. IN FOOTING		COLUMN REINF.	
	L	B	D	I ₁	b ₁	a	b	nL	nB		
C10	2150 X 2150	2000	2000	380	885	770	230	460	13 NOS.-12 $\varnothing$	13 NOS.-12 $\varnothing$	
C11	2150 X 2150	2000	2000	380	885	660	230	680	13 NOS.-12 $\varnothing$	13 NOS.-12 $\varnothing$	
C12,C13, C17	2150 X 2150	2000	2000	380	885	770	230	460	13 NOS.-12 $\varnothing$	13 NOS.-12 $\varnothing$	
C18	2150 X 2150	2000	2000	380	885	770	230	460	13 NOS.-12 $\varnothing$	13 NOS.-12 $\varnothing$	
C19	1750 X 1750	1600	1600	300	685	570	230	460	12 NOS.-10 $\varnothing$	12 NOS.-10 $\varnothing$	
C20,C21	1350 X 1350	1200	1200	300	485	370	230	460	9 NOS.-10 $\varnothing$	9 NOS.-10 $\varnothing$	

PROJECT
TYPE - 4 RESIDENCE P.W.D. DEHRADUN
(SUPER)

CONSULTANT :

SUNEET PRASAD
STRUCTURAL & CONSULTING ENGINEER





TITLE
EXCAVATION & COLUMN LAYOUT
PLAN & COLUMN DETAILS.

DRAWN	DATE	DRG. NO.	REV. NO.
MANISHA	12.11.2012	TYPE- 4- STR.-3	1

Suneet Prasad
SUNEET PRASAD
B. E., M. E. (CIVIL), M IV, F IV
AUTHORIZED STRUCTURAL ENGINEER
20, PHASE-I, ENGINEERS ENCLAVE
G.M.S. ROAD, DEHRADUN-248 001
REG.No: DoH-UK / ASE - III / 2008

Checked and approve

Subhash
SUBHASH CHANDRA GUPTA
B.E. Civil (H n's), M. TECH. (Structure)
Reg. No. DOH-UK/ASE-VI/2008
University of Petroleum & Energy Studies

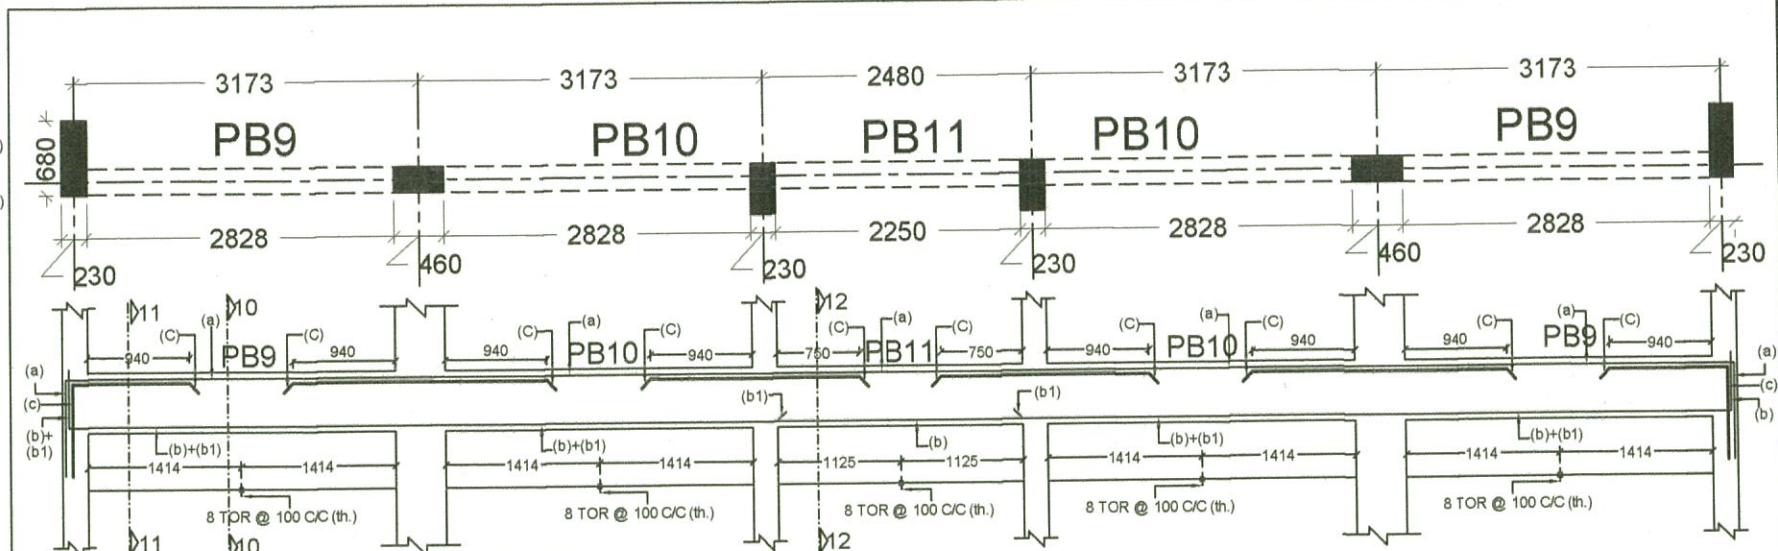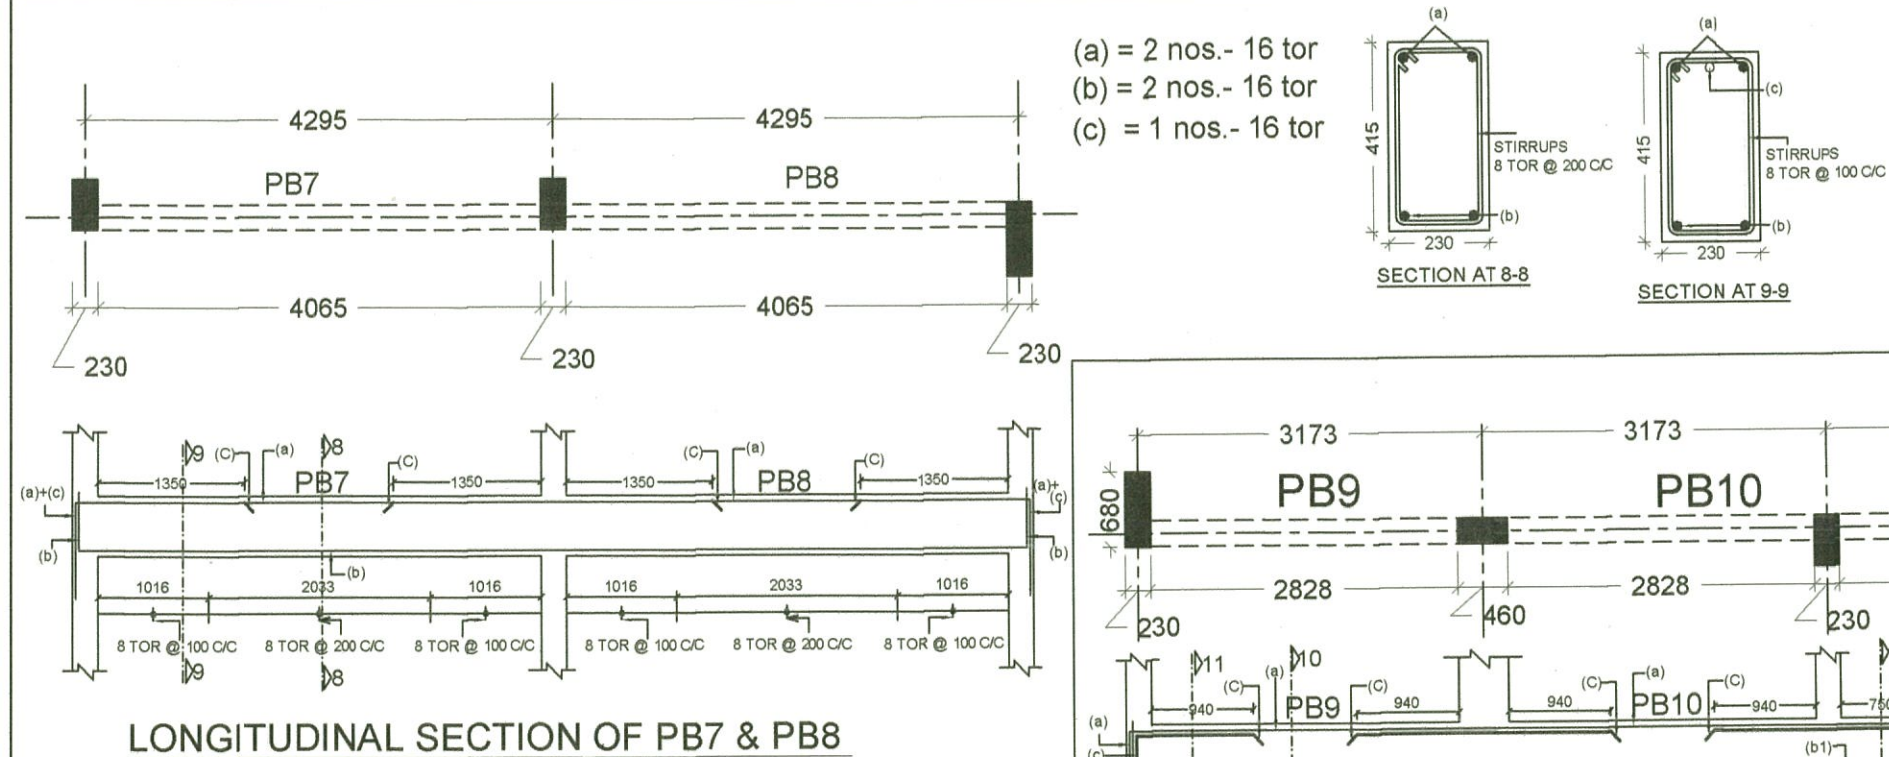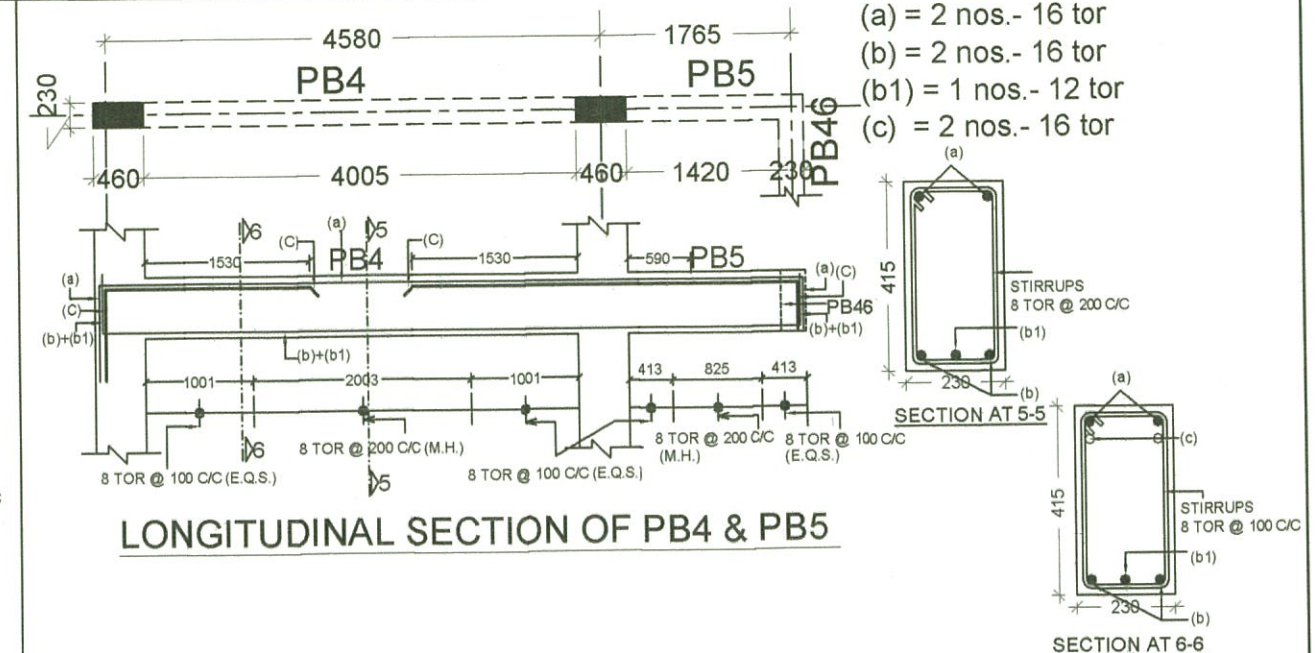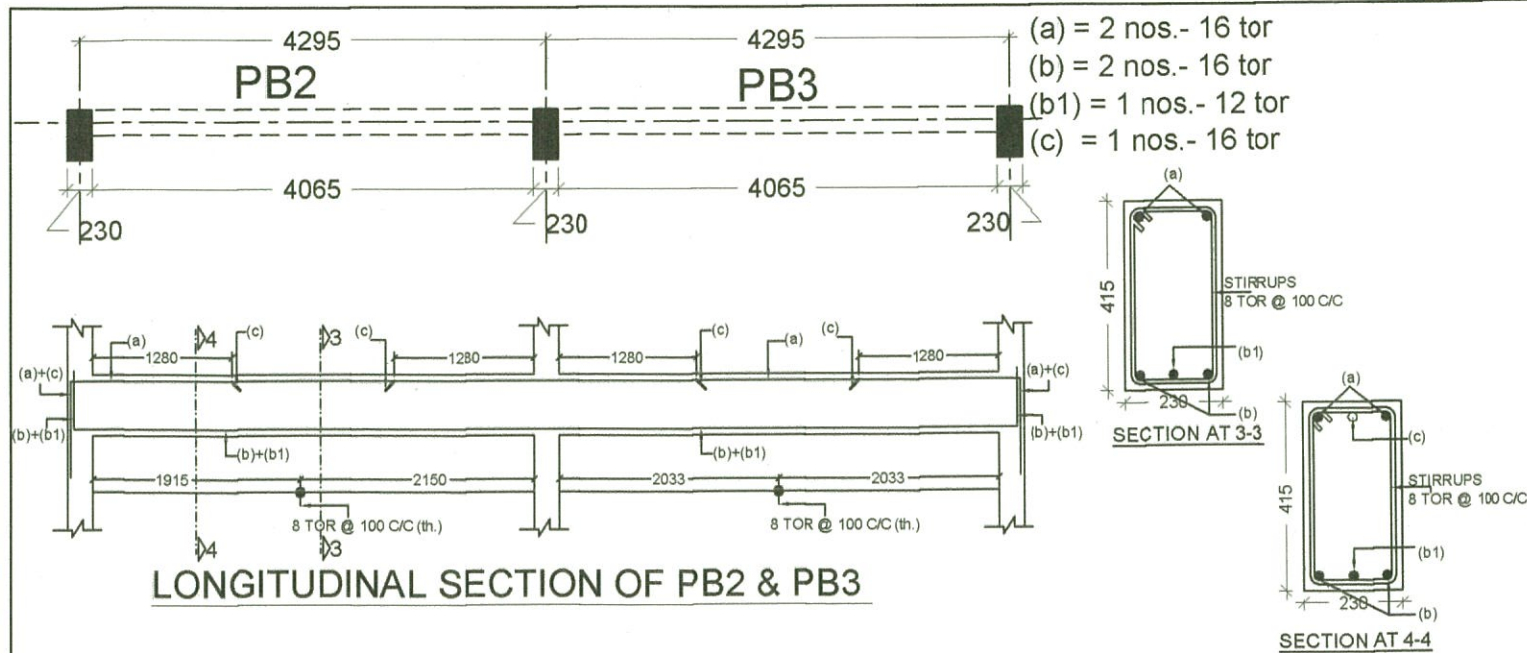

PROJECT			
TYPE - 4 RESIDENCE P.W.D. DEHRADUN (SUPER)			
TITLE			
REINF. DETAIL OF PLINTH BEAMS.			
DRAWN	DATE	DRG. NO.	REV. NO.
MANISHA	12.11.2012	TYPE- 4- STR.- 5	1

CONSULTANT :


SUNEET PRASAD
STRUCTURAL & CONSULTING ENGINEER

Suneet Prasad
SUNEET PRASAD
B.E., M.E. (CIVIL), MIV, FIV
AUTHORIZED STRUCTURAL ENGINEER
20, PHASE-I, ENGINEERS ENCLAVE
G.M.S. ROAD, DEHRADUN-248 001
REG.No: DoH - UK / ASE - III / 2008


Checked and approve

Subhash Chandra Gupta
SUBHASH CHANDRA GUPTA
B.E. Civil (Hon's), M. TECH. (Structure)
Reg. No. DOH-UK/ASE-VI/2008
University of Petroleum & Energy Studies


(a) = 2 nos.- 16 tor
(b) = 2 nos.- 16 tor
(b1) = 1 nos.- 12 tor
(c) = 2 nos.- 16 tor

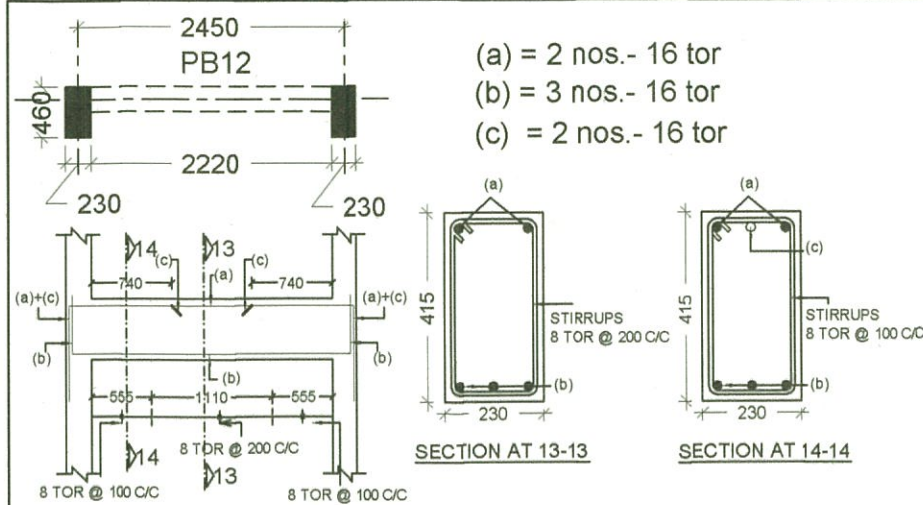


LONGITUDINAL SECTION OF PB12

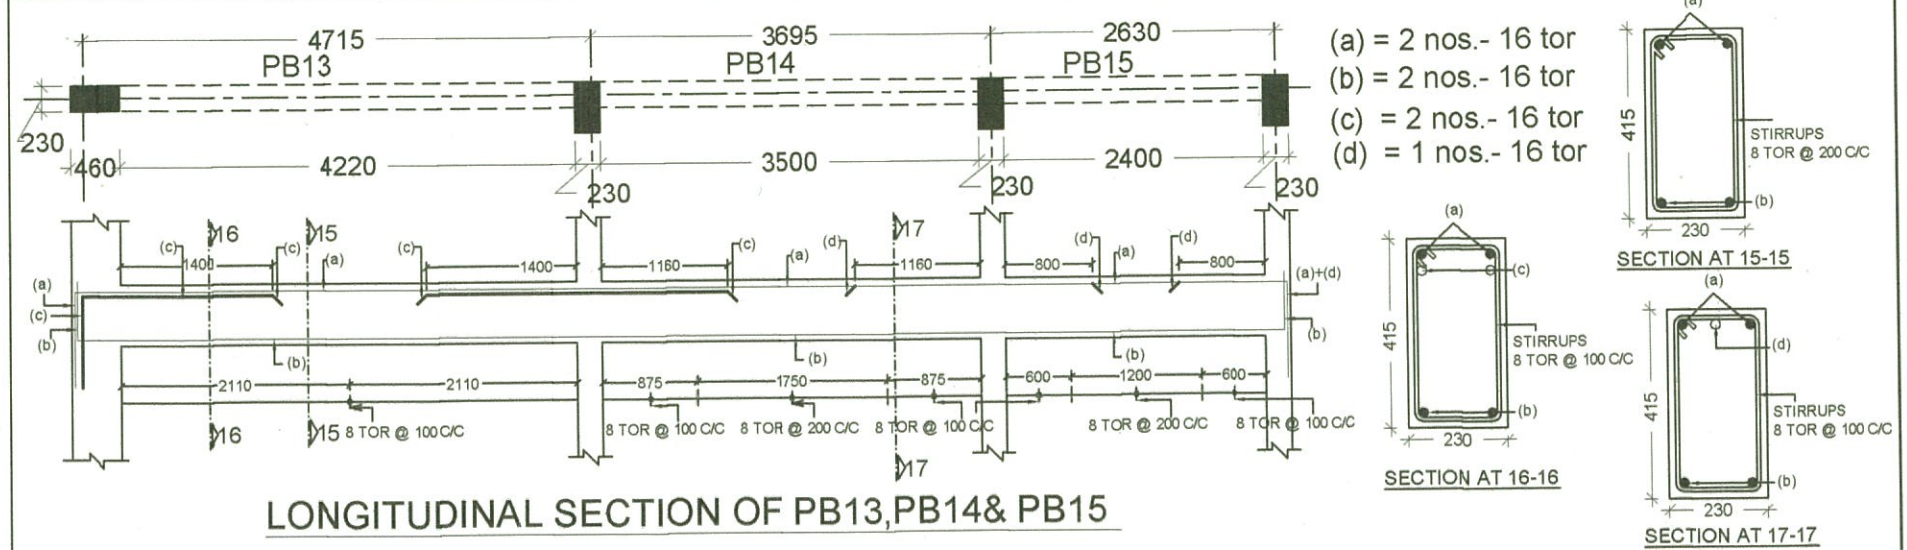


LONGITUDINAL SECTION OF PB13, PB14 & PB15

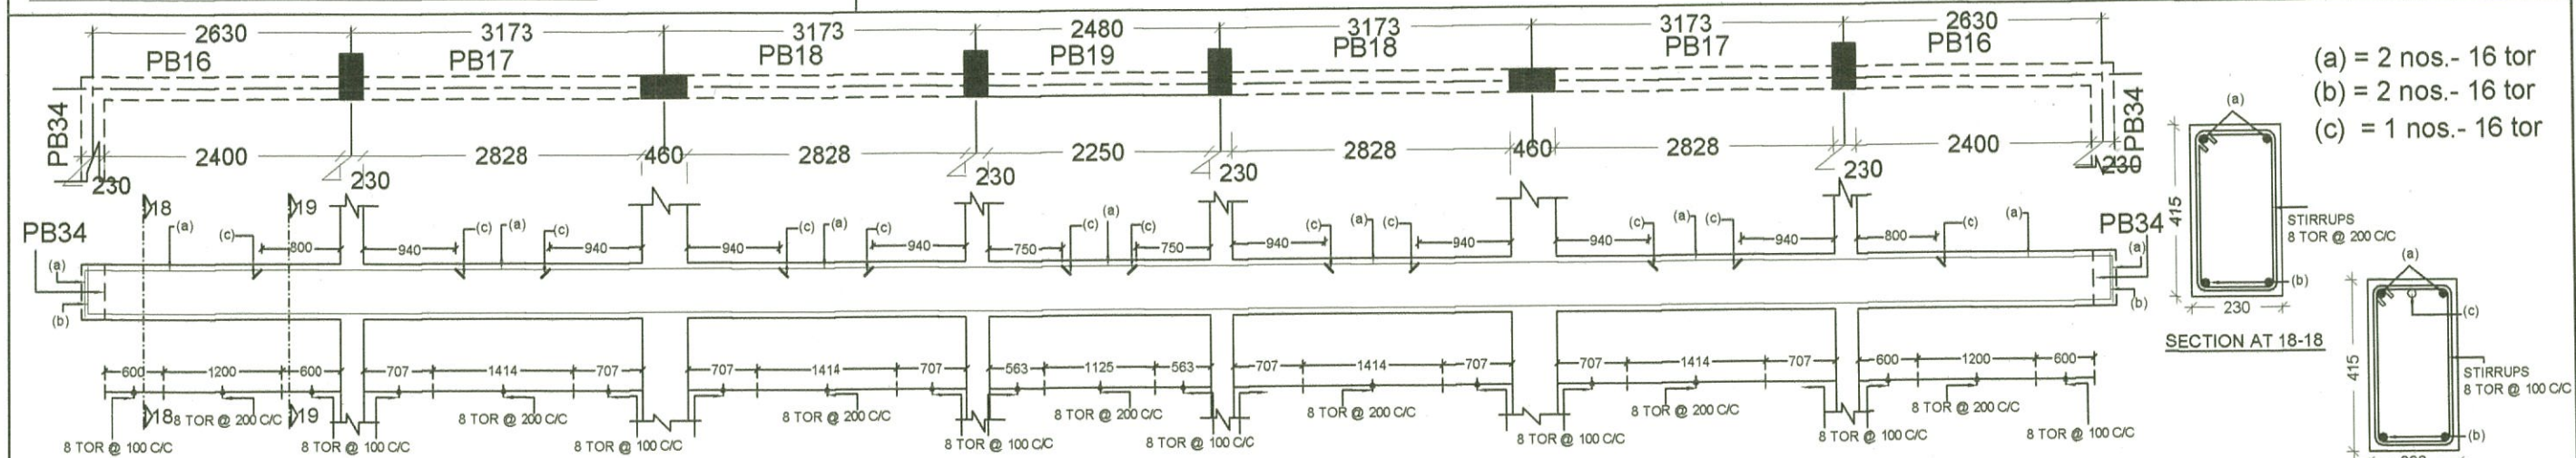

LONGITUDINAL SECTION OF PB16, PB17, PB18 & PB19

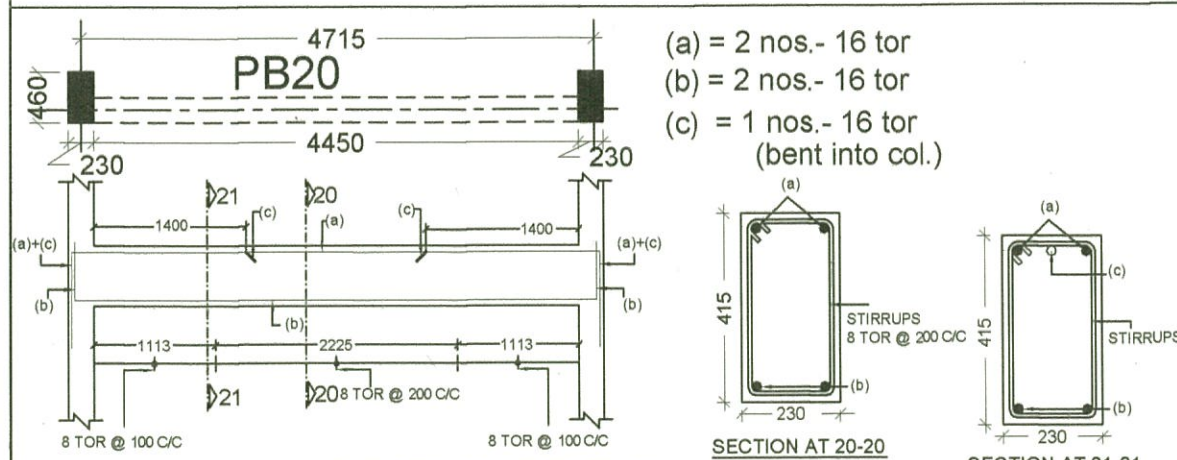

LONGITUDINAL SECTION OF PB20

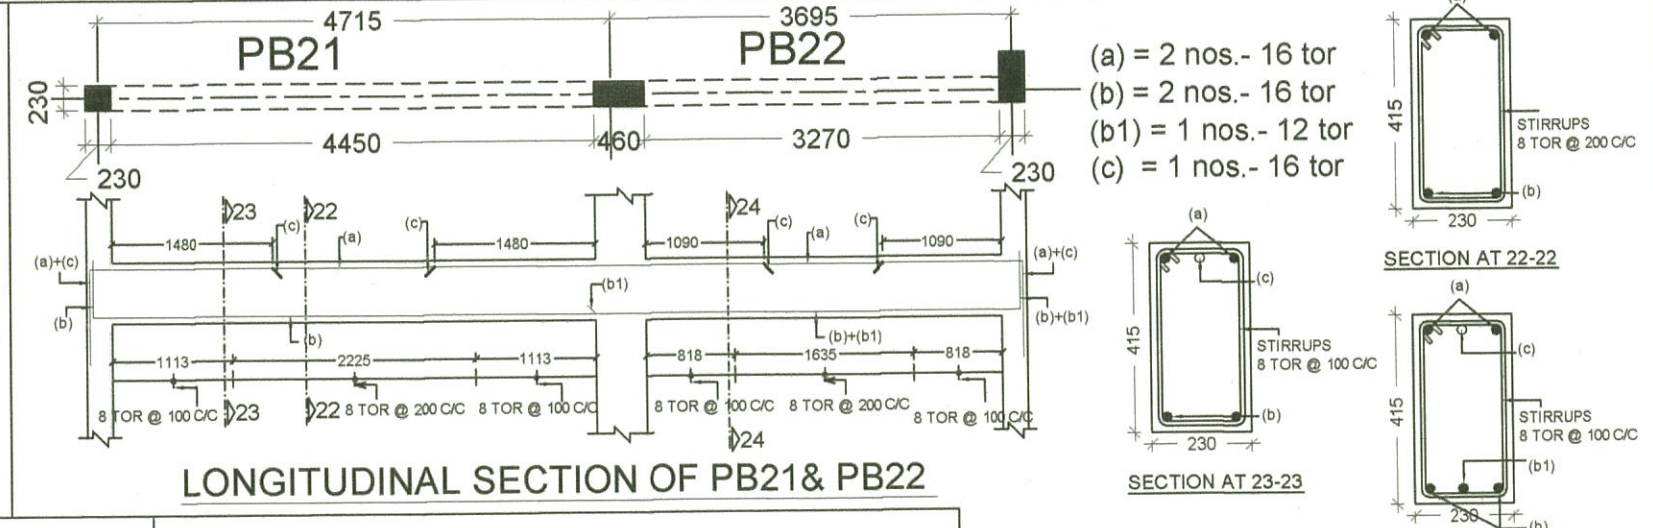


LONGITUDINAL SECTION OF PB21 & PB22

PROJECT			
TYPE - 4 RESIDENCE P.W.D. DEHRADUN (SUPER)			
TITLE			
REINF. DETAIL OF PLINTH BEAMS.			
DRAWN	DATE	DRG. NO.	REV. NO.
MANISHA	12.11. 2012	TYPE- 4- STR.- 6	1


CONSULTANT :
SUNEET PRASAD
STRUCTURAL & CONSULTING ENGINEER
Suneet Prasad
SUNEET PRASAD
B. E., M. E. (CIVIL), MIV, FIV
AUTHORIZED STRUCTURAL ENGINEER
20, PHASE-I, ENGINEERS ENCLAVE
G.M.S. ROAD, DEHRADUN-248 001
REG.No: DoH - UK / ASE - III / 2008

checked and approve


Gupta
SUBHASH CHANDRA GUPTA
B.E. Civil (Hon's), M. TECH. (Structure)
Reg. No. DOH-UK/ASE-VI/2008
University of Petroleum & Energy Studies

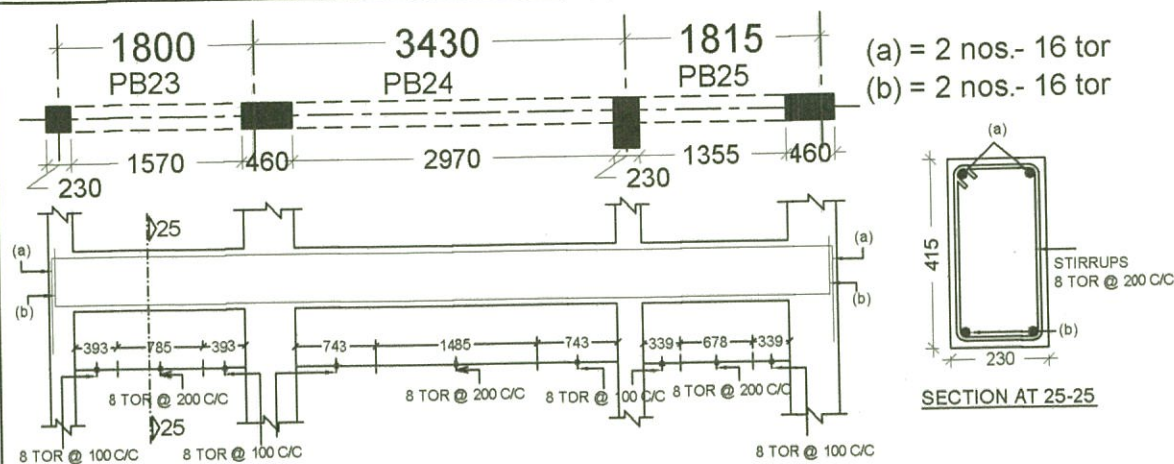


LONGITUDINAL SECTION OF PB23, PB24 & PB25

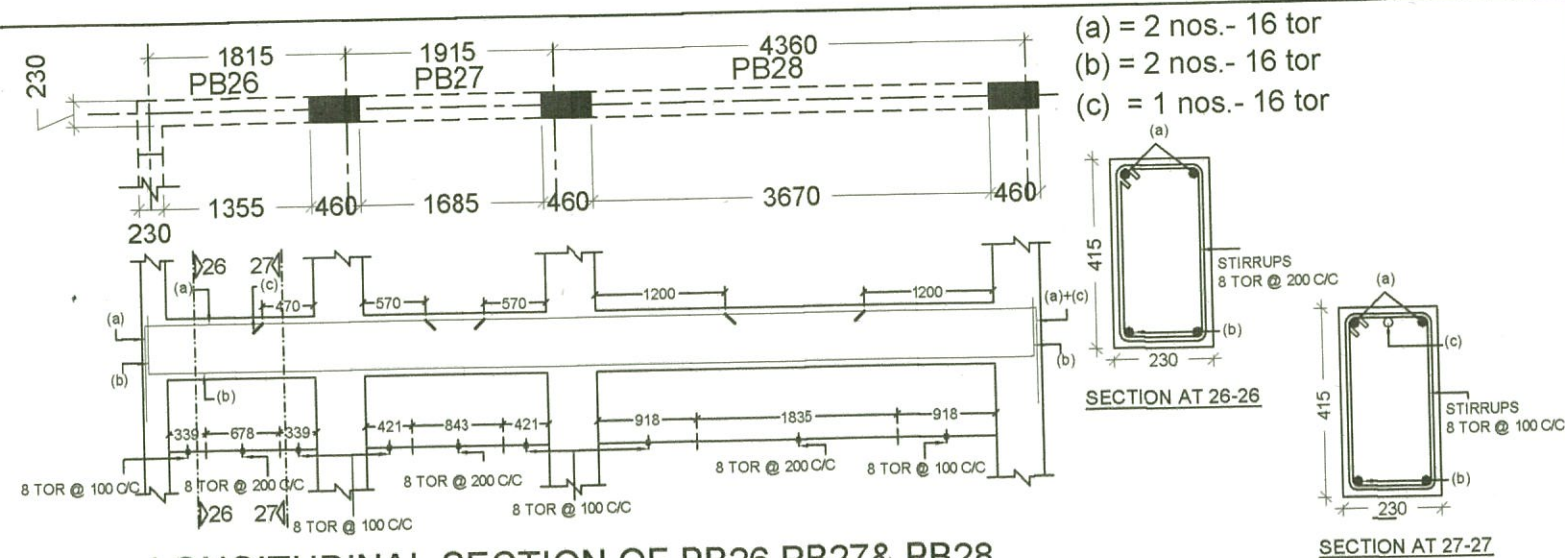


LONGITUDINAL SECTION OF PB26, PB27 & PB28

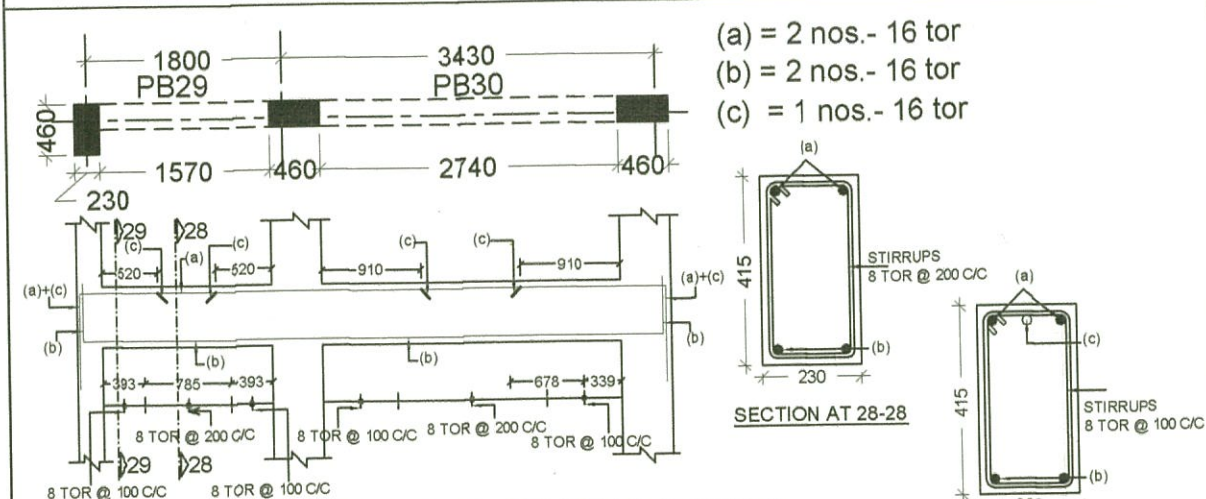


LONGITUDINAL SECTION OF PB29 & PB30

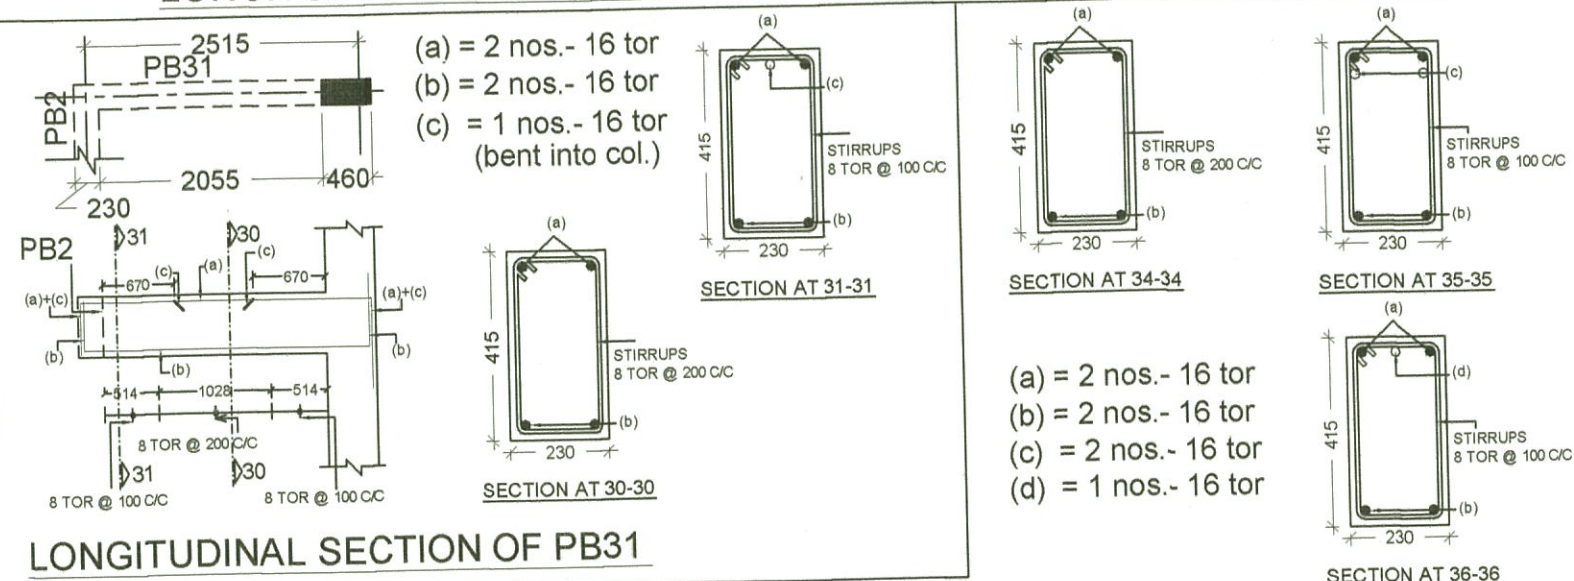

LONGITUDINAL SECTION OF PB31

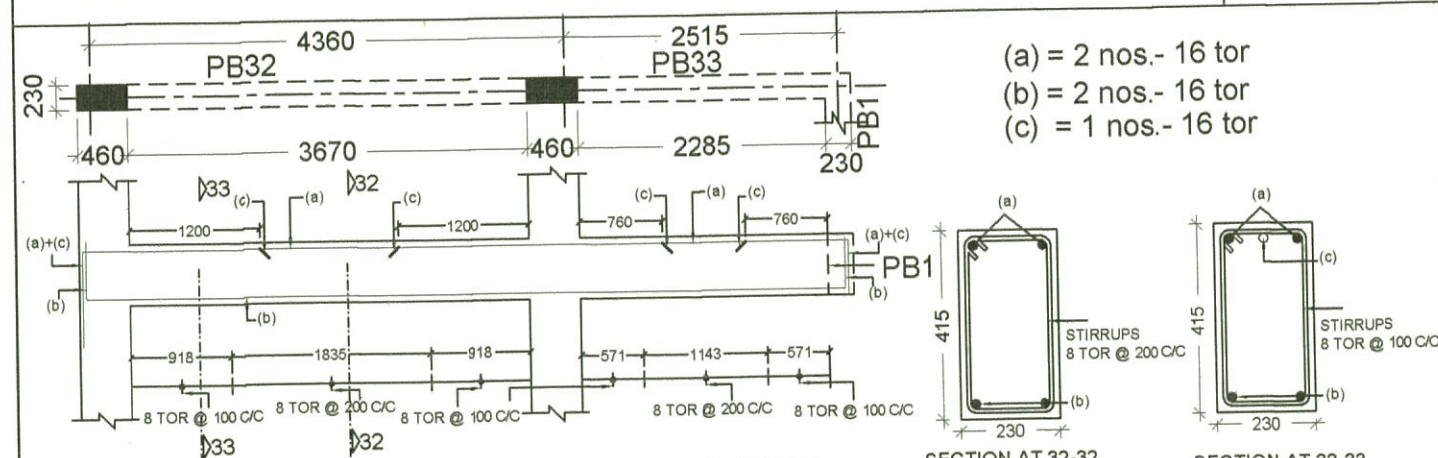

LONGITUDINAL SECTION OF PB32 & PB33

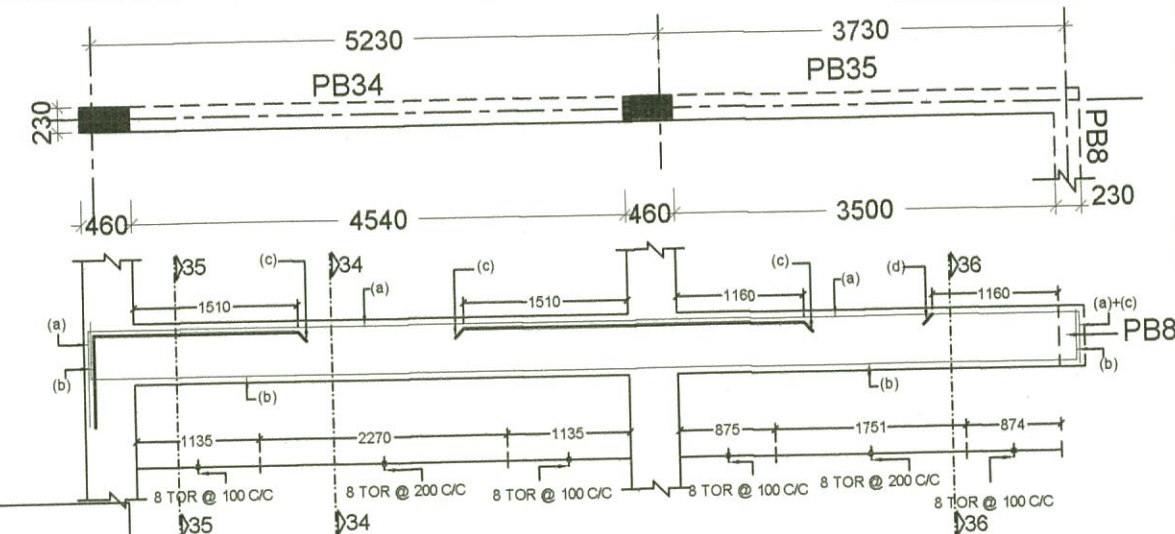

LONGITUDINAL SECTION OF PB34 & PB35

PROJECT
TYPE - 4 RESIDENCE P.W.D. DEHRADUN
(SUPER)

TITLE
REINF. DETAIL OF PLINTH BEAMS.


DRAWN	DATE	DRG. NO.	REV. NO.
MANISHA	12.11.2012	TYPE- 4- STR.- 7	1

CONSULTANT :
SUNEET PRASAD
STRUCTURAL & CONSULTING ENGINEER


Suneet Prasad
SUNEET PRASAD
B. E., M. E. (CIVIL), MIV, FIV
AUTHORIZED STRUCTURAL ENGINEER
20, PHASE-I, ENGINEERS ENCLAVE
G.M.S. ROAD, DEHRADUN-248 001
REG. No: DoH - UK / ASE - III / 2008

Checked and approve
gupta


SUBHASH CHANDRA GUPTA
B.E. Civil (Hon's), M. TECH. (Structure)
Reg. No. DOH-UK/ASE-VI/2008
University of Petroleum & Energy Studies

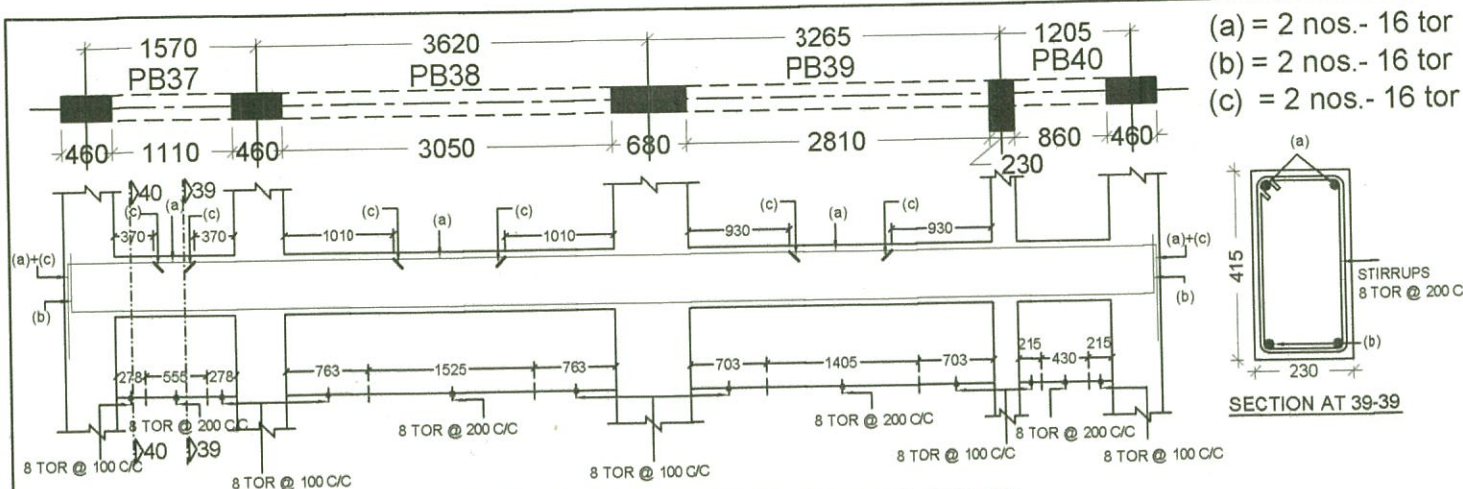


LONGITUDINAL SECTION OF PB37, PB8, PB39 & PB40

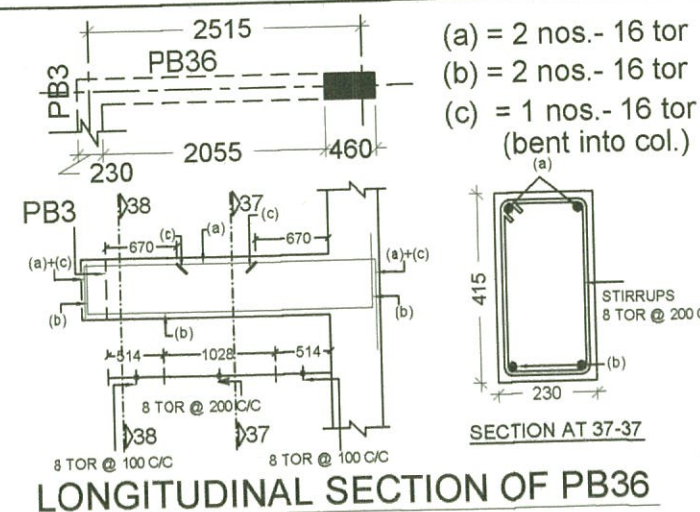


LONGITUDINAL SECTION OF PB36

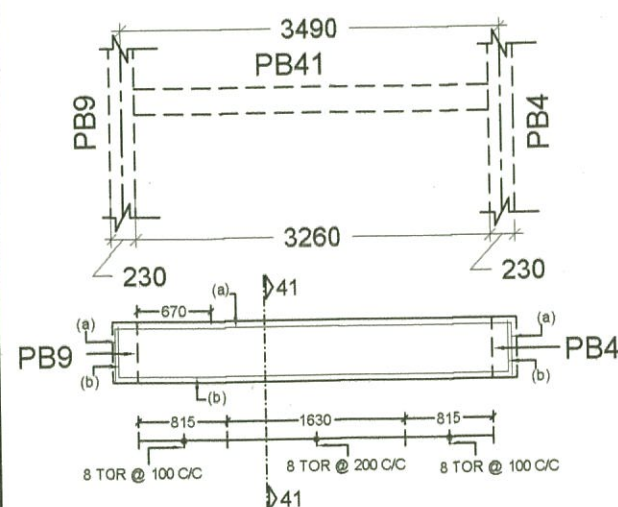



LONGITUDINAL SECTION OF PB41

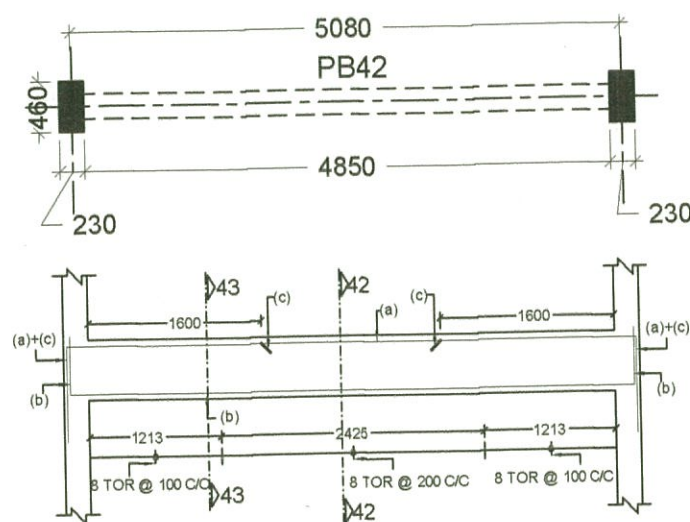

LONGITUDINAL SECTION OF PB42

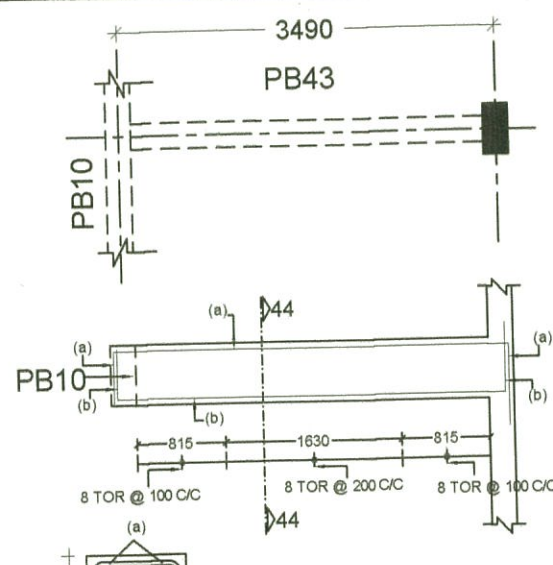

LONGITUDINAL SECTION OF PB43

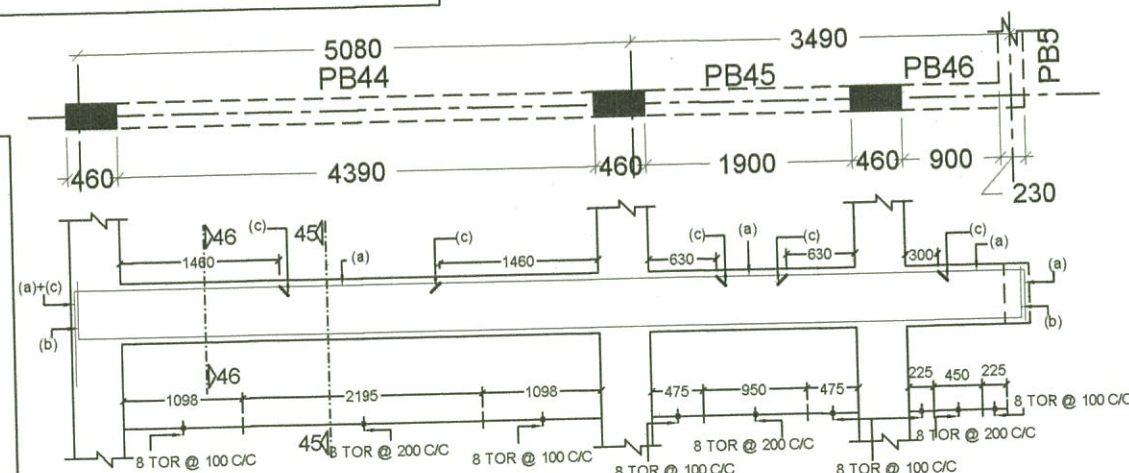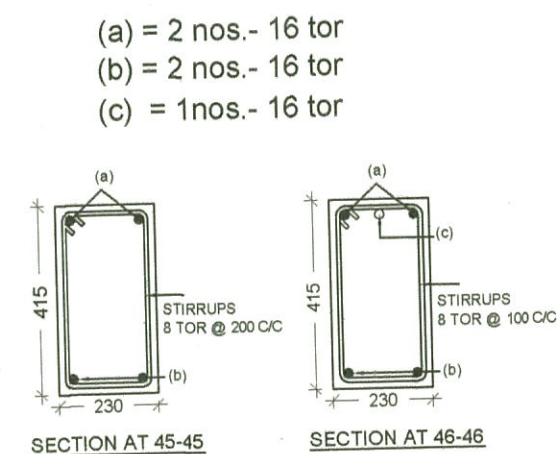

LONGITUDINAL SECTION OF PB44, PB45 & PB46

PROJECT
TYPE - 4 RESIDENCE P.W.D. DEHRADUN
(SUPER)


TITLE
REINF. DETAIL OF PLINTH BEAMS.

DRAWN MANISHA	DATE 12.11.2012	DRG. NO. TYPE- 4- STR.- 8	REV. NO. 1
------------------	--------------------	------------------------------	---------------

CONSULTANT :
SUNEET PRASAD
STRUCTURAL & CONSULTING ENGINEER

Suneet Prasad
SUNEET PRASAD
B. E., M. E. (CIVIL), MIV, FIV
AUTHORIZED STRUCTURAL ENGINEER
20, PHASE-I, ENGINEERS ENCLAVE
G.M.S. ROAD, DEHRADUN-248 001
REG. No: DoH - UK / ASE - III / 2008


Checked and approve
Gupta
SUBHASH CHANDRA GUPTA
B.E. Civil (Hon's), M. TECH. (Structure)
Reg. No. DOH-UK/ASE-VI/2008
University of Petroleum & Energy Studies

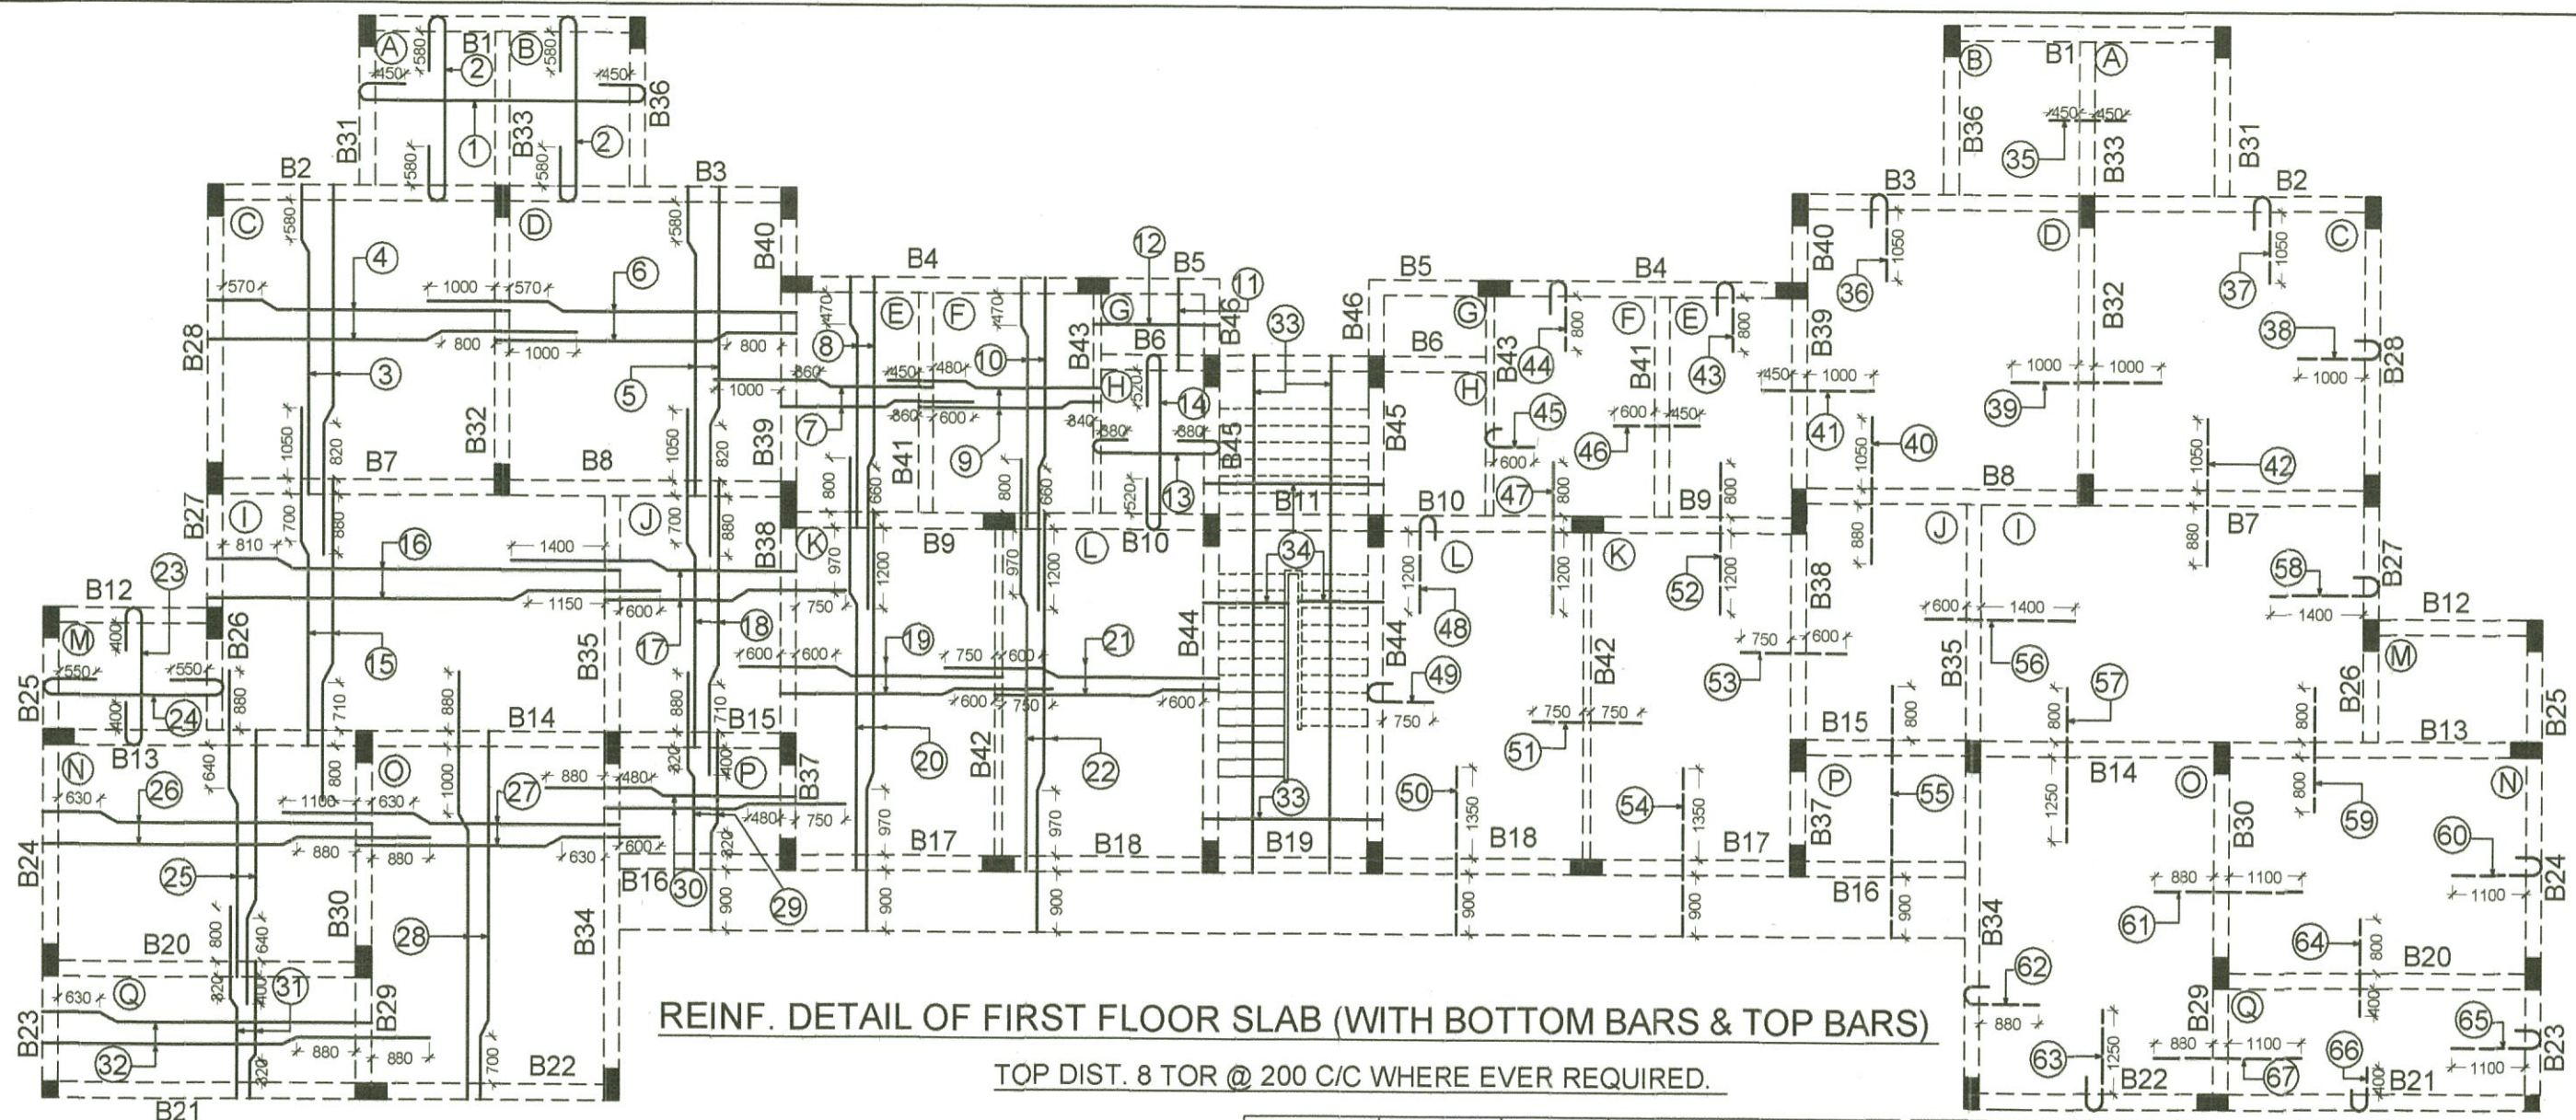

REINF. DETAIL OF FIRST FLOOR SLAB (WITH BOTTOM BARS & TOP BARS)

TOP DIST. 8 TOR @ 200 C/C WHERE EVER REQUIRED.

ALL LINTEL BEAMS TO HAVE BBEARING OF 230 ON EITHER SIDE OPENING

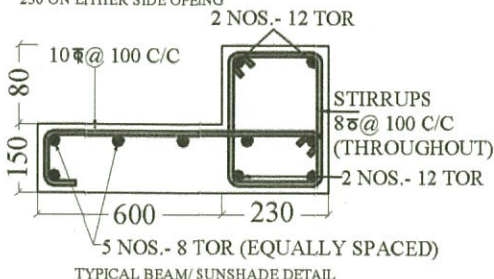

PANEL	BAR MARK	BAR DIA.	SPACING	DESCRIPTION
Q	31	8 Φ	200C/C	BOTTOM MAIN
	32	8 Φ	200C/C	BOTTOM DIST.
STAIRCASE (SLAB THICKNESS 115)	33	12 Φ	100C/C	BOTTOM MAIN
	34	8 Φ	150C/C	BOTTOM DIST.

PANEL	BAR MARK	BAR DIA.	SPACING	DESCRIPTION
A (SLAB THICKNESS 115)	1	8 Φ	175C/C	BOTTOM MAIN
	2	8 Φ	200C/C	BOTTOM DIST.
B (SLAB THICKNESS 115)	1	8 Φ	175C/C	BOTTOM MAIN
	2	8 Φ	200C/C	BOTTOM DIST.
C (SLAB THICKNESS 115)	3	8 Φ	125C/C	BOTTOM MAIN
	4	8 Φ	125C/C	BOTTOM DIST.
D (SLAB THICKNESS 115)	5	8 Φ	125C/C	BOTTOM MAIN
	6	8 Φ	125C/C	BOTTOM DIST.
E (SLAB THICKNESS 115)	7	8 Φ	175C/C	BOTTOM MAIN
	8	8 Φ	200C/C	BOTTOM DIST.
F (SLAB THICKNESS 115)	9	8 Φ	175C/C	BOTTOM MAIN
	10	8 Φ	200C/C	BOTTOM DIST.
G (SLAB THICKNESS 115)	11	8 Φ	200C/C	BOTTOM MAIN
	12	8 Φ	200C/C	BOTTOM DIST.
H (SLAB THICKNESS 115)	13	8 Φ	175C/C	BOTTOM MAIN
	14	8 Φ	200C/C	BOTTOM DIST.

PANEL	BAR MARK	BAR DIA.	SPACING	DESCRIPTION
I (SLAB THICKNESS 115)	15	8 Φ	125C/C	BOTTOM MAIN
	16	8 Φ	175C/C	BOTTOM DIST.
J (SLAB THICKNESS 115)	17	8 Φ	175C/C	BOTTOM MAIN
	18	8 Φ	200C/C	BOTTOM DIST.
K (SLAB THICKNESS 115)	19	8 Φ	150C/C	BOTTOM MAIN
	20	8 Φ	200C/C	BOTTOM DIST.
L (SLAB THICKNESS 115)	21	8 Φ	150C/C	BOTTOM MAIN
	22	8 Φ	200C/C	BOTTOM DIST.
M (SLAB THICKNESS 115)	23	8 Φ	175C/C	BOTTOM MAIN
	24	8 Φ	200C/C	BOTTOM DIST.
N (SLAB THICKNESS 115)	25	8 Φ	150C/C	BOTTOM MAIN
	26	8 Φ	200C/C	BOTTOM DIST.
O (SLAB THICKNESS 115)	27	8 Φ	125C/C	BOTTOM MAIN
	28	8 Φ	175C/C	BOTTOM DIST.
P (SLAB THICKNESS 115)	29	8 Φ	200C/C	BOTTOM MAIN
	30	8 Φ	200C/C	BOTTOM DIST.

PROJECT
TYPE - 4 RESIDENCE P.W.D. DEHRADUN (SUPER)

TITLE
REINF. DETAIL OF FIRST FLOOR SLAB & BEAMS

DRAWN MANISHA	DATE 12.11.2012	DRG. NO. TYPE-4-STR.-9	REV. NO. 1
------------------	--------------------	---------------------------	---------------






CONSULTANT :
SUNEET PRASAD
STRUCTURAL &
CONSULTING ENGINEER

Checked and approved
Suneet Prasad
SUNEET PRASAD
B.E., M.E. (CIVIL), M.Tech. (Structure)
AUTHORIZED STRUCTURAL ENGINEER
20, PHASE-I, ENGINEERS ENclave
G.M.S. ROAD, DEHRADUN-248 001
REG. No: DOH-UK/ASE-III/2008

BAR MARK	BAR DIA.	SPACING	DESCRIPTION
35	8 Φ	400C/C	TOP MAIN
36	8 Φ	250C/C	TOP MAIN
37	8 Φ	250C/C	TOP MAIN
38	8 Φ	250C/C	TOP MAIN
39	8 Φ	250C/C	TOP MAIN
40	8 Φ	250C/C	TOP MAIN
41	8 Φ	250C/C	TOP MAIN
42	8 Φ	250C/C	TOP MAIN
43	8 Φ	400C/C	TOP MAIN
44	10 Φ	400C/C	TOP MAIN
45	10 Φ	350C/C	TOP MAIN
46	8 Φ	350C/C	TOP MAIN
47	10 Φ	400C/C	TOP MAIN
48	8 Φ	400C/C	TOP MAIN
49	8 Φ	300C/C	TOP MAIN
50	10 Φ	150C/C	TOP MAIN
51	8 Φ	300C/C	TOP MAIN
52	8 Φ	400C/C	TOP MAIN
53	8 Φ	300C/C	TOP MAIN
54	10 Φ	150C/C	TOP MAIN

BAR MARK	BAR DIA.	SPACING	DESCRIPTION
55	10 Φ	150C/C	TOP MAIN
56	8 Φ	350C/C	TOP MAIN
57	8 Φ	300C/C	TOP MAIN
58	8 Φ	400C/C	TOP MAIN
59	8 Φ	300C/C	TOP MAIN
60	8 Φ	400C/C	TOP MAIN
61	8 Φ	250C/C	TOP MAIN
62	8 Φ	250C/C	TOP MAIN
63	8 Φ	350C/C	TOP MAIN
64	8 Φ	300C/C	TOP MAIN
65	8 Φ	400C/C	TOP MAIN
66	8 Φ	400C/C	TOP MAIN
67	8 Φ	400C/C	TOP MAIN

(a) = 2 nos.- 16 tor
(b) = 2 nos.- 16 tor
(b1) = 1 nos.- 12 tor
(c) = 2 nos.- 16 tor

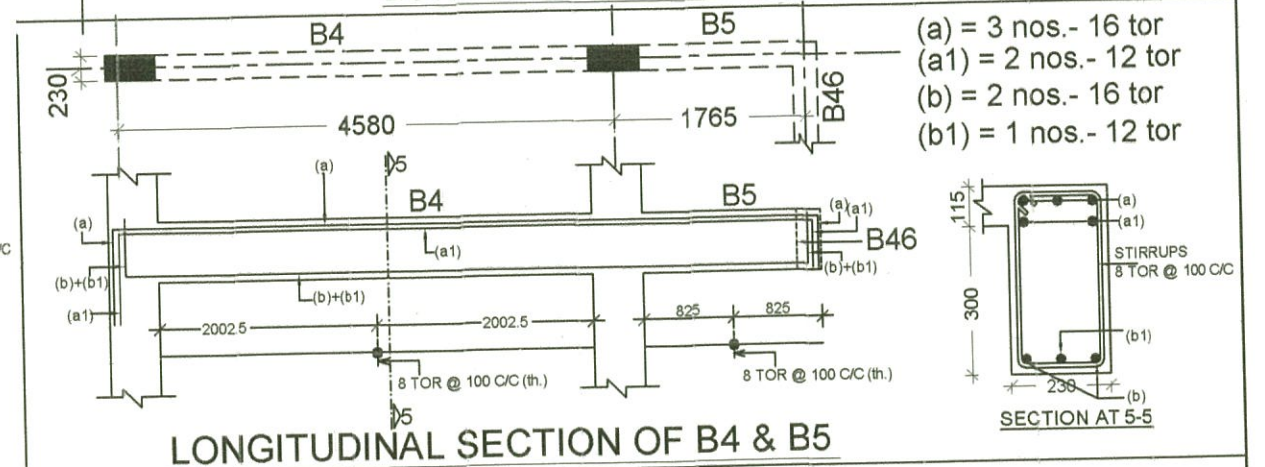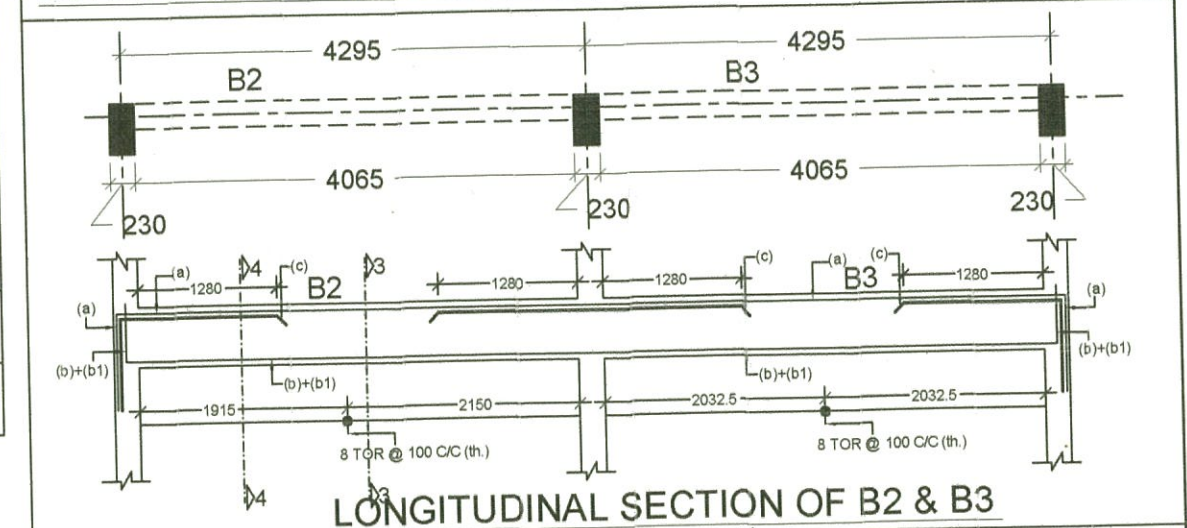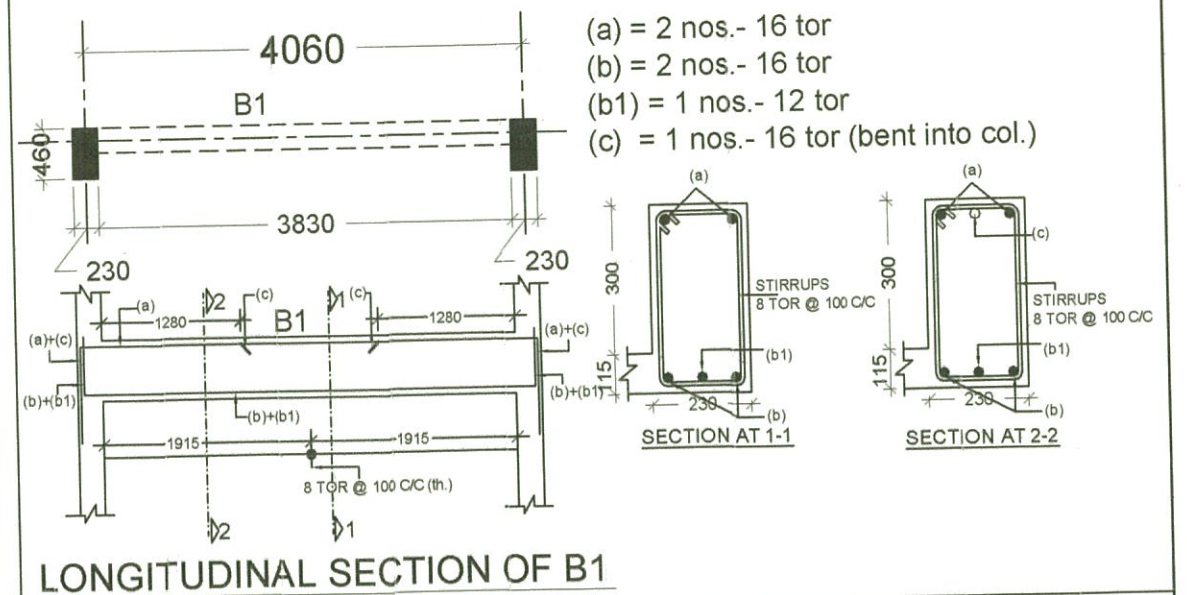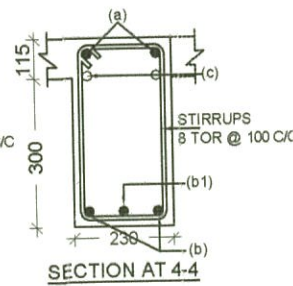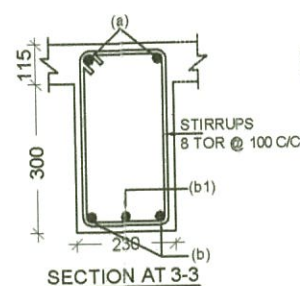

PROJECT
TYPE - 4 RESIDENCE P.W.D. DEHRADUN
(SUPER)

TITLE
REINF. DETAIL OF FIRST FLOOR
SLAB & BEAMS

DRAWN MANISHA	DATE 12.11.2012	DRG. NO. TYPE-4-STR.-10	REV. NO. 1
------------------	--------------------	----------------------------	---------------


CONSULTANT :
SUNEET PRASAD
STRUCTURAL & CONSULTING ENGINEER

Suneet Prasad.
SUNEET PRASAD
B. E., M. E. (CIVIL), MIV, FIV
AUTHORIZED STRUCTURAL ENGINEER
20, PHASE-I, ENGINEERS ENCLAVE
G.M.S. ROAD, DEHRADUN-248 001
REG. No: DoH-UK / ASE - III / 2008


Checked and approve

Subhash Chandra Gupta


SUBHASH CHANDRA GUPTA
B.E. Civil (H.n's), M. TECH. (Structure)
Reg. No. DOH-UK/ASE-VI/2008
University of Petroleum & Energy Studies

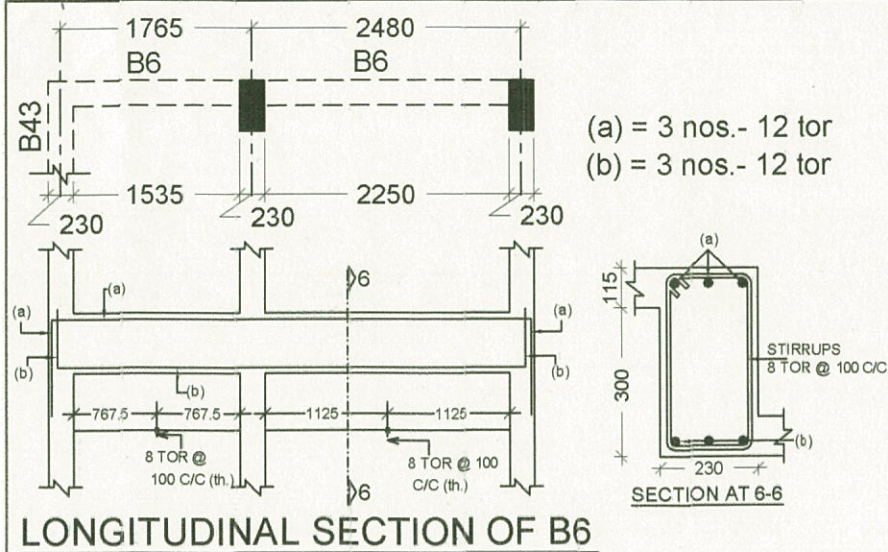

LONGITUDINAL SECTION OF B6

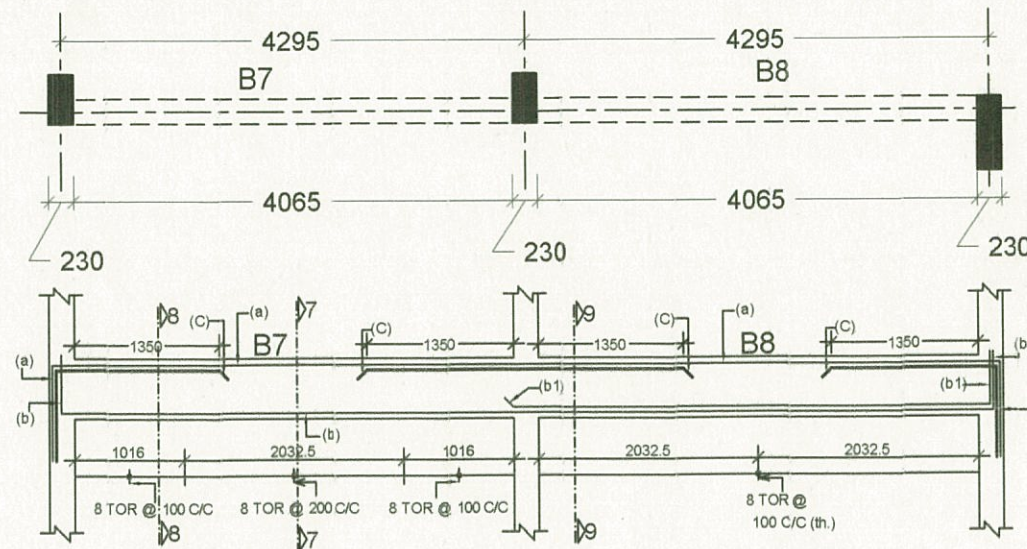

LONGITUDINAL SECTION OF B7 & B8

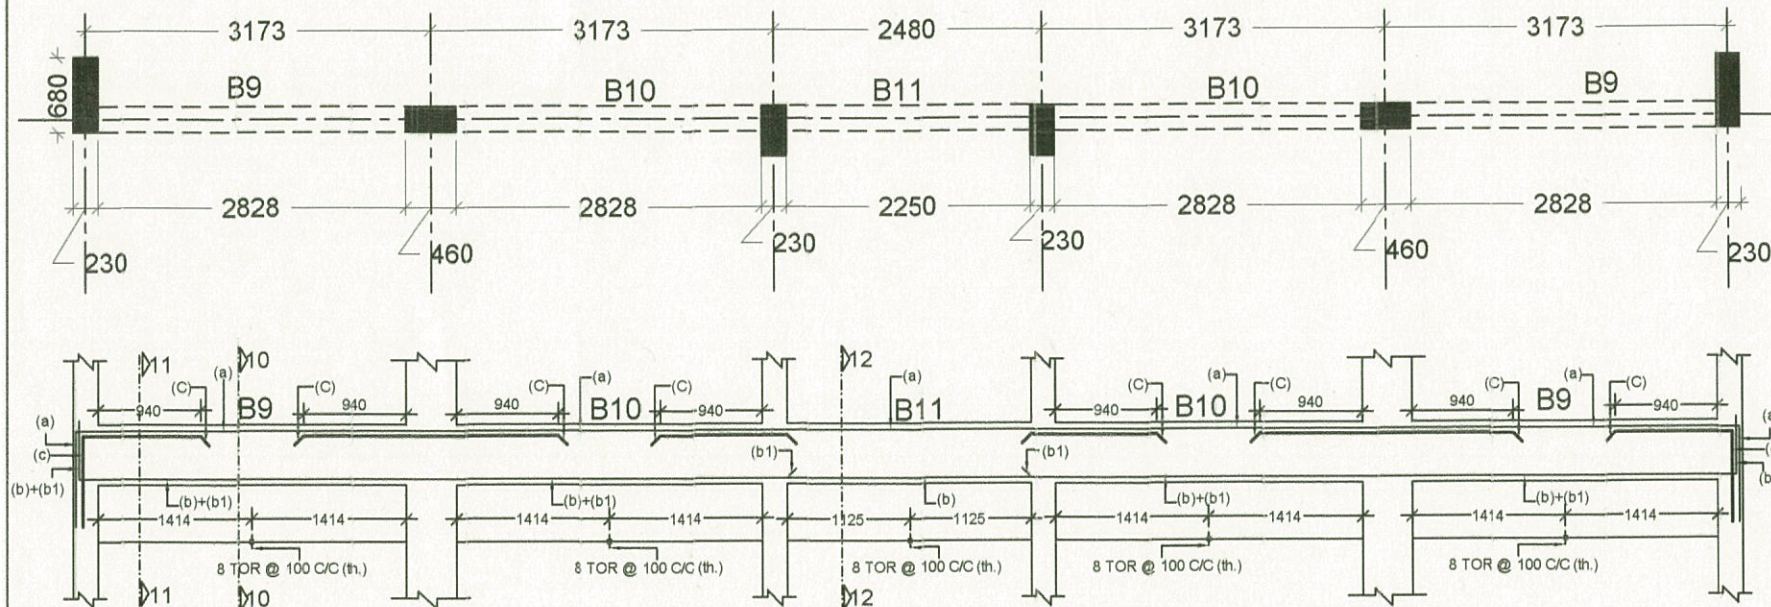

LONGITUDINAL SECTION OF B9, B10 & B11

PROJECT
TYPE - 4 RESIDENCE P.W.D. DEHRADUN
(SUPER)

TITLE
REINF. DETAIL OF FIRST FLOOR
SLAB & BEAMS


DRAWN MANISHA	DATE 12.11.2012	DRG. NO. TYPE- 4- STR.- 11	REV. NO. 1
------------------	--------------------	-------------------------------	---------------

CONSULTANT :
SUNEET PRASAD
STRUCTURAL & CONSULTING ENGINEER


Suneet Prasad.
SUNEET PRASAD
B. E., M. E. (CIVIL), MIV, FIV
AUTHORIZED STRUCTURAL ENGINEER
28, PHASE-I, ENGINEERS ENCLAVE
G.M.S. ROAD, DEHRADUN-248 001
REG. No: DoH - UK / ASE - III / 2008

Checked and approve
S Gupta

SUBHASH CHANDRA GUPTA
B.E. Civil (Hon's), M. TECH. (Structure)
Reg. No. DOH-UK/ASE-VI/2008
University of Petroleum & Energy Studies

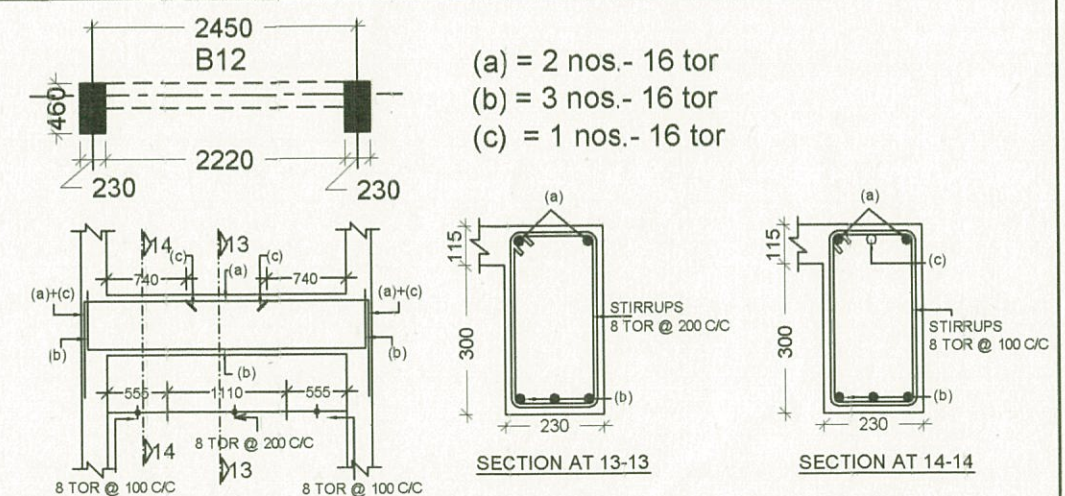


LONGITUDINAL SECTION OF B12

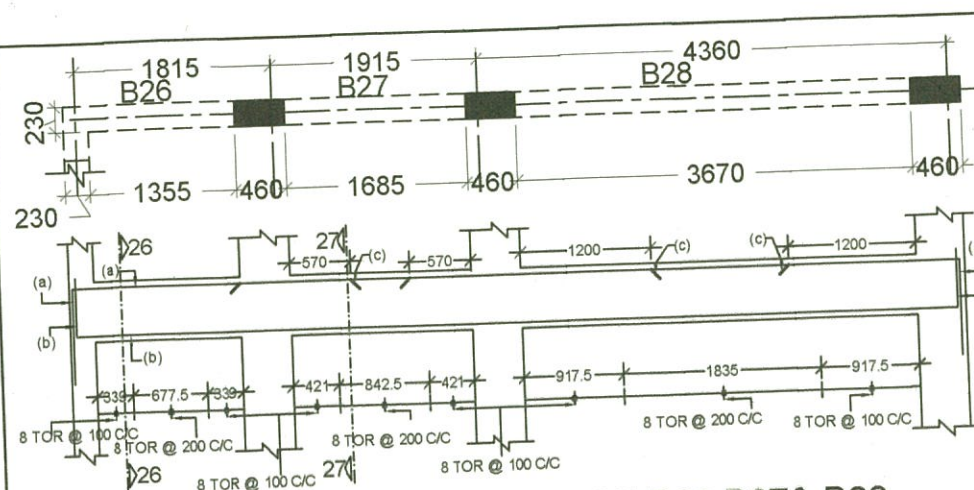


LONGITUDINAL SECTION OF B26, B27 & B28

(a) = 2 nos.- 16 tor
(b) = 2 nos.- 16 tor
(c) = 1 nos.- 16 tor

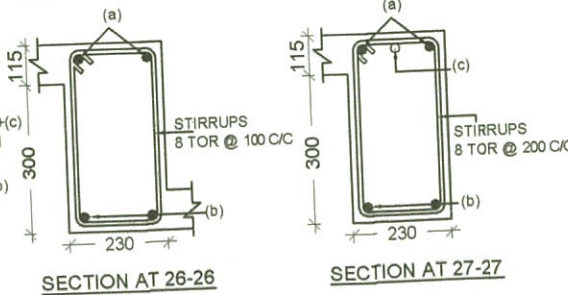


SECTION AT 26-26

SECTION AT 27-27

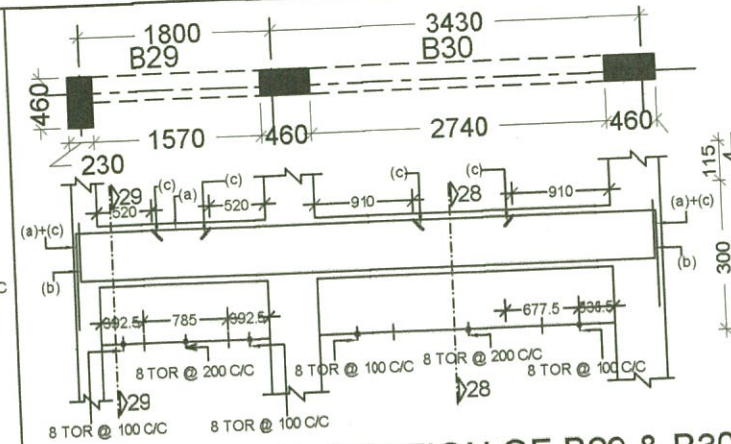


LONGITUDINAL SECTION OF B29 & B30

(a) = 2 nos.- 16 tor
(b) = 2 nos.- 16 tor
(c) = 1 nos.- 16 tor

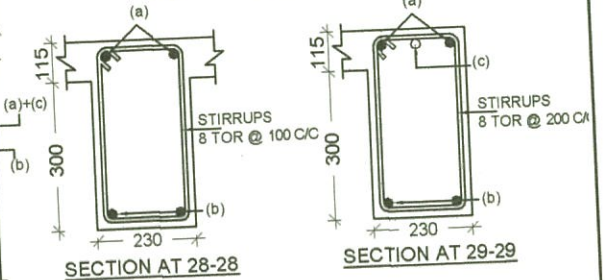


SECTION AT 28-28

SECTION AT 29-29

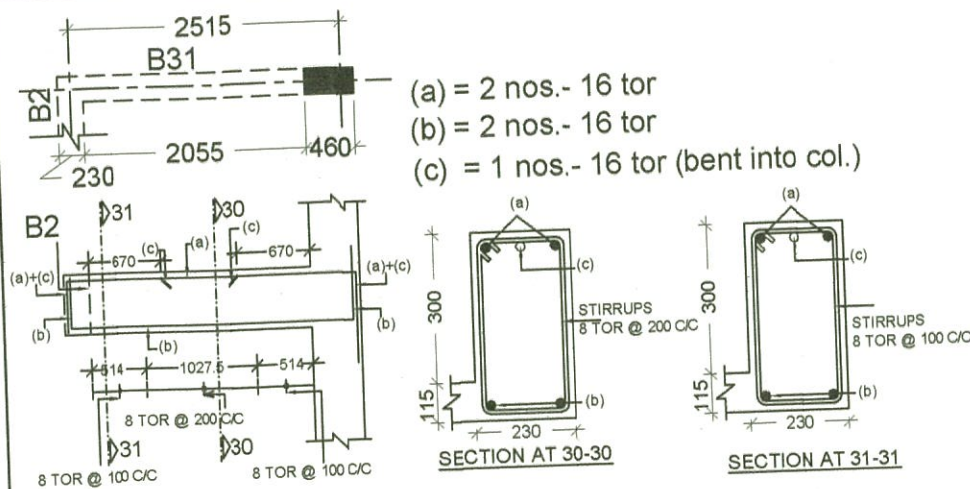


(a) = 2 nos.- 16 tor
(b) = 2 nos.- 16 tor
(c) = 1 nos.- 16 tor (bent into col.)

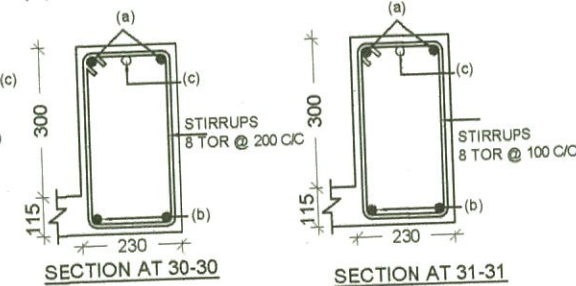

SECTION AT 30-30


SECTION AT 31-31

LONGITUDINAL SECTION OF B31

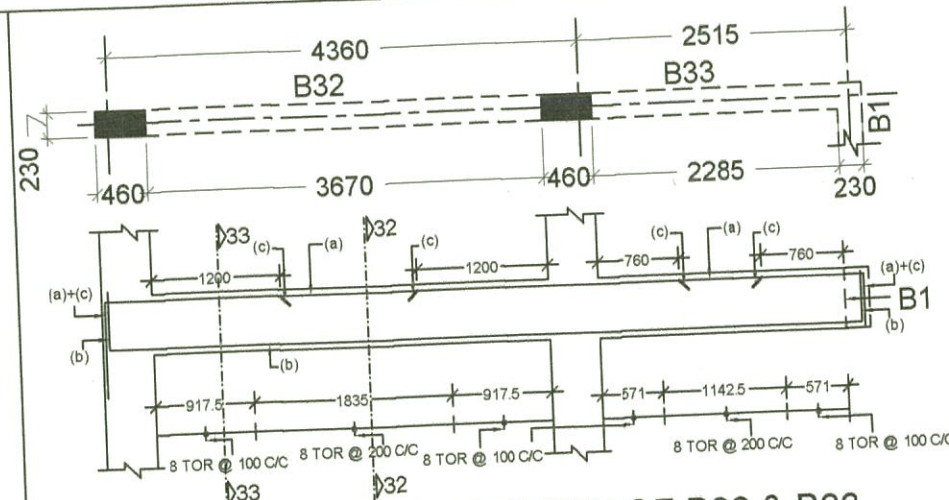


LONGITUDINAL SECTION OF B32 & B33

(a) = 2 nos.- 16 tor
(b) = 2 nos.- 16 tor
(c) = 1 nos.- 16 tor

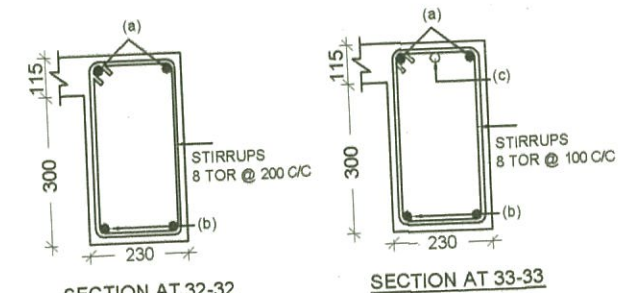


SECTION AT 32-32

SECTION AT 33-33

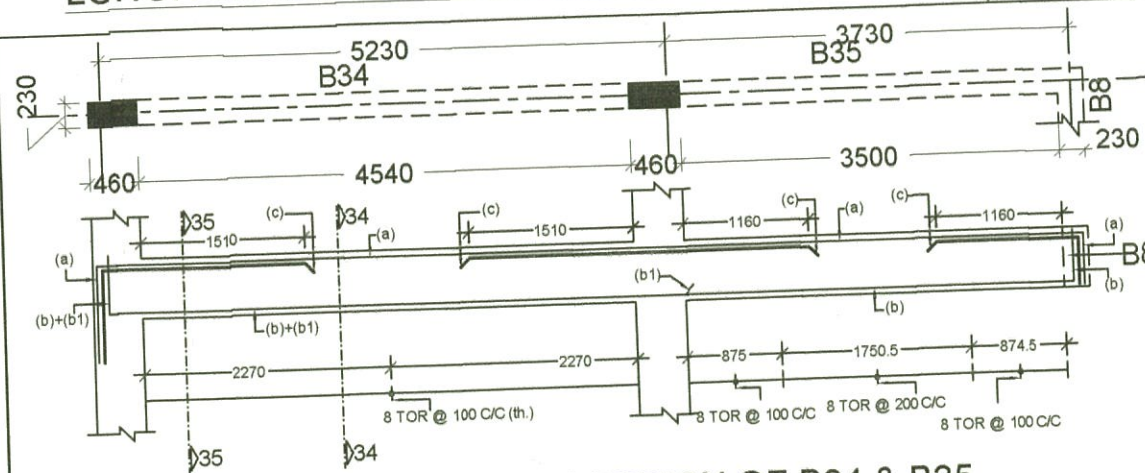


(a) = 2 nos.- 16 tor
(b) = 2 nos.- 16 tor
(b1) = 1 nos.- 16 tor
(c) = 2 nos.- 16 tor

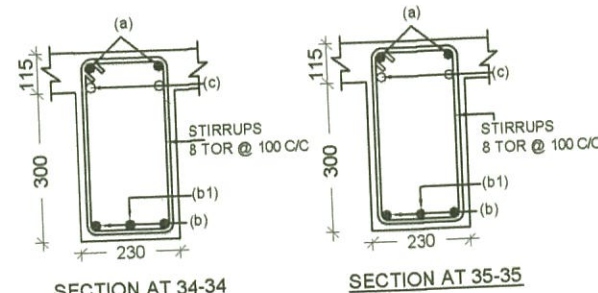


SECTION AT 34-34

SECTION AT 35-35

LONGITUDINAL SECTION OF B34 & B35

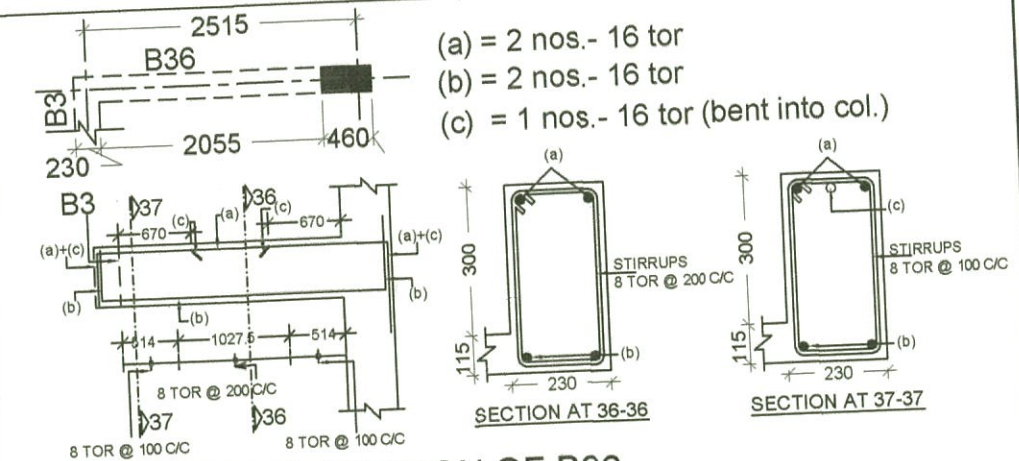

(a) = 2 nos.- 16 tor
(b) = 2 nos.- 16 tor
(c) = 1 nos.- 16 tor (bent into col.)

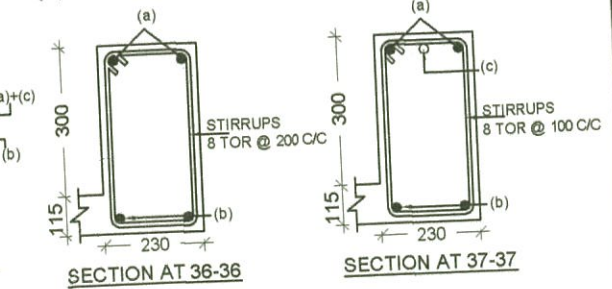

SECTION AT 36-36

SECTION AT 37-37

LONGITUDINAL SECTION OF B36

PROJECT
TYPE - 4 RESIDENCE P.W.D. DEHRADUN
(SUPER)

TITLE
REINF. DETAIL OF FIRST FLOOR
SLAB & BEAMS

DRAWN MANISHA	DATE 12.11.2012	DRG. NO. TYPE- 4- STR.- 13	REV. NO. 1
------------------	--------------------	-------------------------------	---------------



CONSULTANT :
SUNEET PRASAD
STRUCTURAL & CONSULTING ENGINEER

Suneet Prasad
SUNEET PRASAD
B. E., M. E. (CIVIL), MIV, FIV
AUTHORIZED STRUCTURAL ENGINEER
20, PHASE-I, ENGINEERS ENCLAVE
G.M.S. ROAD, DEHRADUN-248 001
REG.No: DoH - UK / ASE - III / 2008


Checked and approve

Subhash Chandra Gupta


SUBHASH CHANDRA GUPTA
B.E. Civil (Hon's), M. TECH. (Structure)
Reg. No. DOH-UK/ASE-VII/2008
University of Petroleum & Energy Studies

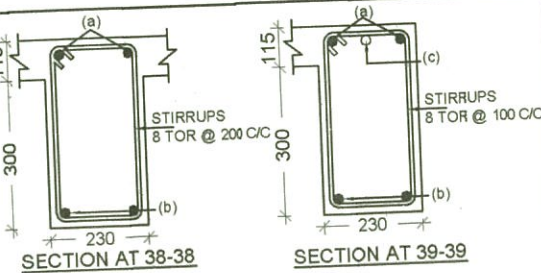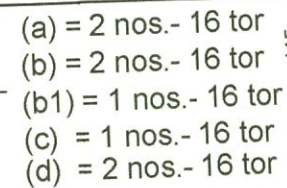


SECTION AT 38-38

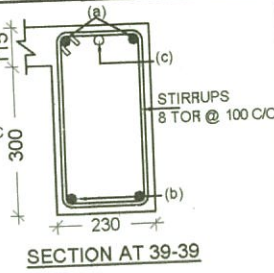



SECTION AT 39-39

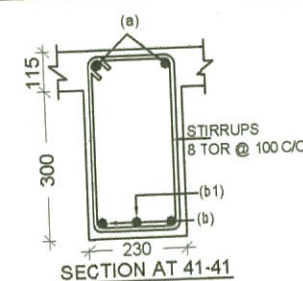


SECTION AT 41-41

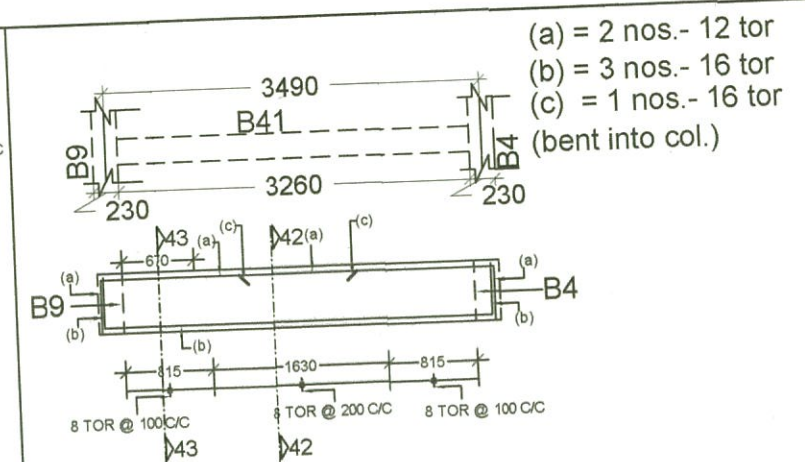

LONGITUDINAL SECTION OF B41

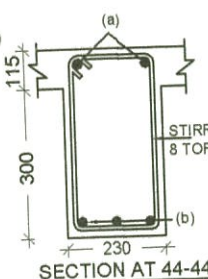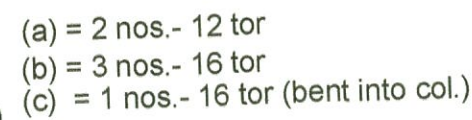


SECTION AT 44-44

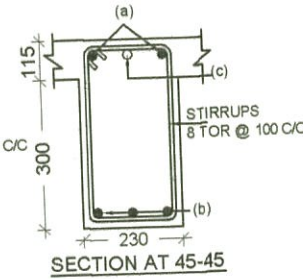


SECTION AT 45-45


LONGITUDINAL SECTION OF B42

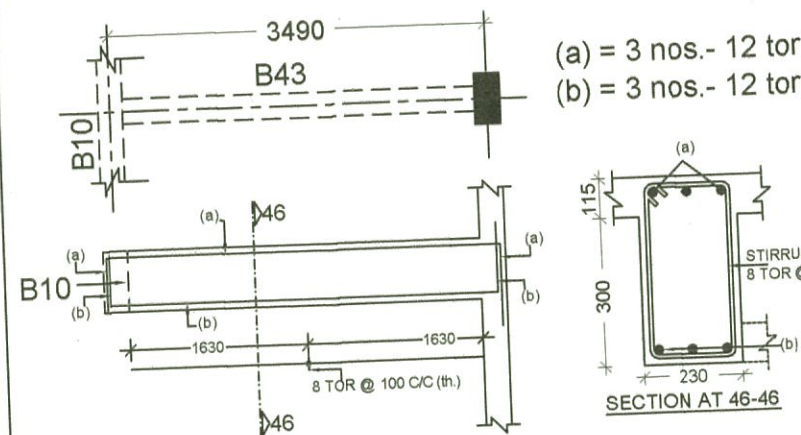


LONGITUDINAL SECTION OF B43

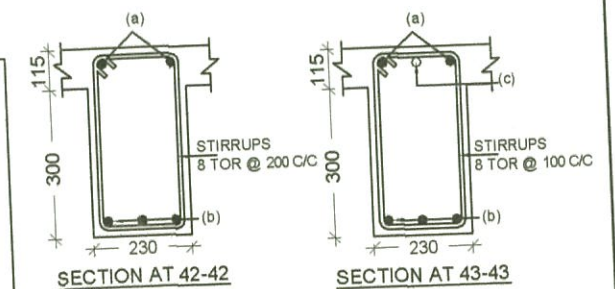


SECTION AT 42-42

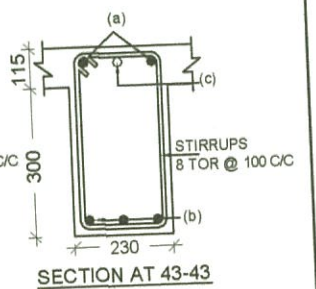


SECTION AT 43-43

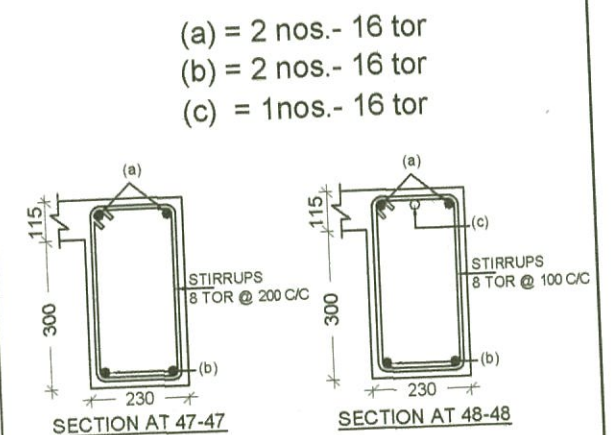

SECTION AT 47-47

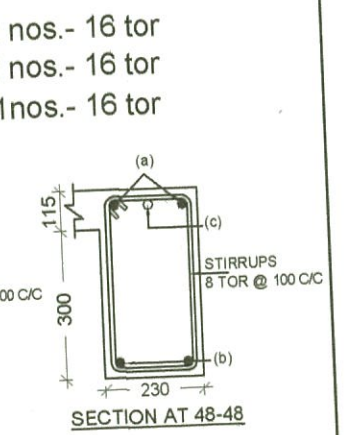

SECTION AT 48-48

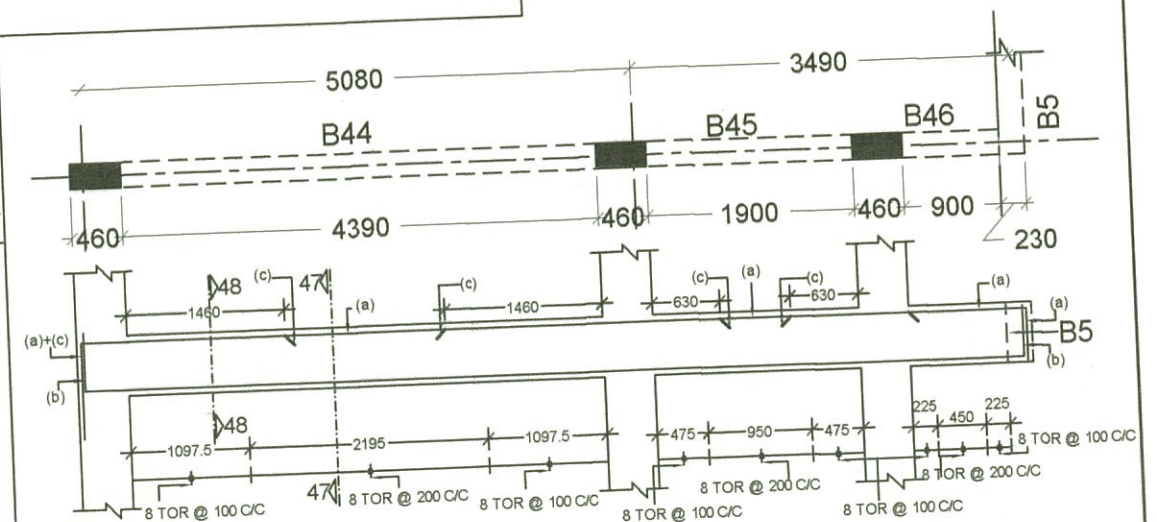


LONGITUDINAL SECTION OF B44, B45 & B46

REV. NO.	1
----------	---

Suneet Prasad
SUNEET PRASAD
 B.E., M.E. (CIVIL), MIV, FIV
 AUTHORIZED STRUCTURAL ENGINEER
 20, PHASE-1, ENGINEERS ENCLAVE
 G.M.S. ROAD, DEHRADUN-248 001
 REG.No: DoH-UK/ASE-III/2008


Explan

SUBHASH CHANDRA GUPTA
B.E. Civil (Hon's), M. TECH. (Structure)
Reg. No. DOH-UK/ASE-VI/2008
University of Petroleum & Energy Studies

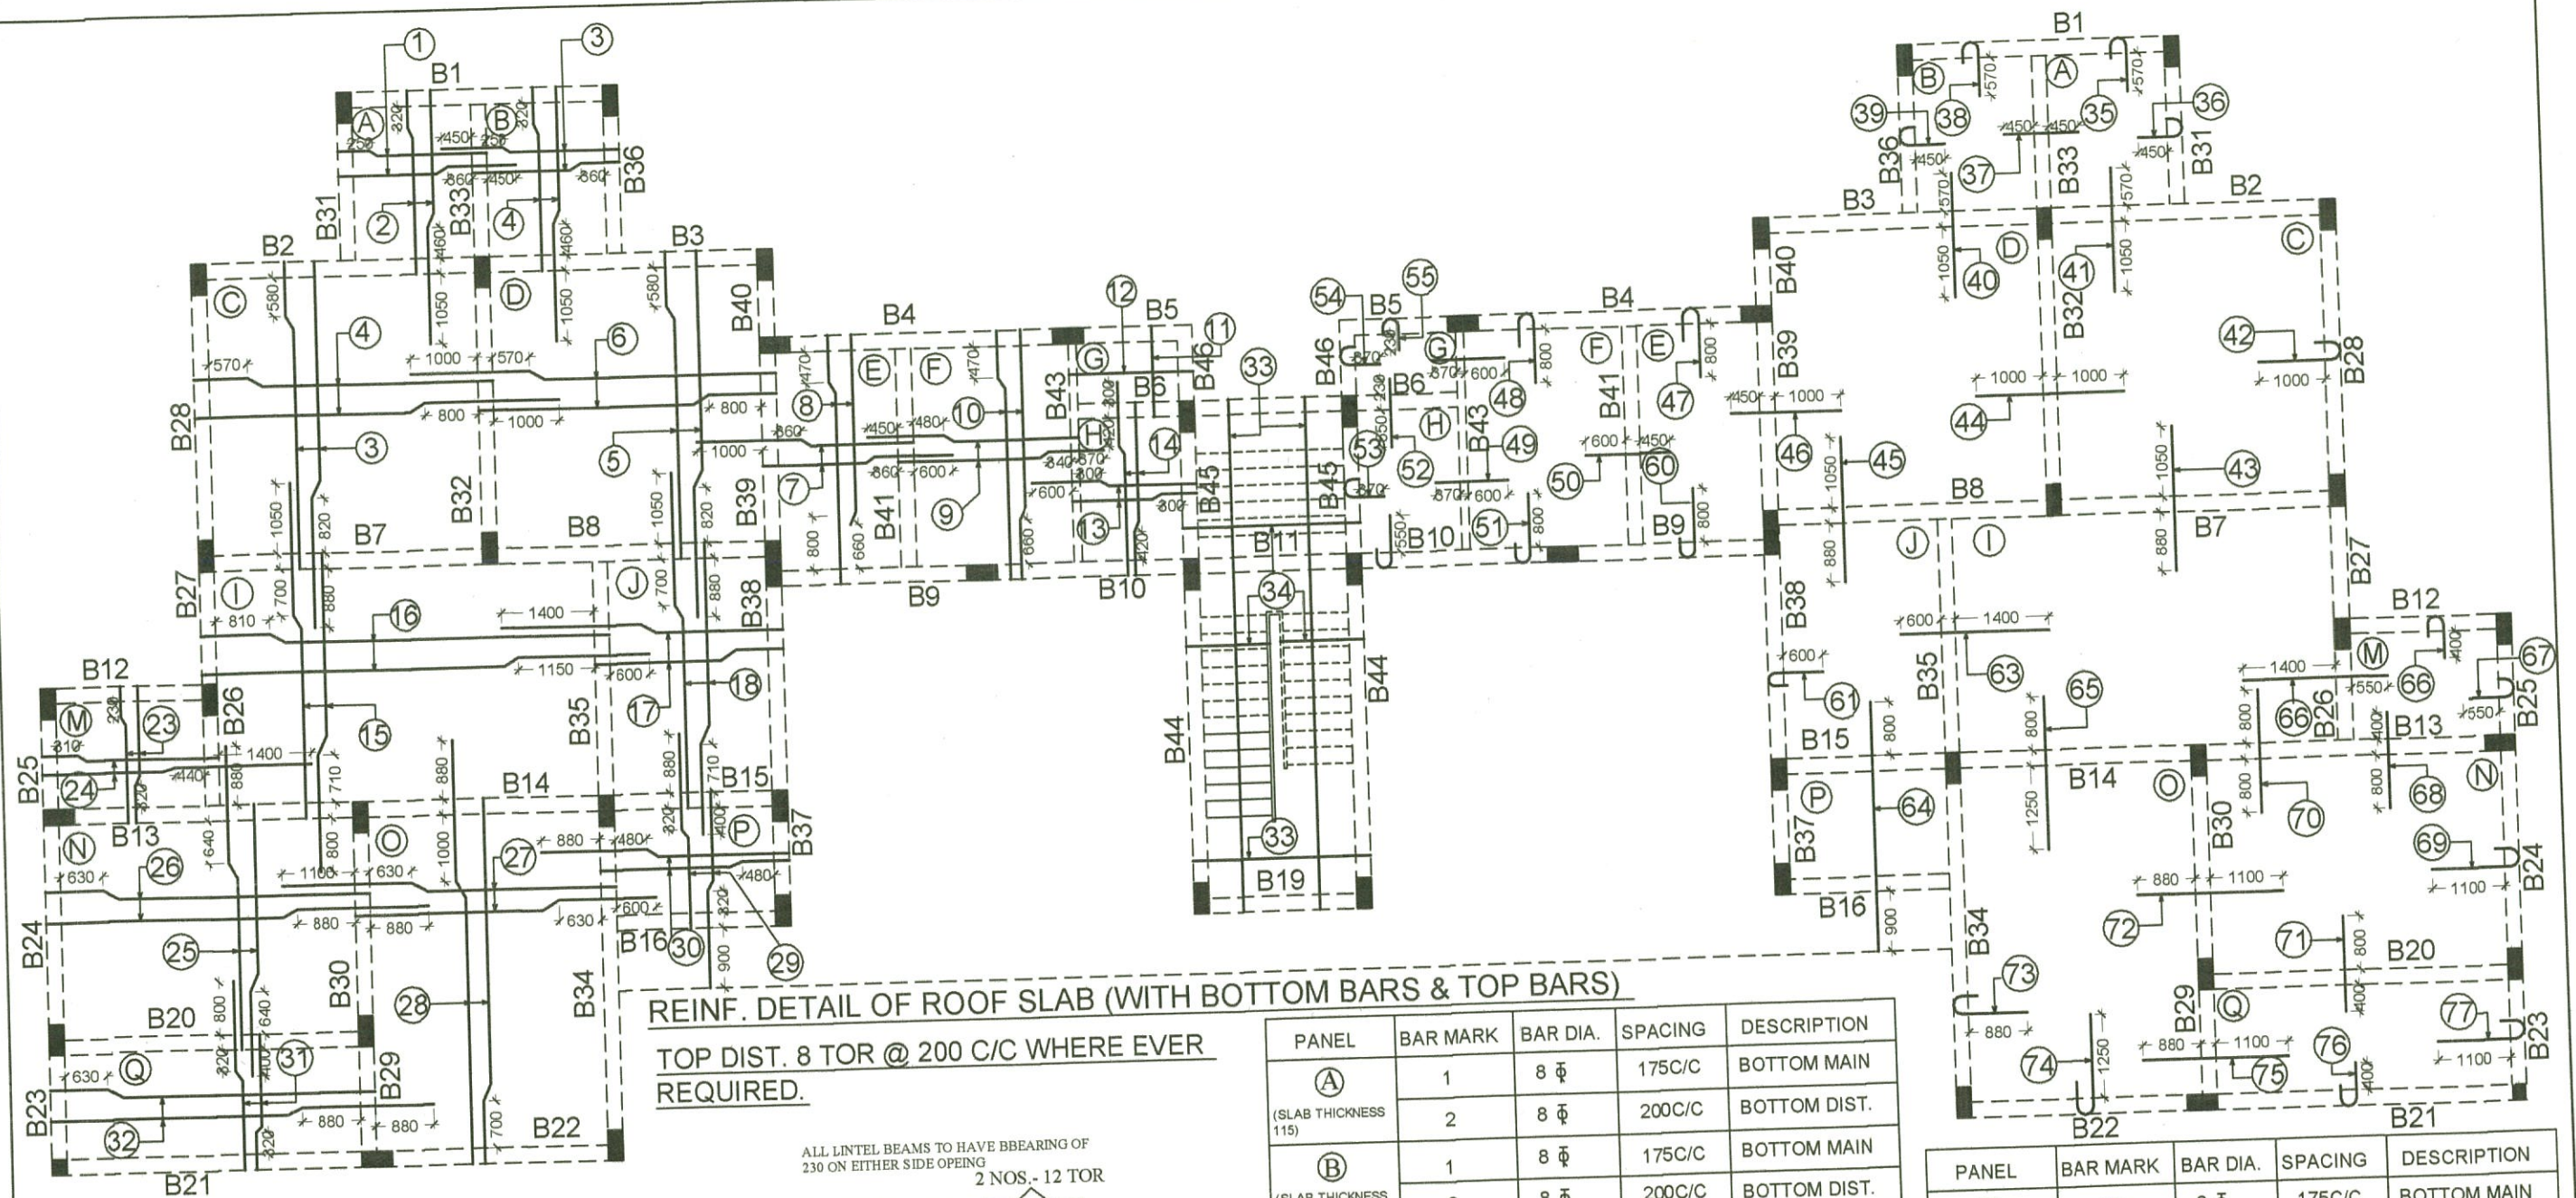

REINF. DETAIL OF ROOF SLAB (WITH BOTTOM BARS & TOP BARS)

TOP DIST. 8 TOR @ 200 C/C WHERE EVER REQUIRED.

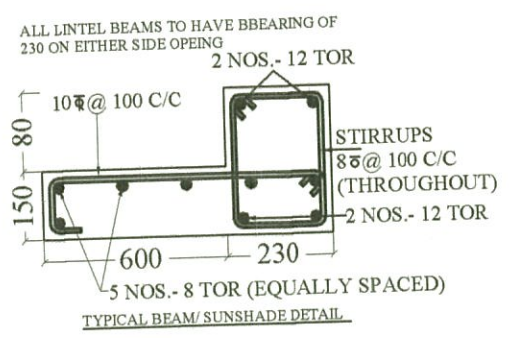

PANEL	BAR MARK	BAR DIA.	SPACING	DESCRIPTION
A (SLAB THICKNESS 115)	1	8 Φ	175C/C	BOTTOM MAIN
	2	8 Φ	200C/C	BOTTOM DIST.
B (SLAB THICKNESS 115)	1	8 Φ	175C/C	BOTTOM MAIN
	2	8 Φ	200C/C	BOTTOM DIST.
C (SLAB THICKNESS 115)	3	8 Φ	125C/C	BOTTOM MAIN
	4	8 Φ	125C/C	BOTTOM DIST.
D (SLAB THICKNESS 115)	5	8 Φ	125C/C	BOTTOM MAIN
	6	8 Φ	125C/C	BOTTOM DIST.
E (SLAB THICKNESS 115)	7	8 Φ	175C/C	BOTTOM MAIN
	8	8 Φ	200C/C	BOTTOM DIST.
F (SLAB THICKNESS 115)	9	8 Φ	175C/C	BOTTOM MAIN
	10	8 Φ	200C/C	BOTTOM DIST.
G (SLAB THICKNESS 115)	11	8 Φ	200C/C	BOTTOM MAIN
	12	8 Φ	200C/C	BOTTOM DIST.
H (SLAB THICKNESS 115)	13	8 Φ	175C/C	BOTTOM MAIN
	14	8 Φ	200C/C	BOTTOM DIST.
I (SLAB THICKNESS 115)	15	8 Φ	125C/C	BOTTOM MAIN
	16	8 Φ	175C/C	BOTTOM DIST.

PANEL	BAR MARK	BAR DIA.	SPACING	DESCRIPTION
J (SLAB THICKNESS 115)	17	8 Φ	175C/C	BOTTOM MAIN
	18	8 Φ	200C/C	BOTTOM DIST.
M (SLAB THICKNESS 115)	23	8 Φ	175C/C	BOTTOM MAIN
	24	8 Φ	200C/C	BOTTOM DIST.
N (SLAB THICKNESS 115)	25	8 Φ	150C/C	BOTTOM MAIN
	26	8 Φ	200C/C	BOTTOM DIST.
O (SLAB THICKNESS 115)	27	8 Φ	125C/C	BOTTOM MAIN
	28	8 Φ	175C/C	BOTTOM DIST.
P (SLAB THICKNESS 115)	29	8 Φ	200C/C	BOTTOM MAIN
	30	8 Φ	200C/C	BOTTOM DIST.
Q (SLAB THICKNESS 115)	31	8 Φ	200C/C	BOTTOM MAIN
	32	8 Φ	200C/C	BOTTOM DIST.
STAIRCASE (SLAB THICKNESS 115)	33	12 Φ	100C/C	BOTTOM MAIN
	34	8 Φ	150C/C	BOTTOM DIST.

PROJECT
TYPE - 4 RESIDENCE P.W.D. DEHRADUN (SUPER)

TITLE
REINF. DETAIL OF ROOF SLAB & BEAMS

DRAWN MANISHA	DATE 12.11.2012	DRG. NO. TYPE-4-STR.-15	REV. NO. 1
------------------	--------------------	----------------------------	---------------

CONSULTANT :
SUNEET PRASAD
STRUCTURAL & CONSULTING ENGINEER



Suneet Prasad
SUNEET PRASAD
B.E., M.E. (CIVIL), MIV, FIV
AUTHORIZED STRUCTURAL ENGINEER
20, PHASE-I, ENGINEERS ENCLAVE
G.M.S. ROAD, DEHRADUN-248 001
REG. No: DOH-UK/ASE-III/2008


checked and approve
Gupta
SUBHASH CHANDRA GUPTA
B.E. Civil (H'n's), M. TECH. (Structural)
Reg. No. DOH-UK/ASE-III/2008
University of Petroleum & Energy Studies

DRAWN MANISHA	DATE 12.11. 2012	DRG. NO. TYPE- 4- STR.- 16	REV. NO. 1
------------------	---------------------	-------------------------------	---------------

Suneet Prasad
SUNEET PRASAD
 B. E., M. E. (CIVIL), MIV, FIV
 AUTHORIZED STRUCTURAL ENGINEER
 20, PHASE-I, ENGINEERS ENCLAVE
 G.M.S. ROAD, DEHRADUN-248 001
 REG. No: DoH-UK/ASE-III/2008

SUBHASH CHANDRA GUPTA
B.E. Civil (Hon's), M. TECH. (Structure)
Reg. No. DOH-UK/ASE-VI/2008
University of Petroleum & Energy Studies

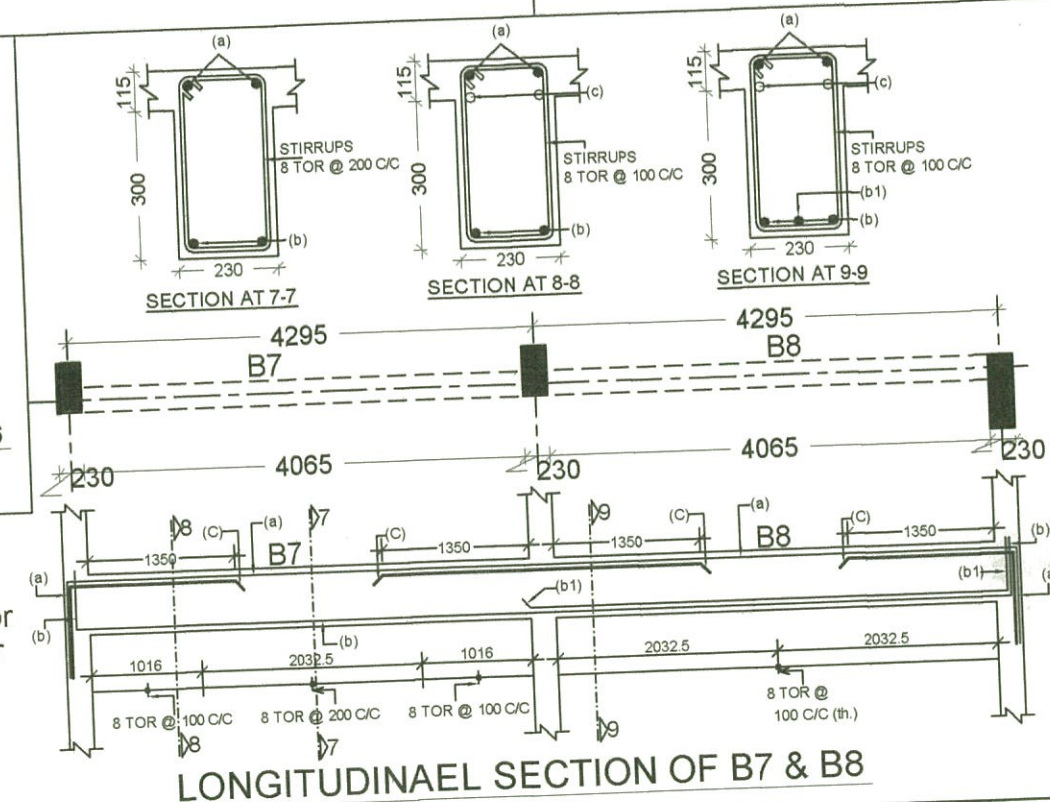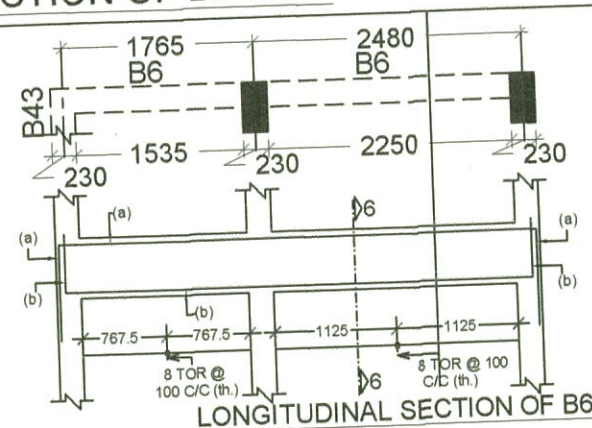

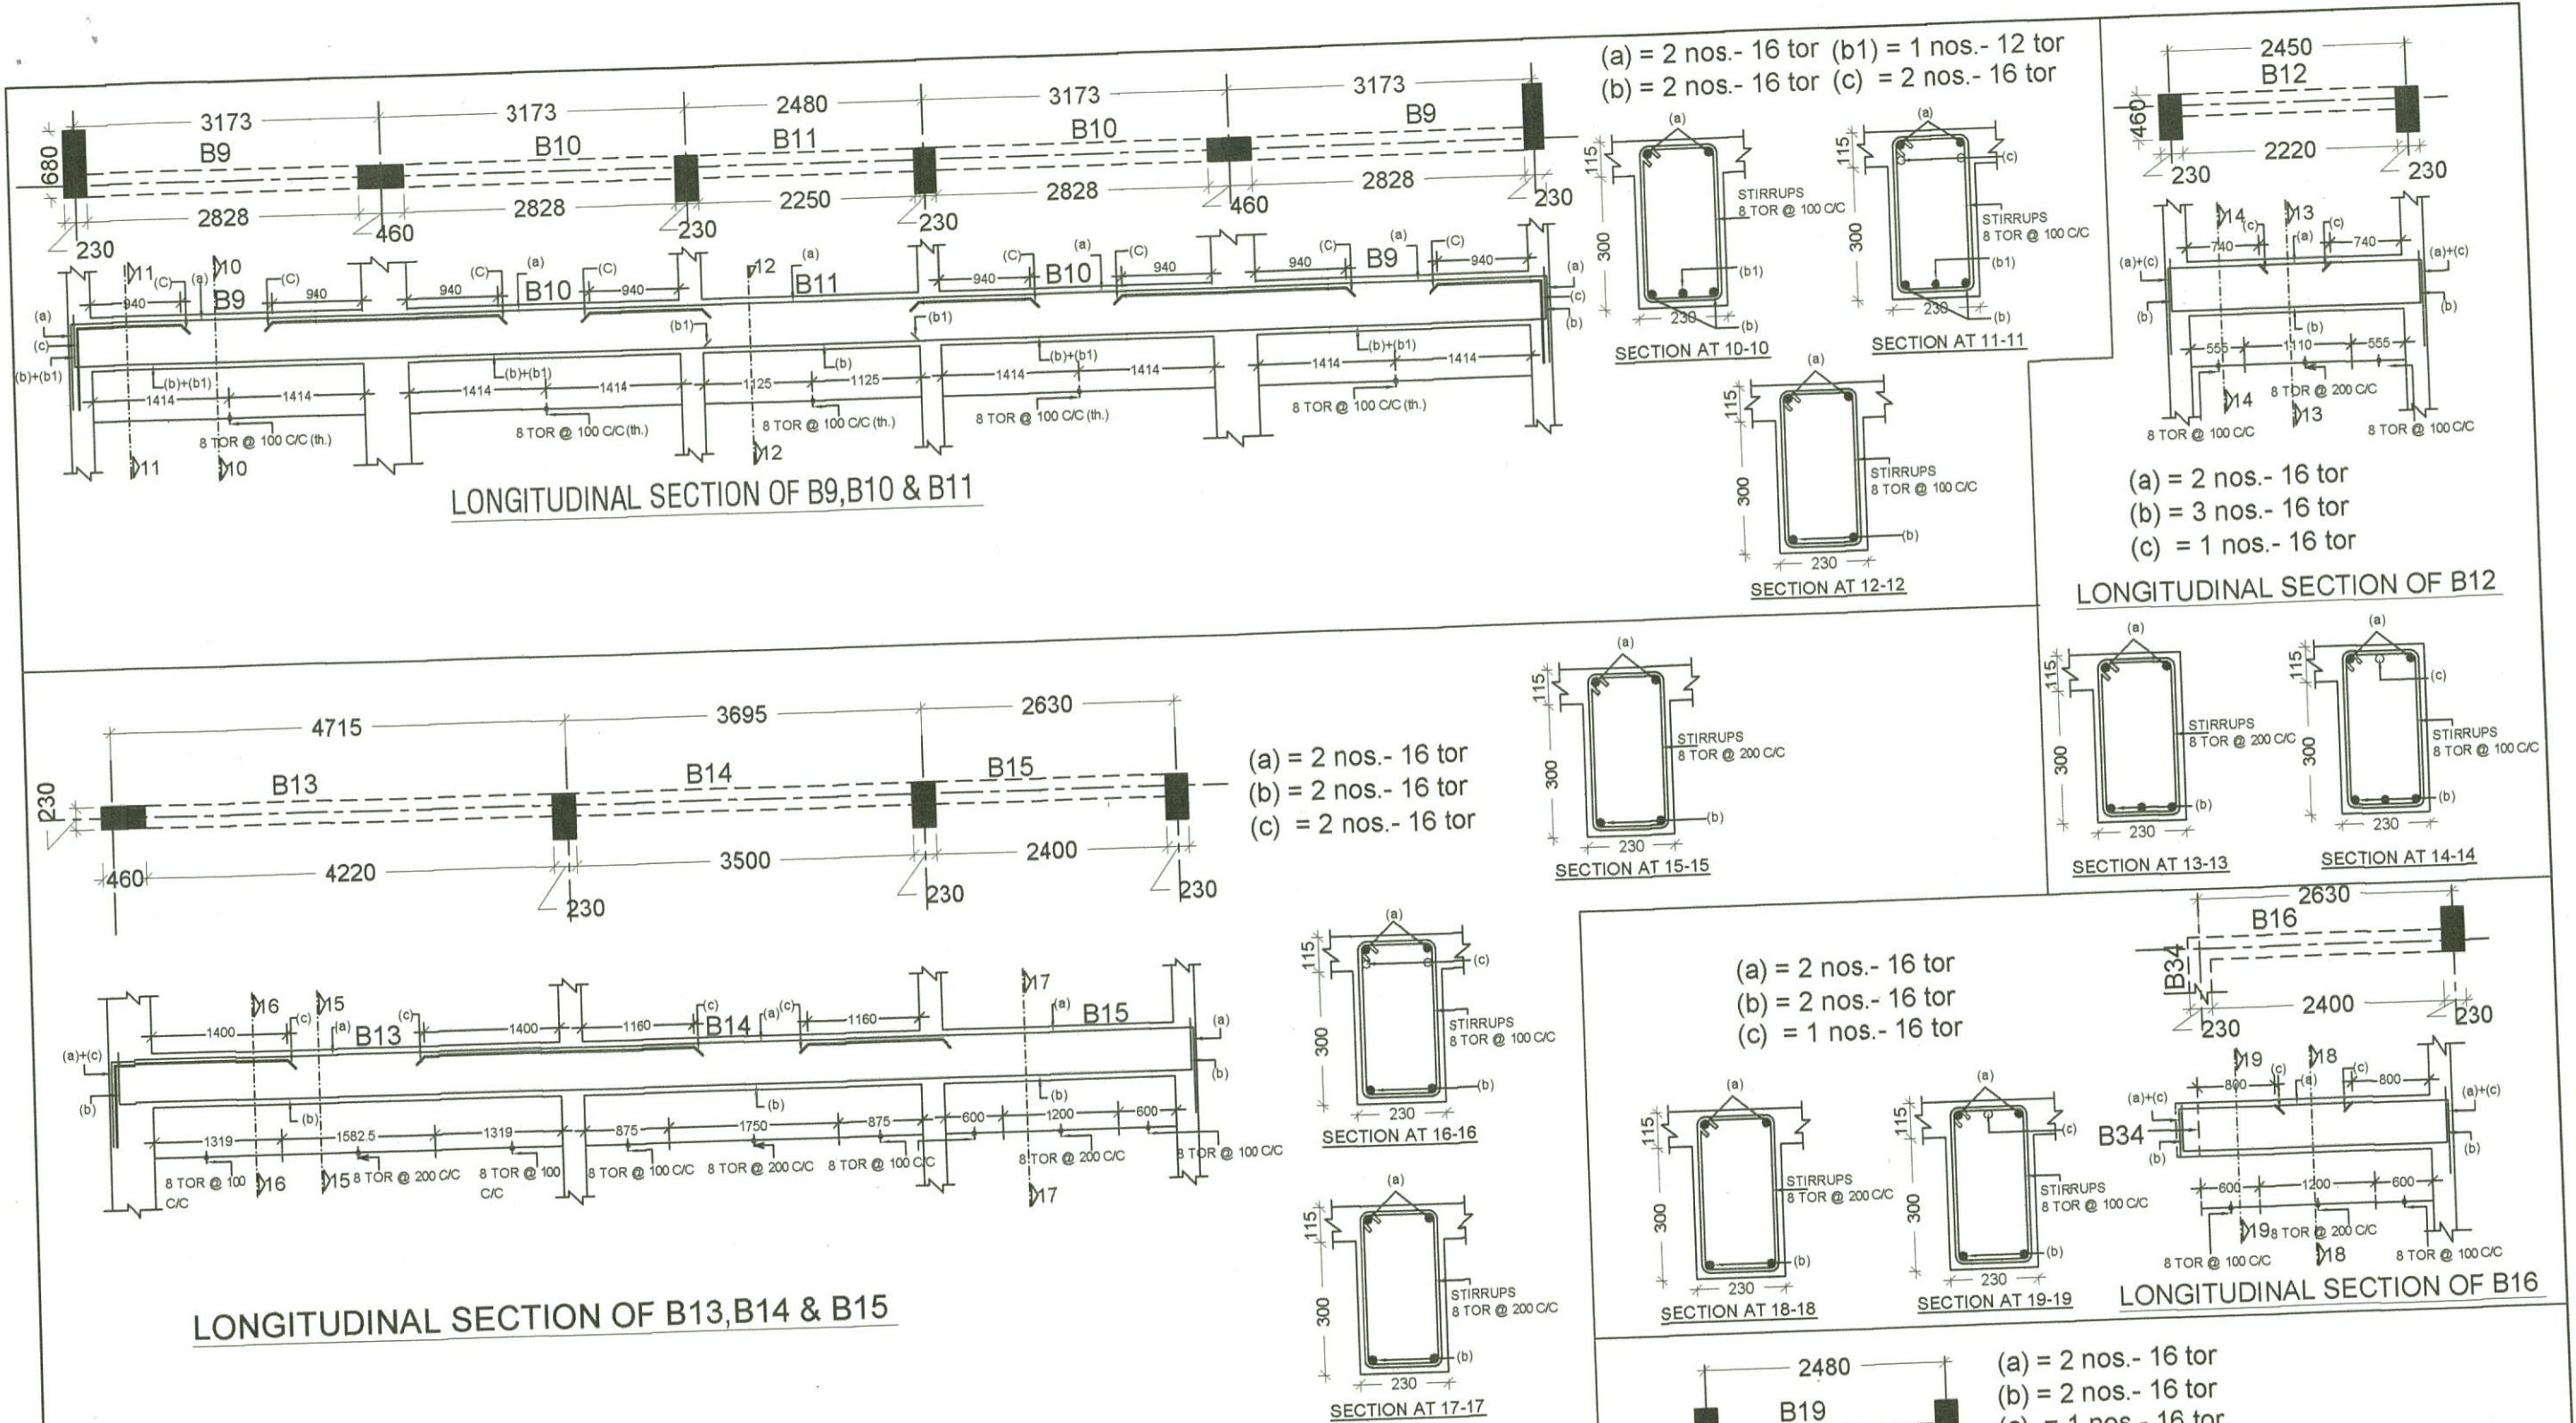

PROJECT
TYPE - 4 RESIDENCE P.W.D. DEHRADUN
(SUPER)

TITLE
REINF. DETAIL OF ROOF SLAB &
BEAMS






DRAWN MANISHA	DATE 12.11.2012	DRG. NO. TYPE-4-STR.-17	REV. NO. 1
------------------	--------------------	----------------------------	---------------

CONSULTANT :
SUNEET PRASAD
STRUCTURAL & CONSULTING ENGINEER

Suneet Prasad
SUNEET PRASAD
B. E., M. E. (CIVIL), MIV, FIV
AUTHORIZED STRUCTURAL ENGINEER
20, PHASE-I, ENGINEERS ENCLAVE
G.M.S. ROAD, DEHRADUN-248 001
REG. No: DoH-UK / ASE - III / 2008

Checked and approve
S Gupta

SUBHASH CHANDRA GUPTA
B.E. Civil (Hon's), M. TECH. (Structure)
Reg. No. DOH-UK/ASE-VI/2008
University of Petroleum & Energy Studies

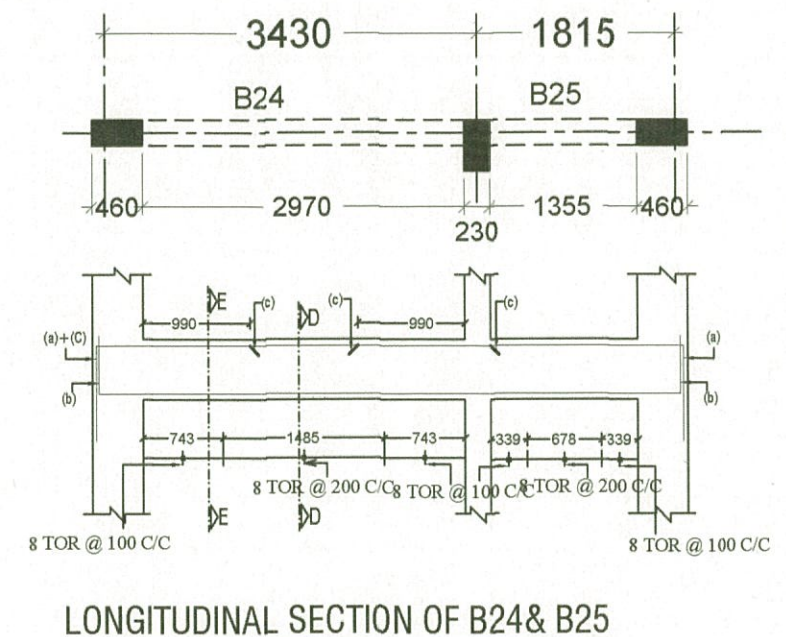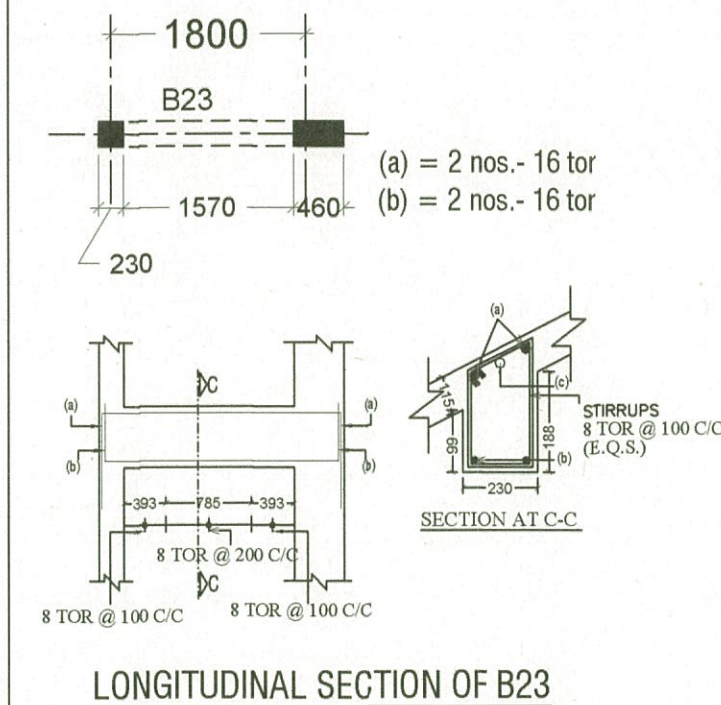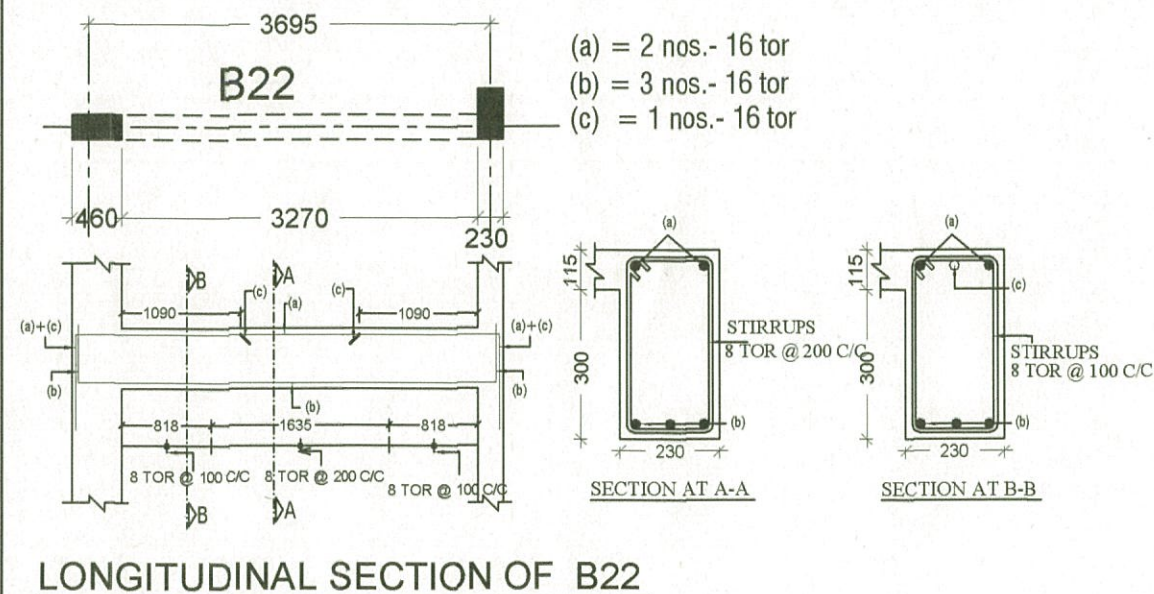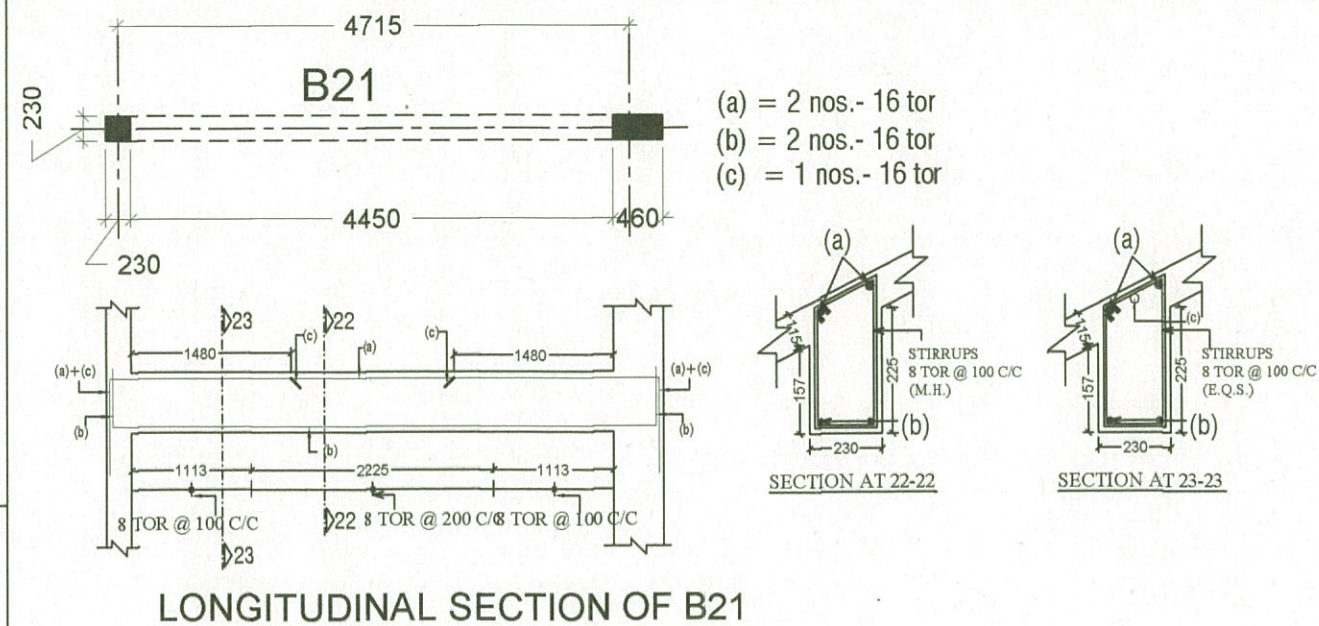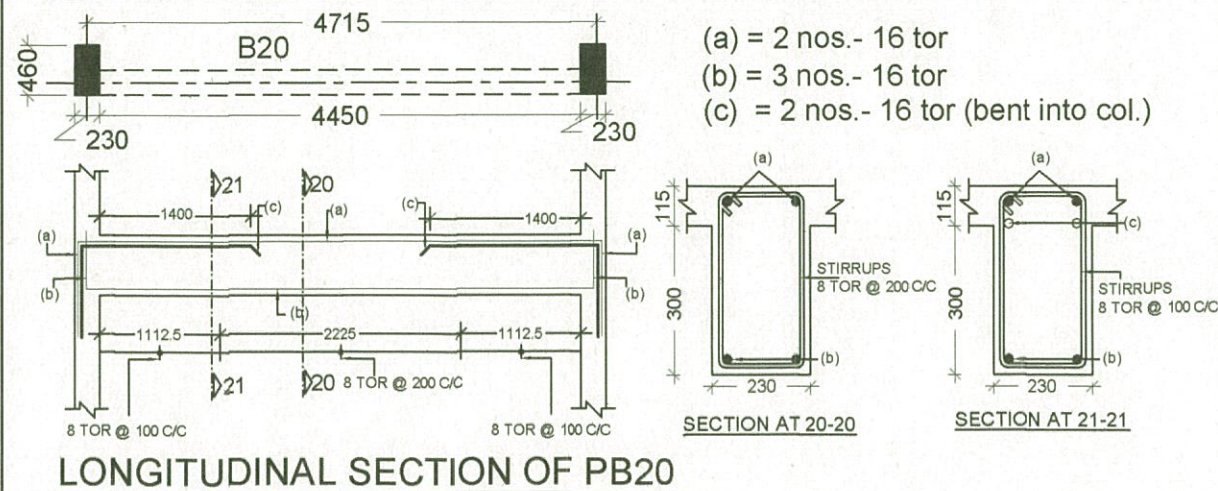

PROJECT			
TYPE - 4 RESIDENCE P.W.D. DEHRADUN (SUPER)			
TITLE			
REINF. DETAIL OF ROOF SLAB & BEAMS			
DRAWN	DATE	DRG. NO.	REV. NO.
MANISHA	12.11.2012	TYPE- 4- STR.- 18	1

CONSULTANT :

SUNEET PRASAD
STRUCTURAL & CONSULTING ENGINEER


Suneet Prasad

SUNEET PRASAD
B. E., M. E. (CIVIL), MIV, FIV
AUTHORIZED STRUCTURAL ENGINEER
20, PHASE-I, ENGINEERS ENCLAVE
G.M.S. ROAD, DEHRADUN-248 001
REG. No: DoH- UK / ASE- III / 2008



Checked and approve

Subhash Chandra Gupta



SUBHASH CHANDRA GUPTA
B.E. Civil (H on's), M. TECH. (Structure)
Reg. No. DOH-UK/ASE-VI/2008
University of Petroleum & Energy Studies

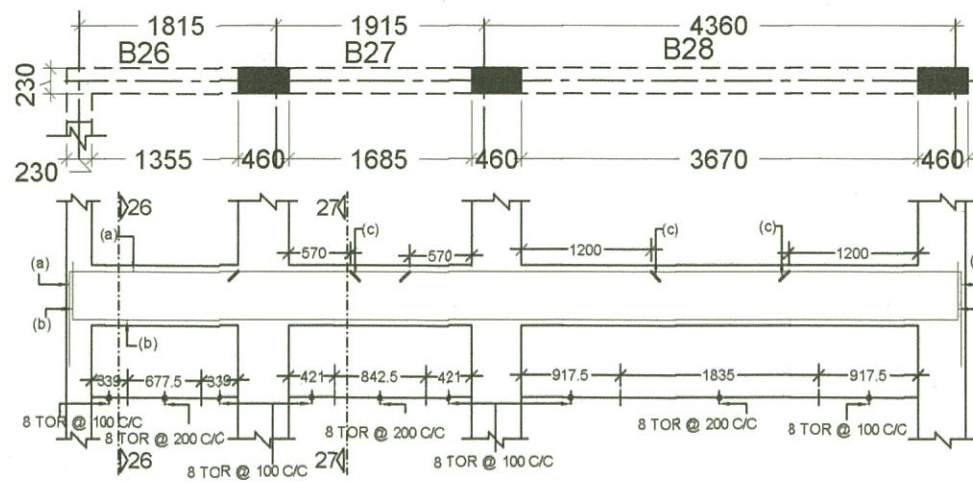


LONGITUDINAL SECTION OF B26, B27 & B28

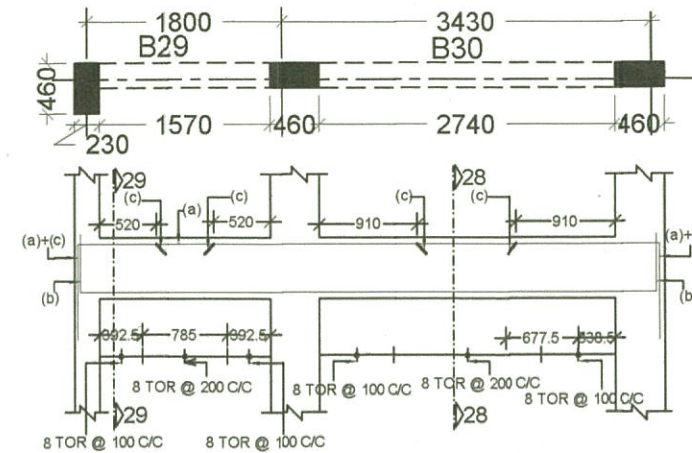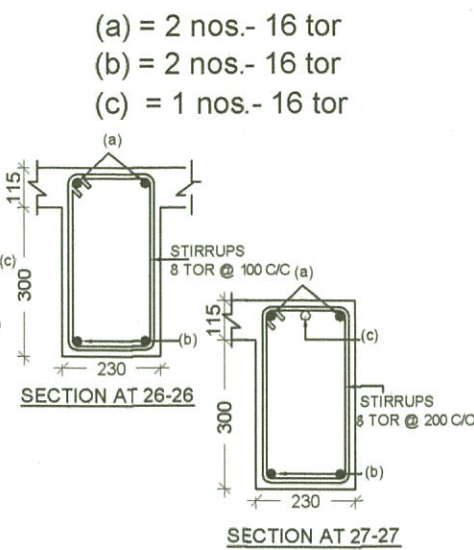


LONGITUDINAL SECTION OF B29 & B30

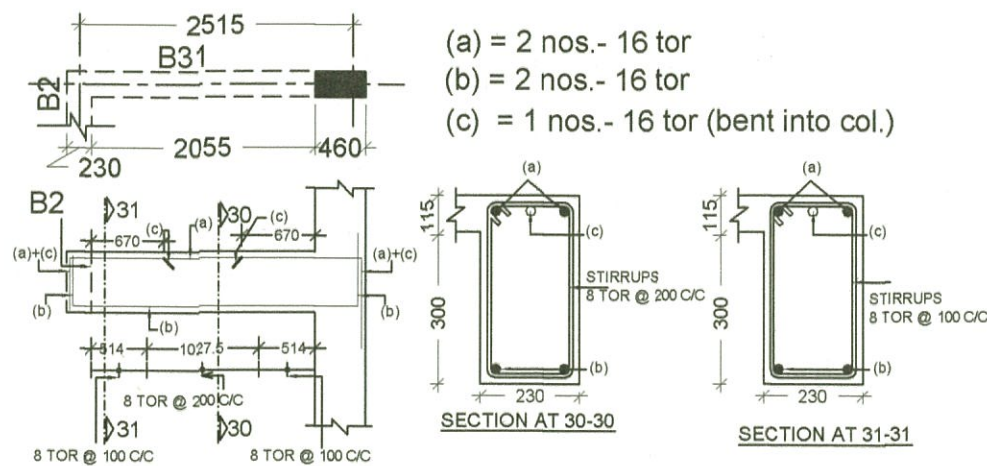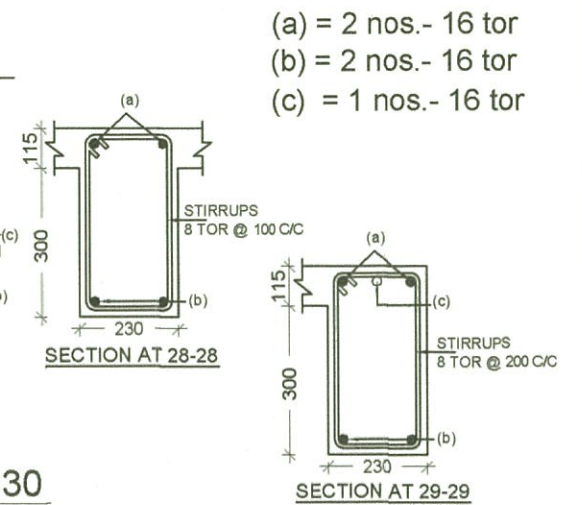

LONGITUDINAL SECTION OF B31

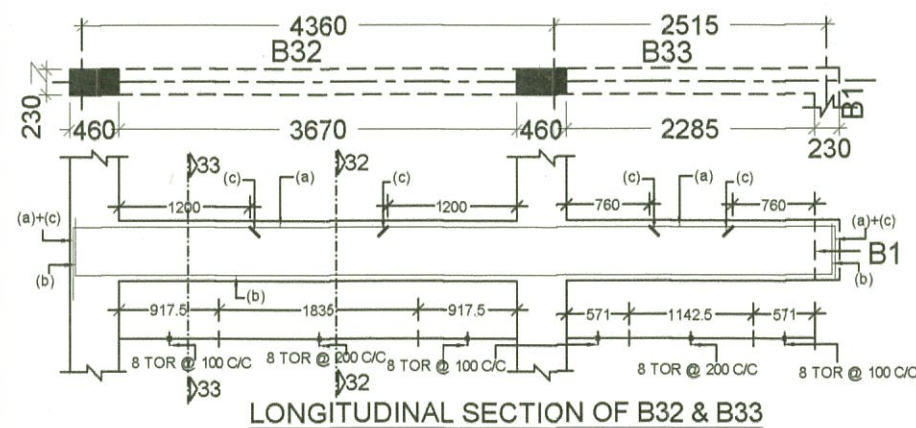

LONGITUDINAL SECTION OF B32 & B33

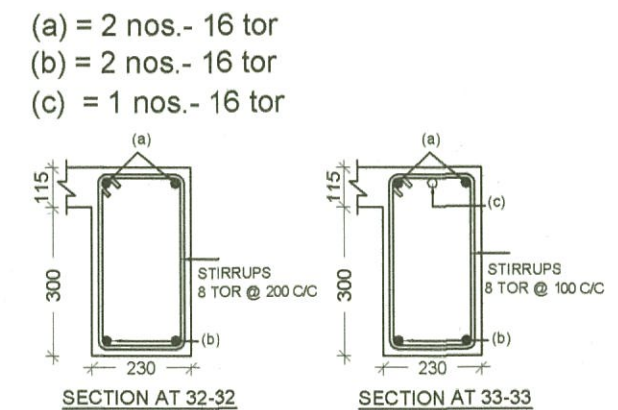

PROJECT
TYPE - 4 RESIDENCE P.W.D. DEHRADUN
(SUPER)

TITLE
REINF. DETAIL OF ROOF SLAB &
BEAMS

DRAWN	DATE	DRG. NO.	REV. NO.
MANISHA	12.11.2012	TYPE- 4- STR.- 19	1


CONSULTANT :
SUNEET PRASAD
STRUCTURAL & CONSULTING ENGINEER

Suneet Prasad
SUNEET PRASAD
B. E., M. E. (CIVIL), MIV, FIV
AUTHORIZED STRUCTURAL ENGINEER
20, PHASE-I, ENGINEERS ENCLAVE
G.M.S. ROAD, DEHRADUN-248 001
REG. No: DOH-UK/ASE-III/2008

Checked and approve


Subhash

SUBHASH CHANDRA GUPTA
B.E. Civil (Hons), M. TECH. (Structure)
Reg. No. DOH-UK/ASE-VI/2008
University of Petroleum & Energy Studies

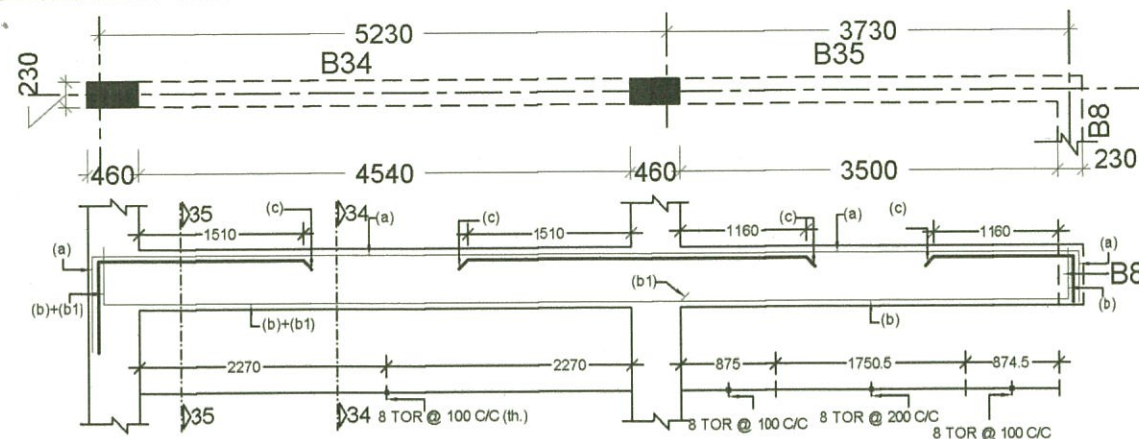


LONGITUDINAL SECTION OF B34 & B35


- (a) = 2 nos.- 16 tor
(b) = 2 nos.- 16 tor
(b1) = 1 nos.- 16 tor
(c) = 2 nos.- 16 tor

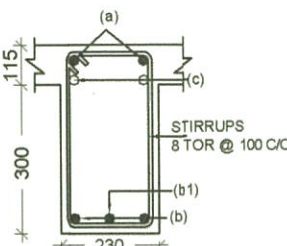

SECTION AT 34-34

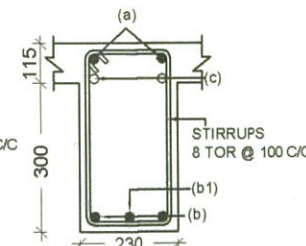


SECTION AT 35-35

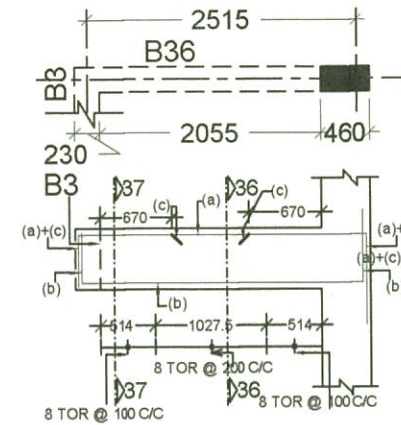


LONGITUDINAL SECTION OF B36


- (a) = 2 nos.- 16 tor
(b) = 2 nos.- 16 tor
(c) = 1 nos.- 16 tor (bent into col.)

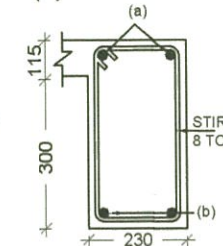

SECTION AT 36-36

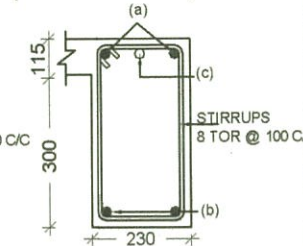


SECTION AT 37-37

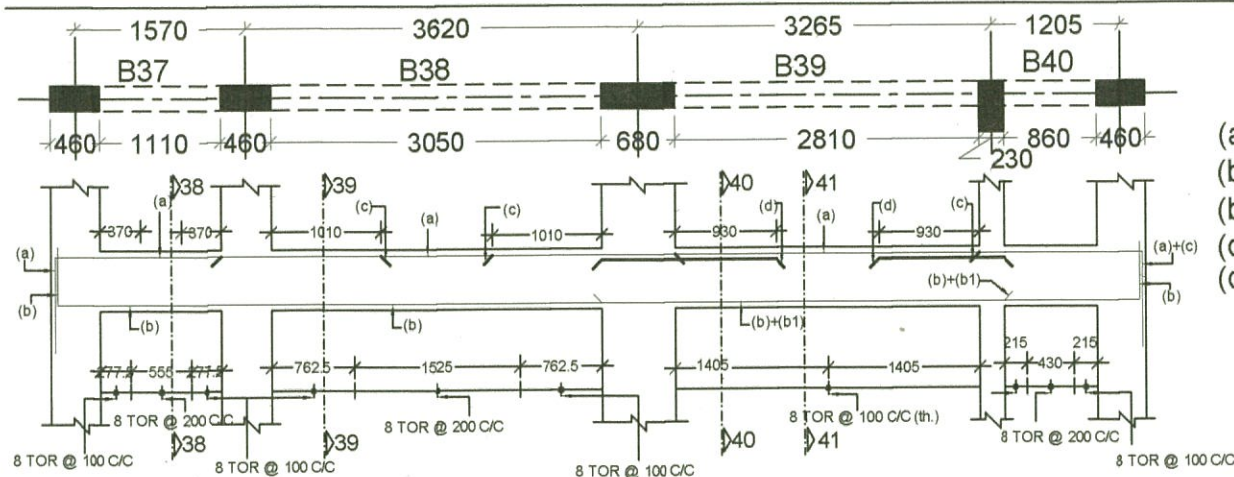


LONGITUDINAL SECTION OF B37, B38, B39 & B40


- (a) = 2 nos.- 16 tor
(b) = 2 nos.- 16 tor
(b1) = 1 nos.- 16 tor
(c) = 1 nos.- 16 tor
(d) = 2 nos.- 16 tor

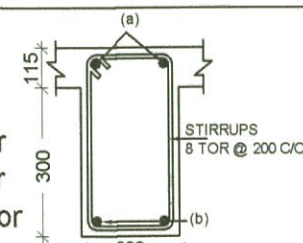


SECTION AT 38-38

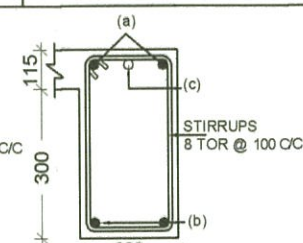


SECTION AT 39-39

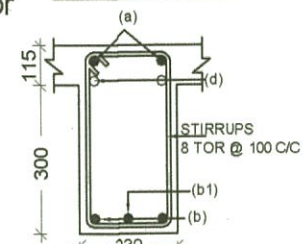

SECTION AT 40-40

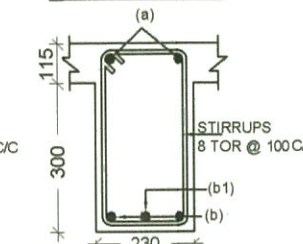


SECTION AT 41-41

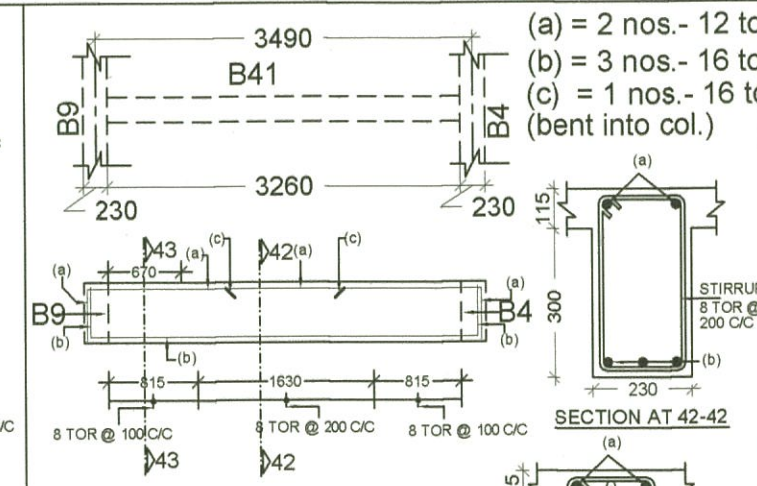


LONGITUDINAL SECTION OF B41


- (a) = 2 nos.- 12 tor
(b) = 3 nos.- 16 tor
(c) = 1 nos.- 16 tor (bent into col.)

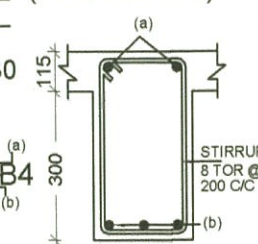

SECTION AT 42-42

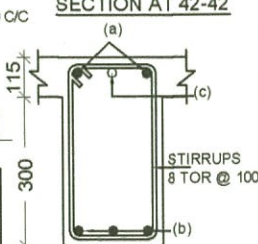


SECTION AT 43-43

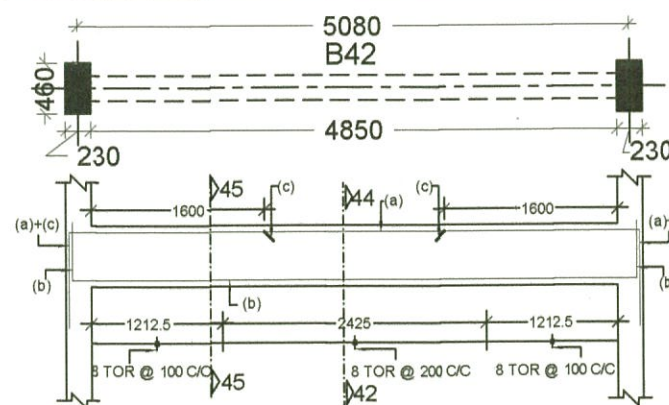


LONGITUDINAL SECTION OF B42


- (a) = 2 nos.- 12 tor
(b) = 3 nos.- 16 tor
(c) = 1 nos.- 16 tor (bent into col.)

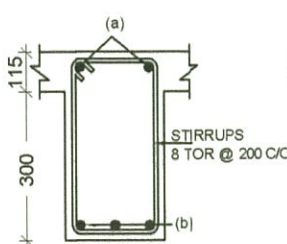

SECTION AT 44-44

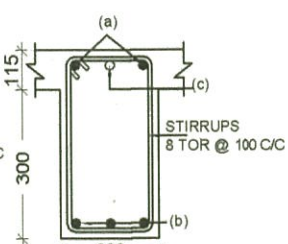


SECTION AT 45-45

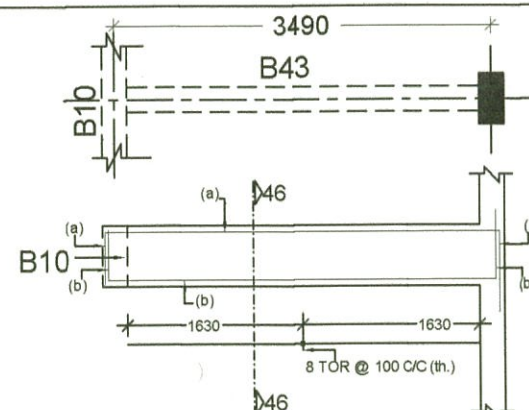


LONGITUDINAL SECTION OF B43


- (a) = 3 nos.- 12 tor
(b) = 3 nos.- 12 tor

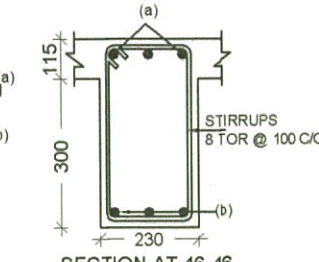

SECTION AT 46-46

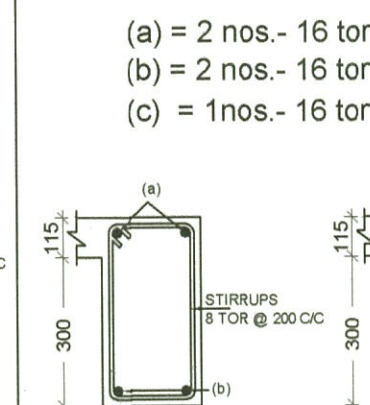

SECTION AT 47-47

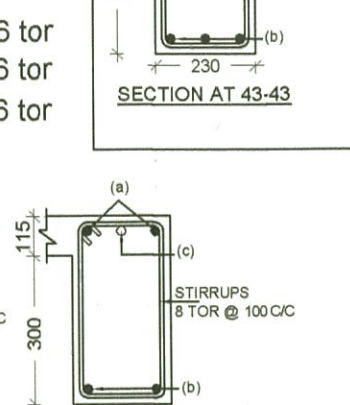

SECTION AT 48-48

PROJECT
TYPE - 4 RESIDENCE P.W.D. DEHRADUN
(SUPER)


CONSULTANT :
SUNEET PRASAD
STRUCTURAL & CONSULTING ENGINEER

TITLE
REINF. DETAIL OF ROOF SLAB &
BEAMS


Suneet Prasad
SUNEET PRASAD
B. E., M. E. (CIVIL), MIV, FIV
AUTHORIZED STRUCTURAL ENGINEER
20, PHASE-I, ENGINEERS ENCLAVE
G.M.S. ROAD, DEHRADUN-248 001
REG.No: DoH-UK/ASE-III/2008

Checked and approve
Sunil
SUBHASH CHANDRA GUPTA
B.E. Civil (Hons), M. TECH. (Structure)
Reg. No. DOH-UK/ASE-VI/2008
University of Petroleum & Energy Studies


DRAWN	DATE	DRG. NO.	REV. NO.
MANISHA	12.11.2012	TYPE-4-STR.-20	1

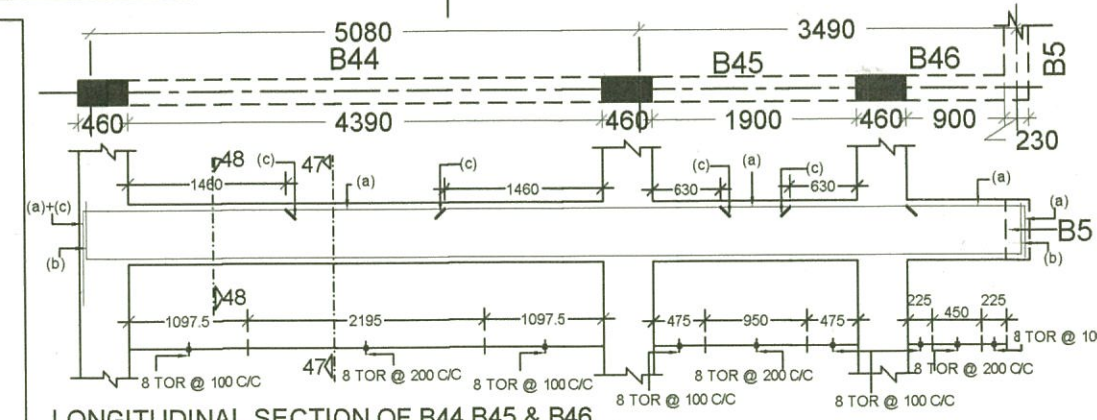









LONGITUDINAL SECTION OF B44, B45 & B46

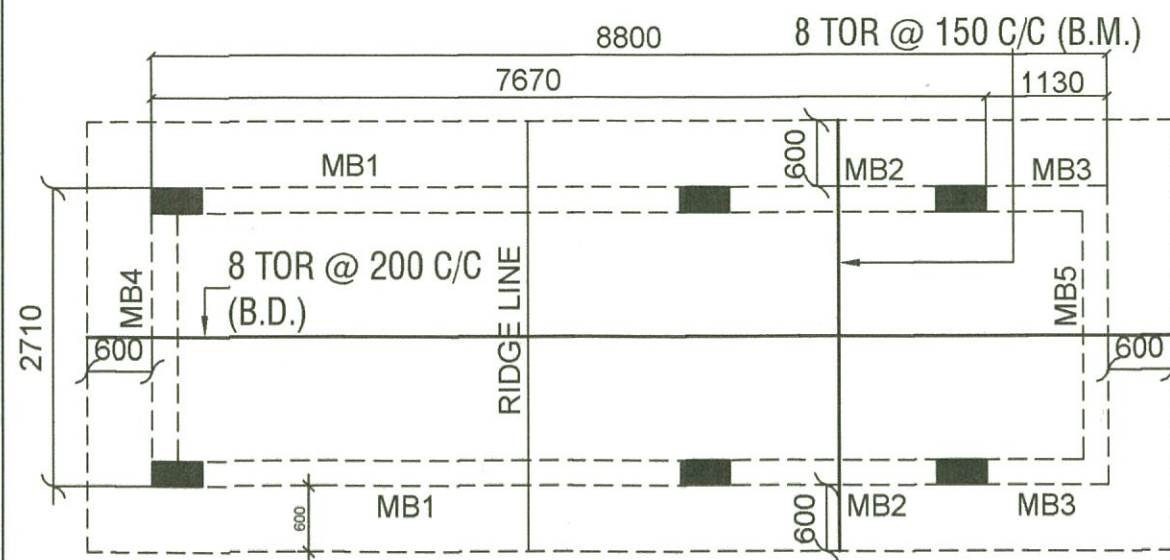

REINF. DETAIL OF MUMTY SLAB (WITH BOTTOM BARS)
115 THICK SLAB)

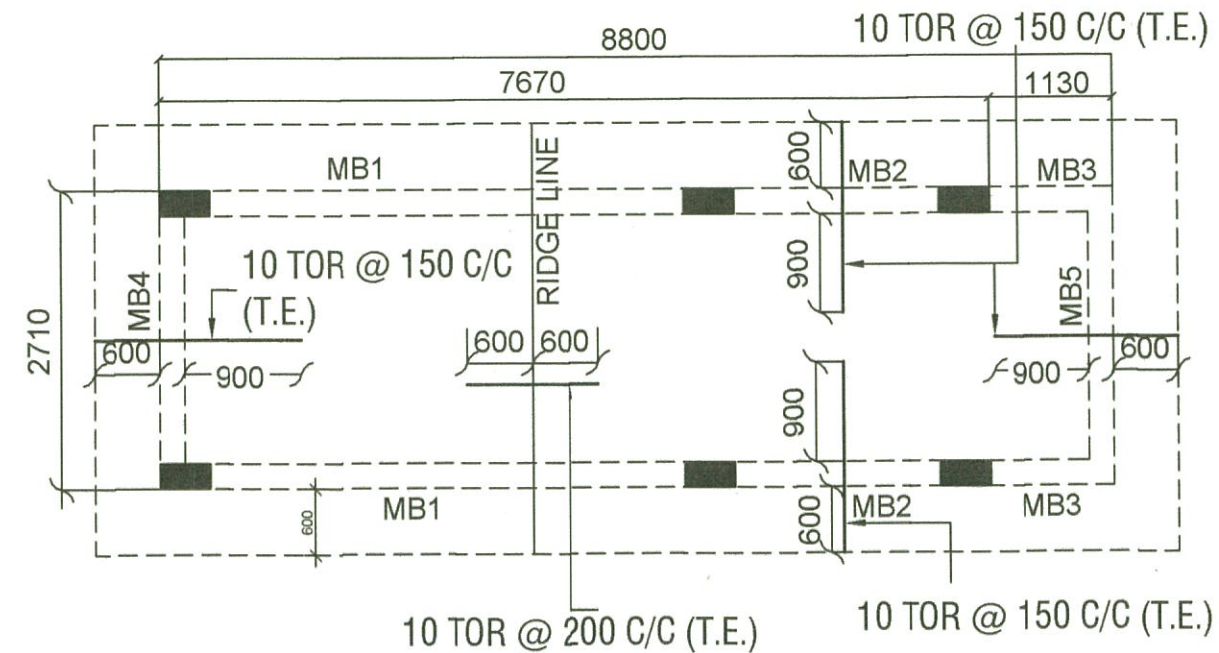

REINF. DETAIL OF MUMTY SLAB (WITH TOP BARS) 115 THICK SLAB)
TOP DISST. 8 TOR @ 200 C/C (WHEREVER REQUIRED)

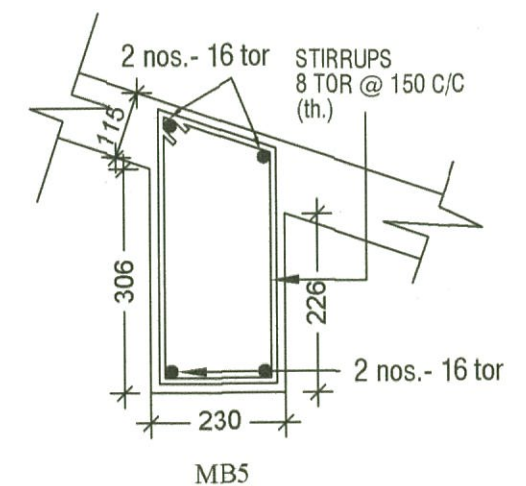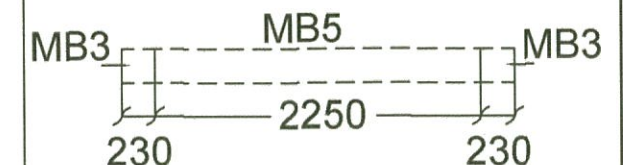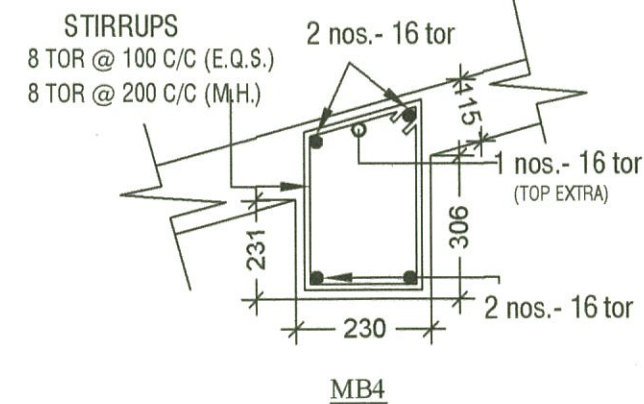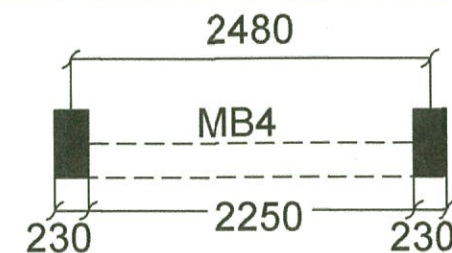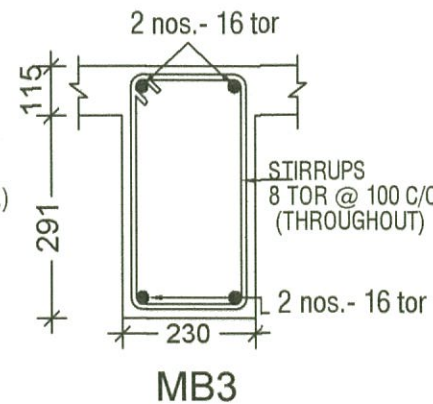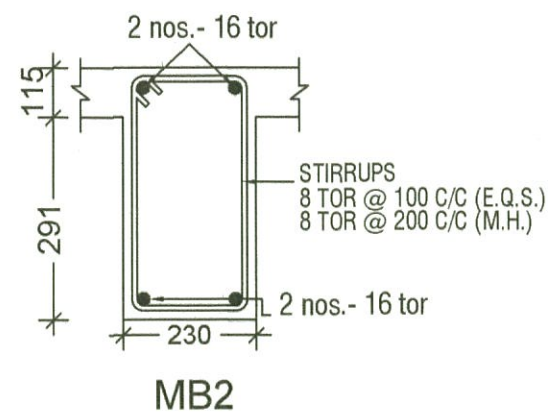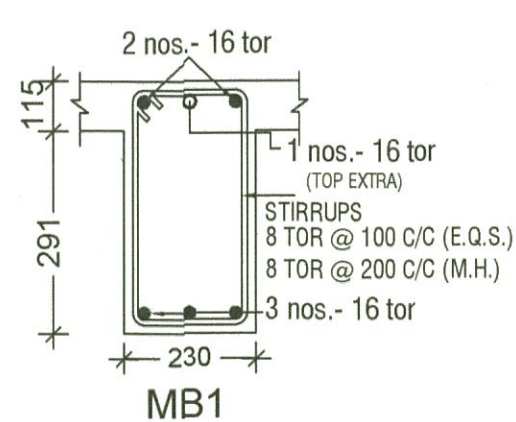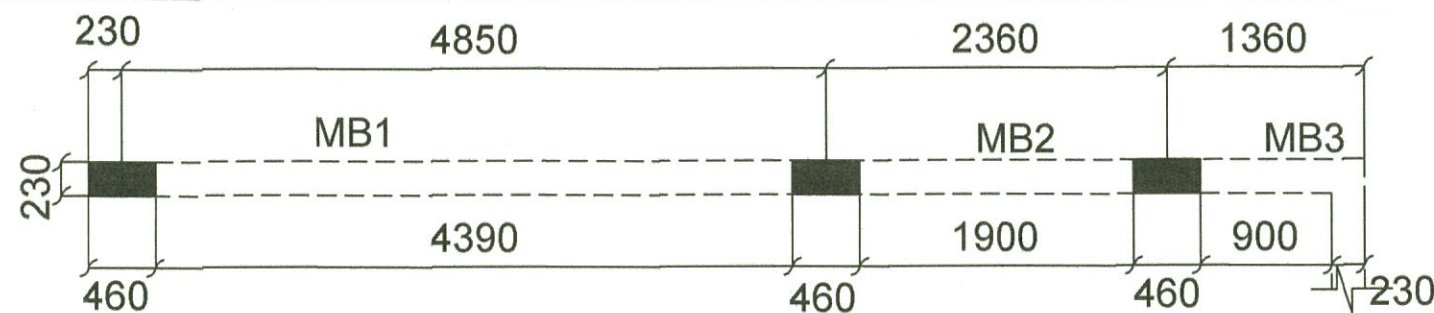

PROJECT
TYPE - 4 RESIDENCE P.W.D. DEHRADUN
(SUPER)

TITLE
REINF. DETAIL OF ROOF SLAB &
BEAMS


DRAWN	DATE	DRG. NO.	REV. NO.
MANISHA	12.11.2012	TYPE-4-STR.-21	1

CONSULTANT :
SUNEET PRASAD
STRUCTURAL & CONSULTING ENGINEER




Suneet Prasad
SUNEET PRASAD
B. E., M. E. (CIVIL), MIV, FIV
AUTHORIZED STRUCTURAL ENGINEER
20, PHASE-I, ENGINEERS ENCLAVE
G.M.S. ROAD, DEHRADUN-248 001
REG. No: DoH - UK / ASE - III / 2008

checked and approve


Sunil
SUBHASH CHANDRA GUPTA
B.E. Civil (Hons), M. TECH. (Structure)
Reg. No. DOH-UK/ASE-VI/2008
University of Petroleum & Energy Studies

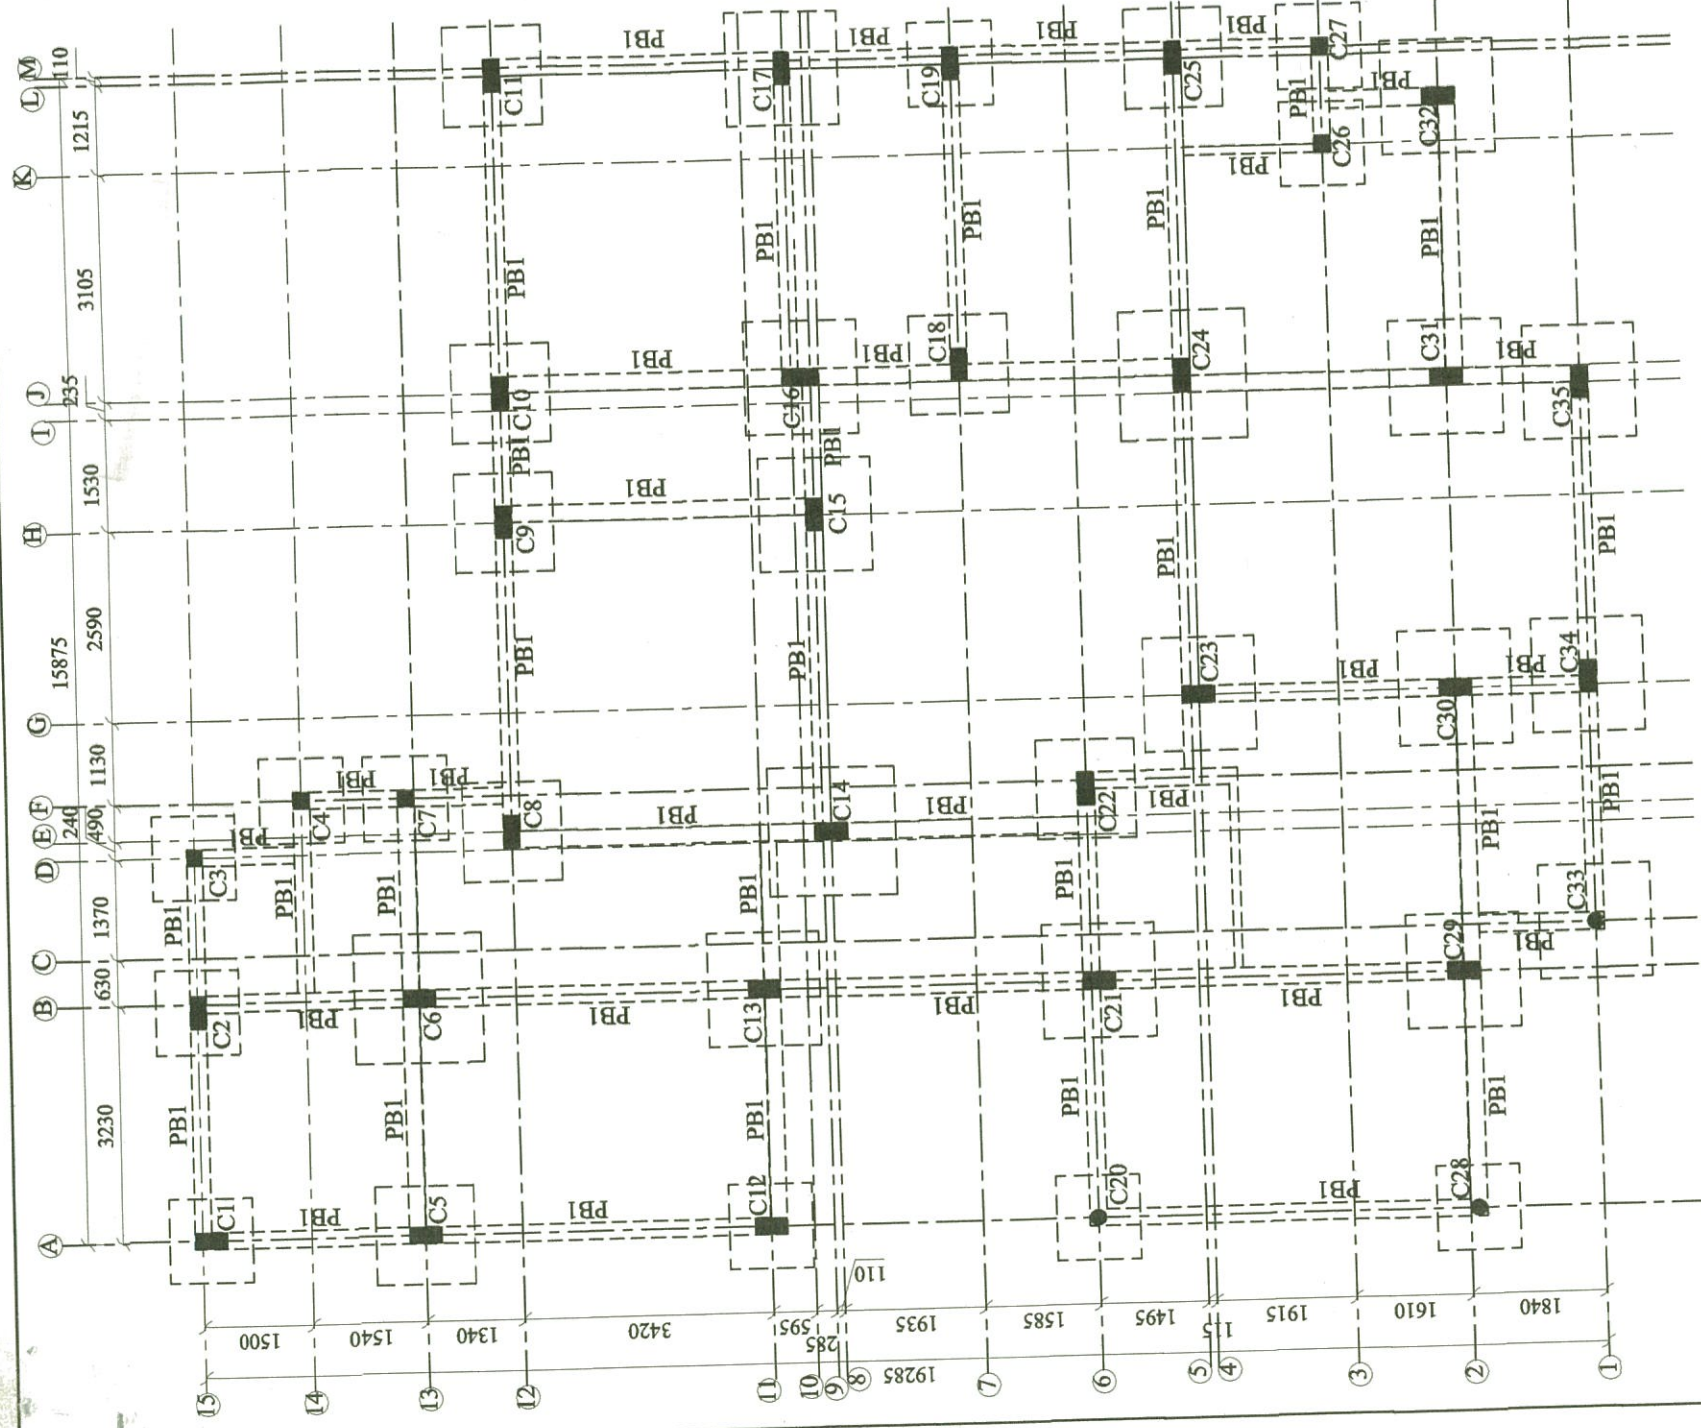

EXCAVATION & COLUMN LAYOUT PLAN

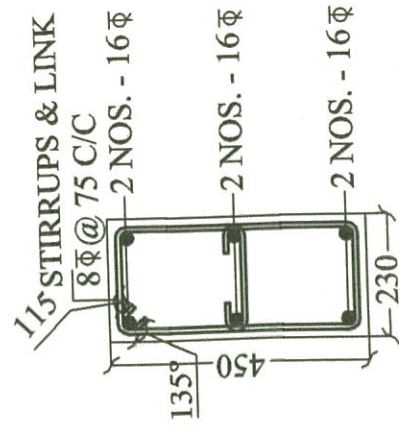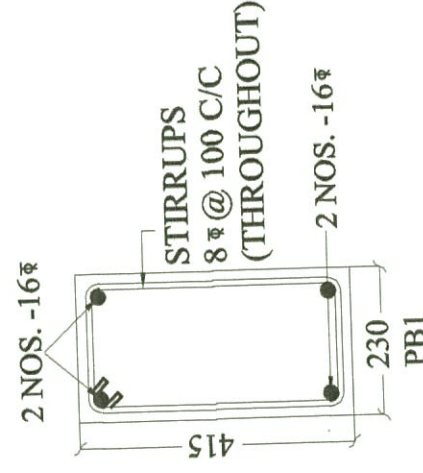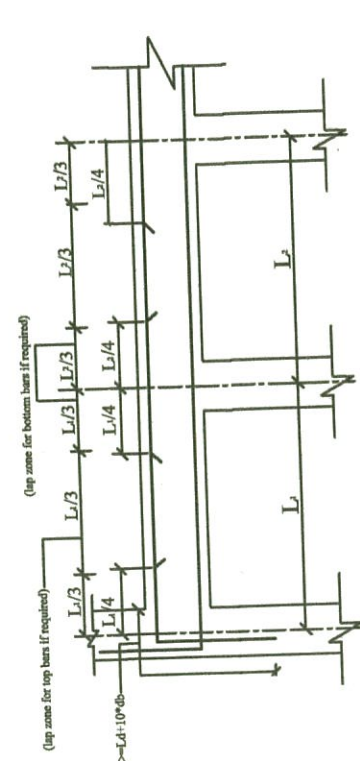

TYP. STIRRUP & LINK DETAIL
D = DIA OF STIRRUP

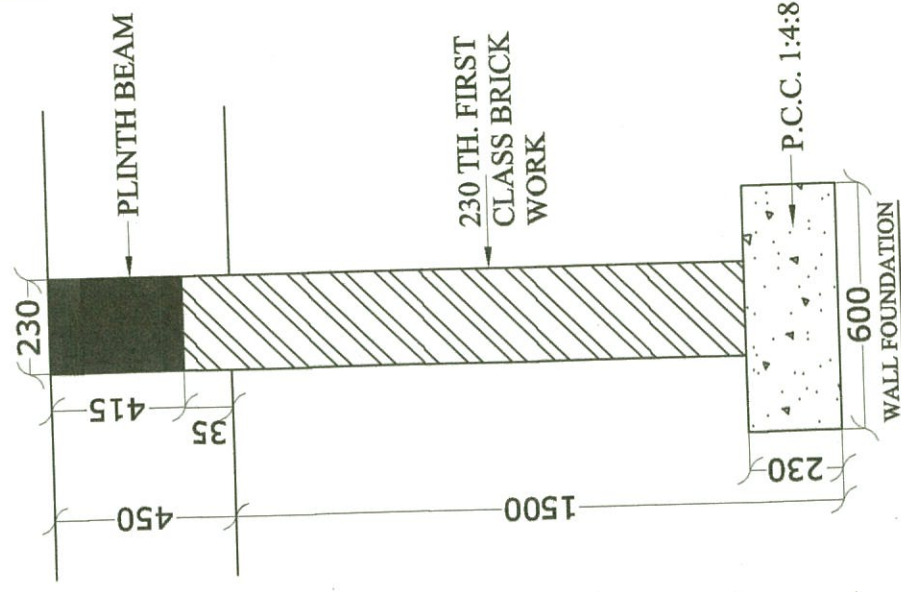

NOTES

1. READ THIS DRAWING IN CONJUNCTION WITH RELEVANT ARCH. DRAWING.
2. ALL DIMENSIONS IN MM.
3. M20 GRADE CONCRETE SHALL BE USED UNLESS NOTED OTHERWISE.
4. REINFORCEMENT BAR TO BE USED SHALL BE HIGH YIELD STRENGTH DEFORMED BAR STRESS 415N/mm².
5. ANY LAP OF BAR SHALL NOT BE LESS THAN 50X DIA OF LARGER DIA.
6. CLEAR COVER TO MAIN REINF. SHALL BE AS FOLLOWS

FOOTINGS	-	50MM.
WALL	-	25MM.
COLUMN	-	40MM.
BEAM	-	25MM.
SLAB	-	20MM.
7. ALL STEEL SHOULD BE FREE OF RUST, SCALE, GREASE, DIRT, OIL, ETC.
8. ALL CONCRETE TO BE MECHANICALLY MIXED AND VIBRATED
9. ALL CONCRETE TO BE PLACED AGAINST STEEL OR WATER ROOF PLY. PUCCA SHUTTERING
10. NET ALLOWABLE BEARING CAPACITY OF SOIL IS TAKEN AS 10.00 TONS / SQM. AT 1.50 M. DEPTH BELOW GROUND LEVEL.
11. BUILDING IS DESIGN FOR GROUND FLOOR ONLY.
12. BUILDING IS DESIGN FOR E.Q. ZONE IV.

CONSULTANT :

SUNEET PRASAD
STRUCTURAL &
CONSULTING ENGINEER

PROJECT
TYPE - 5 RESIDENCE FOR P.W.D.
DEHRADUN.

TITLE
EXCAVATION & COLUMN LAYOUT
PLAN & COLUMN DETAILS.

DRAWN	DATE	DRG. NO.	REV. NO.
SEEMA	10.11.2012	TYPE -5-STR.-1	

Checked and approve.







SUBHASH CHANDRA GUPTA


B.E. Civil (Hon's), M. TECH. (Structure)
Reg. No. DOH-UK/ASE-VI/2008

University of Petroleum & Energy Studies


Suneet Prasad

SUNEET PRASAD
B.E., M.E. (CIVIL), MIV, FIV
AUTHORIZED STRUCTURAL ENGINEER
20, P.H. S. ENGINEERS ENCLAVE
G.M. ENGINEERS
REG. No: DOH-UK/ASE-III/2008

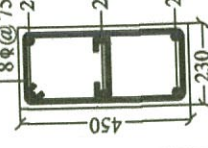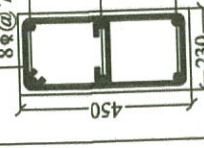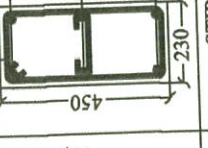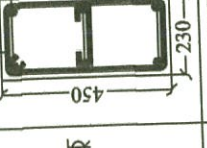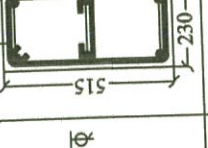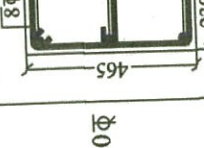
COLS.	EXCAVATION SIZE	FOUNDATION SIZE IN (MM)								COLUMN REINF. FOUNDATION TO F.F.	
		REINF. IN FOOTING									
		L	B	D	l ₁	b ₁	a	b	nL		nB
C1,C2, C12,C19, C32,C34, C35	1150 X 1150	1000	1000	300	385	275	230	450	8 NOS. - 10 Φ	8 NOS. - 10 Φ	
C3,C4, C7,C26, C27	1150 X 1150	1000	1000	300	385	385	230	230	8 NOS. - 10 Φ	8 NOS. - 10 Φ	
C5,C8, C9,C10, C11,C18, C22,C25	1350 X 1350	1200	1200	300	485	375	230	450	9 NOS. - 10 Φ	9 NOS. - 10 Φ	
C6,C14	1750 X 1750	1600	1600	300	685	575	230	450	12 NOS. - 10 Φ	12 NOS. - 10 Φ	
C13,C15, C17,C21, C23,C29, C30,C31	1550 X 1550	1400	1400	300	585	475	230	450	10 NOS. - 10 Φ	10 NOS. - 10 Φ	
C16	1550 X 1550	1400	1400	300	585	442.5	230	515	10 NOS. - 10 Φ	10 NOS. - 10 Φ	
C20,C28, C33	1150 X 1150	1000	1000	300	385	385	230	230	8 NOS. - 10 Φ	8 NOS. - 10 Φ	
C24	1750 X 1750	1600	1600	300	685	567.5	230	465	12 NOS. - 10 Φ	12 NOS. - 10 Φ	

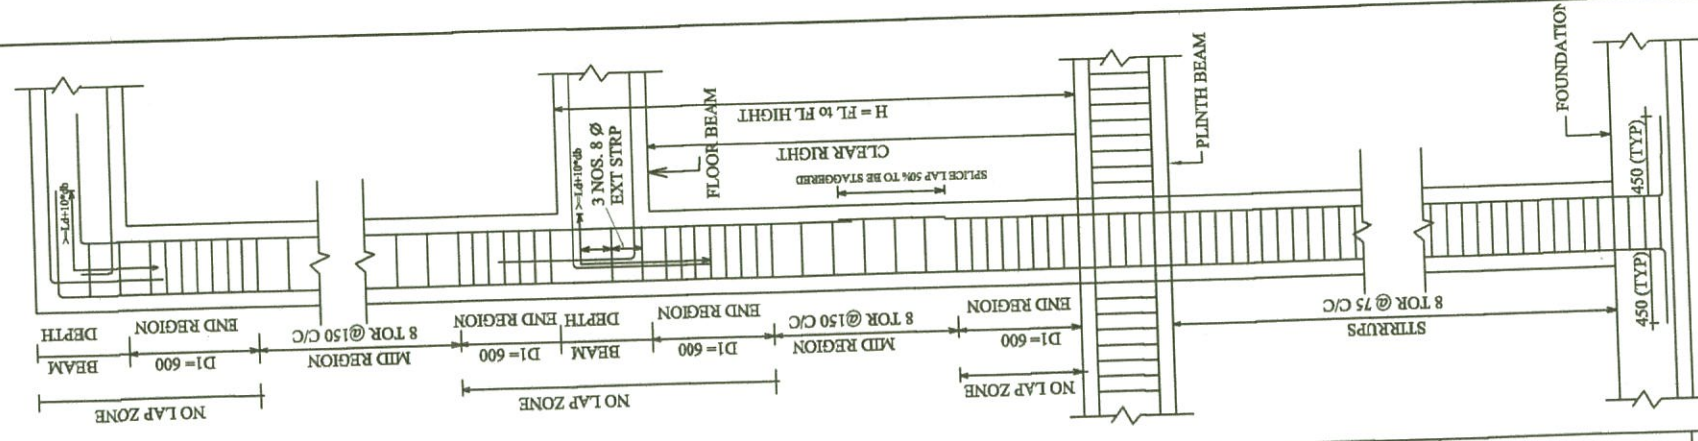

COLUMN (L) TIE AND SPLICE DETAIL
STIRRUPS END REGION 8 Φ @ 75 C/C
MID REGION 8 Φ @ 150 C/C
 d_b = DIA OF BAR
12 Φ 16 Φ 20 Φ 25 Φ 28 Φ
Ld 550 750 950 1150 1300
DEVELOPMENT LENGTH = $L_d + 10 * d_b$

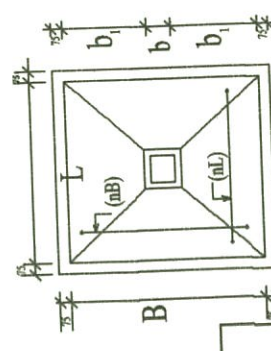

TYP. PLAN OF FOOTING

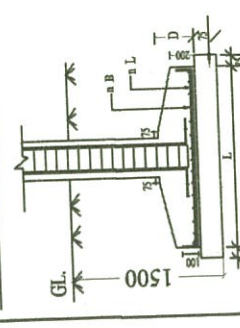

TYP. SECTION OF FOOTING

CONSULTANT :

SUNEET PRASAD
STRUCTURAL & CONSULTING ENGINEER


SUNEET PRASAD
B.E., M.E. (CIVIL), M.I.V., F.I.V
AUTHORIZED STRUCTURAL ENGINEER
20, PHASE-1, ENGINEERS ENCLAVE
G.M.S. ROAD, DEHRADUN-248 001
REG. No: DoH - UK / ASE - III / 2008

TITLE
EXCAVATION & COLUMN LAYOUT
PLAN & COLUMN DETAILS.

DRAWN	DATE	DRG. NO.	REV. NO.
SEEMA	10.11.2012	TYPE -5- STR.-2	


Checked and approve

SUBHASH CHANDRA GUPTA
B.E. Civil (Hon's), M. TECH. (Structure)
Reg. No. DOH-UK/ASE-VI/2008
University of Petroleum & Energy Studies

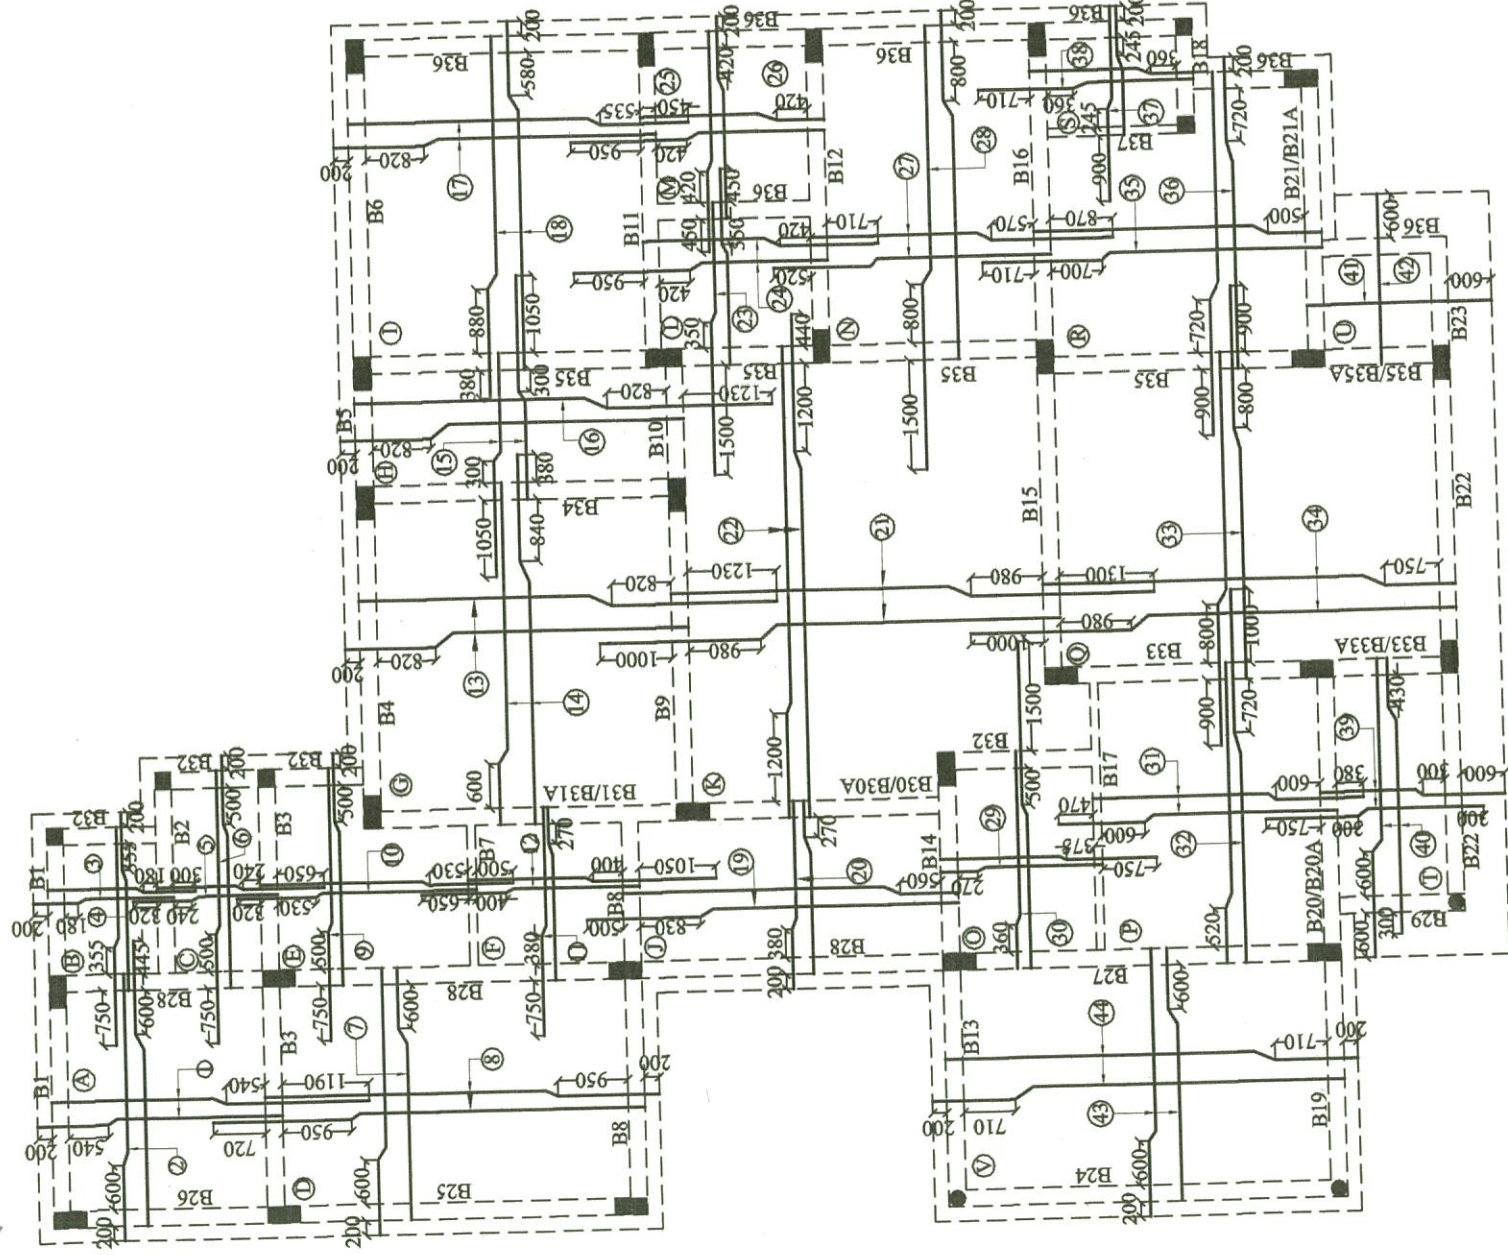


REINF. DETAIL OF ROOF SLAB (WITH
BOTTOM BARS)

PANEL	BAR MARK	BAR DIA.	SPACING	DESCRIPTION
(A) (SLAB THICKNESS 125)	1	8 ϕ	175 C/C	BOTTOM MAIN
(B) (SLAB THICKNESS 125)	2	8 ϕ	200 C/C	BOTTOM DIST.
(C) (SLAB THICKNESS 125)	3	8 ϕ	200 C/C	BOTTOM MAIN
(D) (SLAB THICKNESS 125)	4	8 ϕ	200 C/C	BOTTOM DIST.
(E) (SLAB THICKNESS 125)	5	8 ϕ	200 C/C	BOTTOM MAIN
(F) (SLAB THICKNESS 125)	6	8 ϕ	200 C/C	BOTTOM DIST.
(G) (SLAB THICKNESS 125)	7	8 ϕ	150 C/C	BOTTOM MAIN
(H) (SLAB THICKNESS 125)	8	8 ϕ	200 C/C	BOTTOM DIST.
(I) (SLAB THICKNESS 125)	9	8 ϕ	200 C/C	BOTTOM MAIN
(J) (SLAB THICKNESS 125)	10	8 ϕ	200 C/C	BOTTOM DIST.
(K) (SLAB THICKNESS 125)	11	8 ϕ	200 C/C	BOTTOM MAIN
(L) (SLAB THICKNESS 125)	12	8 ϕ	200 C/C	BOTTOM DIST.
(M) (SLAB THICKNESS 125)	13	10 ϕ	200 C/C	BOTTOM MAIN
(N) (SLAB THICKNESS 125)	14	10 ϕ	200 C/C	BOTTOM DIST.
(O) (SLAB THICKNESS 125)	15	8 ϕ	200 C/C	BOTTOM MAIN
(P) (SLAB THICKNESS 125)	16	8 ϕ	200 C/C	BOTTOM DIST.
(Q) (SLAB THICKNESS 125)	17	8 ϕ	160 C/C	BOTTOM MAIN
(R) (SLAB THICKNESS 125)	18	8 ϕ	160 C/C	BOTTOM DIST.
(S) (SLAB THICKNESS 125)	19	8 ϕ	200 C/C	BOTTOM MAIN
(T) (SLAB THICKNESS 125)	20	8 ϕ	200 C/C	BOTTOM DIST.
(U) (SLAB THICKNESS 125)	21	10 ϕ	150 C/C	BOTTOM MAIN
(V) (SLAB THICKNESS 125)	22	10 ϕ	175 C/C	BOTTOM DIST.
(W) (SLAB THICKNESS 125)	23	8 ϕ	200 C/C	BOTTOM MAIN
(X) (SLAB THICKNESS 125)	24	8 ϕ	200 C/C	BOTTOM DIST.
(Y) (SLAB THICKNESS 125)	25	8 ϕ	200 C/C	BOTTOM MAIN
(Z) (SLAB THICKNESS 125)	26	8 ϕ	200 C/C	BOTTOM DIST.
(AA) (SLAB THICKNESS 125)	27	8 ϕ	175 C/C	BOTTOM MAIN
(AB) (SLAB THICKNESS 125)	28	8 ϕ	200 C/C	BOTTOM DIST.
(AC) (SLAB THICKNESS 125)	29	8 ϕ	200 C/C	BOTTOM MAIN
(AD) (SLAB THICKNESS 125)	30	8 ϕ	200 C/C	BOTTOM DIST.
(AE) (SLAB THICKNESS 125)	31	8 ϕ	175 C/C	BOTTOM MAIN
(AF) (SLAB THICKNESS 125)	32	8 ϕ	175 C/C	BOTTOM DIST.
(AG) (SLAB THICKNESS 125)	33	10 ϕ	175 C/C	BOTTOM MAIN
(AH) (SLAB THICKNESS 125)	34	10 ϕ	200 C/C	BOTTOM DIST.
(AI) (SLAB THICKNESS 125)	35	8 ϕ	175 C/C	BOTTOM MAIN
(AJ) (SLAB THICKNESS 125)	36	8 ϕ	200 C/C	BOTTOM DIST.
(AK) (SLAB THICKNESS 125)	37	8 ϕ	200 C/C	BOTTOM MAIN
(AL) (SLAB THICKNESS 125)	38	8 ϕ	200 C/C	BOTTOM DIST.
(AM) (SLAB THICKNESS 125)	39	8 ϕ	200 C/C	BOTTOM MAIN
(AN) (SLAB THICKNESS 125)	40	8 ϕ	200 C/C	BOTTOM DIST.
(AO) (SLAB THICKNESS 115)	41	8 ϕ	200 C/C	BOTTOM MAIN
(AP) (SLAB THICKNESS 115)	42	8 ϕ	200 C/C	BOTTOM DIST.
(AQ) (SLAB THICKNESS 125)	43	8 ϕ	150 C/C	BOTTOM MAIN
(AR) (SLAB THICKNESS 125)	44	8 ϕ	200 C/C	BOTTOM DIST.

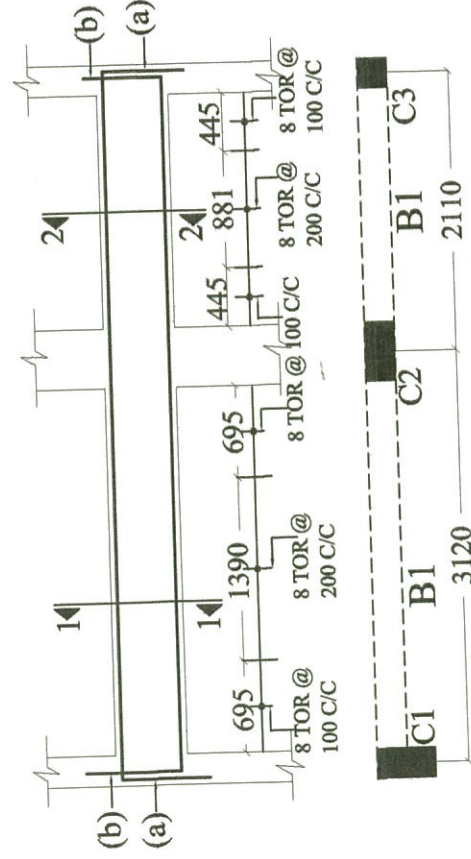

(a) = 2 nos.- 16 tor
(b) = 2 nos.- 16 tor

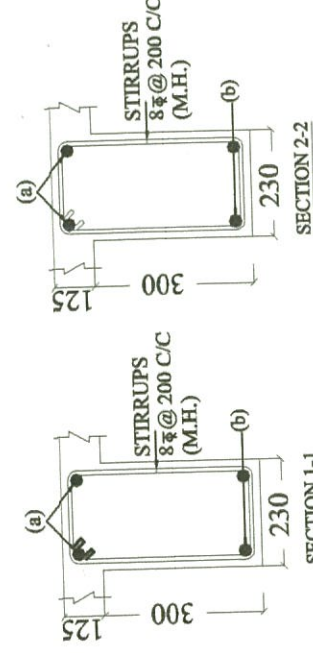

PROJECT

TYPE - 5 RESIDENCE FOR P.W.D.
DEHRADUN.

CONSULTANT :

SUNEET PRASAD
STRUCTURAL & CONSULTING ENGINEER

TITLE

REINF. DETAIL OF ROOF SLAB &
BEAMS.



DRAWN	DATE	DRG. NO.	REV. NO.
SEEMA	10.11.2012	TYPE -5- STR.-3	

Checked and approve

Suneet Prasad


Suneet Prasad
SUNEET PRASAD
B.E., M.E. (CIVIL), M.I.V., F.I.V.
AUTHORIZED STRUCTURAL ENGINEER
20, PHASE-I, ENGINEERS ENCLAVE
G.M.S. ROAD, DEHRADUN-248 001
REG. No: DoH - UK / ASE - III / 2008

SUBHASH CHANDRA GUPTA
B.E. Civil (Hons), M. TECH. (Structure)
Reg. No. DOH-UK/ASE-VII/2008
University of Petroleum & Energy Studies

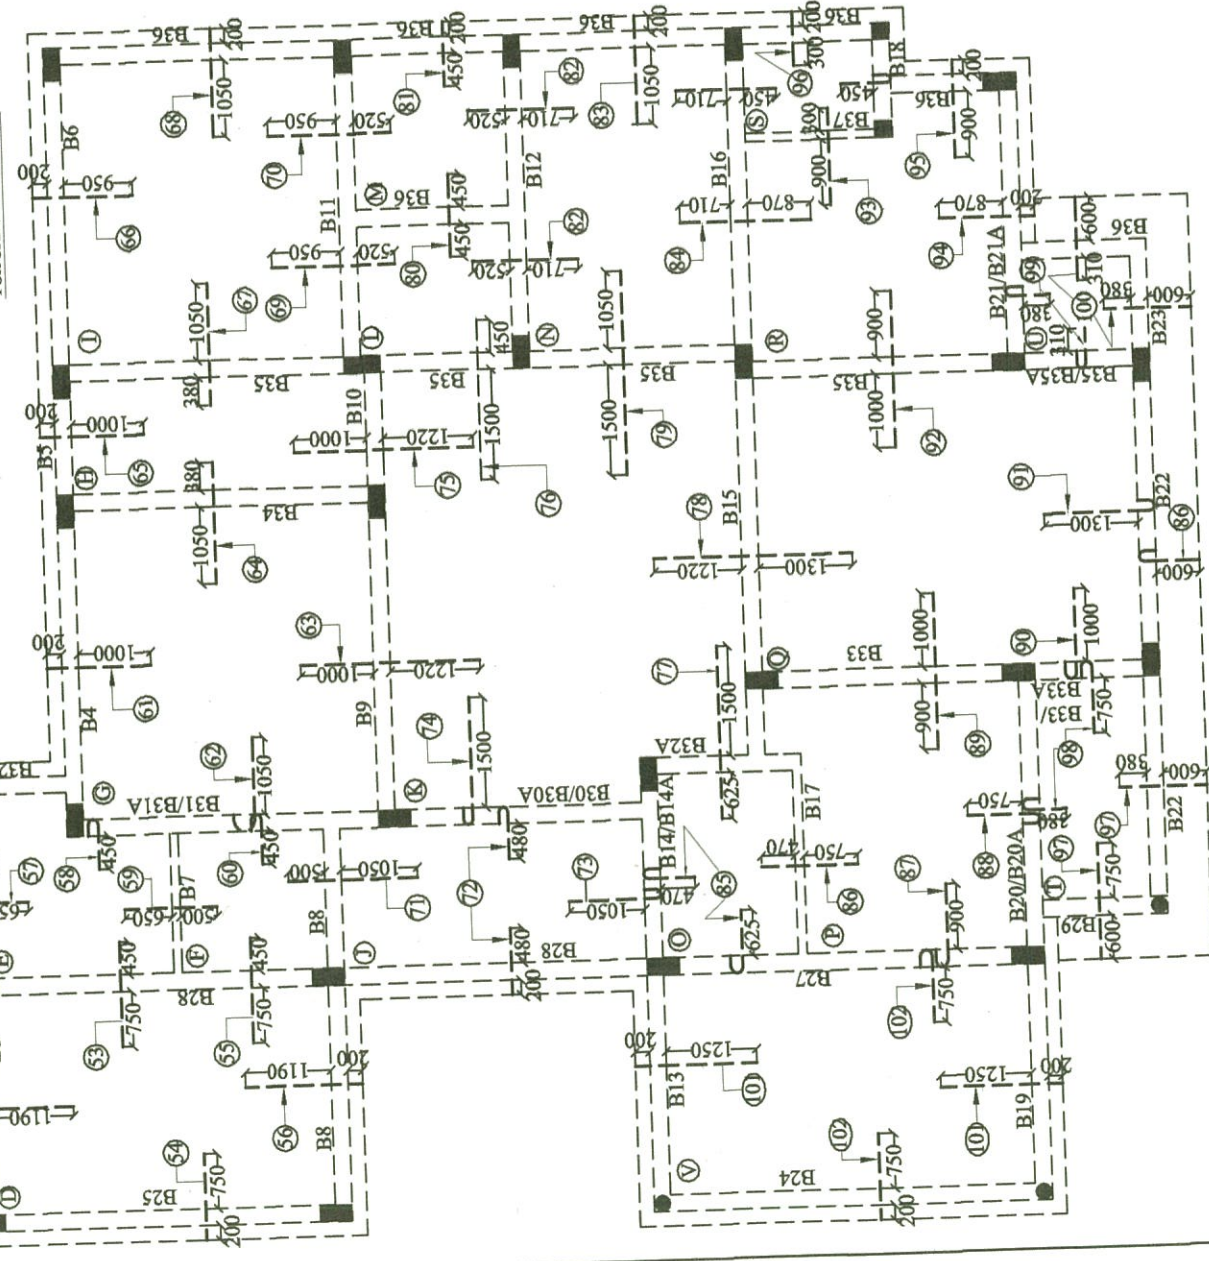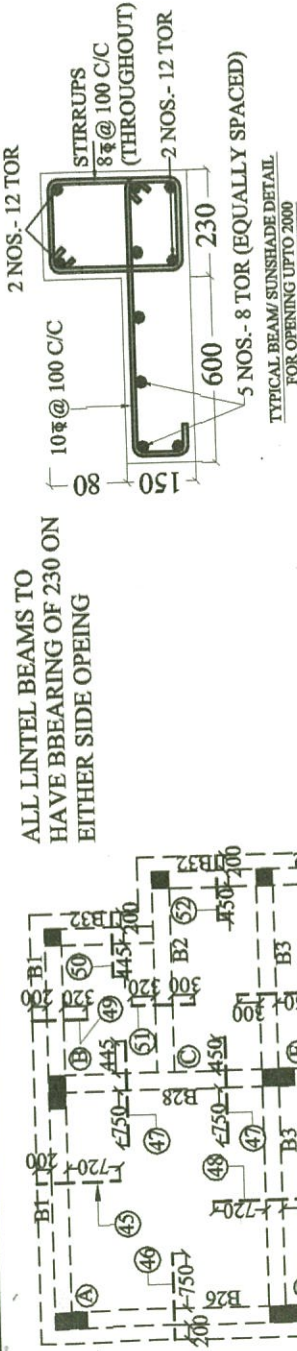

REINF. DETAIL OF ROOF SLAB (WITH TOP BARS)

TOP DIST. 8 TOR @ 200 C/C WHERE EVER REQUIRED.

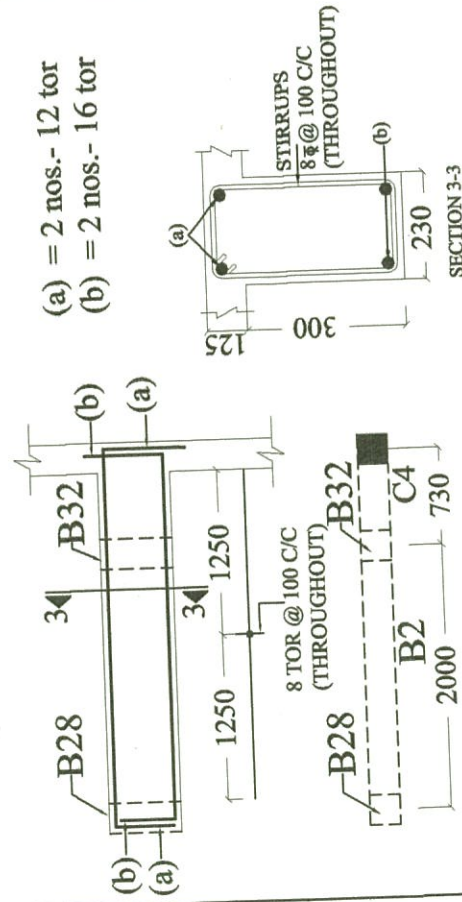

BAR MARK	BAR DIA.	SPACING	DESCRIPTION
92	10 Φ	350 C/C	TOP MAIN
93	8 Φ	400 C/C	TOP MAIN
94	8 Φ	350 C/C	TOP MAIN
95	8 Φ	400 C/C	TOP MAIN
96	8 Φ	400 C/C	TOP MAIN
97	10 Φ	150 C/C	TOP MAIN
98	8 Φ	400 C/C	TOP MAIN
99	8 Φ	400 C/C	TOP MAIN
100	10 Φ	150 C/C	TOP MAIN
101	8 Φ	400 C/C	TOP MAIN
102	8 Φ	350 C/C	TOP MAIN

BAR MARK	BAR DIA.	SPACING	DESCRIPTION
45	8 Φ	350 C/C	TOP MAIN
46	8 Φ	400 C/C	TOP MAIN
47	8 Φ	400 C/C	TOP MAIN
48	8 Φ	350 C/C	TOP MAIN
49	8 Φ	400 C/C	TOP MAIN
50	8 Φ	400 C/C	TOP MAIN
51	8 Φ	400 C/C	TOP MAIN
52	8 Φ	400 C/C	TOP MAIN
53	8 Φ	300 C/C	TOP MAIN
54	8 Φ	300 C/C	TOP MAIN
55	8 Φ	300 C/C	TOP MAIN
56	8 Φ	400 C/C	TOP MAIN
57	8 Φ	400 C/C	TOP MAIN
58	8 Φ	400 C/C	TOP MAIN
59	8 Φ	400 C/C	TOP MAIN
60	8 Φ	400 C/C	TOP MAIN
61	10 Φ	400 C/C	TOP MAIN
62	10 Φ	400 C/C	TOP MAIN
63	8 Φ	300 C/C	TOP MAIN
64	10 Φ	400 C/C	TOP MAIN
65	8 Φ	400 C/C	TOP MAIN
66	8 Φ	320 C/C	TOP MAIN
67	8 Φ	320 C/C	TOP MAIN
68	8 Φ	320 C/C	TOP MAIN
69	8 Φ	320 C/C	TOP MAIN
70	8 Φ	320 C/C	TOP MAIN
71	8 Φ	300 C/C	TOP MAIN
72	8 Φ	300 C/C	TOP MAIN
73	8 Φ	300 C/C	TOP MAIN
74	10 Φ	350 C/C	TOP MAIN
75	10 Φ	300 C/C	TOP MAIN
76	10 Φ	350 C/C	TOP MAIN
77	10 Φ	350 C/C	TOP MAIN
78	8 Φ	300 C/C	TOP MAIN
79	10 Φ	300 C/C	TOP MAIN
80	8 Φ	400 C/C	TOP MAIN
81	8 Φ	400 C/C	TOP MAIN
82	8 Φ	350 C/C	TOP MAIN
83	8 Φ	400 C/C	TOP MAIN
84	8 Φ	350 C/C	TOP MAIN
85	8 Φ	450 C/C	TOP MAIN
86	8 Φ	350 C/C	TOP MAIN
87	8 Φ	350 C/C	TOP MAIN
88	8 Φ	350 C/C	TOP MAIN
89	10 Φ	350 C/C	TOP MAIN
90	10 Φ	350 C/C	TOP MAIN
91	10 Φ	400 C/C	TOP MAIN

PROJECT

TYPE - 5 RESIDENCE FOR P.W.D. DEHRADUN.

CONSULTANT :

SUNEET PRASAD
STRUCTURAL & CONSULTING ENGINEER

TITLE

REINF. DETAIL OF ROOF SLAB & BEAMS.

DRAWN

SEEMA

DATE

10.11. 2012

DRG. NO.







TYPE -5- STR.-4

REV. NO.

Checked and approve

Suneet Prasad

SUBHASH CHANDRA GUPTA
B.E. Civil (Hon's), M. TECH. (Structure)
Reg. No. DOH-UK/ASE-VI/2008
University of Petroleum & Energy Studies

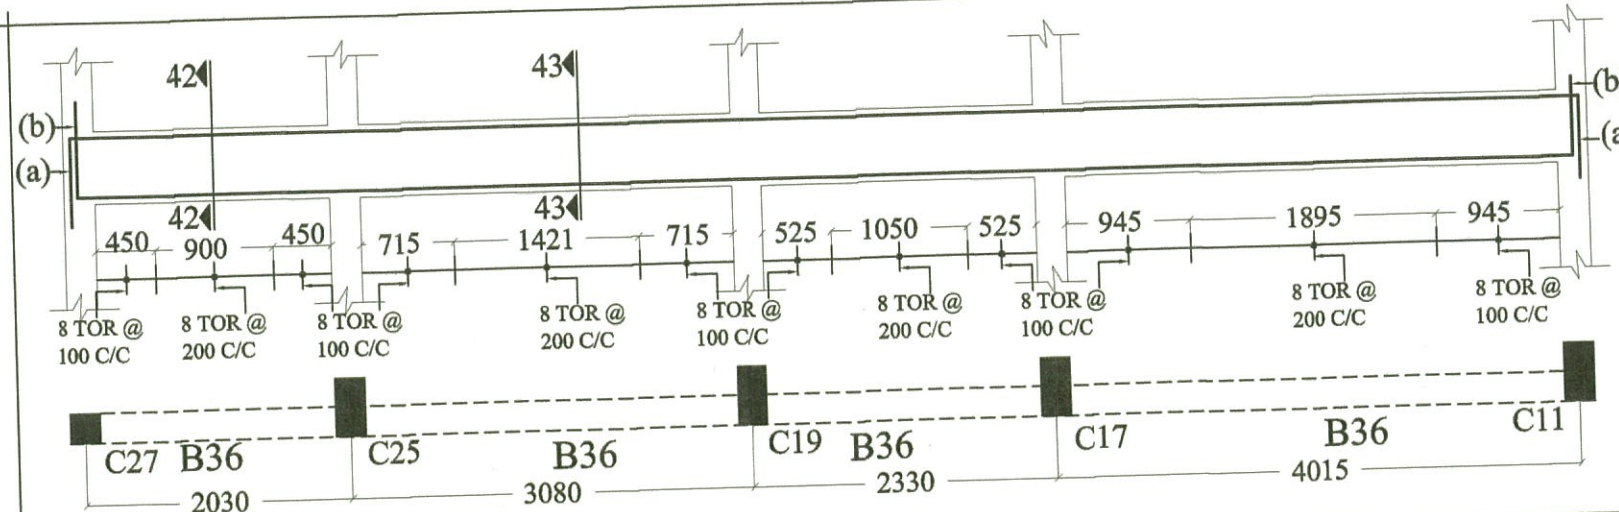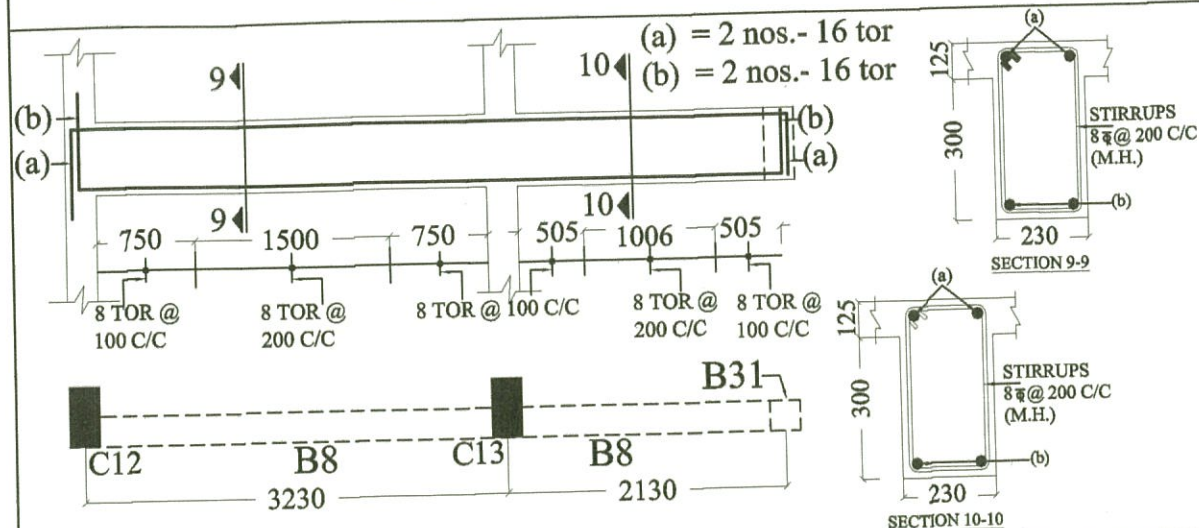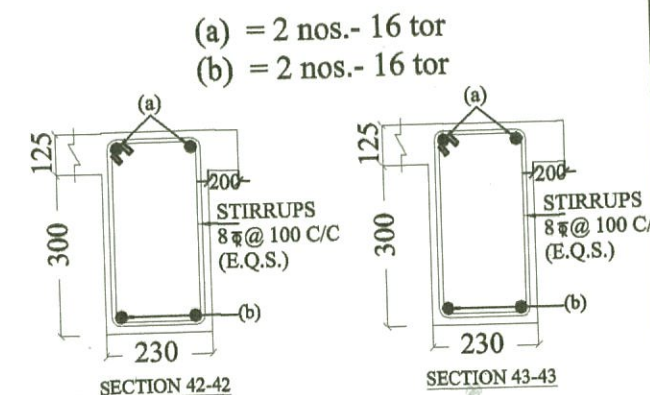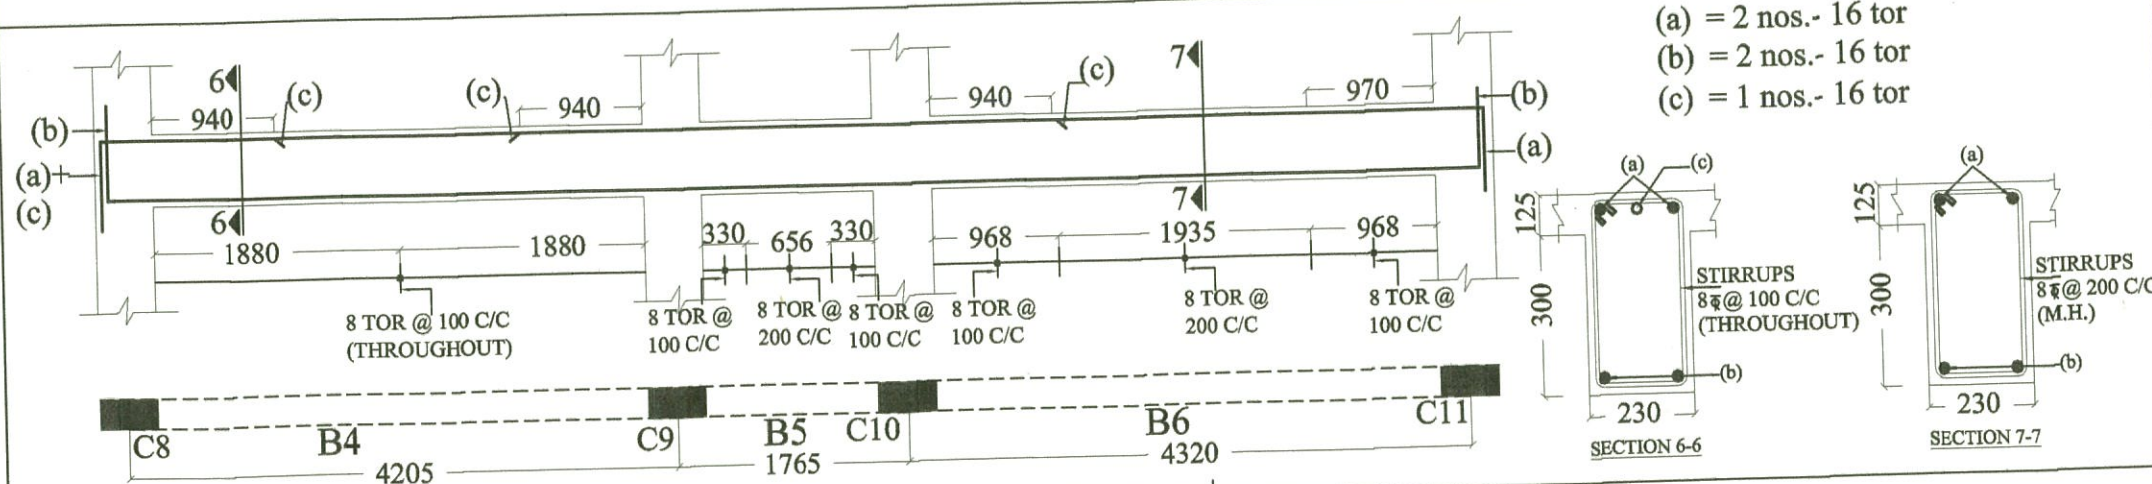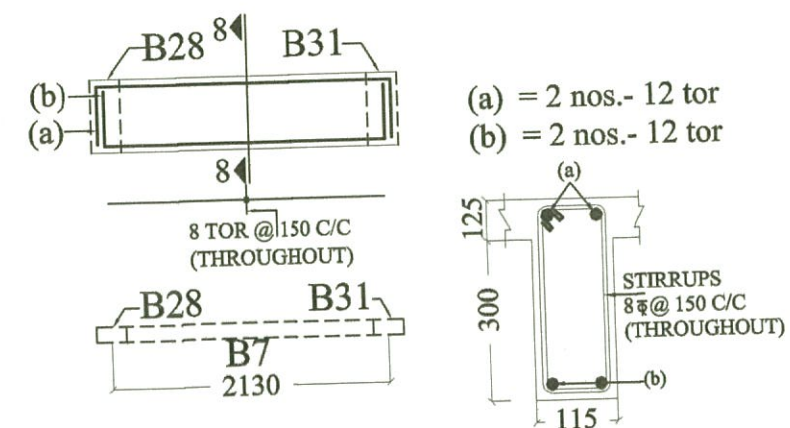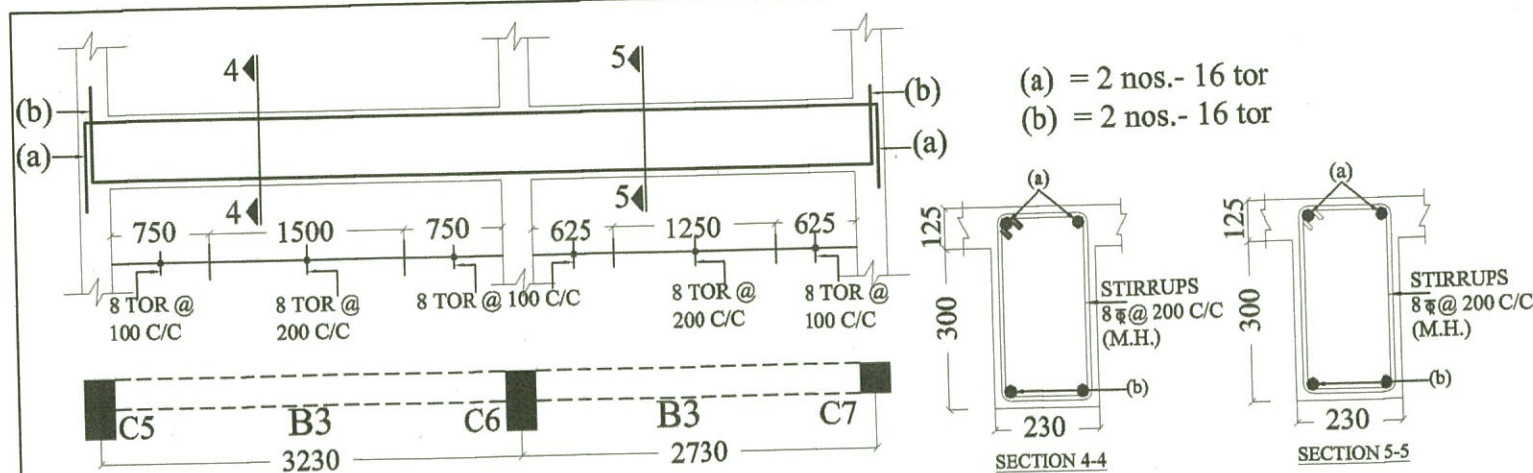

PROJECT

TYPE - 5 RESIDENCE FOR P.W.D.
DEHRADUN.

TITLE

REINF. DETAIL OF ROOF BEAMS.

DRAWN	DATE	DRG. NO.	REV. NO.
SEEMA	10.11.2012	TYPE -5- STR.-5	



CONSULTANT :

SUNEET PRASAD
STRUCTURAL & CONSULTING ENGINEER






Suneet Prasad
SUNEET PRASAD
B. E., M. E. (CIVIL), M. V. F. V.
AUTHORIZED STRUCTURAL ENGINEER
20, PHASE II, ENGINEERS ENCLAVE
G.M.S. ROAD, DEHRADUN-248 001
REG. No: DOH-UK/ASE-III/2008

Checked and approve
Sunpla

SUBHASH CHANDRA GUPTA
B.E. Civil (Hon's), M. TECH. (Structure)
Reg. No. DOH-UK/ASE-VI/2008
University of Petroleum & Energy Studies

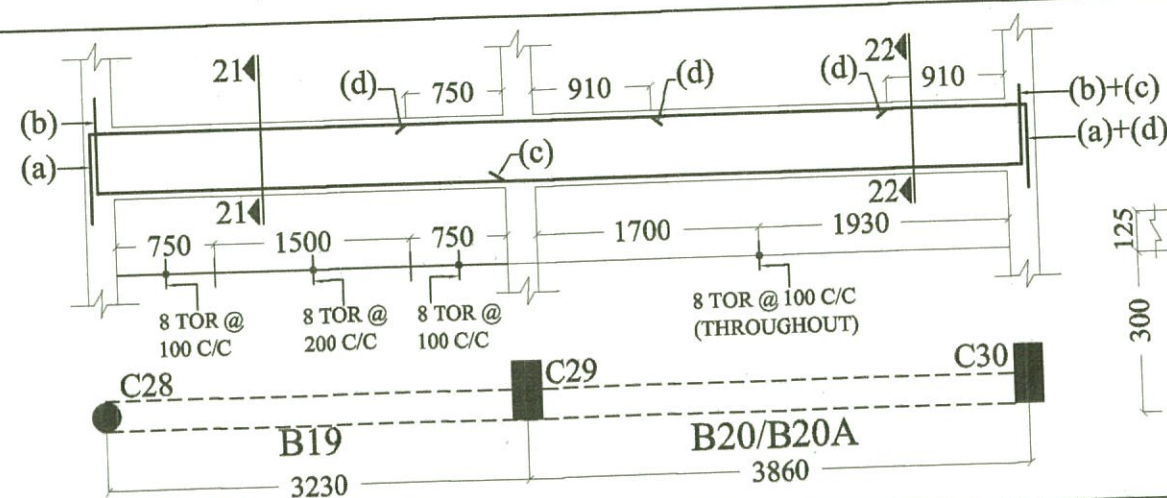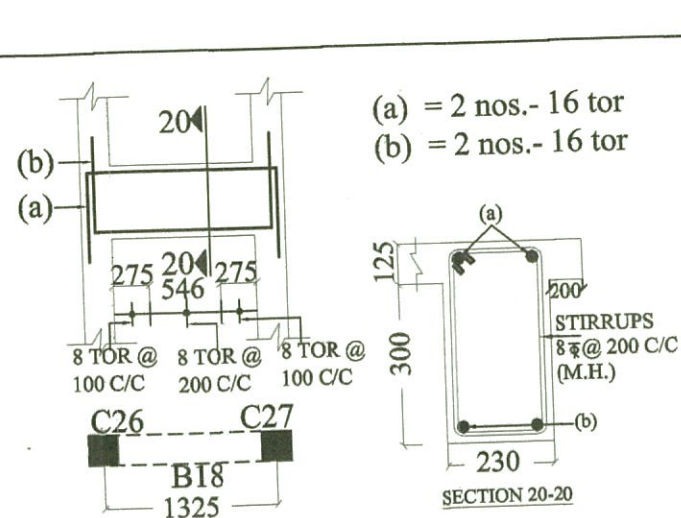

NOTE:- BEAM B20 LOWER
SLAB BEAM & B20A UPPER
SLAB BEAM

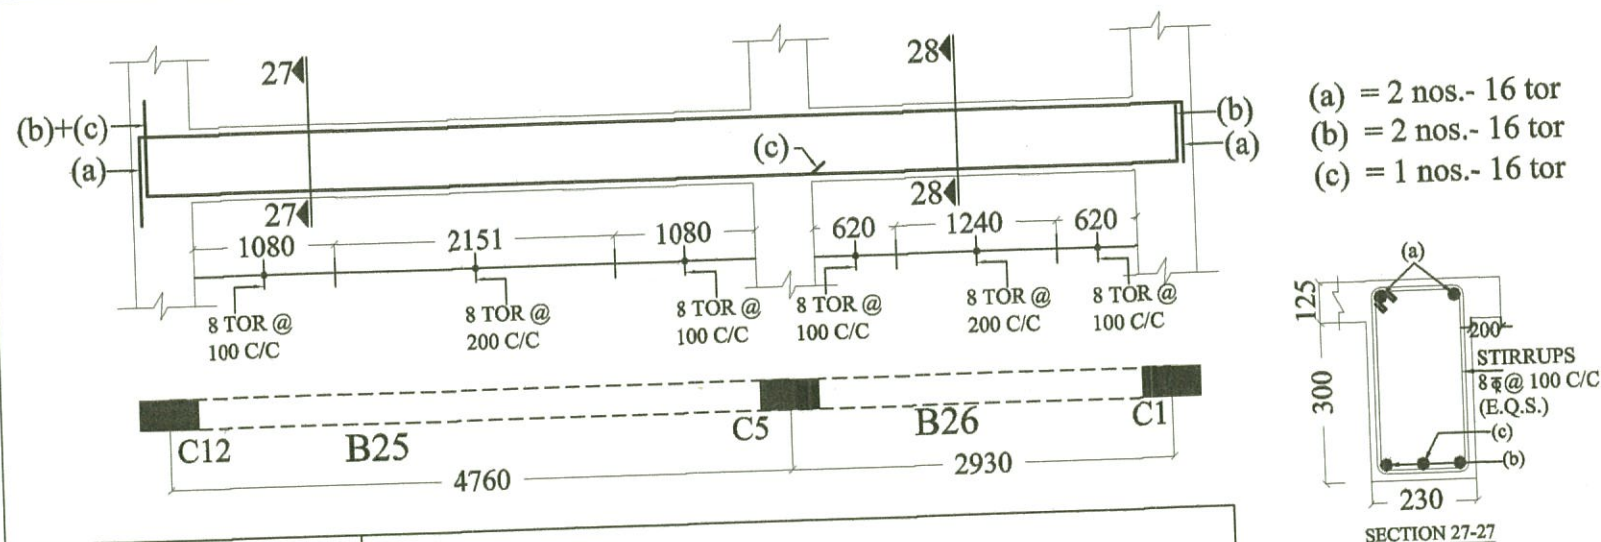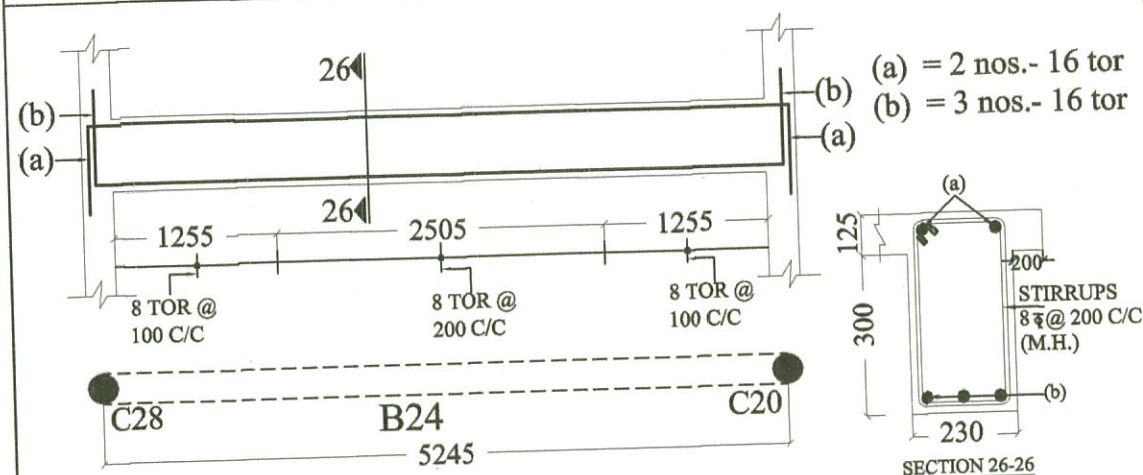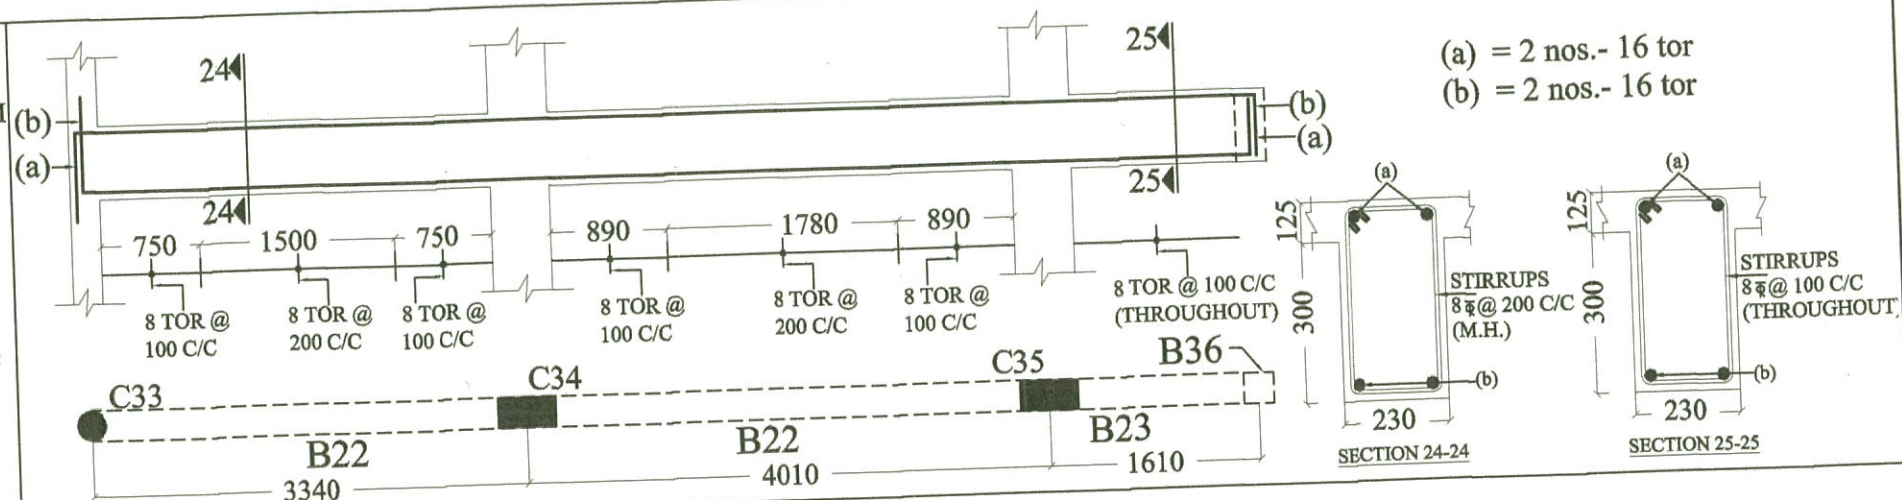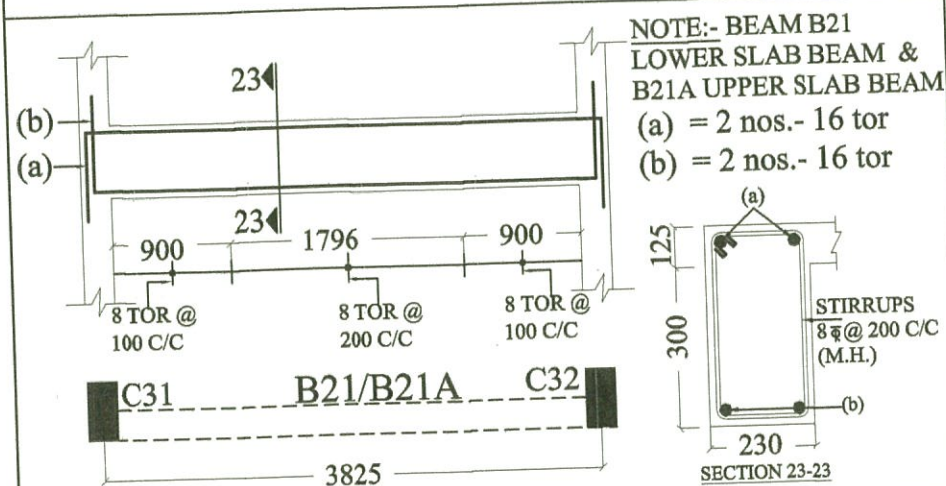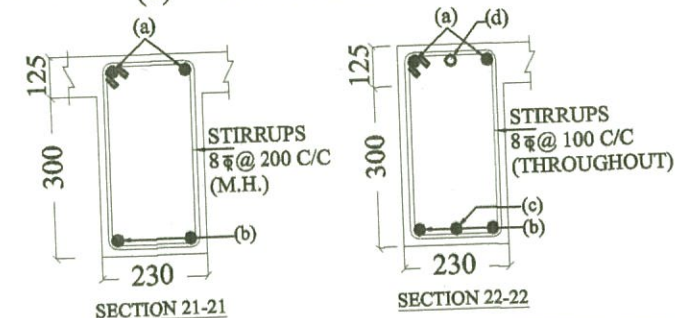

PROJECT
TYPE - 5 RESIDENCE FOR P.W.D.
DEHRADUN.

TITLE
REINF. DETAIL OF ROOF BEAMS.

DRAWN
SEEMA

DATE
10.11. 2012

DRG. NO.
TYPE -5- STR.-7


REV. NO.







CONSULTANT :
SUNEET PRASAD
STRUCTURAL & CONSULTING ENGINEER

Suneet Prasad
SUNEET PRASAD
B. E., M. E. (CIVIL), MIV, FIV
AUTHORIZED STRUCTURAL ENGINEER
20, PHASE-I, ENGINEERS ENCLAVE
G.M.S. ROAD, DEHRADUN-248 001
REG. No: DoH-UK / ASE - III / 2008

Checked and approve

Gupta
SUBHASH CHANDRA GUPTA
B.E. Civil (Hjn's), M. TECH. (Structure)
Reg. No. DOH-UK/ASE-VI/2008
University of Petroleum & Energy Studies

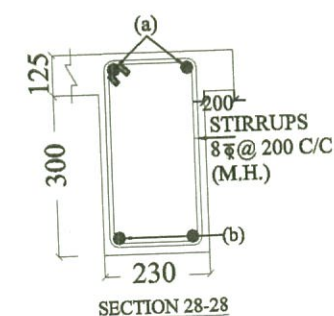

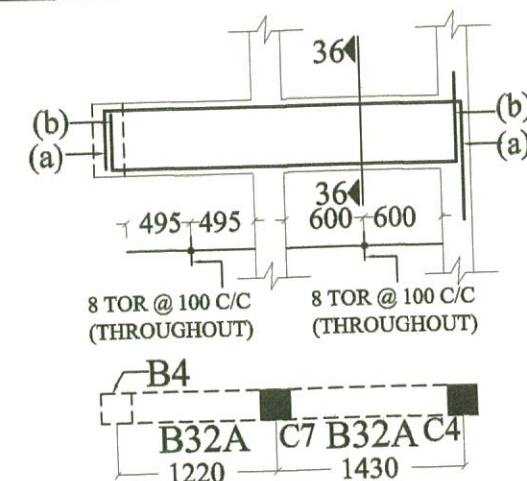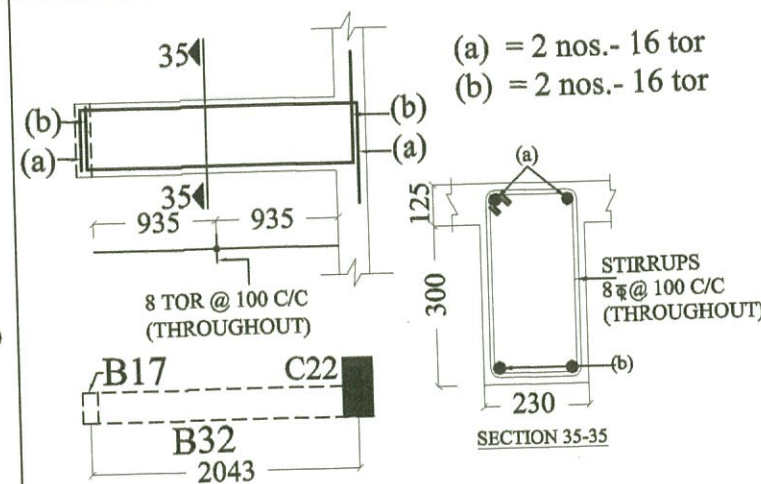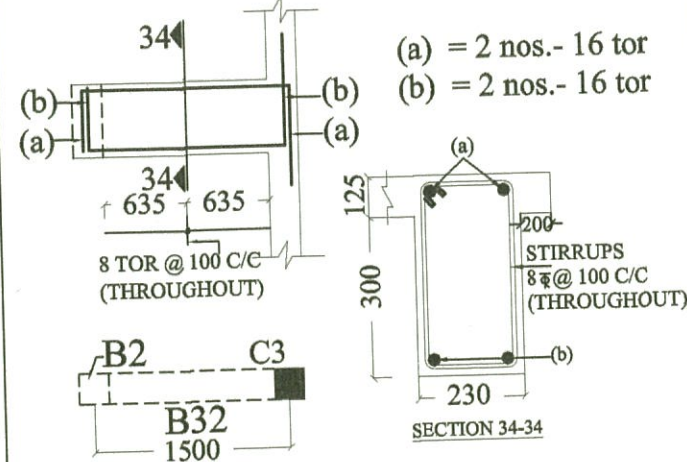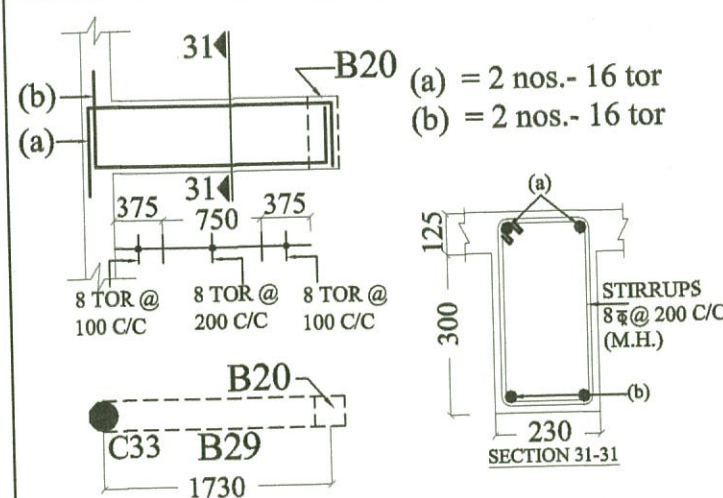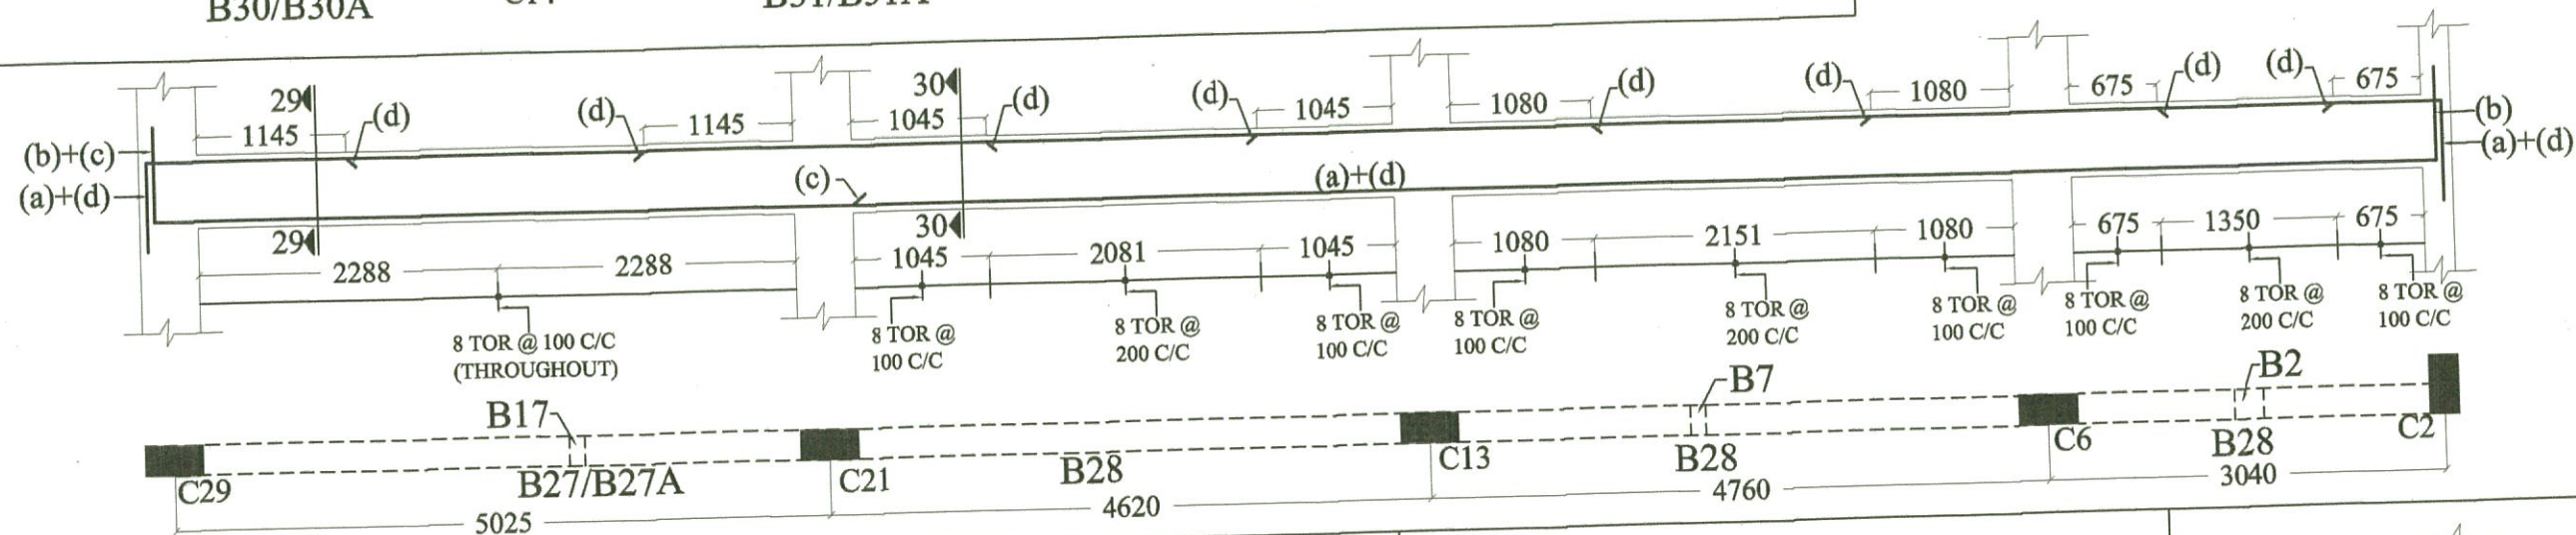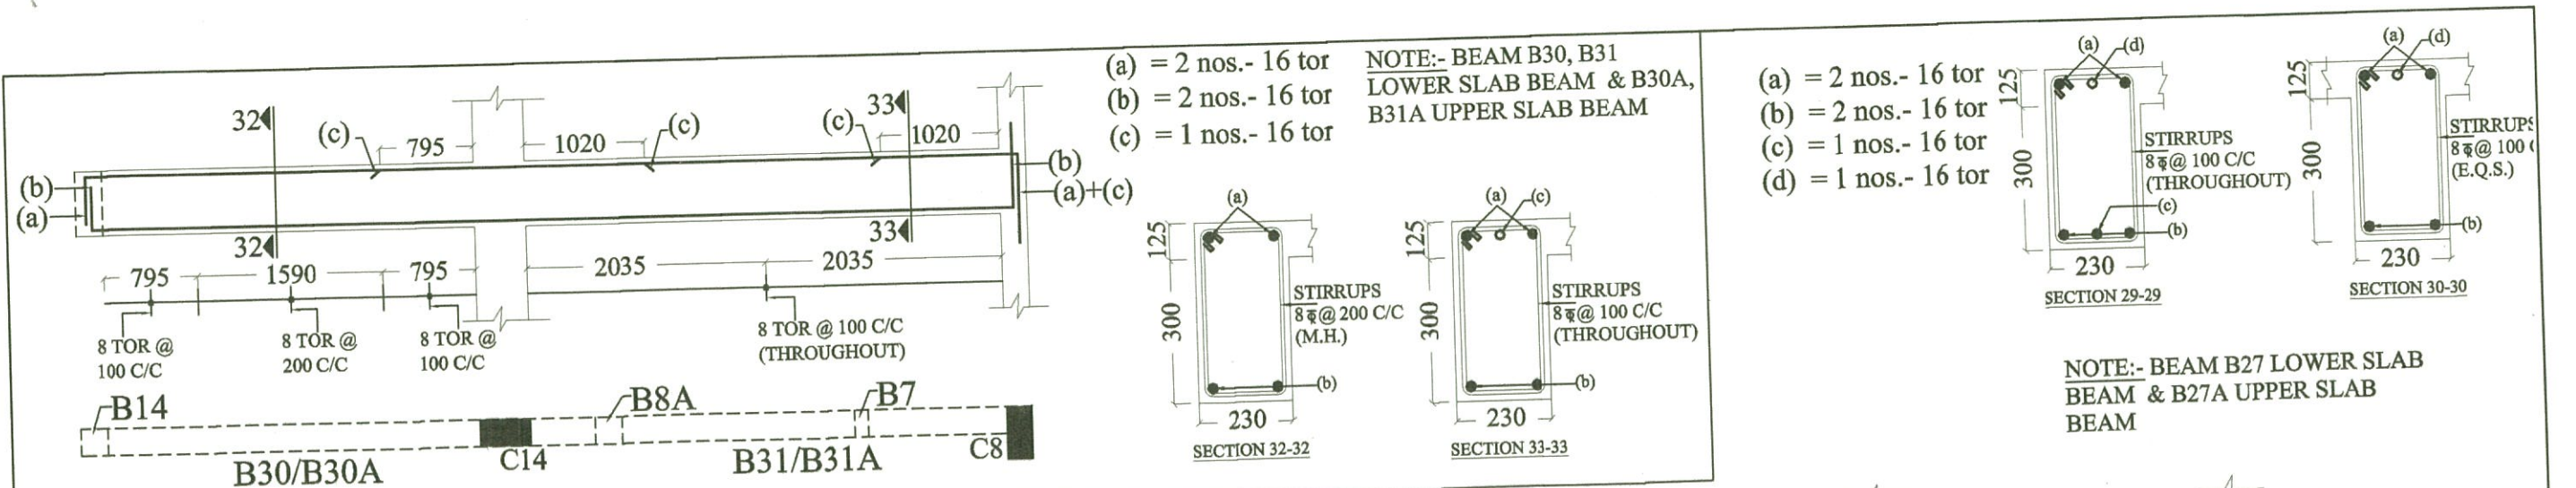

PROJECT

TYPE - 5 RESIDENCE FOR P.W.D.
DEHRADUN.

TITLE

REINF. DETAIL OF ROOF BEAMS.

DRAWN	DATE	DRG. NO.	REV. NO.
SEEMA	10.11. 2012	TYPE -5- STR.-8	


CONSULTANT :

SUNEET PRASAD
STRUCTURAL & CONSULTING ENGINEER

Suneet Prasad
SUNEET PRASAD
B. E., M. E. (CIVIL), MIV, FIV
AUTHORIZED STRUCTURAL ENGINEER
20, PHASE-I, ENGINEERS ENCLAVE
G.M.S. ROAD, DEHRADUN-248 001
REG. No: DoH - UK / ASE - III / 2008

Checked and approve

Subhash Chandra Gupta
SUBHASH CHANDRA GUPTA
B.E. Civil (Hon's), M. TECH. (Structure)
Reg. No. DOH-UK/ASE-VI/2008
University of Petroleum & Energy Studies

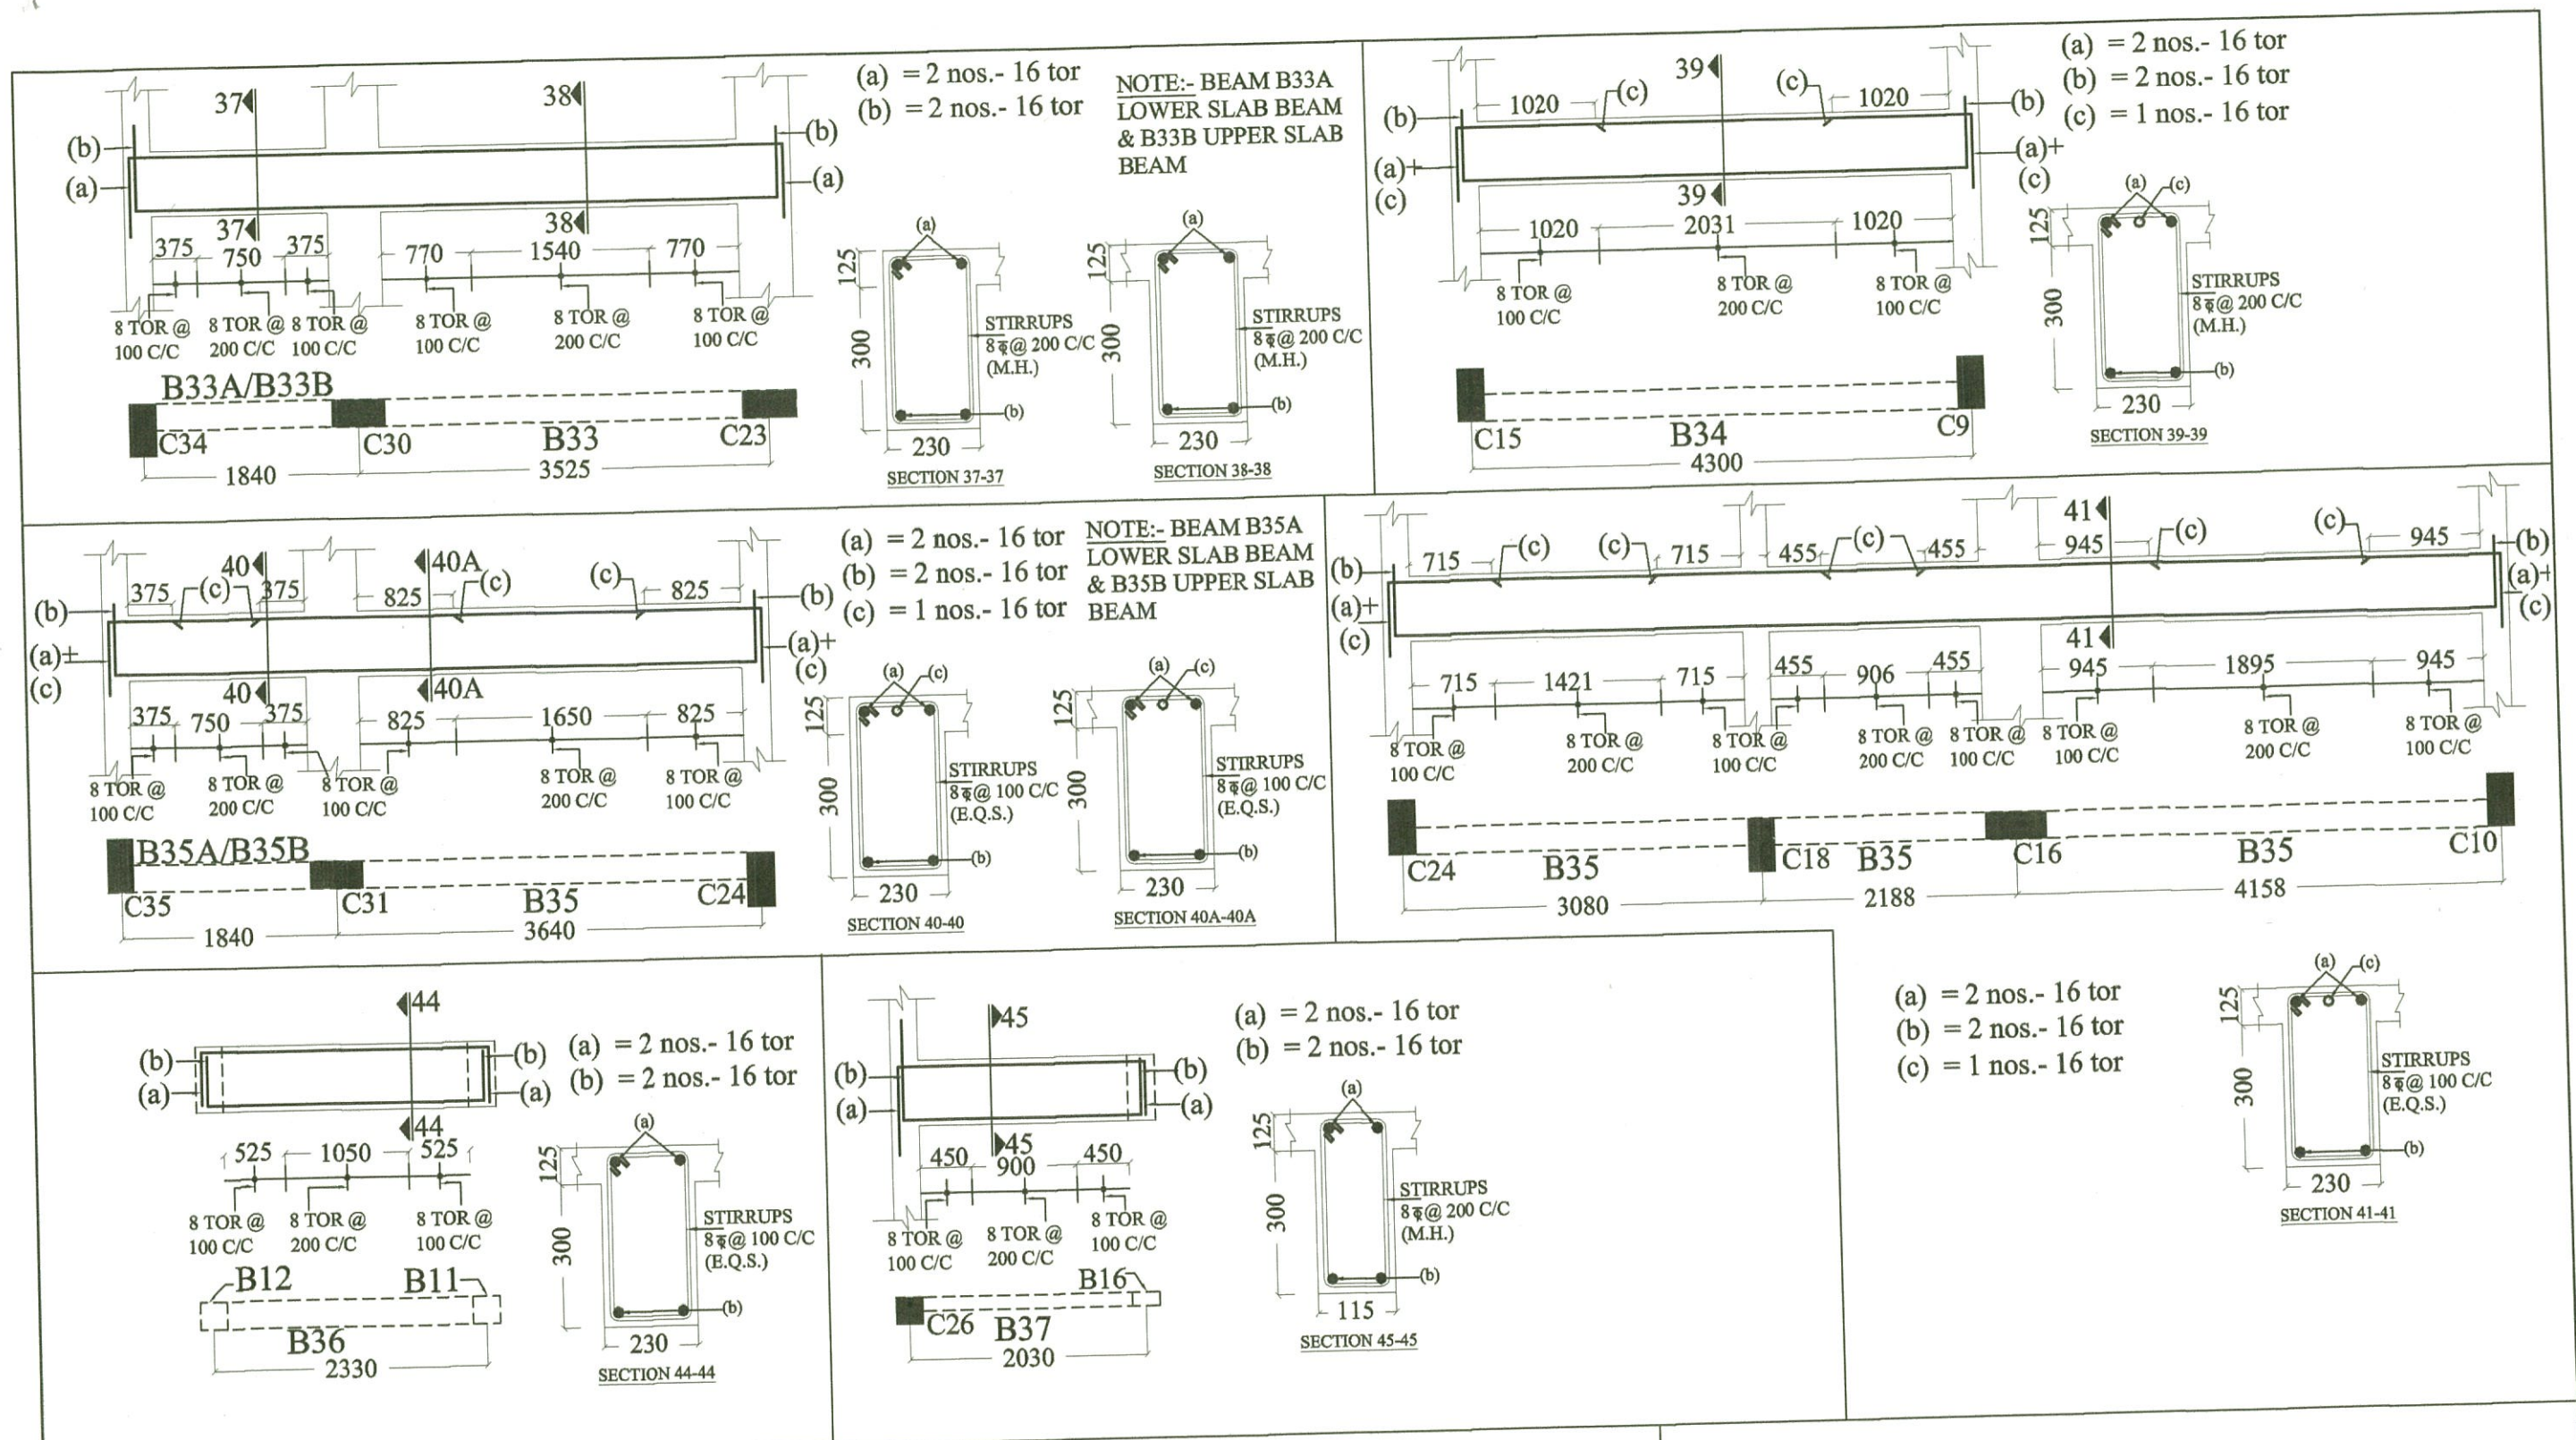

PROJECT

TYPE - 5 RESIDENCE FOR P.W.D.
DEHRADUN.

TITLE

REINF. DETAIL OF ROOF BEAMS.

DRAWN	DATE	DRG. NO.	REV. NO.
SEEMA	10.11.2012	TYPE -5- STR.-9	

CONSULTANT :


SUNEET PRASAD
STRUCTURAL & CONSULTING ENGINEER

Suneet Prasad
SUNEET PRASAD
B. E., M. E. (CIVIL), MIV, FIV
AUTHORIZED STRUCTURAL ENGINEER
20, PHASE-I, ENGINEERS ENCLAVE
G.M.S. ROAD, DEHRADUN-248 001
REG.No: DoH - UK / ASE - III / 2008


Checked and approve

Subhash

SUBHASH CHANDRA GUPTA
B.E. Civil (Hon's), M. TECH. (Structural)
Reg. No. DOH-UK/ASE-VI/2008
University of Petroleum & Energy Studies

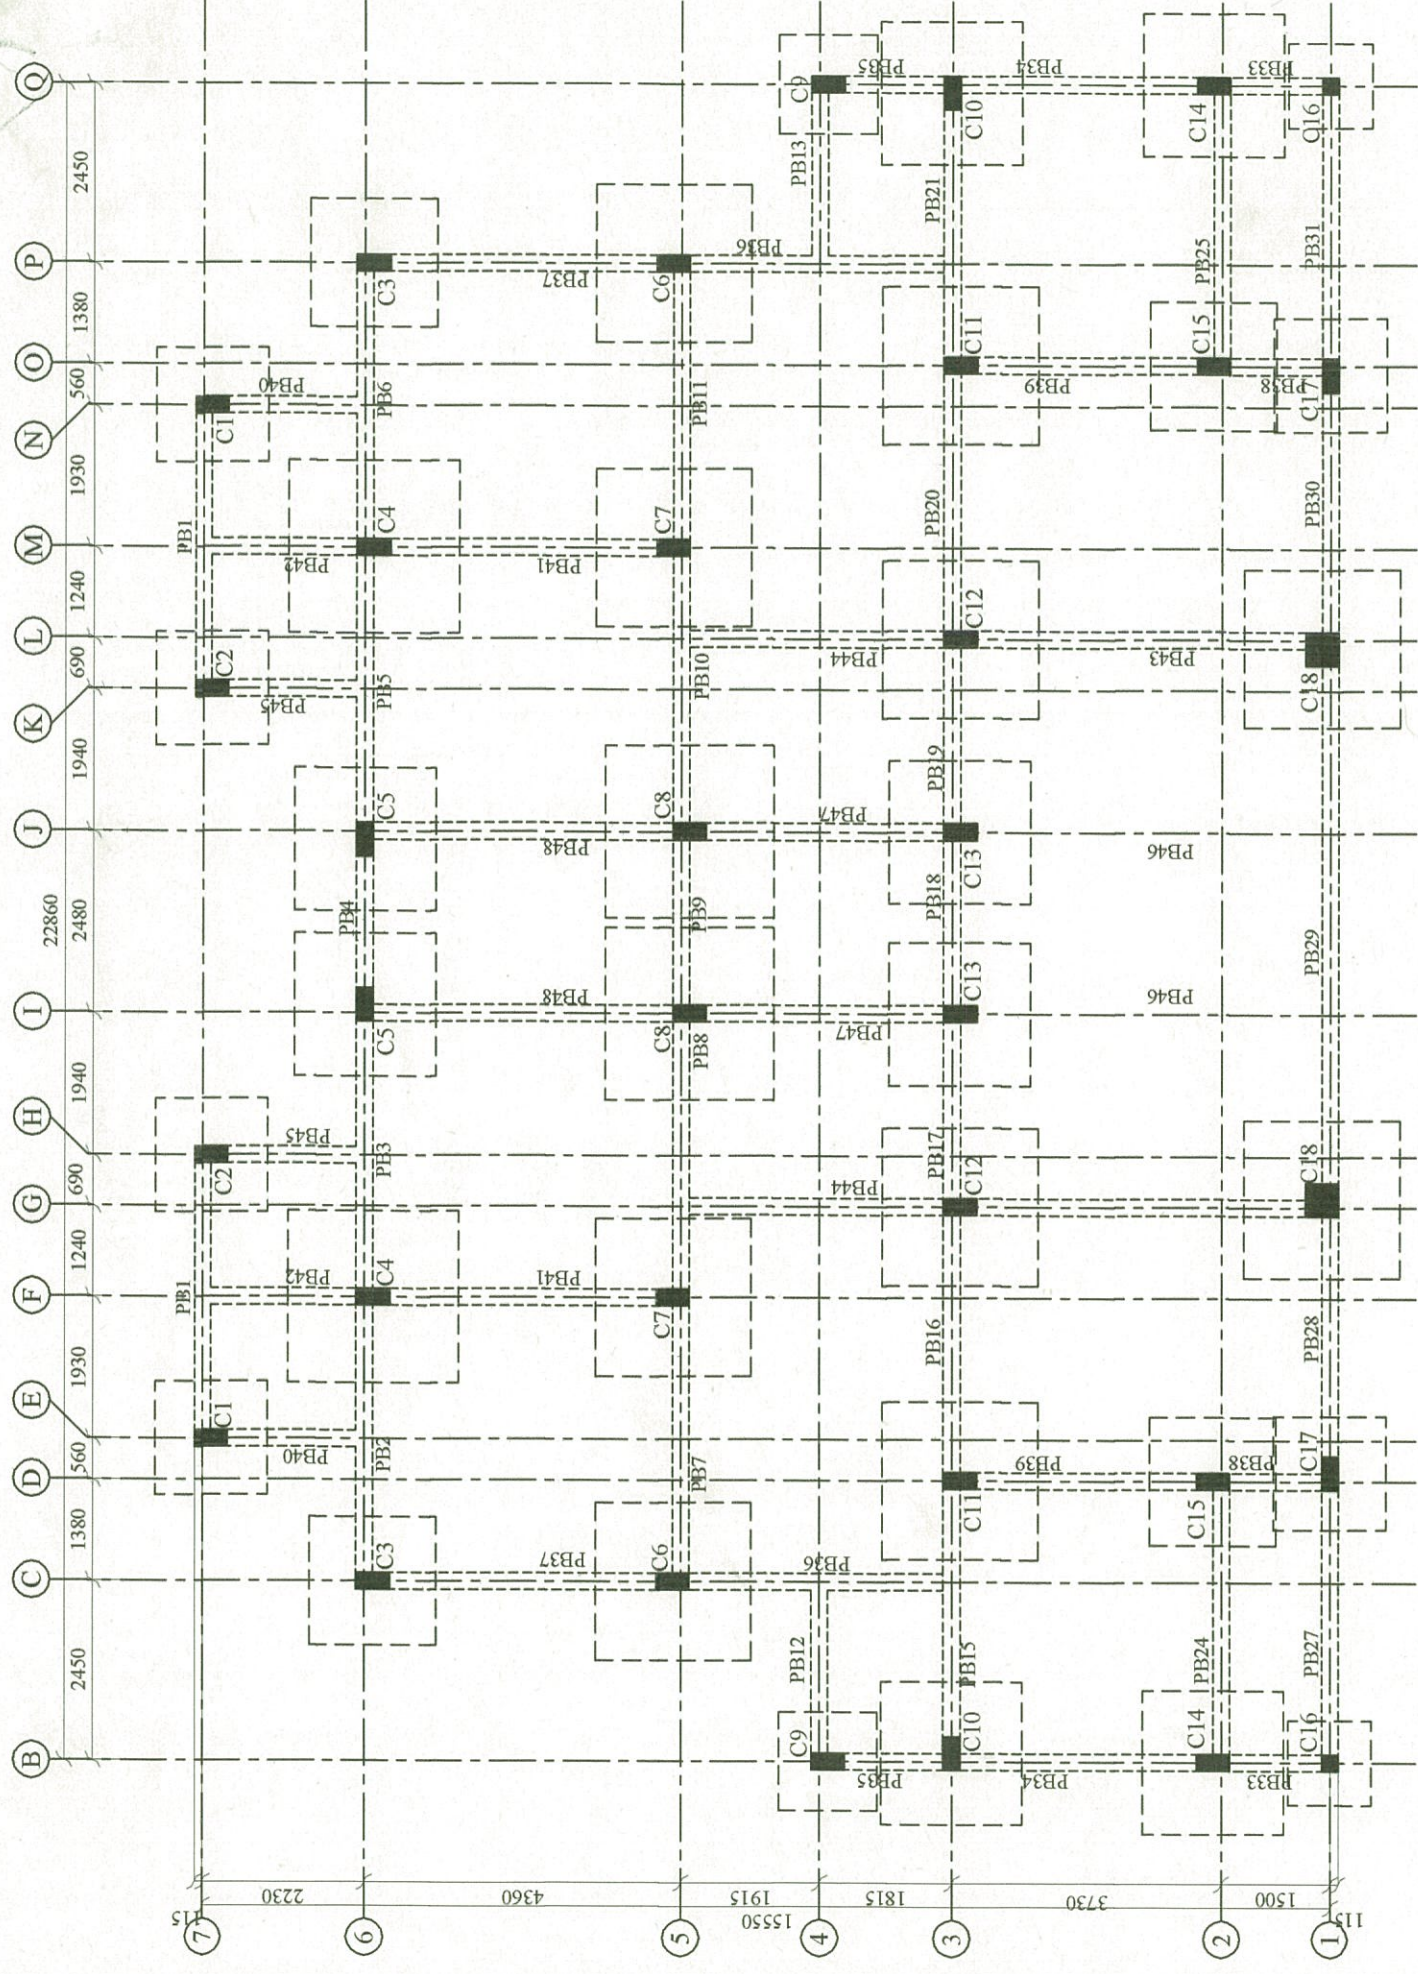

EXCAVATION & COLUMN LAYOUT PLAN

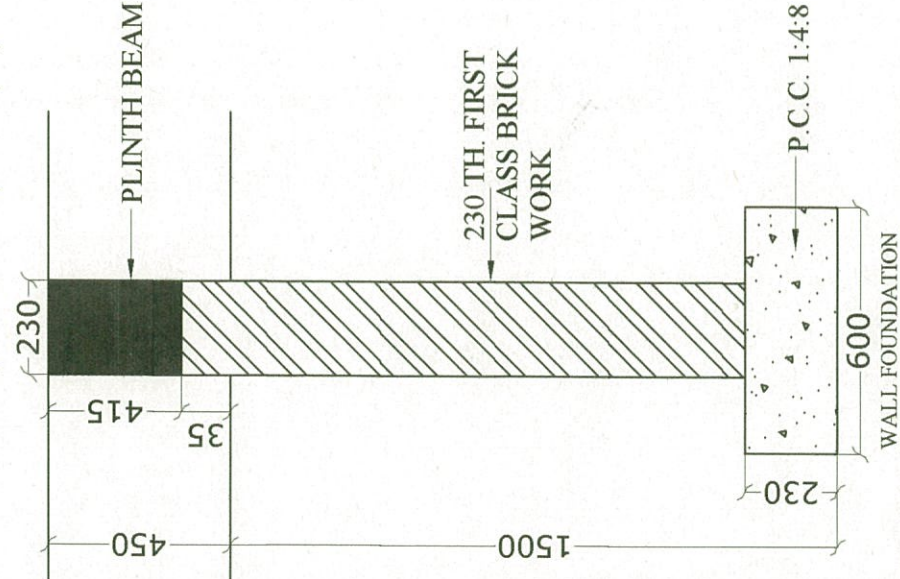

NOTES

1. READ THIS DRAWING IN CONJUNCTION WITH RELEVANT ARCH. DRAWING.
2. ALL DIMENSIONS IN MM.
3. M20 GRADE CONCRETE SHALL BE USED UNLESS NOTED OTHERWISE.
4. REINFORCEMENT BAR TO BE USED SHALL BE HIGH YIELD STRENGTH DEFORMED BAR STRESS 415N/mm².
5. ANY LAP OF BAR SHALL NOT BE LESS THAN 50xDIA OF LARGER DIA.
6. CLEAR COVER TO MAIN REINF. SHALL BE AS FOLLOWS
FOOTINGS - 50MM.
WALL - 25MM.
COLUMN - 40MM.
BEAM - 25MM.
SLAB - 20MM.
7. ALL STEEL SHOULD BE FREE OF RUST, SCALE, GREASE, DIRT, OIL, ETC.
8. ALL CONCRETE TO BE MECHANICALLY MIXED AND VIBRATED
9. ALL CONCRETE TO BE PLACED AGAINST STEEL OR WATER ROOF PLY. PUCCA SHUTTERING
NET ALLOWABLE BEARING CAPACITY OF SOIL IS TAKEN AS 10.00 TONS / SQM. AT 1.50 M. DEPTH BELOW GROUND LEVEL.
BUILDING IS DESIGN FOR GROUND + 1 FLOORS.
12. BUILDING IS DESIGN FOR E.Q. ZONE IV.

PROJECT

TYPE - 4 RESIDENCE FOR P.W.D.
DEHRADUN.

CONSULTANT :

SUNEET PRASAD
STRUCTURAL &
CONSULTING ENGINEER

TITLE

EXCAVATION & COLUMN LAYOUT
PLAN & COLUMN DETAILS.

Checked and approve





Suneet Prasad


SUBHASH CHANDRA GUPTA
B.E. Civil (Hⁿs), M. TECH. (Structure)
Reg. No. DOH-UK/ASE-VI/2008
University of Petroleum & Energy Studies

Suneet Prasad

SUNEET PRASAD
B.E., M.E. (CIVIL), M.Tech, FIV
AUTHORIZED STRUCTURAL ENGINEER
20, PHASE-1, ENGINEERS ENCLAVE
G.M.S. ROAD, DEHRADUN-248 001
REG. No: DoH - UK / ASE - III / 2008


DRAWN	DATE	DRG. NO.	REV. NO.
SEEMA	30.08.2012	TYPE 4-STR.-1	1

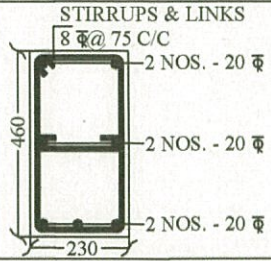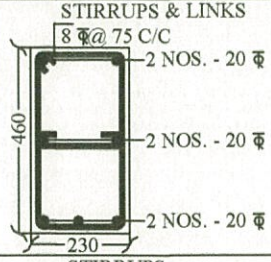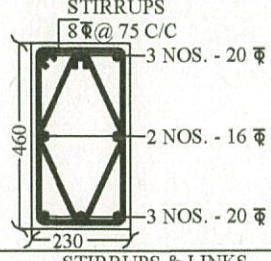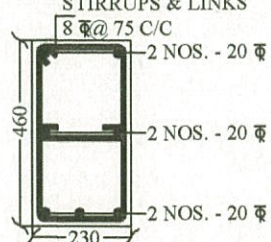COLS.	EXCAVATION SIZE	FOUNDATION SIZE IN (MM)								REINF. IN FOOTING		COLUMN REINF.
		L	B	D	l_1	b_1	a	b	nL	nB		
C1,C2,	1550 X 1550	1400	1400	300	585	470	230	460	10 NOS. - 10 Φ	10 NOS. - 10 Φ		
C3	1750 X 1750	1600	1600	300	685	570	230	460	12 NOS. - 10 Φ	12 NOS. - 10 Φ		
C4,C8	2350 X 2350	2200	2200	380	985	870	230	460	17 NOS. - 12 Φ	17 NOS. - 12 Φ		
C5	1950 X 1950	1800	1800	300	785	670	230	460	12 NOS. - 12 Φ	12 NOS. - 12 Φ		

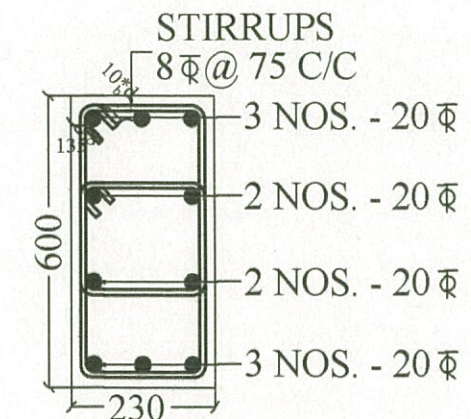


TYP. STIRRUP & LINK DETAIL


D = DIA OF STIRRUP

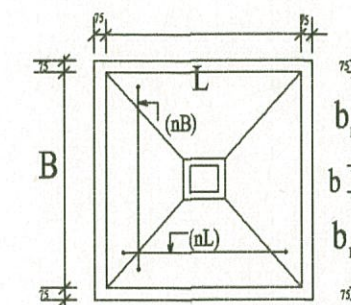

TYP. PLAN OF FOOTING

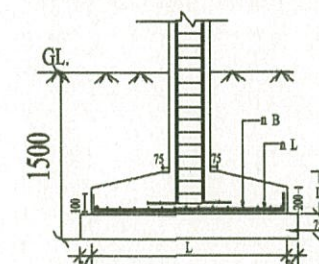

TYP. SECTION OF FOOTING

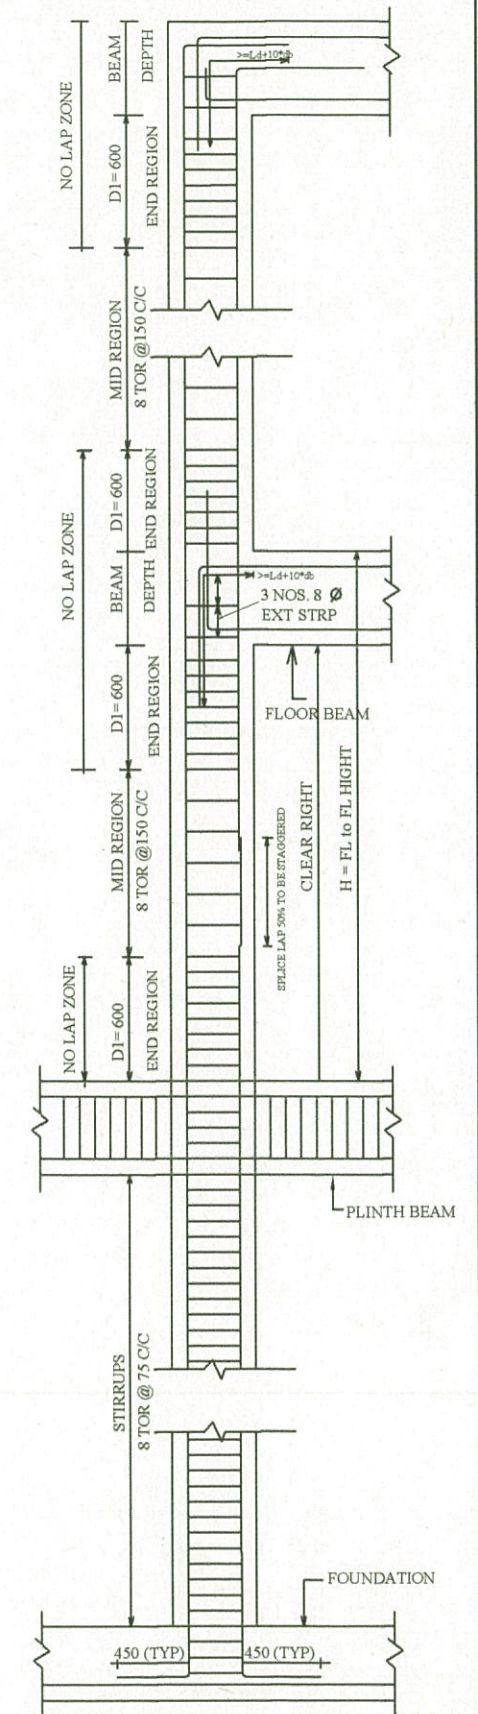

COLUMN (L) TIE AND SPLICE DETAIL

STIRRUPS END REGION 8 Φ @ 75 C/C
MID REGION 8 Φ @ 150 C/C
 d_b = DIA OF BAR

12 Φ 16 Φ 20 Φ 25 Φ 28 Φ
Ld 550 750 950 1150 1300

DEVELOPMENT LENGTH = $L_d + 10 * d_b$









PROJECT TYPE - 4 RESIDENCE FOR P.W.D. DEHRADUN.			
TITLE EXCAVATION & COLUMN LAYOUT PLAN & COLUMN DETAILS.			
DRAWN SEEMA	DATE 03.10.2012	DRG. NO. TYPE 4- STR.-2	REV. NO. 1

CONSULTANT :
SUNEET PRASAD
STRUCTURAL & CONSULTING ENGINEER

Suneet Prasad
SUNEET PRASAD
B. E., M. E. (CIVIL), MIV, FIV
AUTHORIZED STRUCTURAL ENGINEER
20, PHASE-I, ENGINEERS ENCLAVE
G.M.S. ROAD, DEHRADUN-248 001
REG. No: DoH - UK / ASE - III / 2008

Checked and approve

SUBHASH CHANDRA GUPTA
B.E. Civil (Hon's), M. TECH. (Structure)
Reg. No. DOH-UK/ASE-VI/2008
University of Petroleum & Energy Studies

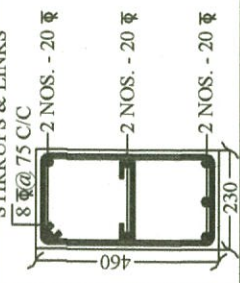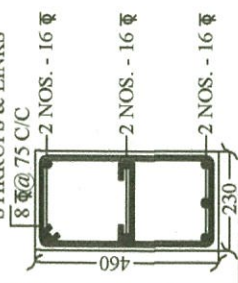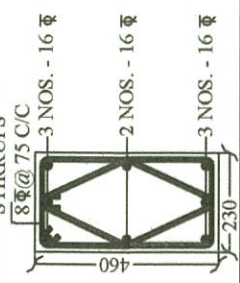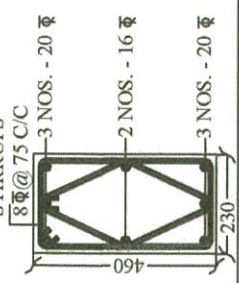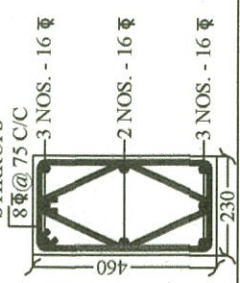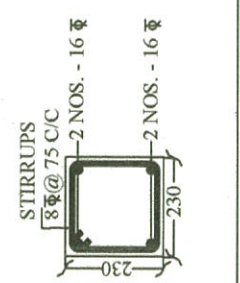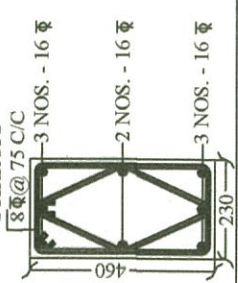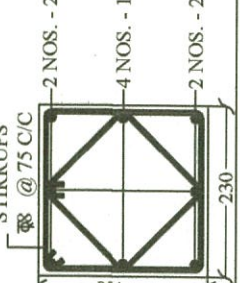COLS.	EXCAVATION SIZE	FOUNDATION SIZE IN (MM)							REINF. IN FOOTING		COLUMN REINF.
		L	B	D	l ₁	b ₁	a	b	nL	nB	
C6,C7, C12	2150 X 2150	2000	2000	380	885	770	230	460	13 NOS. - 12 Φ	13 NOS. - 12 Φ	
C9	1350 X 1350	1200	1200	300	485	370	230	460	7 NOS. - 10 Φ	7 NOS. - 10 Φ	
C10,C13, C14	1950 X 1950	1800	1800	300	785	670	230	460	12 NOS. - 12 Φ	12 NOS. - 12 Φ	
C11	2150 X 2150	2000	2000	380	885	770	230	460	13 NOS. - 12 Φ	13 NOS. - 12 Φ	
C15	1750 X 1750	1600	1600	300	685	570	230	460	12 NOS. - 10 Φ	12 NOS. - 10 Φ	
C16	1150 X 1150	1000	1000	300	385	270	230	460	8 NOS. - 10 Φ	8 NOS. - 10 Φ	
C17	1550 X 1550	1400	1400	300	585	470	230	460	10 NOS. - 10 Φ	10 NOS. - 10 Φ	
C18	2150 X 2150	2000	2000	380	885	770	230	460	13 NOS. - 12 Φ	13 NOS. - 12 Φ	

PROJECT

TYPE - 4 RESIDENCE FOR P.W.D.
DEHRADUN.

CONSULTANT :

SUNEET PRASAD
STRUCTURAL & CONSULTING ENGINEER

TITLE

EXCAVATION & COLUMN LAYOUT
PLAN & COLUMN DETAILS.

DRAWN	DATE	DRG. NO.	REV. NO.
SEEMA	30.08. 2012	TYPE -4- STR.-3	1

Checked and approved

SUBHASH CHANDRA GUPTA

B.E. Civil (P'n's), M. TECH. (Structure)

Reg. No. DOH-11/ASE-VI/2008

Member of Indian Society of Energy Studies

Suneet Prasad

SUNEET PRASAD


B.E., M.E. (CIVIL), MIV, FIV

AUTHORIZED STRUCTURAL ENGINEER

20, PHASE-I, ENGINEERS ENCLAVE

G.M.S. ROAD, DEHRADUN-248 001

REG. No: DoH-UK / ASE - III / 2008

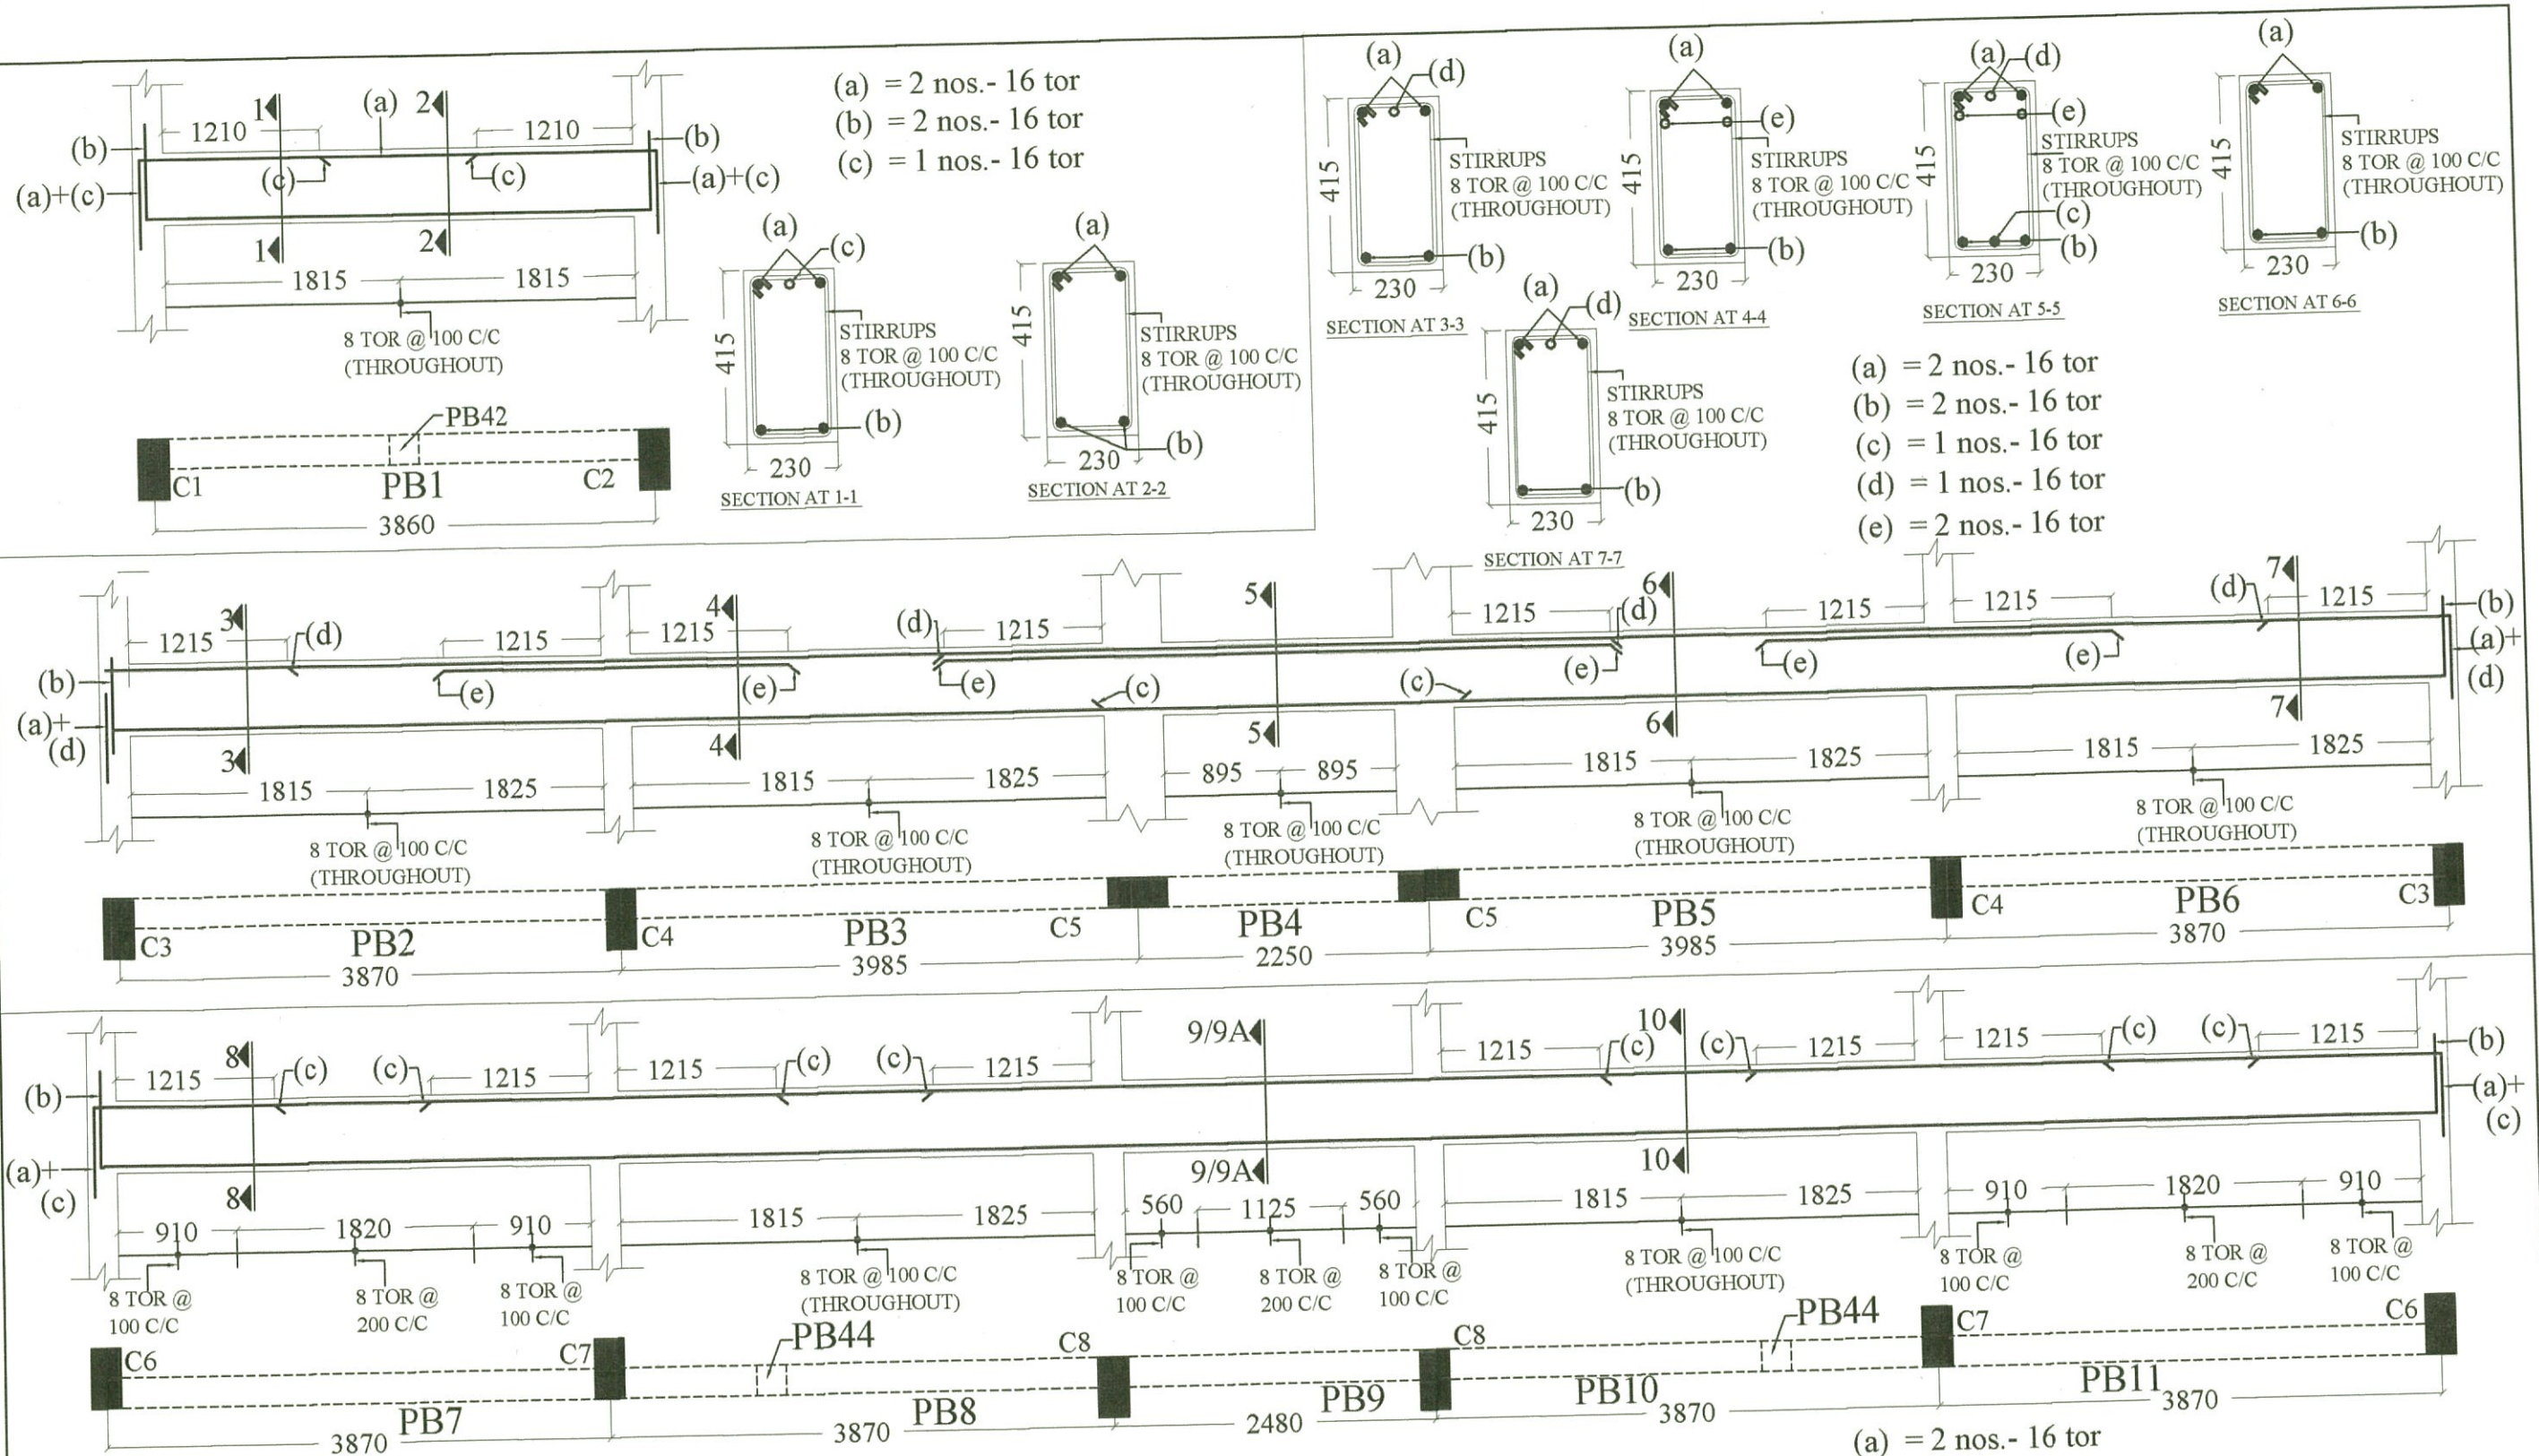

PROJECT			
TYPE - 4 RESIDENCE FOR P.W.D. DEHRADUN.			
TITLE			
REINF. DETAIL OF PLINTH BEAMS.			
DRAWN SEEMA	DATE 03.10.2012	DRG. NO. TYPE -4- STR.-4	REV. NO. 1


CONSULTANT :


SUNEET PRASAD
STRUCTURAL & CONSULTING ENGINEER

Suneet Prasad
SUNEET PRASAD
B.E., M.E. (CIVIL), MIV, FIV
AUTHORIZED STRUCTURAL ENGINEER
20, PHASE-I, ENGINEERS ENCLAVE
G.M.S. ROAD, DEHRADUN-248 001
REG. No: DoH - UK / ASE - III / 2008

checked and approve
[Signature]

B.E. CIVIL (M.E.), MIV, FIV (2008)
Reg. No. DOH-UK/ASE-VI/2008
University of Petroleum & Energy Studies

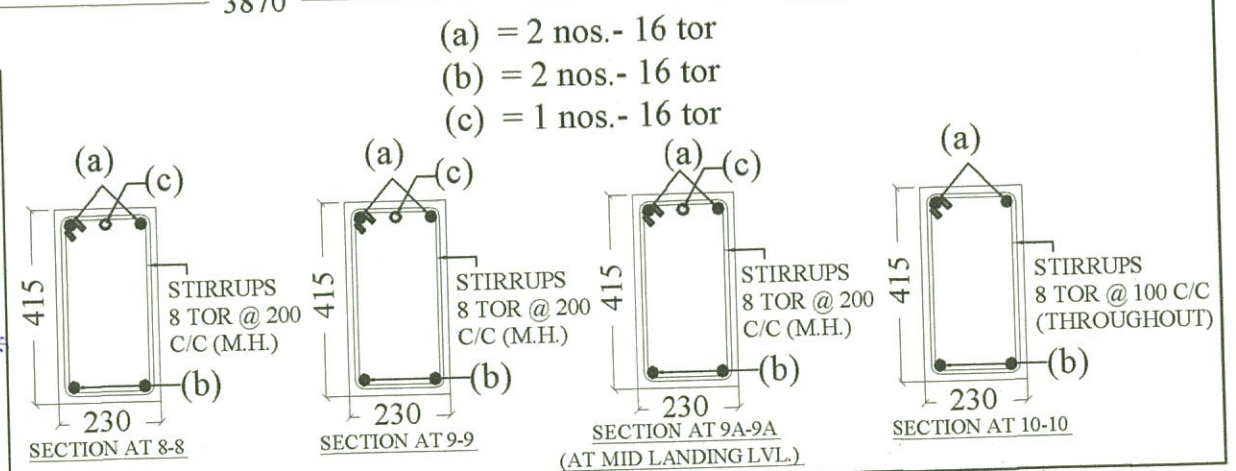

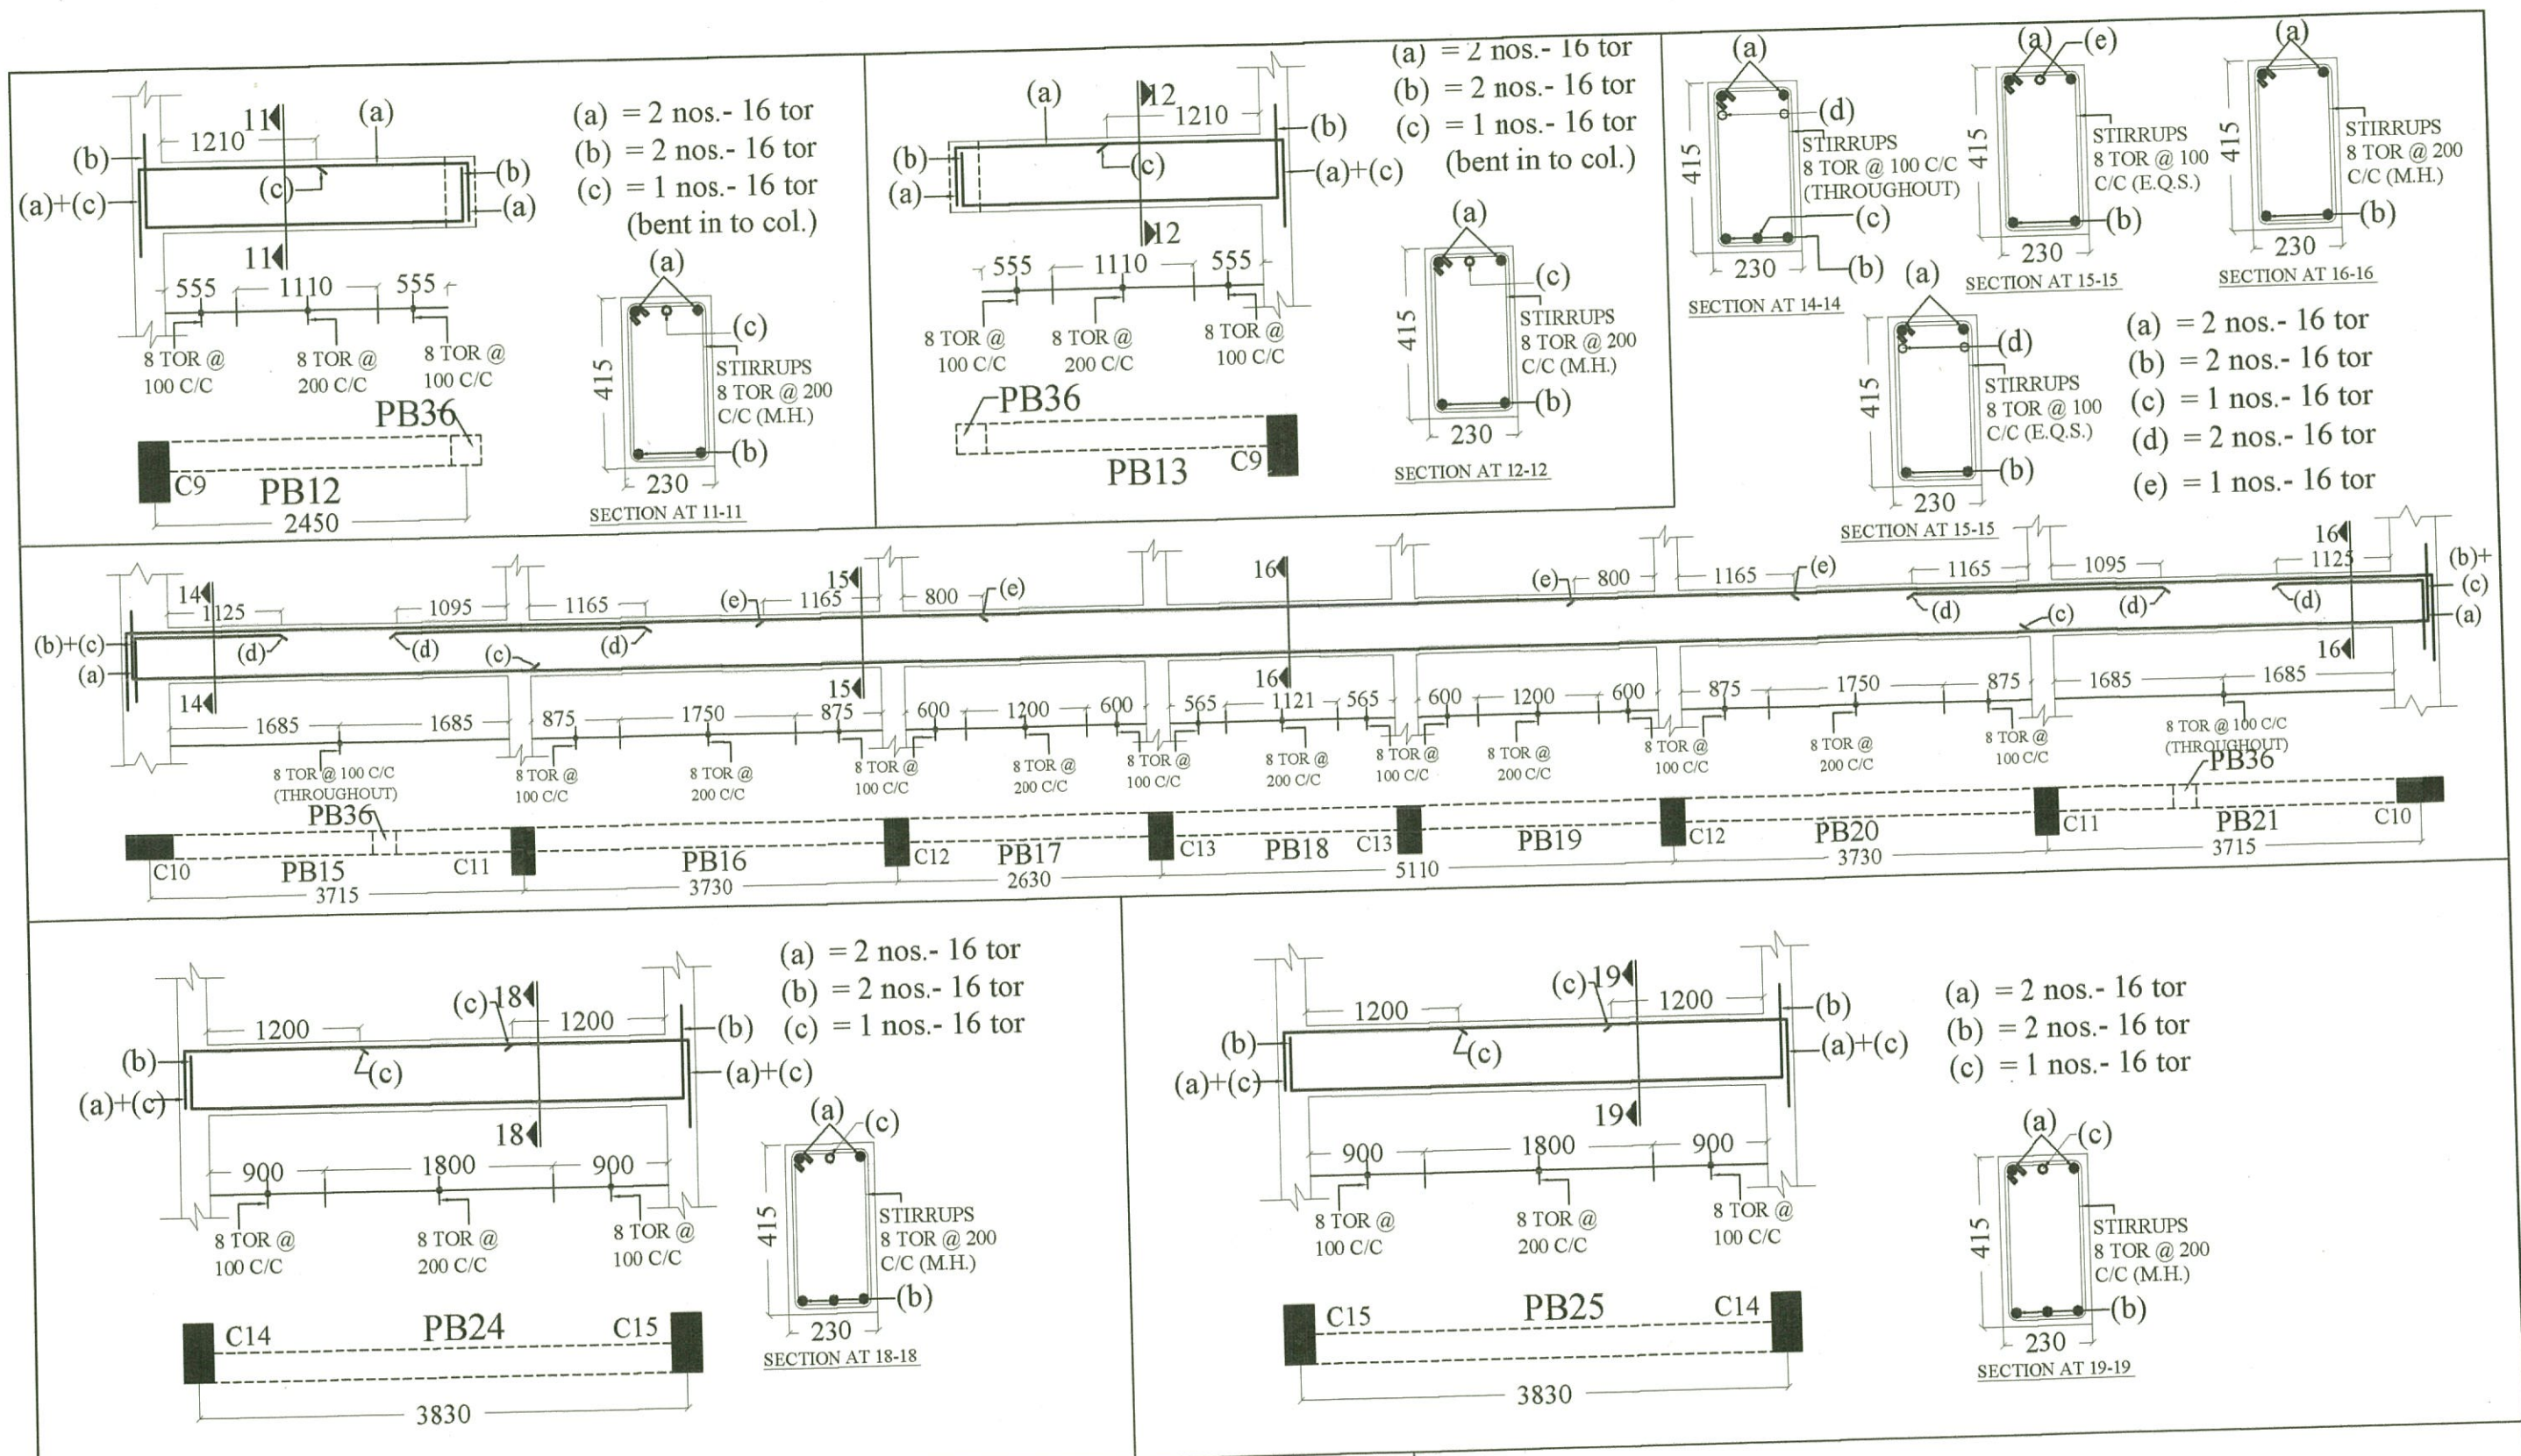

PROJECT

TYPE - 4 RESIDENCE FOR P.W.D.
DEHRADUN.

TITLE

REINF. DETAIL OF PLINTH BEAMS.

DRAWN	DATE	DRG. NO.	REV. NO.
SEEMA	03.10.2012	TYPE -4- STR.-5	1




CONSULTANT :

SUNEET PRASAD
STRUCTURAL & CONSULTING ENGINEER

Suneet Prasad
SUNEET PRASAD
B. E., M. E. (CIVIL), MIV, FIV
AUTHORIZED STRUCTURAL ENGINEER
20, PHASE-I, ENGINEERS ENCLAVE
G.M.S. ROAD, DEHRADUN-248 001
REG. No: DoH-UK/ASE-III/2008

Checked and approve

Subhash
SUBHASH CHANDRA GUPTA
B.E. Civil (Hon's), M. TECH. (Structure)
Reg. No. DOH-UK/ASE-VI/2008
University of Petroleum & Energy Studies

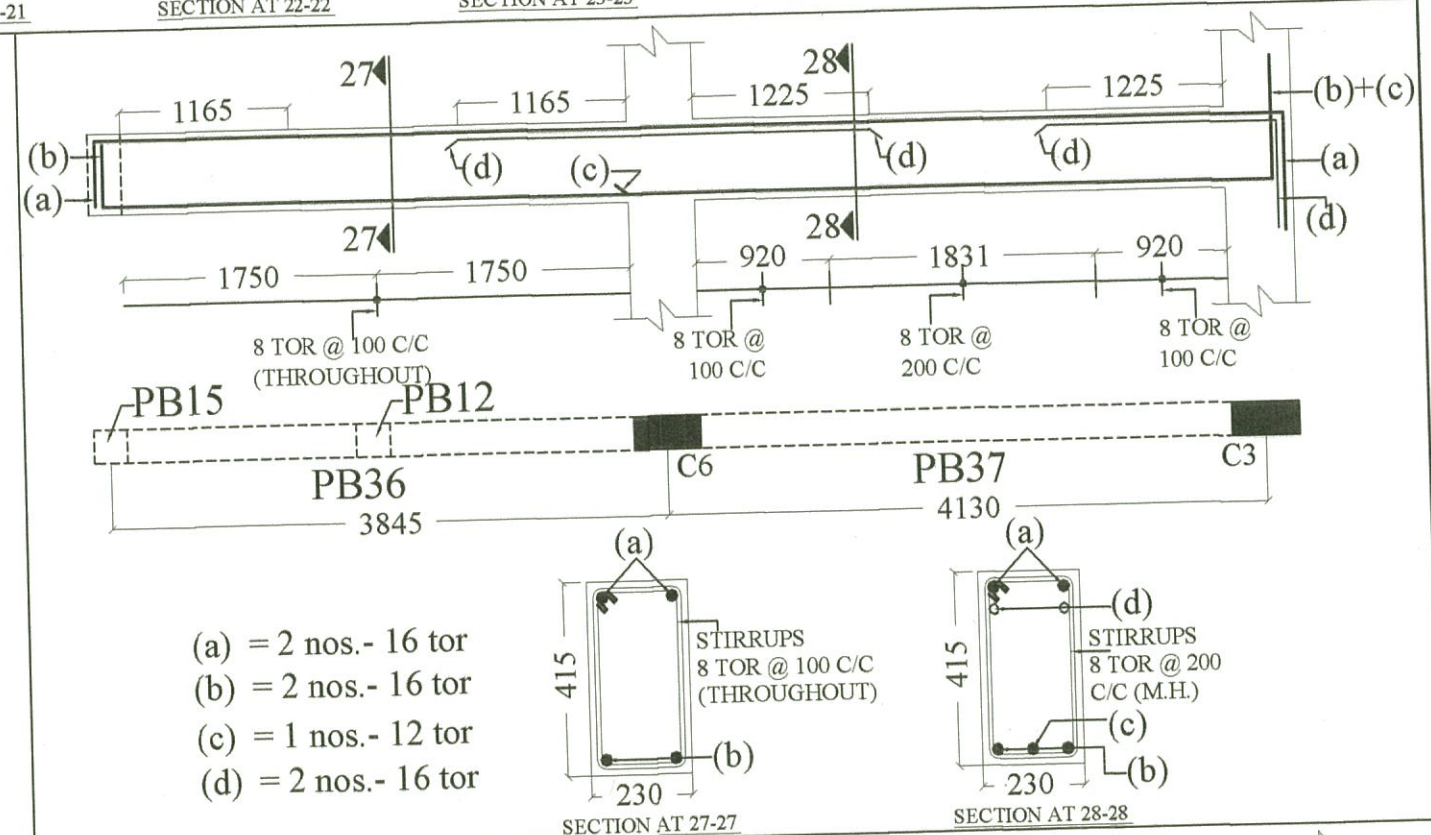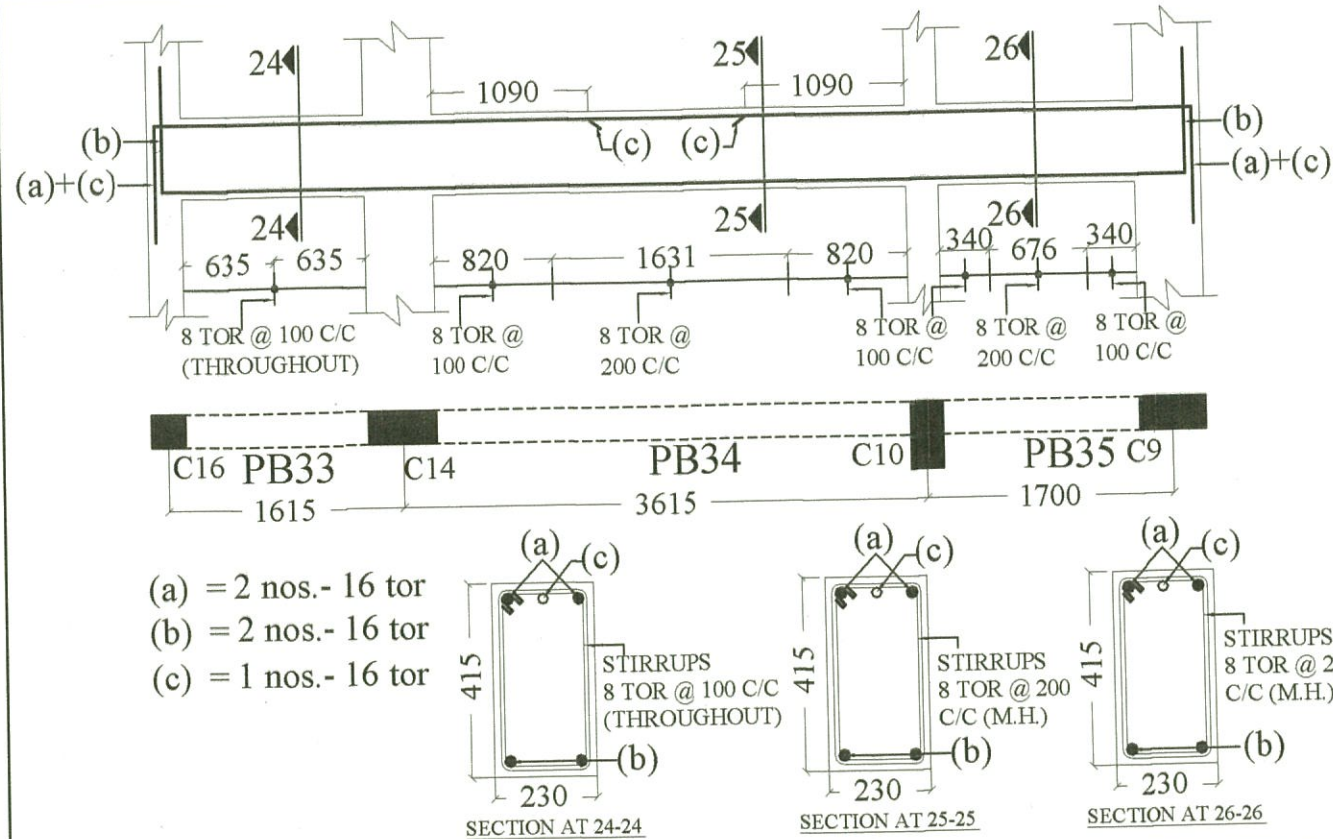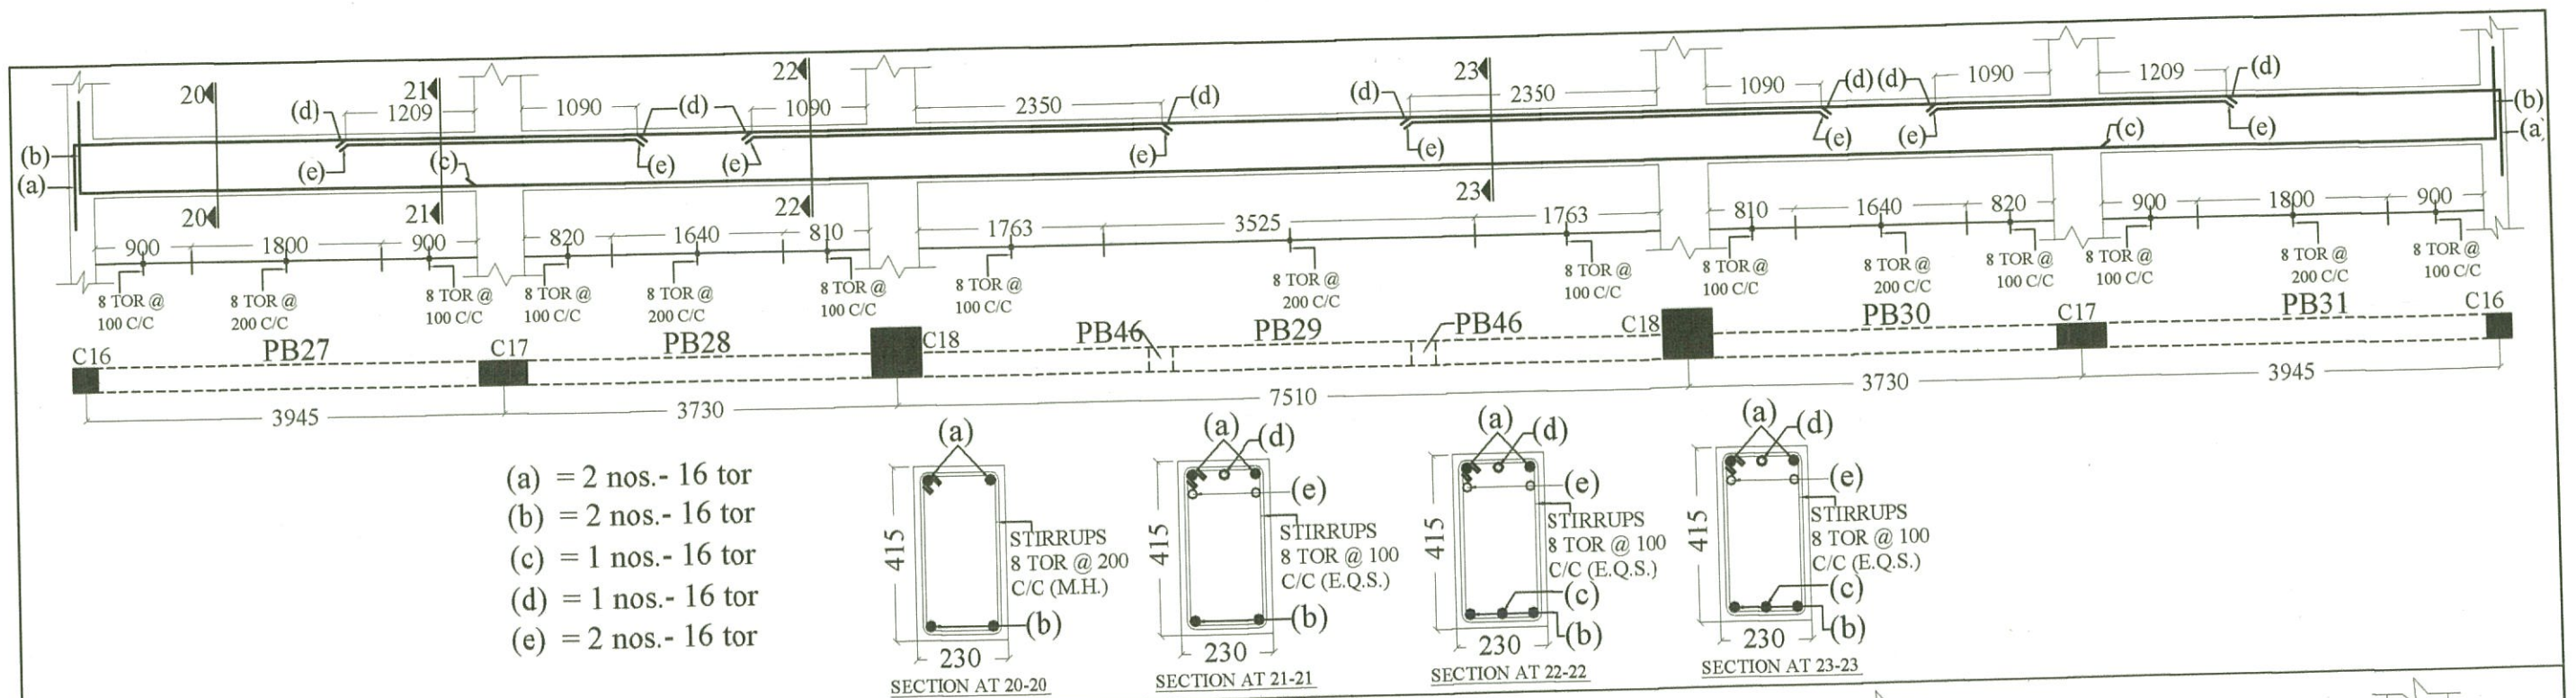



PROJECT			
TYPE - 4 RESIDENCE FOR P.W.D. DEHRADUN.			
TITLE			
REINF. DETAIL OF PLINTH BEAMS.			
DRAWN	DATE	DRG. NO.	REV. NO.
SEEMA	03.10.2012	TYPE -4- STR.-6	1

CONSULTANT :
 SUNEET PRASAD
 STRUCTURAL &
 CONSULTING ENGINEER



SUNEET PRASAD
 B.E., M.E. (CIVIL), MIV, FIV
 AUTHORIZED STRUCTURAL ENGINEER
 20, PHASE-I, ENGINEERS ENCLAVE
 G.M.S. ROAD, DEHRADUN-248 001
 REG.No: DoH-UK/ASE-III/2008

Checked and approve
 Subhash Chandra Gupta
 B.E. Civil (Hon's), M. TECH. (Structural)
 Reg. No. DOH-UK/ASE-VI/2008
 University of Petroleum & Energy Studies



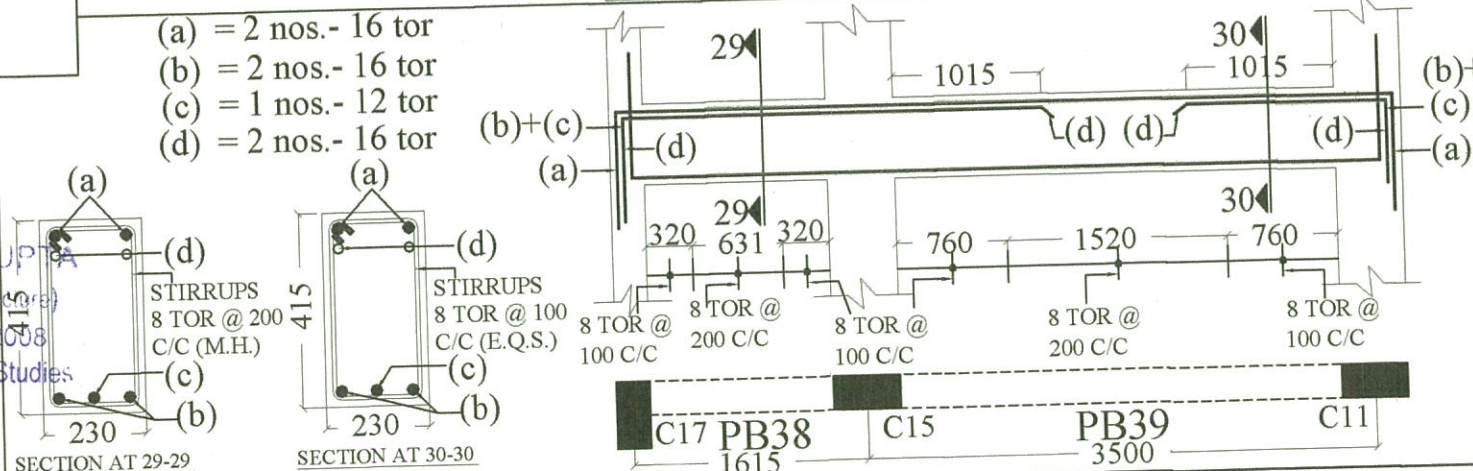


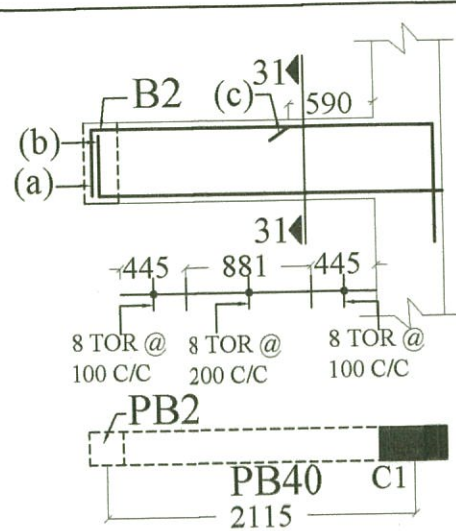




- (a) = 2 nos.- 16 tor
(b) = 2 nos.- 16 tor
(c) = 1 nos.- 16 tor
(bent in to col.)

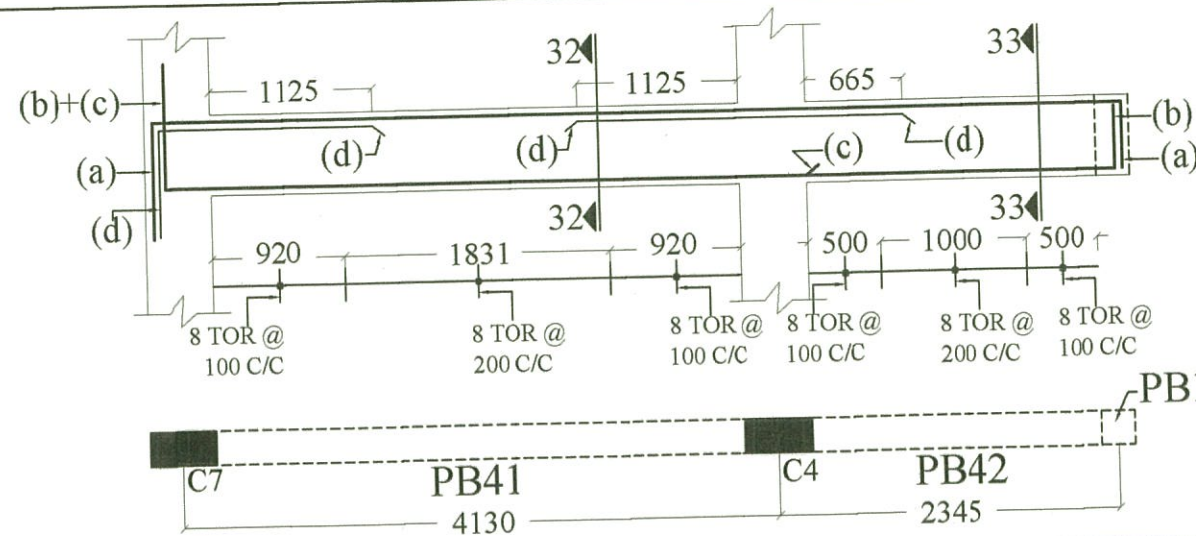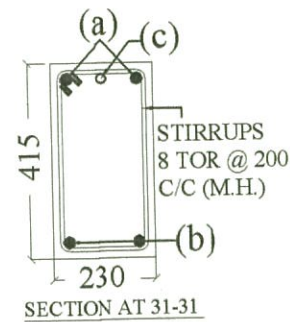



- (a) = 2 nos.- 16 tor
(b) = 2 nos.- 16 tor
(c) = 1 nos.- 12 tor
(d) = 2 nos.- 16 tor

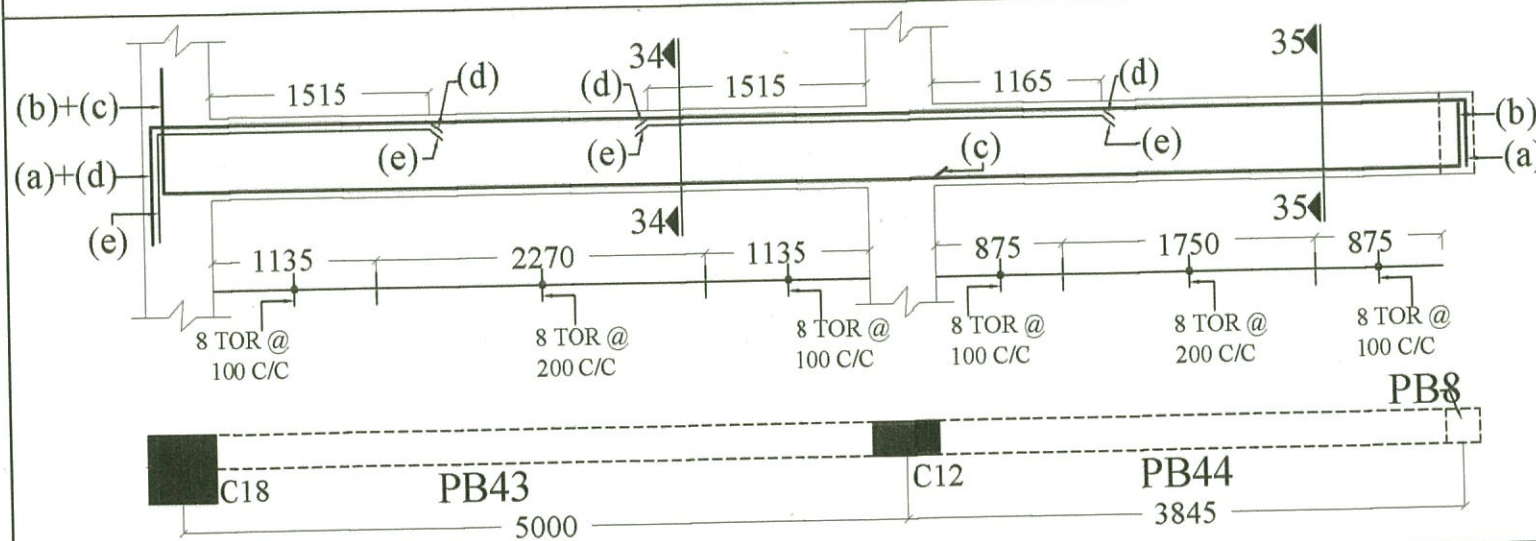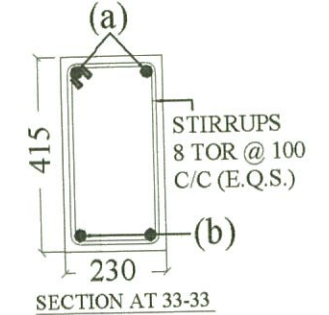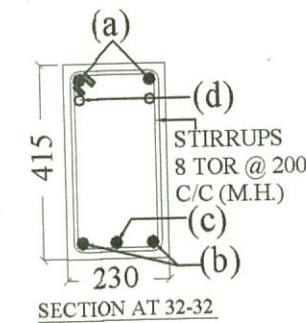



- (a) = 2 nos.- 16 tor
(b) = 2 nos.- 16 tor
(c) = 1 nos.- 16 tor
(d) = 1 nos.- 16 tor
(e) = 2 nos.- 16 tor

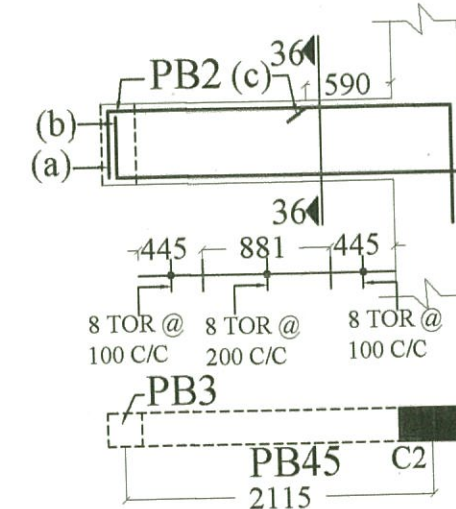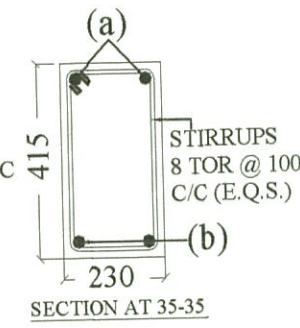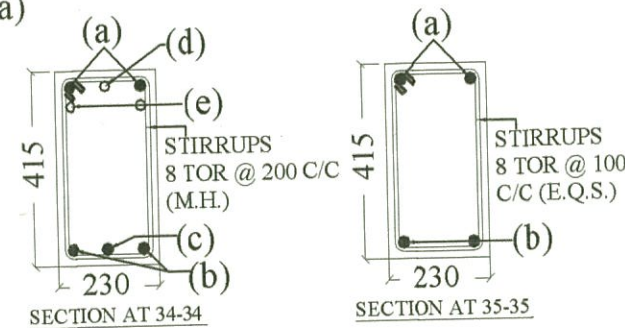

- (a) = 2 nos.- 16 tor
(b) = 2 nos.- 16 tor
(c) = 1 nos.- 16 tor
(bent in to col.)

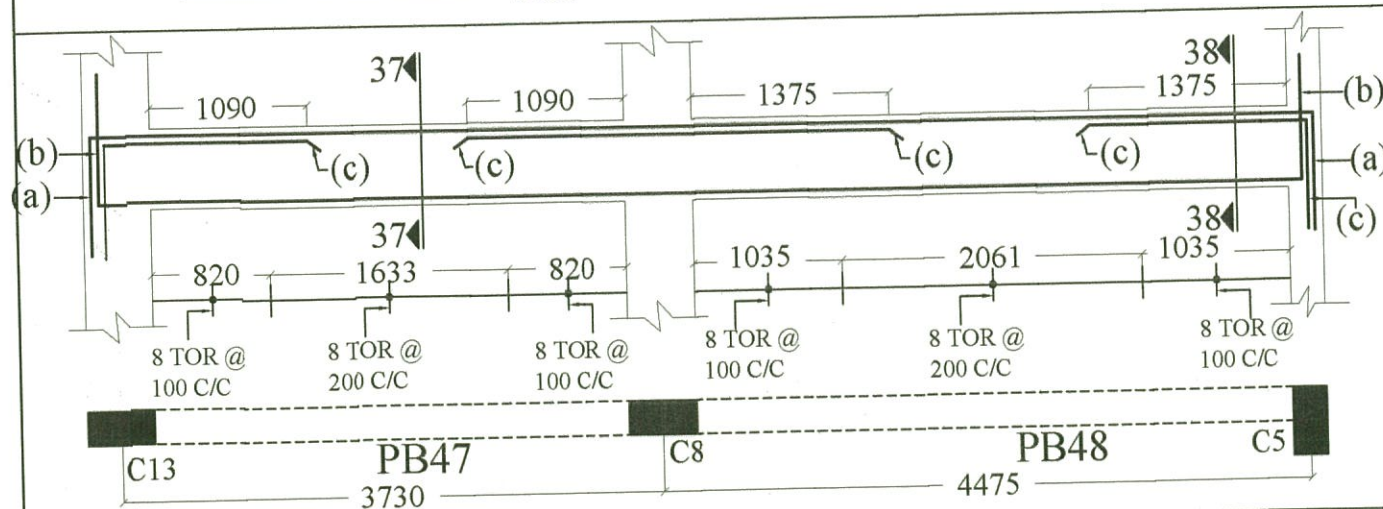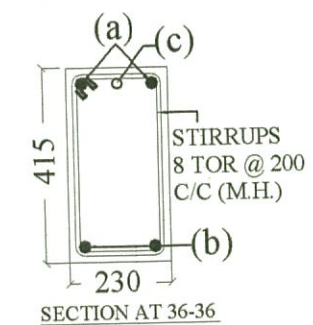

- (a) = 2 nos.- 16 tor
(b) = 2 nos.- 16 tor
(c) = 2 nos.- 16 tor

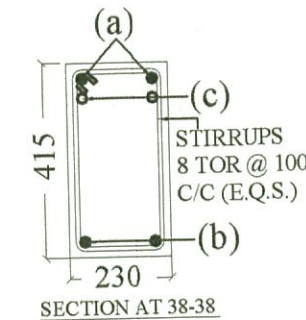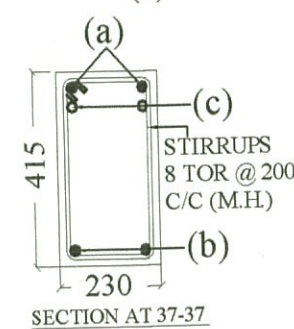

PROJECT

TYPE - 4 RESIDENCE FOR P.W.D.
DEHRADUN.

TITLE

REINF. DETAIL OF PLINTH BEAMS.

DRAWN	DATE	DRG. NO.	REV. NO.
SEEMA	03.10. 2012	TYPE -4- STR.-7	1

CONSULTANT :


SUNEET PRASAD
STRUCTURAL & CONSULTING ENGINEER

Suneet Prasad
SUNEET PRASAD
B. E., M. E. (CIVIL), MIV, FIV
AUTHORIZED STRUCTURAL ENGINEER
20, PHASE-I, ENGINEERS ENCLAVE
G.M.S. ROAD, DEHRADUN-248 001
REG. No: DoH - UK / ASE - III / 2008

Checked and approve

Subhash Chandra Gupta

SUBHASH CHANDRA GUPTA
B.E. Civil (H.n's), M. TECH. (Structure)
Reg. No. DOH-UK/ASE-VI/2008
University of Petroleum & Energy Studies

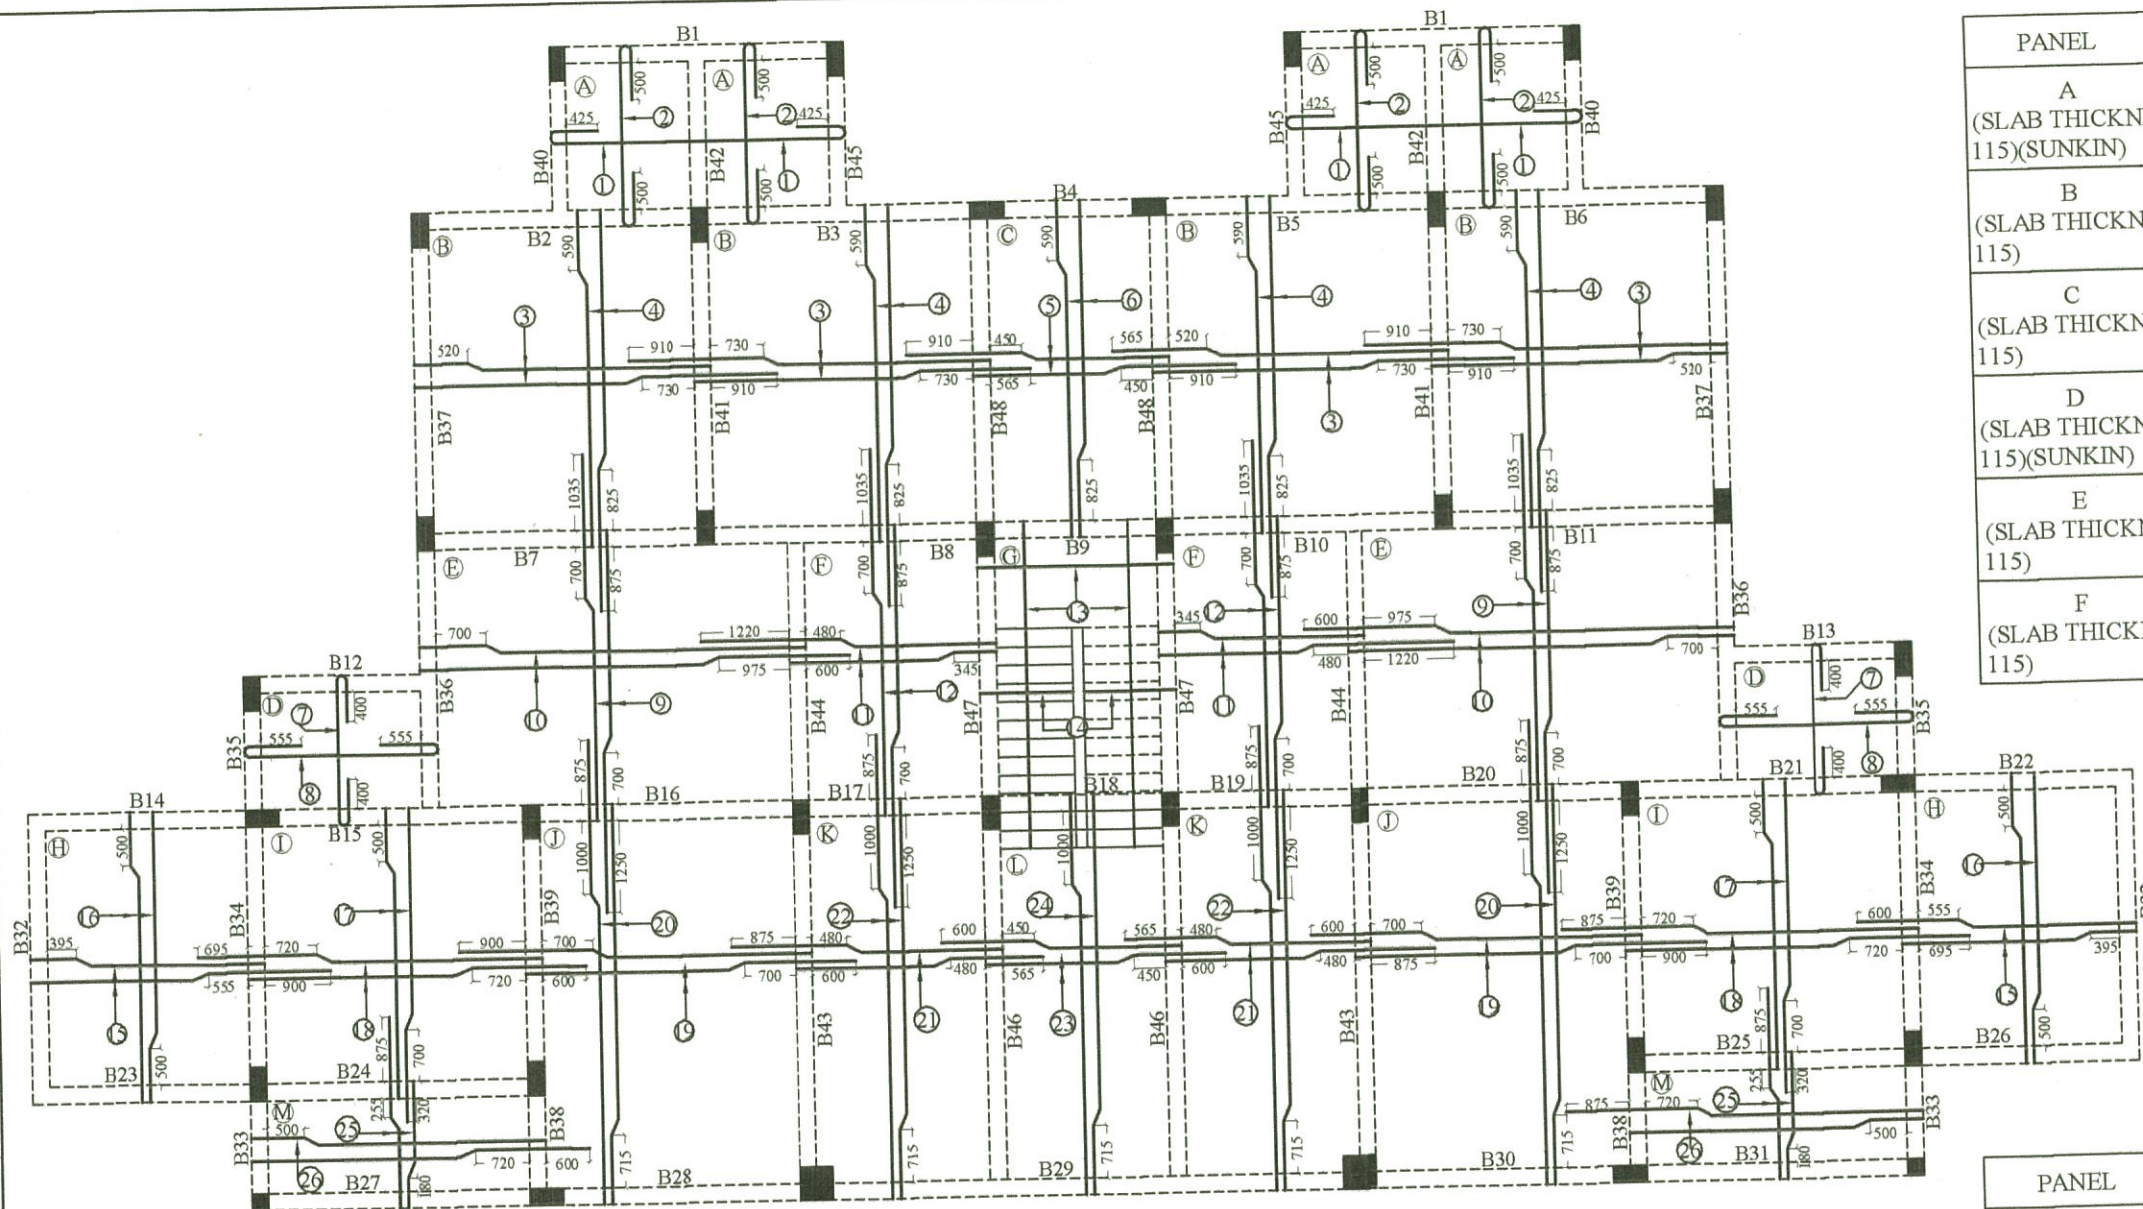

REINF. DETAIL OF FIRST FLOOR SLAB (WITH BOTTOM BARS)

PANEL	BAR MARK	BAR DIA.	SPACING	DESCRIPTION
A (SLAB THICKNESS 115)(SUNKIN)	1	8 Φ	200C/C	BOTTOM MAIN
	2	8 Φ	200C/C	BOTTOM DIST.
B (SLAB THICKNESS 115)	3	8 Φ	150C/C	BOTTOM MAIN
	4	8 Φ	150C/C	BOTTOM DIST.
C (SLAB THICKNESS 115)	5	8 Φ	150C/C	BOTTOM MAIN
	6	8 Φ	200C/C	BOTTOM DIST.
D (SLAB THICKNESS 115)(SUNKIN)	7	8 Φ	200C/C	BOTTOM MAIN
	8	8 Φ	200C/C	BOTTOM DIST.
E (SLAB THICKNESS 115)	9	8 Φ	135C/C	BOTTOM MAIN
	10	8 Φ	160C/C	BOTTOM DIST.
F (SLAB THICKNESS 115)	11	8 Φ	175C/C	BOTTOM MAIN
	12	8 Φ	200C/C	BOTTOM DIST.

PANEL	BAR MARK	BAR DIA.	SPACING	DESCRIPTION
G (SLAB THICKNESS 115)(STAIRCASE)	13	12 Φ	150C/C	BOTTOM MAIN
	14	8 Φ	150C/C	BOTTOM DIST.
H (SLAB THICKNESS 115)	15	8 Φ	175C/C	BOTTOM MAIN
	16	8 Φ	200C/C	BOTTOM DIST.
I (SLAB THICKNESS 115)	17	8 Φ	160C/C	BOTTOM MAIN
	18	8 Φ	160C/C	BOTTOM DIST.
J (SLAB THICKNESS 115)	19	8 Φ	125C/C	BOTTOM MAIN
	20	8 Φ	160C/C	BOTTOM DIST.
K (SLAB THICKNESS 115)	21	8 Φ	175C/C	BOTTOM MAIN
	22	8 Φ	200C/C	BOTTOM DIST.
L (SLAB THICKNESS 115)	23	8 Φ	175C/C	BOTTOM MAIN
	24	8 Φ	200C/C	BOTTOM DIST.
M (SLAB THICKNESS 115)	25	8 Φ	175C/C	BOTTOM MAIN
	26	8 Φ	200C/C	BOTTOM DIST.

PROJECT
TYPE - 4 RESIDENCE FOR P.W.D.
DEHRADUN.


TITLE
REINF. DETAIL OF FIRST FLOOR
SLAB & BEAMS.

DRAWN SEEMA	DATE 30.08.2012	DRG. NO. TYPE - 4- STR.-8	REV. NO. 1
----------------	--------------------	------------------------------	---------------


CONSULTANT :
SUNEET PRASAD
STRUCTURAL & CONSULTING ENGINEER

Suneet Prasad
SUNEET PRASAD
B.E., M.E. (CIVIL), MIV, FIV
AUTHORIZED STRUCTURAL ENGINEER
20, PHASE-I, ENGINEERS ENCLAVE
G.M.S. ROAD, DEHRADUN-248 001
REG.No: DoH - UK / ASE - IIT / 2008

Checked and approve
Supte
SUBHASH CHANDRA GUPTA
B.E. Civil (Hon's), M. TECH. (Structure)
Reg. No. DOH-UK/ASE-VII/2008
University of Petroleum & Energy Studies

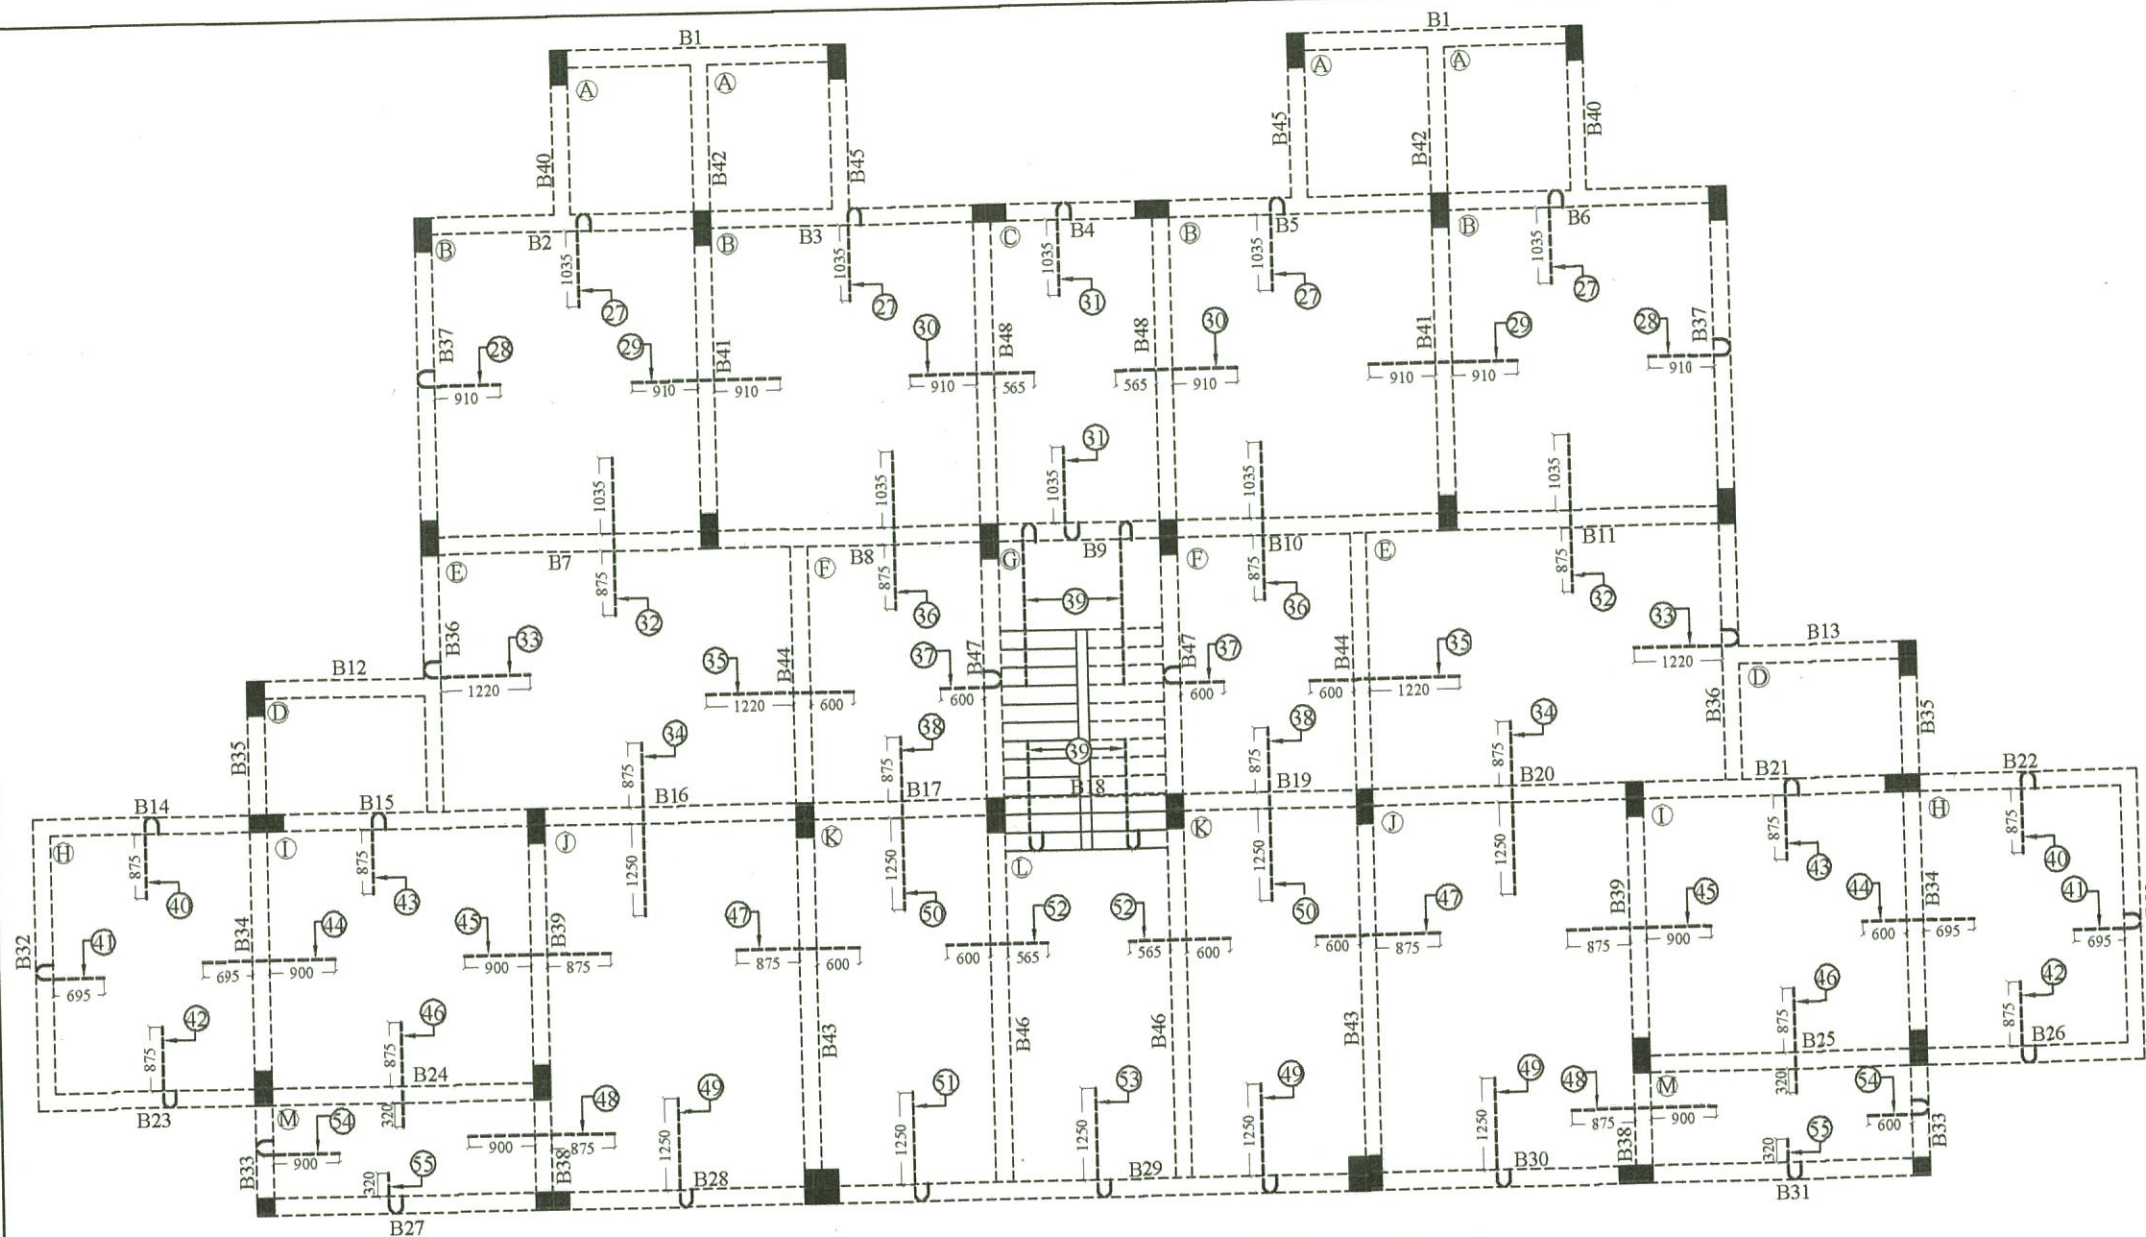

REINF. DETAIL OF FIRST FLOOR SLAB (WITH TOP BARS)
 TOP DIST. 8 TOR @ 200 C/C WHERE EVER REQUIRED.

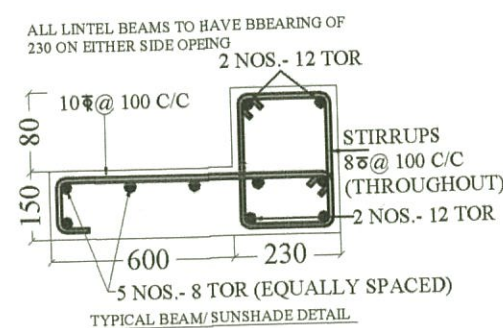

BAR MARK	BAR DIA.	SPACING	DESCRIPTION
27	8 Φ	300C/C	TOP MAIN
28	8 Φ	400C/C	TOP MAIN
29	8 Φ	300C/C	TOP MAIN
30	8 Φ	300C/C	TOP MAIN
31	8 Φ	400C/C	TOP MAIN
32	8 Φ	270C/C	TOP MAIN
33	8 Φ	320C/C	TOP MAIN
34	8 Φ	250C/C	TOP MAIN
35	8 Φ	320C/C	TOP MAIN
36	8 Φ	300C/C	TOP MAIN
37	8 Φ	350C/C	TOP MAIN
38	8 Φ	400C/C	TOP MAIN
39	12 Φ	125C/C	TOP MAIN
40	8 Φ	400C/C	TOP MAIN
41	8 Φ	350C/C	TOP MAIN
42	8 Φ	400 C/C	TOP MAIN
43	8 Φ	320C/C	TOP MAIN
44	8 Φ	320C/C	TOP MAIN
45	8 Φ	250C/C	TOP MAIN
46	8 Φ	320C/C	TOP MAIN
47	8 Φ	250C/C	TOP MAIN
48	8 Φ	250C/C	TOP MAIN
49	8 Φ	320C/C	TOP MAIN
50	8 Φ	400C/C	TOP MAIN
51	8 Φ	400C/C	TOP MAIN
52	8 Φ	350C/C	TOP MAIN
53	8 Φ	400C/C	TOP MAIN
54	8 Φ	400 C/C	TOP MAIN
55	8 Φ	350C/C	TOP MAIN


PROJECT
 TYPE - 4 RESIDENCE FOR P.W.D.
 DEHRADUN.

TITLE
 REINF. DETAIL OF FIRST FLOOR
 SLAB & BEAMS.

DRAWN SEEMA	DATE 30.08.2012	DRG. NO. TYPE -4- STR.-9	REV. NO. 1
----------------	--------------------	-----------------------------	---------------

CONSULTANT :
 SUNEET PRASAD
 STRUCTURAL & CONSULTING ENGINEER
Suneet Prasad
SUNEET PRASAD
 B. E., M. E. (CIVIL), MIV, FIV
 AUTHORIZED STRUCTURAL ENGINEER
 20, PHASE-I, ENGINEERS ENCLAVE
 G.M.S. ROAD, DEHRADUN-248 001
 REG. No: DoH - UK / ASE - III / 2008

Checked and approve
Gupta
GUBHASH CHANDRA GUPTA
 B.E. Civil (H n's), M. TECH. (Structure)
 Reg. No. DOH-UK/ASE-VI/2008
 University of Petroleum & Energy Studies

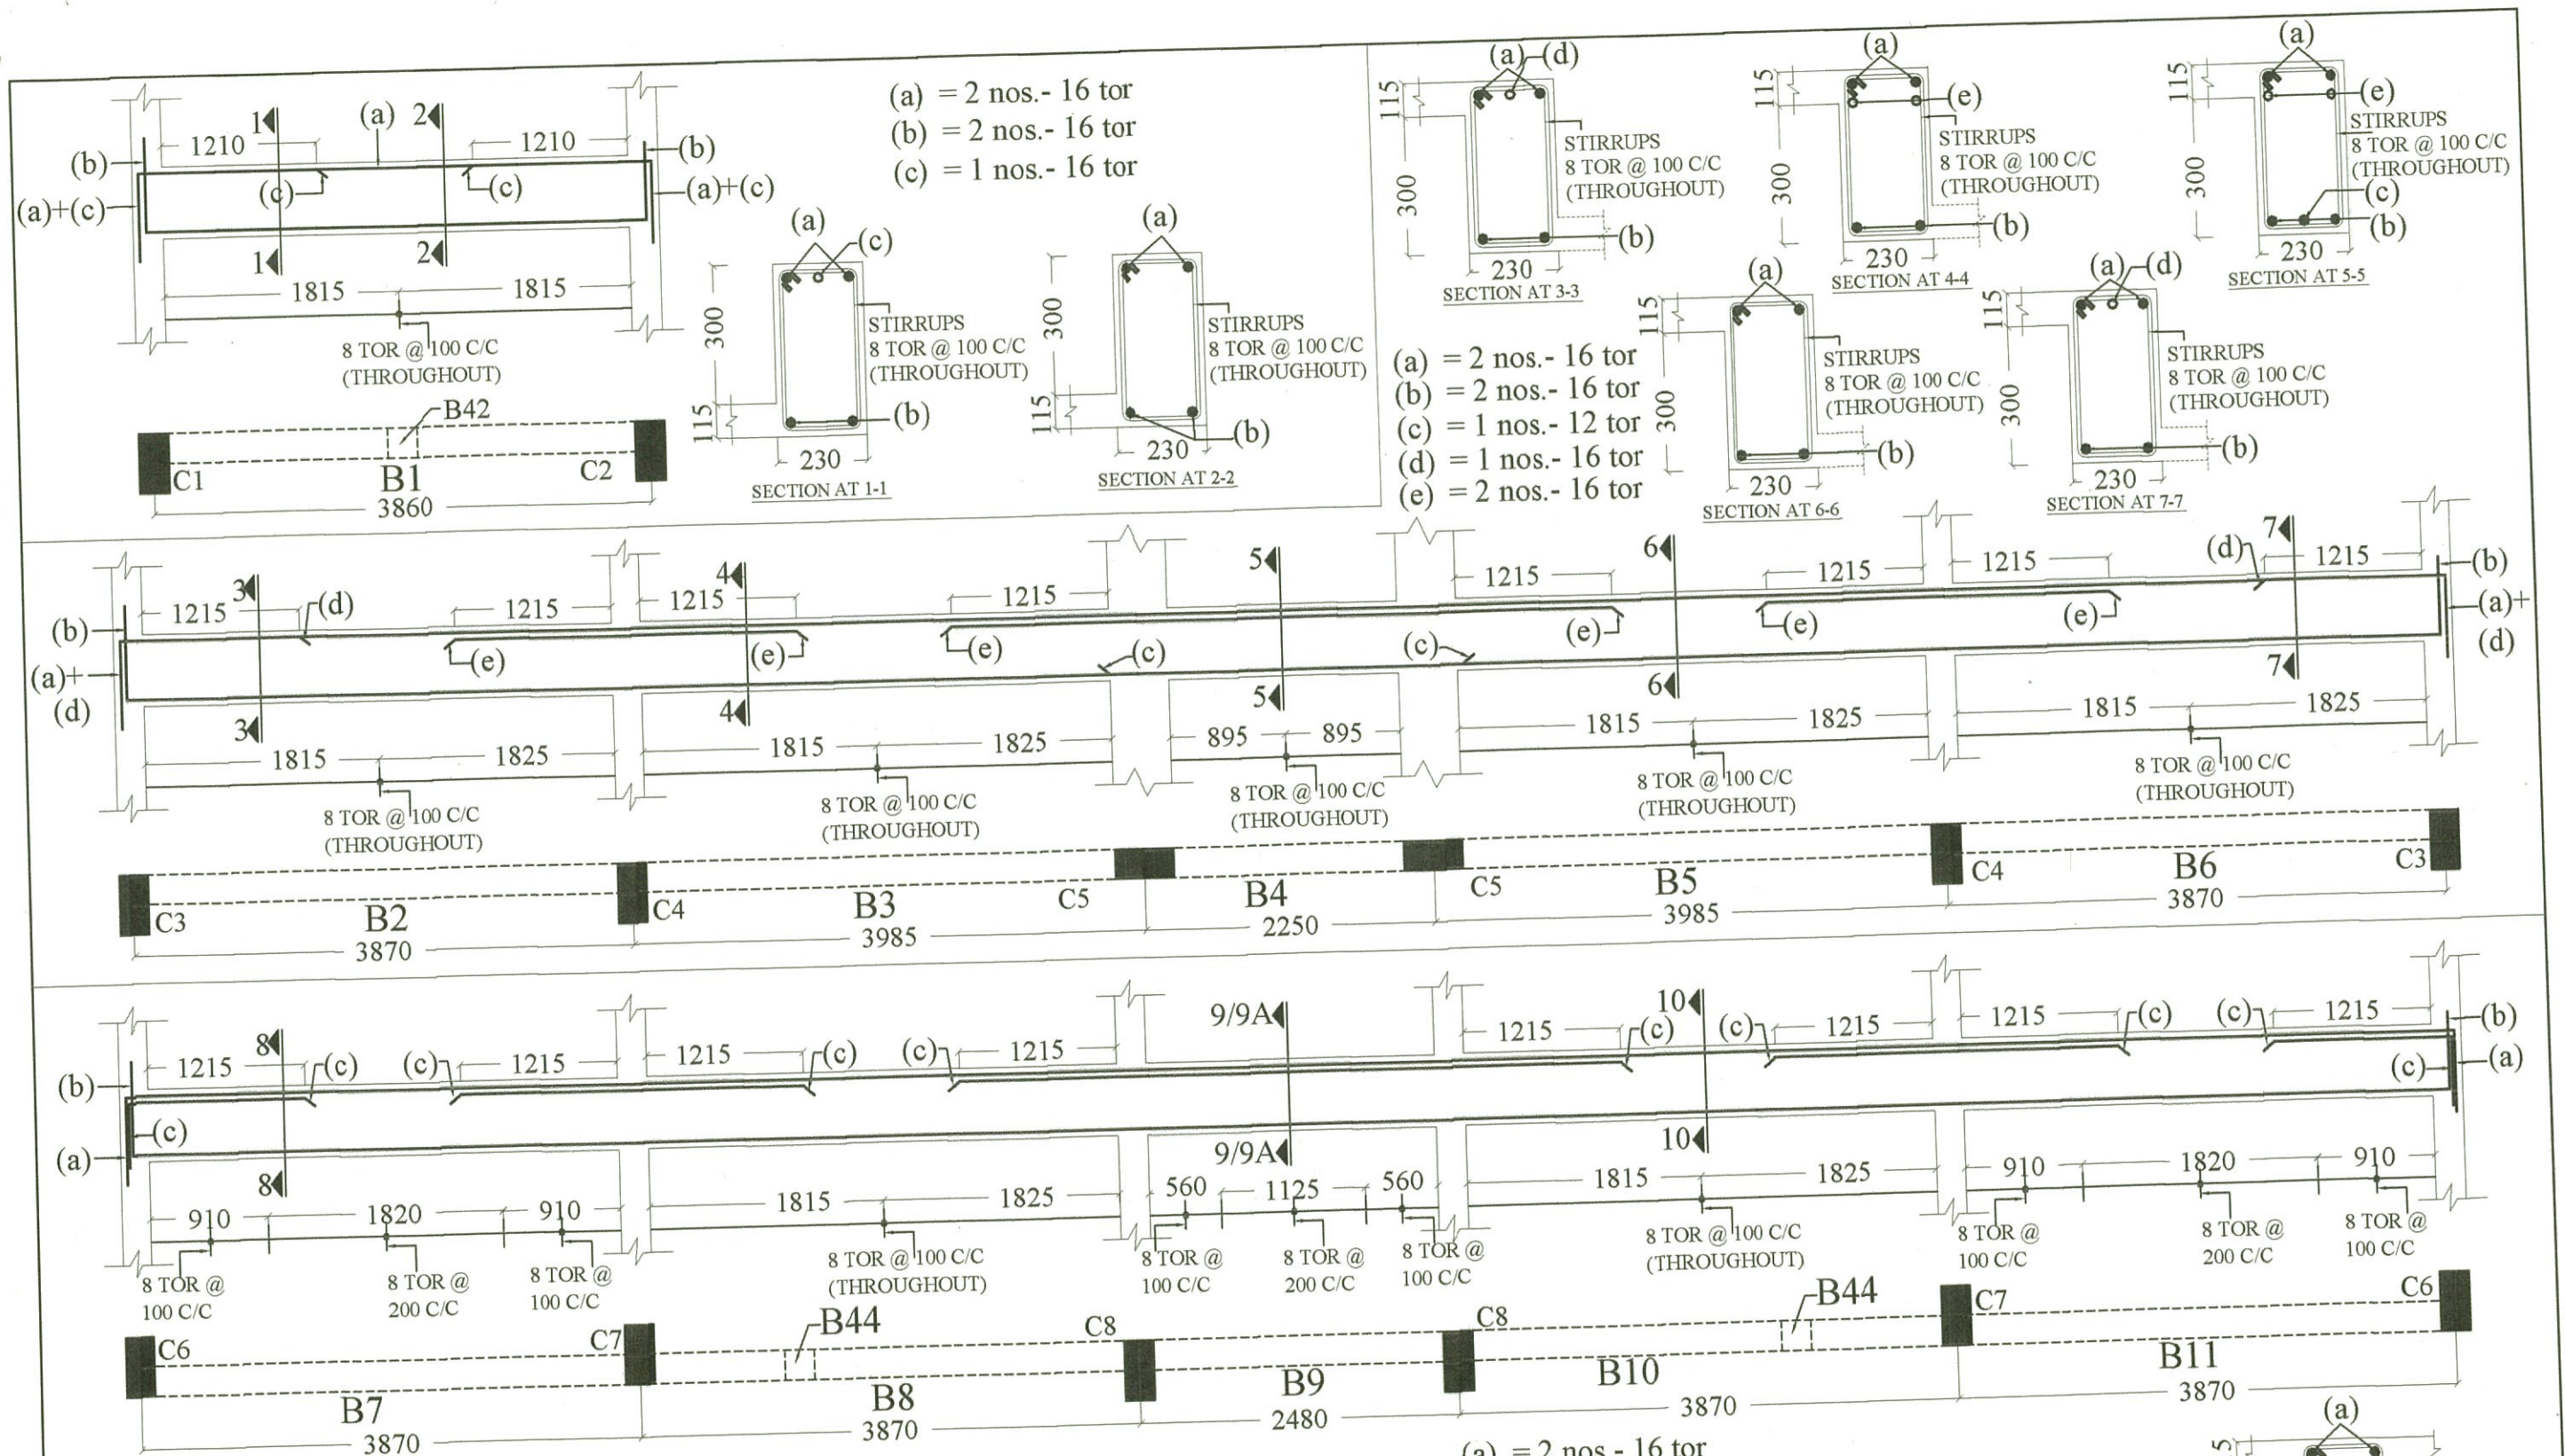

PROJECT

TYPE - 4 RESIDENCE FOR P.W.D.
DEHRADUN.

TITLE

REINF. DETAIL OF FIRST FLOOR
BEAMS.

DRAWN	DATE	DRG. NO.	REV. NO.
SEEMA	03.10.2012	TYPE 4- STR.-10	1




CONSULTANT :

SUNEET PRASAD
STRUCTURAL &
CONSULTING ENGINEER

Suneet Prasad
SUNEET PRASAD
B. E., M. E. (CIVIL), M. IV, F. E.
AUTHORIZED STRUCTURAL ENGINEER
20, PHASE-I, ENGINEERS ENCLAVE
G.M.S. ROAD, DEHRADUN-248 001
REG. No: DoH - UK / ASE - III / 2008

Checked and approve
Gupta

ABHASH CHANDRA GUPTA
B.E. Civil (Hon's), M. TECH. (Structure)
Reg. No. DOH-UK/ASE-VI/2008
University of Petroleum & Energy Studies

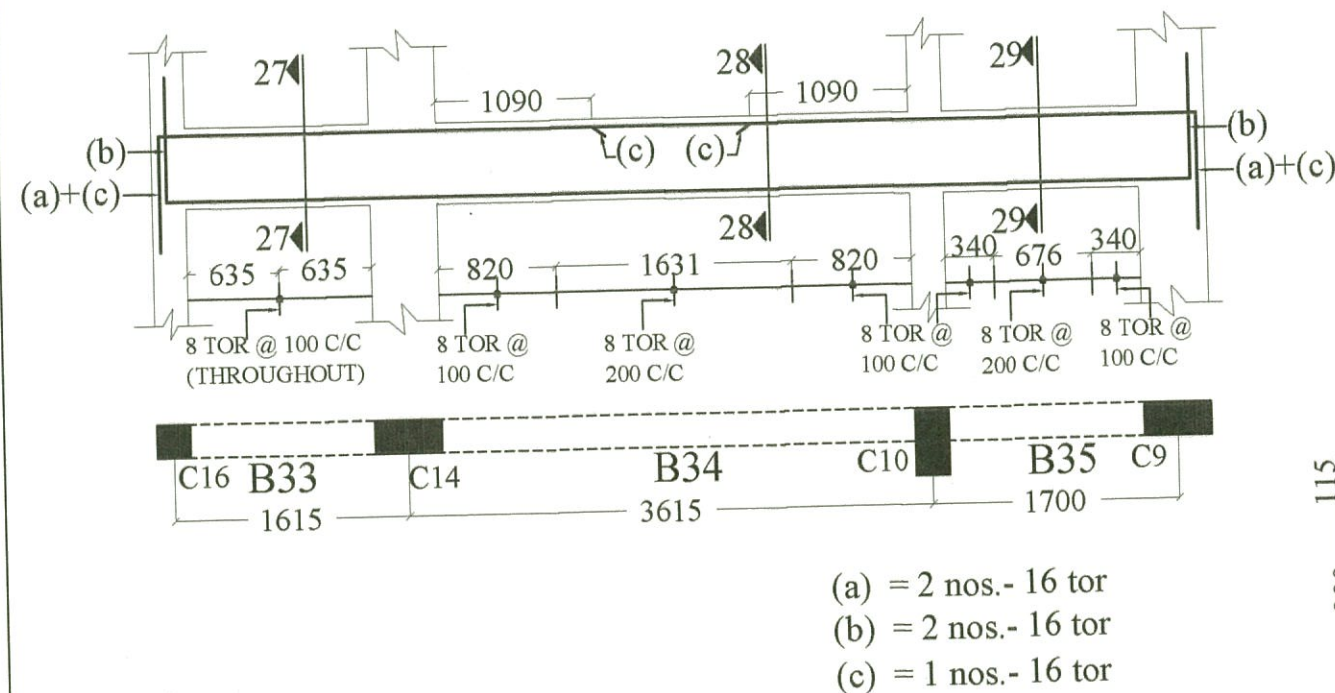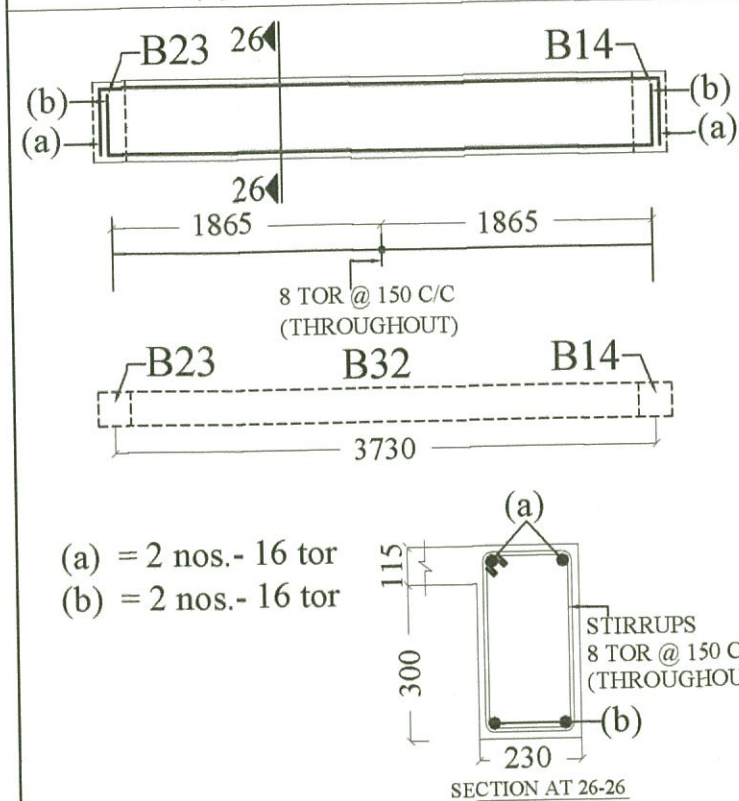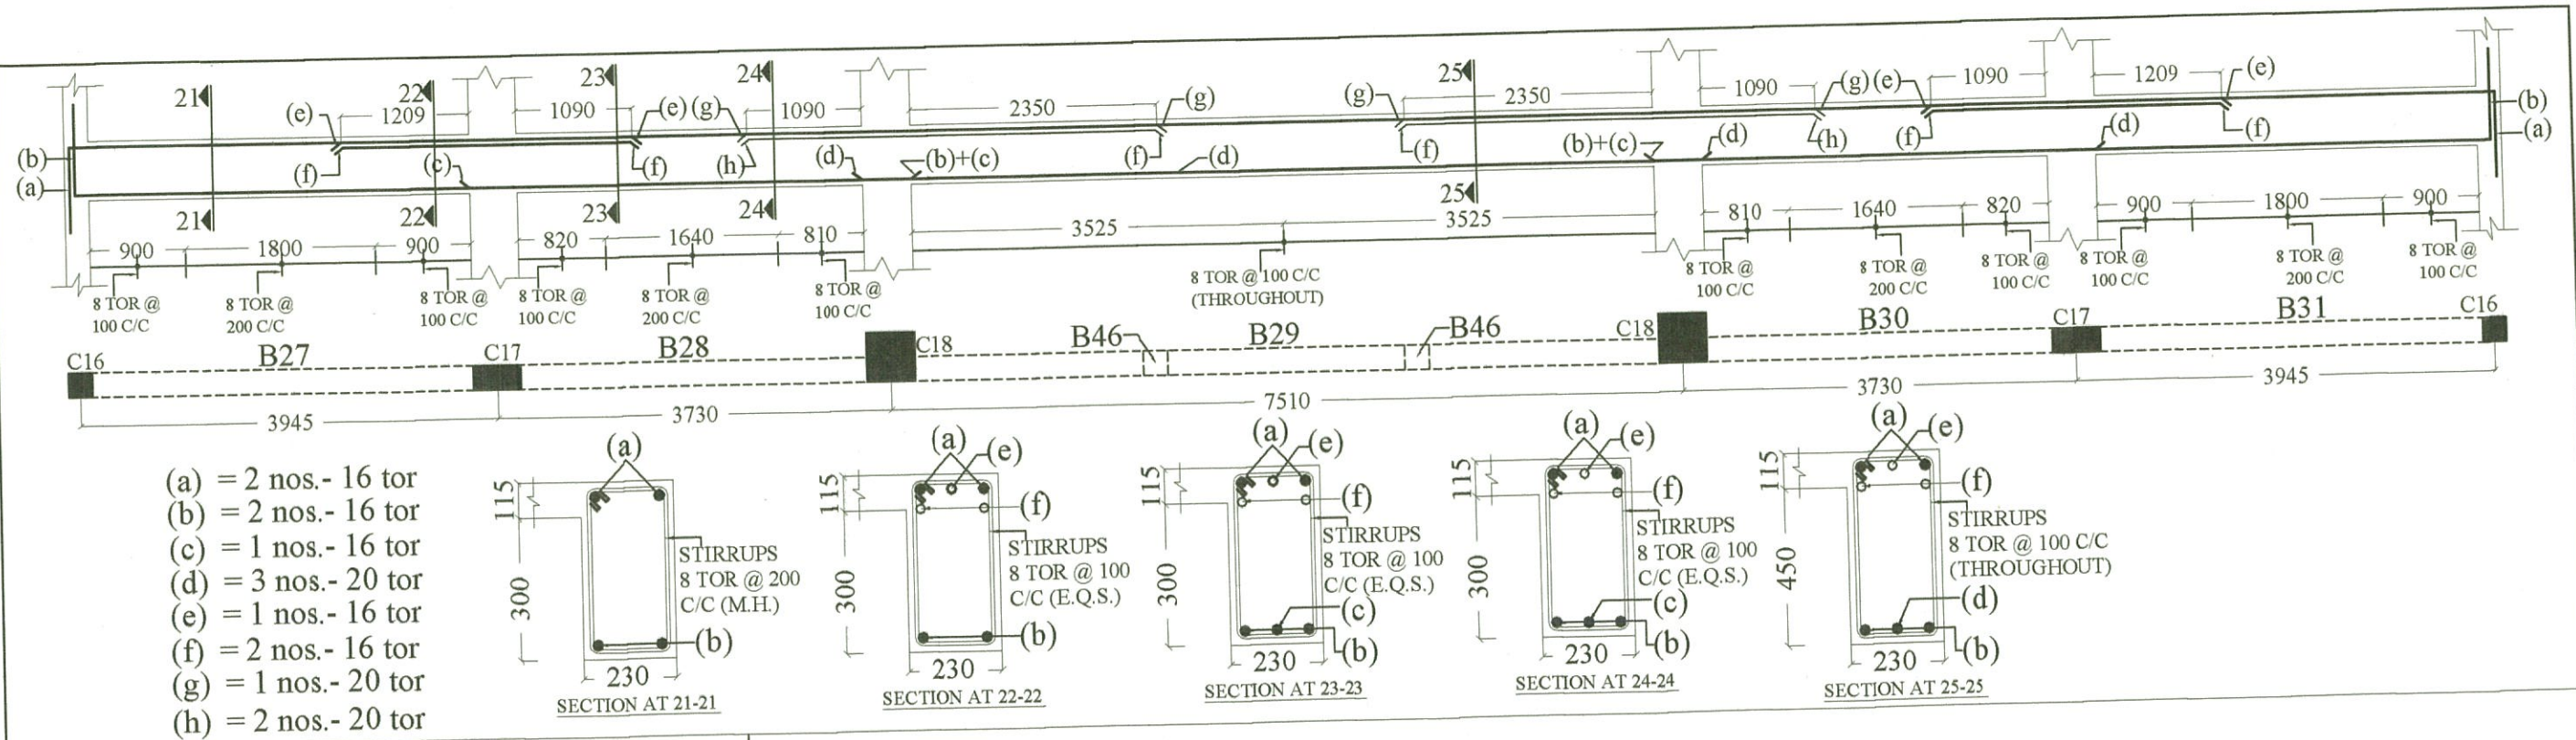

PROJECT

TYPE - 4 RESIDENCE FOR P.W.D.
DEHRADUN.

TITLE

REINF. DETAIL OF FIRST FLOOR
BEAMS.

DRAWN	DATE	DRG. NO.	REV. NO.
SEEMA	03.10.2012	TYPE -4- STR.-12	1

CONSULTANT :





SUNEET PRASAD
STRUCTURAL & CONSULTING ENGINEER

Suneet Prasad
SUNEET PRASAD
 B. E., M. E. (CIVIL), MIV, FIV
 AUTHORIZED STRUCTURAL ENGINEER
 20, PHASE-I, ENGINEERS ENCLAVE
 G.M.S. ROAD, DEHRADUN-248 001
 REG. No: DoH - UK / ASE - III / 2008

Checked and approve

Gupta

SUBHASH CHANDRA GUPTA
 B.E. Civil (Hon's), M. TECH. (Structure)
 Reg. No. DOH-UK/ASE-VI/2008
 University of Petroleum & Energy Studies

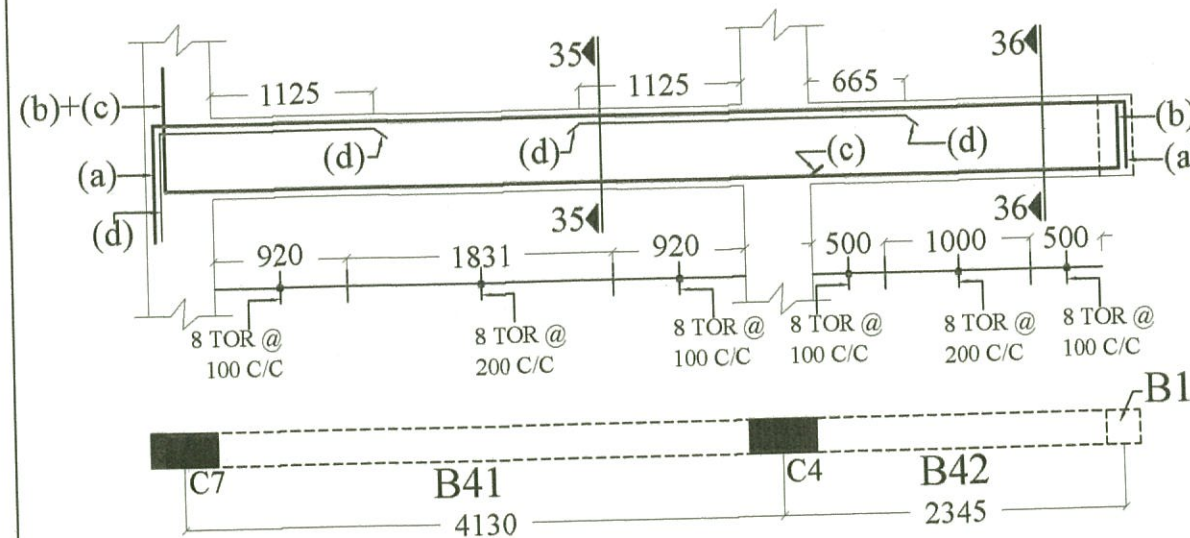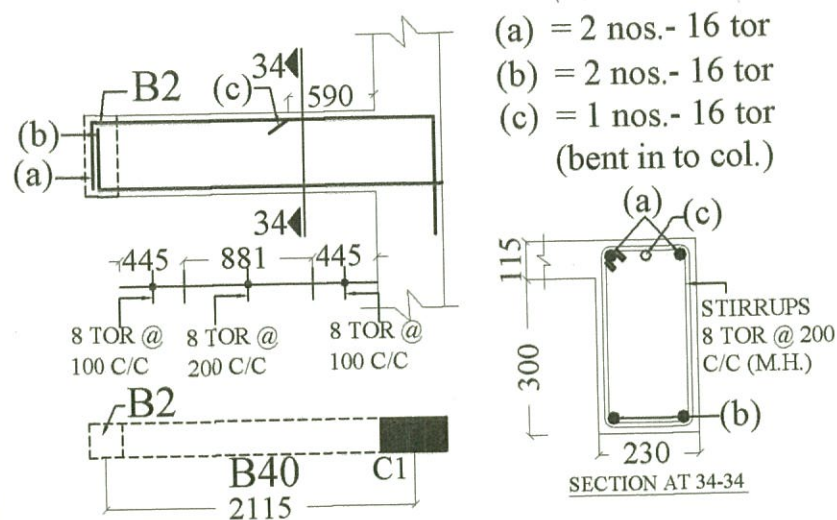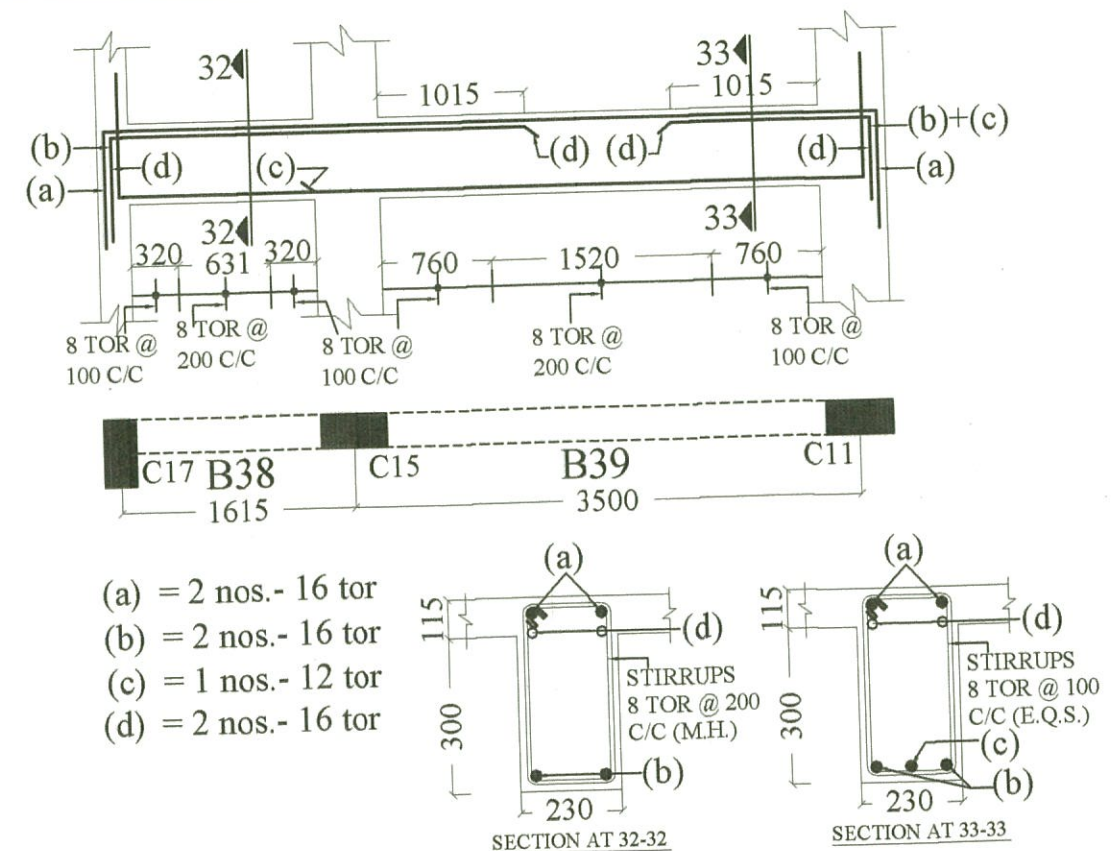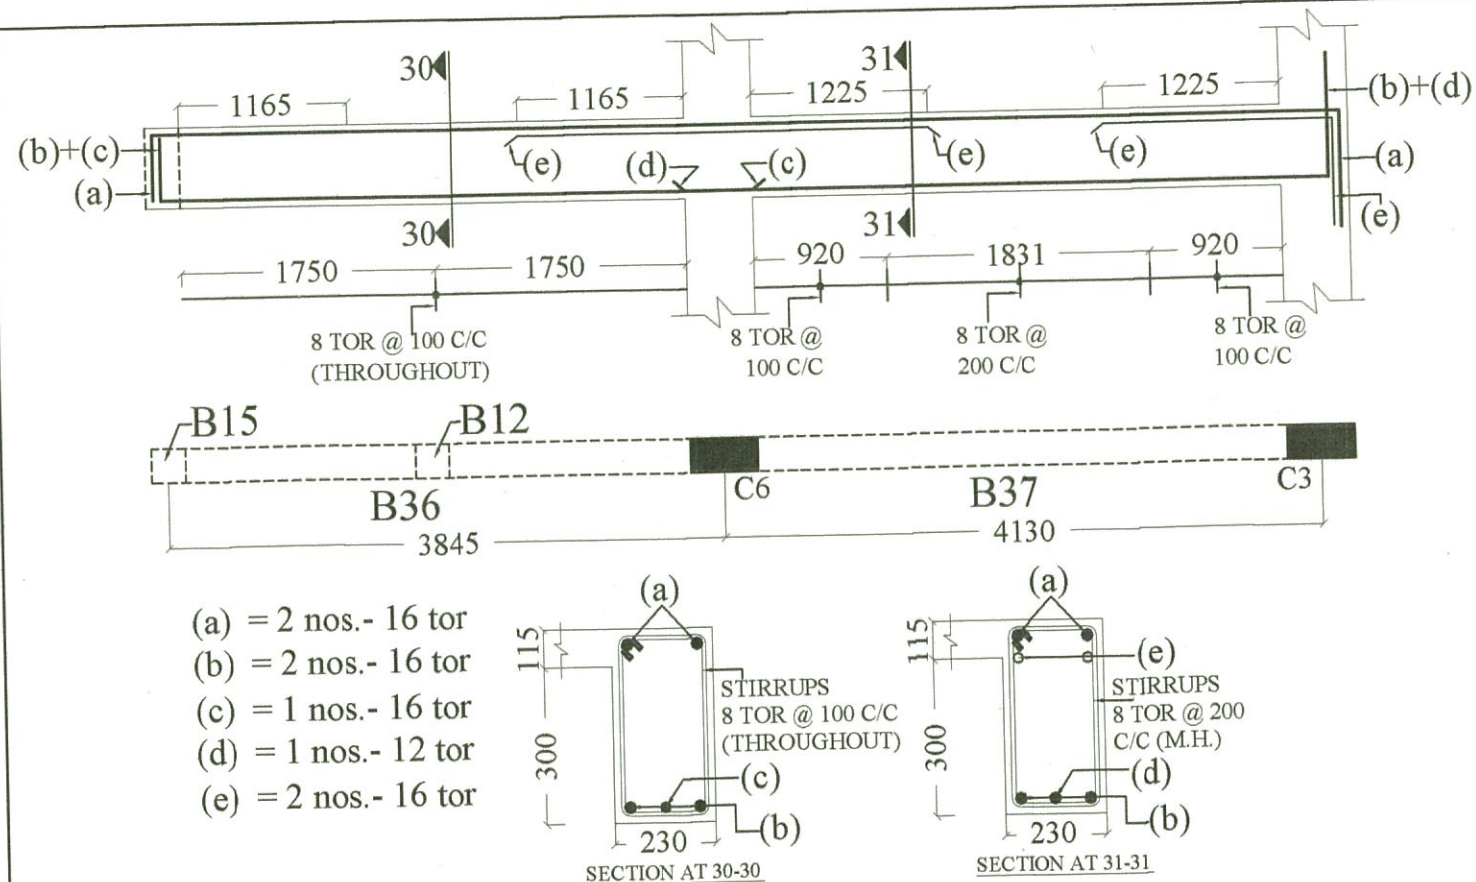

PROJECT

TYPE - 4 RESIDENCE FOR P.W.D.
 DEHRADUN.

TITLE

REINF. DETAIL OF FIRST FLOOR
 BEAMS.

DRAWN	DATE	DRG. NO.	REV. NO.
SEEMA	03.10.2012	TYPE -4- STR.-13	1


CONSULTANT :

SUNEET PRASAD
 STRUCTURAL & CONSULTING ENGINEER



Suneet Prasad
SUNEET PRASAD
 B. E., M. E. (CIVIL), MIV, FIV
 AUTHORIZED STRUCTURAL ENGINEER
 20, PHASE-I, ENGINEERS ENCLAVE
 G.M.S. ROAD, DEHRADUN-248 001
 REG. No: DoH - UK / ASE - III / 2008

Checked and approve



Subha
SUBHASH CHANDRA GUPTA
 B.E. Civil (Hon's), M. TECH. (Structure)
 Reg. No. DOH-UK/ASE-VI/2008
 University of Petroleum & Energy Studies

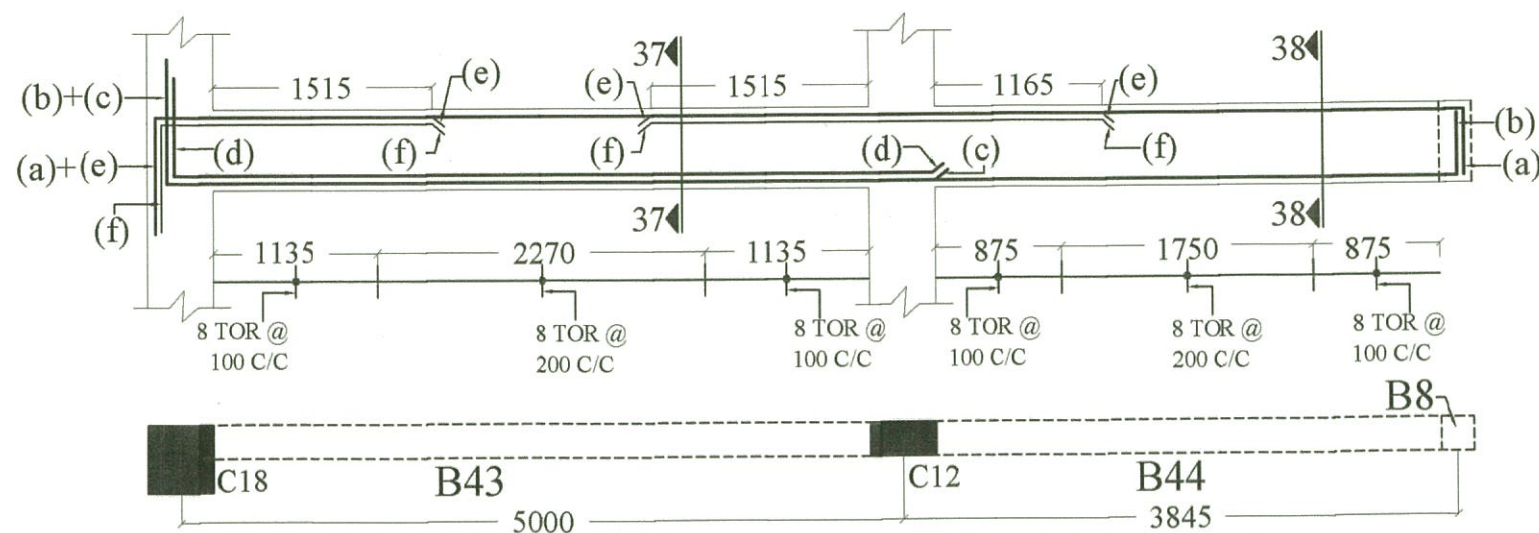


- (a) = 2 nos.- 16 tor
 (b) = 2 nos.- 16 tor
 (c) = 1 nos.- 16 tor
 (d) = 2 nos.- 12 tor
 (e) = 1 nos.- 16 tor
 (f) = 2 nos.- 16 tor

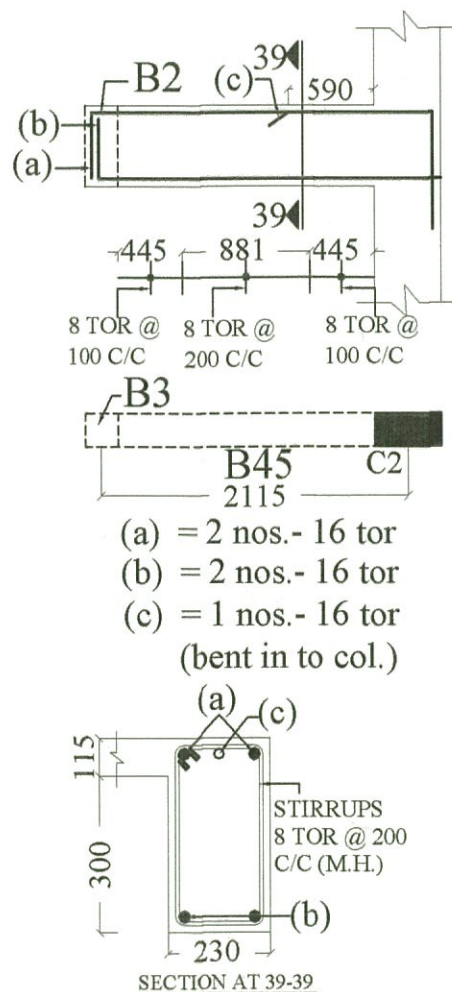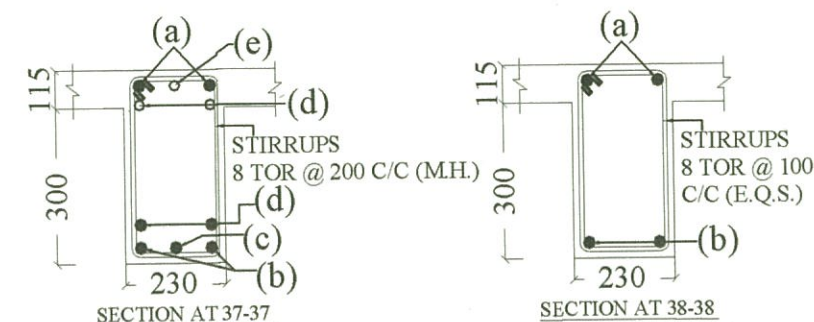

- (a) = 2 nos.- 16 tor
 (b) = 2 nos.- 16 tor
 (c) = 1 nos.- 16 tor
 (bent in to col.)

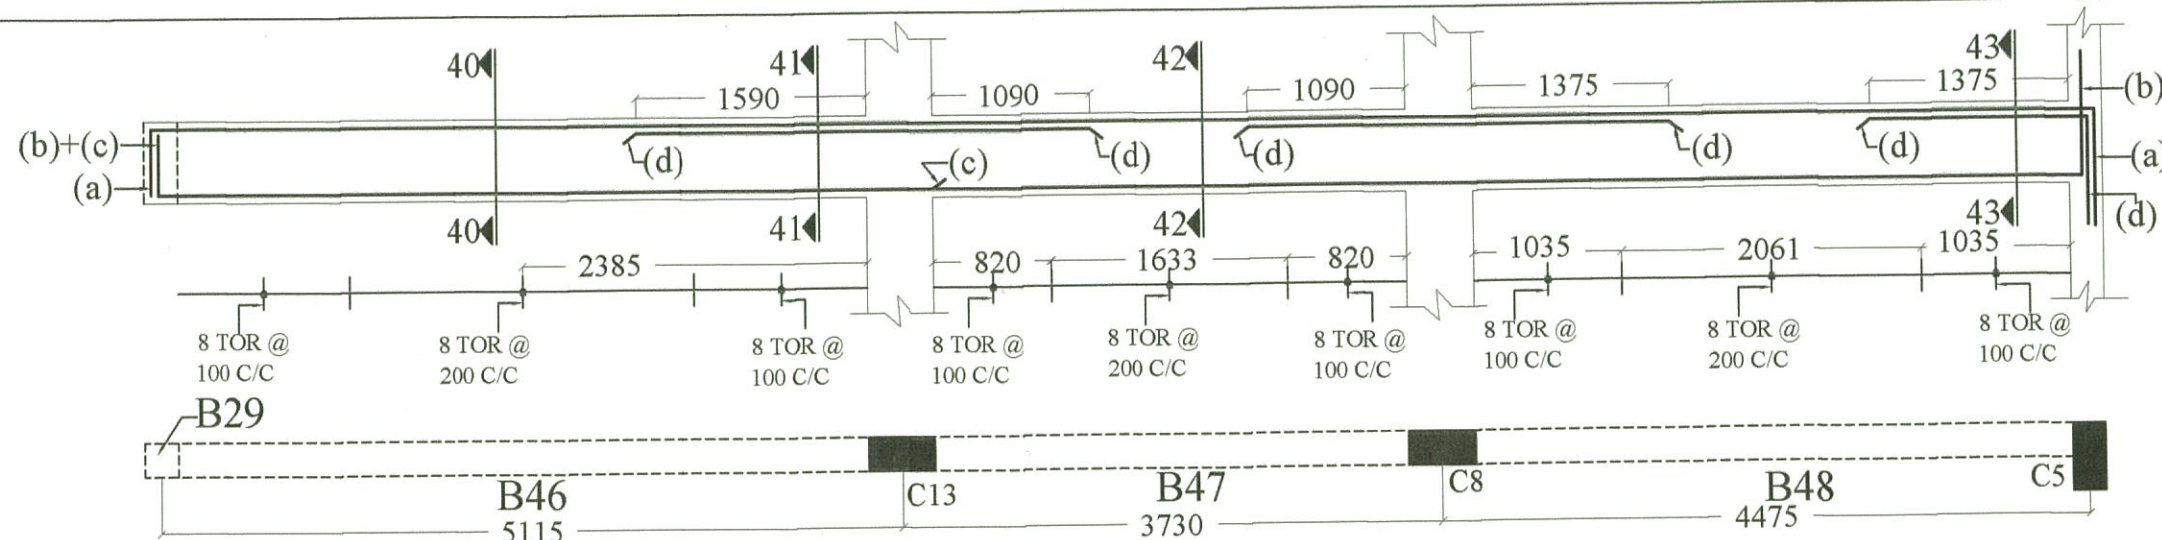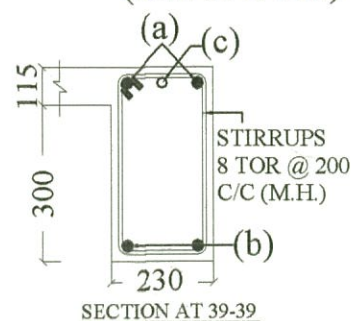

- (a) = 2 nos.- 16 tor
 (b) = 2 nos.- 16 tor
 (c) = 1 nos.- 16 tor
 (d) = 2 nos.- 16 tor

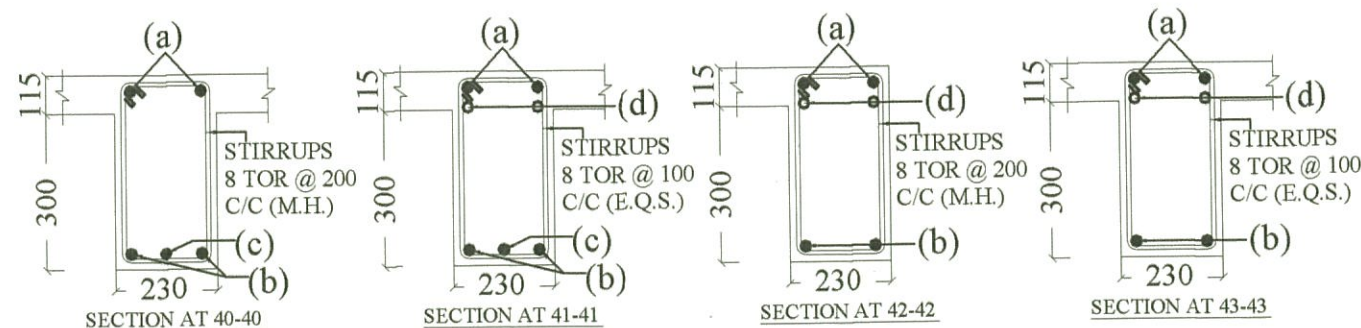

PROJECT

TYPE - 4 RESIDENCE FOR P.W.D.
 DEHRADUN.

TITLE

REINF. DETAIL OF FIRST FLOOR
 BEAMS.

DRAWN	DATE	DRG. NO.	REV. NO.
SEEMA	03.10.2012	TYPE-4- STR.-14	1

CONSULTANT :


SUNEET PRASAD
 STRUCTURAL & CONSULTING ENGINEER

Suneet Prasad
SUNEET PRASAD
 B. E., M. E. (CIVIL), MIV, FIV
 AUTHORIZED STRUCTURAL ENGINEER
 20, PHASE-I, ENGINEERS ENCLAVE
 G.M.S. ROAD, DEHRADUN-248 001
 REG. No: DoH - UK / ASE - III / 2008

Checked and approve

Supta

SUNEET PRASAD
 B.E. Civil (F. n's), M. TECH. (STRUCTURE)
 Reg. No. DOH-UK/ASE-VI/2008
 University of Petroleum & Energy Studies

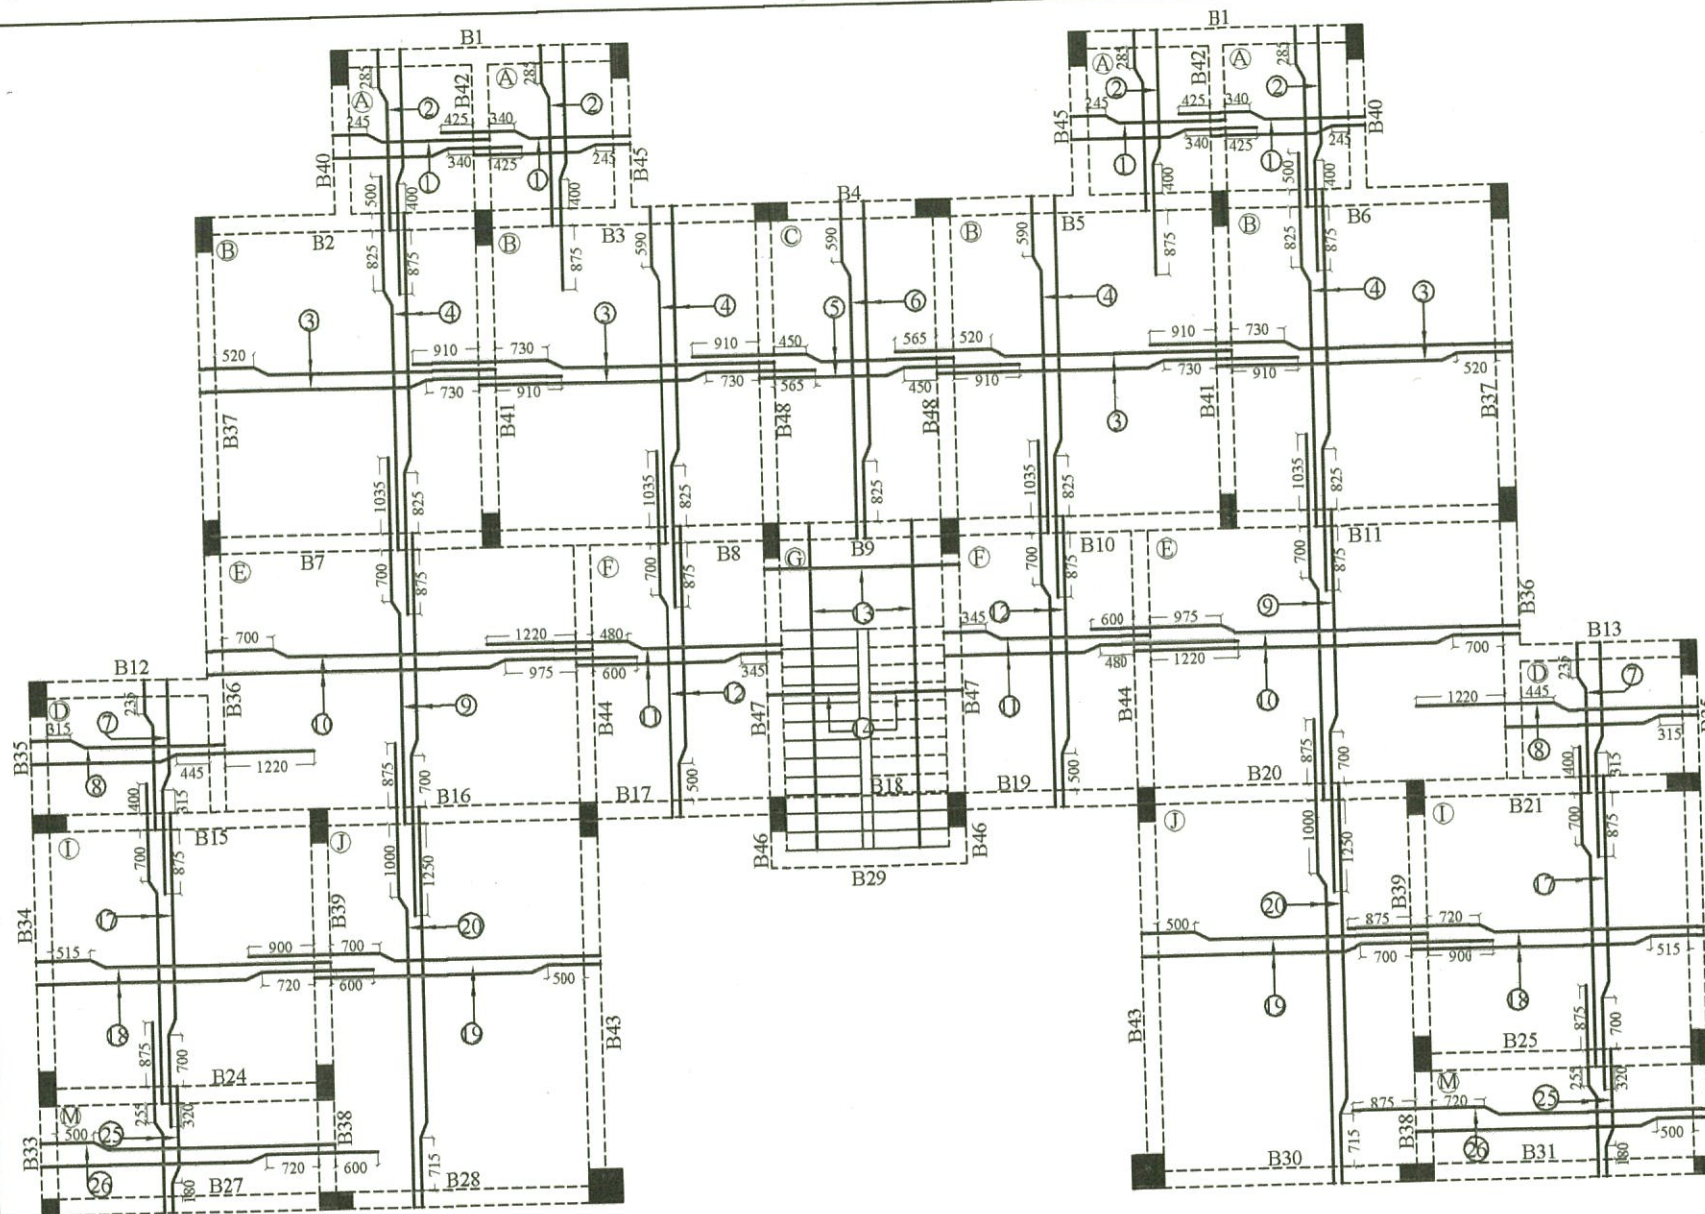

REINF. DETAIL OF ROOF SLAB (WITH BOTTOM BARS)

PANEL	BAR MARK	BAR DIA.	SPACING	DESCRIPTION
A (SLAB THICKNESS 115)	1	8 Φ	200C/C	BOTTOM MAIN
	2	8 Φ	200C/C	BOTTOM DIST.
B (SLAB THICKNESS 115)	3	8 Φ	150C/C	BOTTOM MAIN
	4	8 Φ	150C/C	BOTTOM DIST.
C (SLAB THICKNESS 115)	5	8 Φ	150C/C	BOTTOM MAIN
	6	8 Φ	200C/C	BOTTOM DIST.
D (SLAB THICKNESS 115)	7	8 Φ	200C/C	BOTTOM MAIN
	8	8 Φ	200C/C	BOTTOM DIST.
E (SLAB THICKNESS 115)	9	8 Φ	135C/C	BOTTOM MAIN
	10	8 Φ	160C/C	BOTTOM DIST.
F (SLAB THICKNESS 115)	11	8 Φ	175C/C	BOTTOM MAIN
	12	8 Φ	200C/C	BOTTOM DIST.
G (SLAB THICKNESS 115)	13	12 Φ	125C/C	BOTTOM MAIN
	14	8 Φ	150C/C	BOTTOM DIST.
I (SLAB THICKNESS 115)	17	8 Φ	160C/C	BOTTOM MAIN
	18	8 Φ	160C/C	BOTTOM DIST.
J (SLAB THICKNESS 115)	19	8 Φ	125C/C	BOTTOM MAIN
	20	8 Φ	160C/C	BOTTOM DIST.
M (SLAB THICKNESS 115)	25	8 Φ	175C/C	BOTTOM MAIN
	26	8 Φ	200C/C	BOTTOM DIST.

PROJECT

TYPE - 4 RESIDENCE FOR P.W.D.
DEHRADUN.

TITLE

REINF. DETAIL OF ROOF SLAB &
BEAMS.

DRAWN
SEEMA

DATE
30.08.2012

DRG. NO.
TYPE -4- STR.-15

REV. NO.
1


CONSULTANT :

SUNEET PRASAD
STRUCTURAL & CONSULTING ENGINEER

Suneet Prasad
SUNEET PRASAD
B.E., M.E. (CIVIL), MIV, FIIV
AUTHORIZED STRUCTURAL ENGINEER
20, PHASE-I, ENGINEERS ENCLAVE
G.M.S. ROAD, DEHRADUN-248 001
REG. No: DOH - UK / ASE - III / 2008


Checked and approve

Gupta
SUBHASH CHANDRA GUPTA
B.E. Civil (Hon's), M. TECH. (Structure)
Reg. No. DOH-UK/ASE-VI/2008
University of Petroleum & Energy Studies

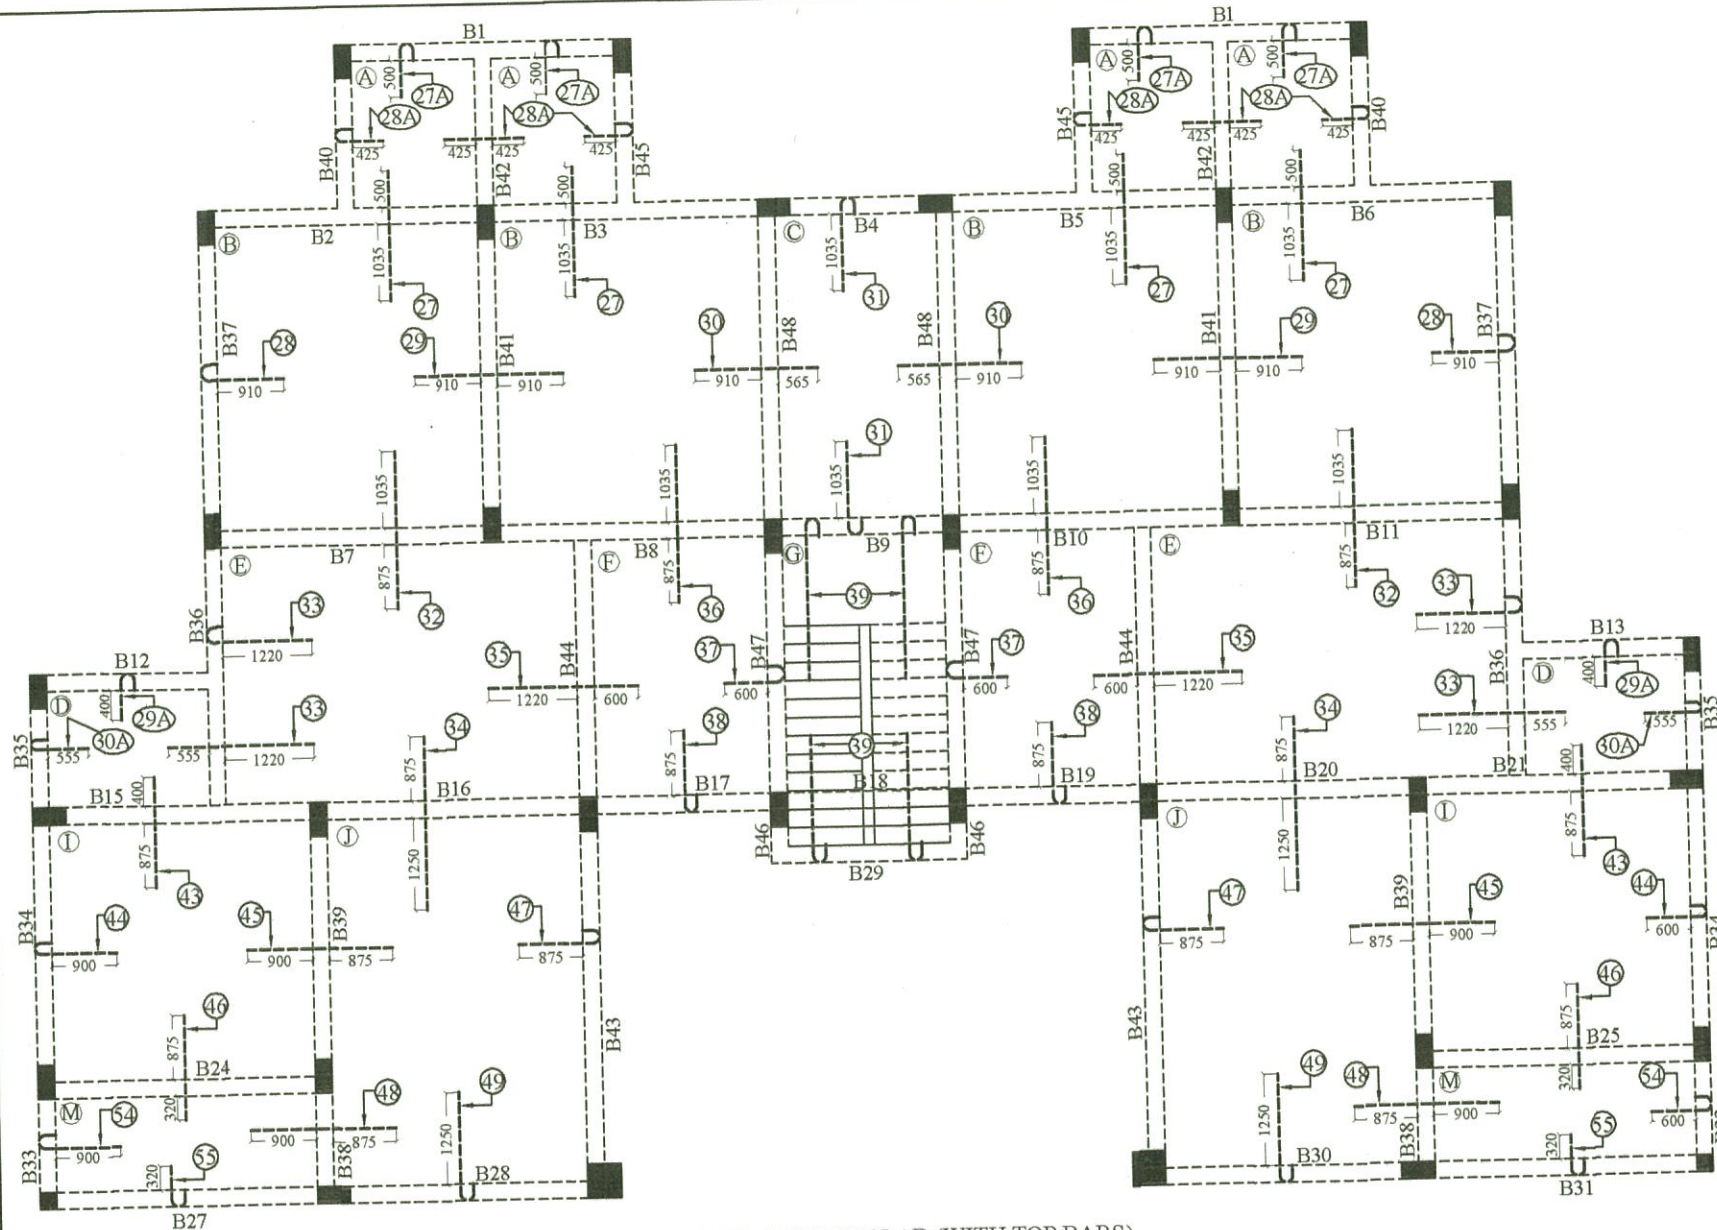

REINF. DETAIL OF ROOF SLAB (WITH TOP BARS)

TOP DIST. 8 TOR @ 200 C/C WHERE EVER REQUIRED.

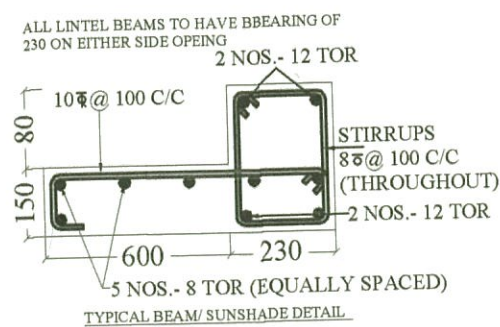

BAR MARK	BAR DIA.	SPACING	DESCRIPTION
27	8 Φ	300C/C	TOP MAIN
27A	8 Φ	400C/C	TOP MAIN
28	8 Φ	400C/C	TOP MAIN
28A	8 Φ	400C/C	TOP MAIN
29	8 Φ	300C/C	TOP MAIN
29A	8 Φ	400C/C	TOP MAIN
30	8 Φ	300C/C	TOP MAIN
30A	8 Φ	400C/C	TOP MAIN
31	8 Φ	400C/C	TOP MAIN
32	8 Φ	270C/C	TOP MAIN
33	8 Φ	320C/C	TOP MAIN
34	8 Φ	250C/C	TOP MAIN
35	8 Φ	320C/C	TOP MAIN
36	8 Φ	300C/C	TOP MAIN
37	8 Φ	350C/C	TOP MAIN
38	8 Φ	350C/C	TOP MAIN
39	12 Φ	125C/C	TOP MAIN
43	8 Φ	320C/C	TOP MAIN
44	8 Φ	320C/C	TOP MAIN
45	8 Φ	250C/C	TOP MAIN
46	8 Φ	320C/C	TOP MAIN
47	8 Φ	250C/C	TOP MAIN
48	8 Φ	250C/C	TOP MAIN
54	8 Φ	400 C/C	TOP MAIN
55	8 Φ	350C/C	TOP MAIN

PROJECT
TYPE - 4 RESIDENCE FOR P.W.D.
DEHRADUN.

TITLE
REINF. DETAIL OF ROOF SLAB &
BEAMS.


DRAWN SEEMA	DATE 30.08.2012	DRG. NO. TYPE -4- STR.-16	REV. NO. 1
----------------	--------------------	------------------------------	---------------

CONSULTANT :
SUNEET PRASAD
STRUCTURAL & CONSULTING ENGINEER

Suneet Prasad
SUNEET PRASAD
B.E., M.E. (CIVIL), MIV, FIV
AUTHORIZED STRUCTURAL ENGINEER
20, PHASE-I, ENGINEERS ENCLAVE
G.M.S. ROAD, DEHRADUN-248 001
REG. No: DoH - UK / ASE - III / 2008

Checked and approve
Gupta

SUBHASH CHANDRA GUPTA
B.E. Civil (Hjn's), M. TECH. (Structure)
Reg. No. DOH-UK/ASE-VI/2008
University of Petroleum & Energy Studies

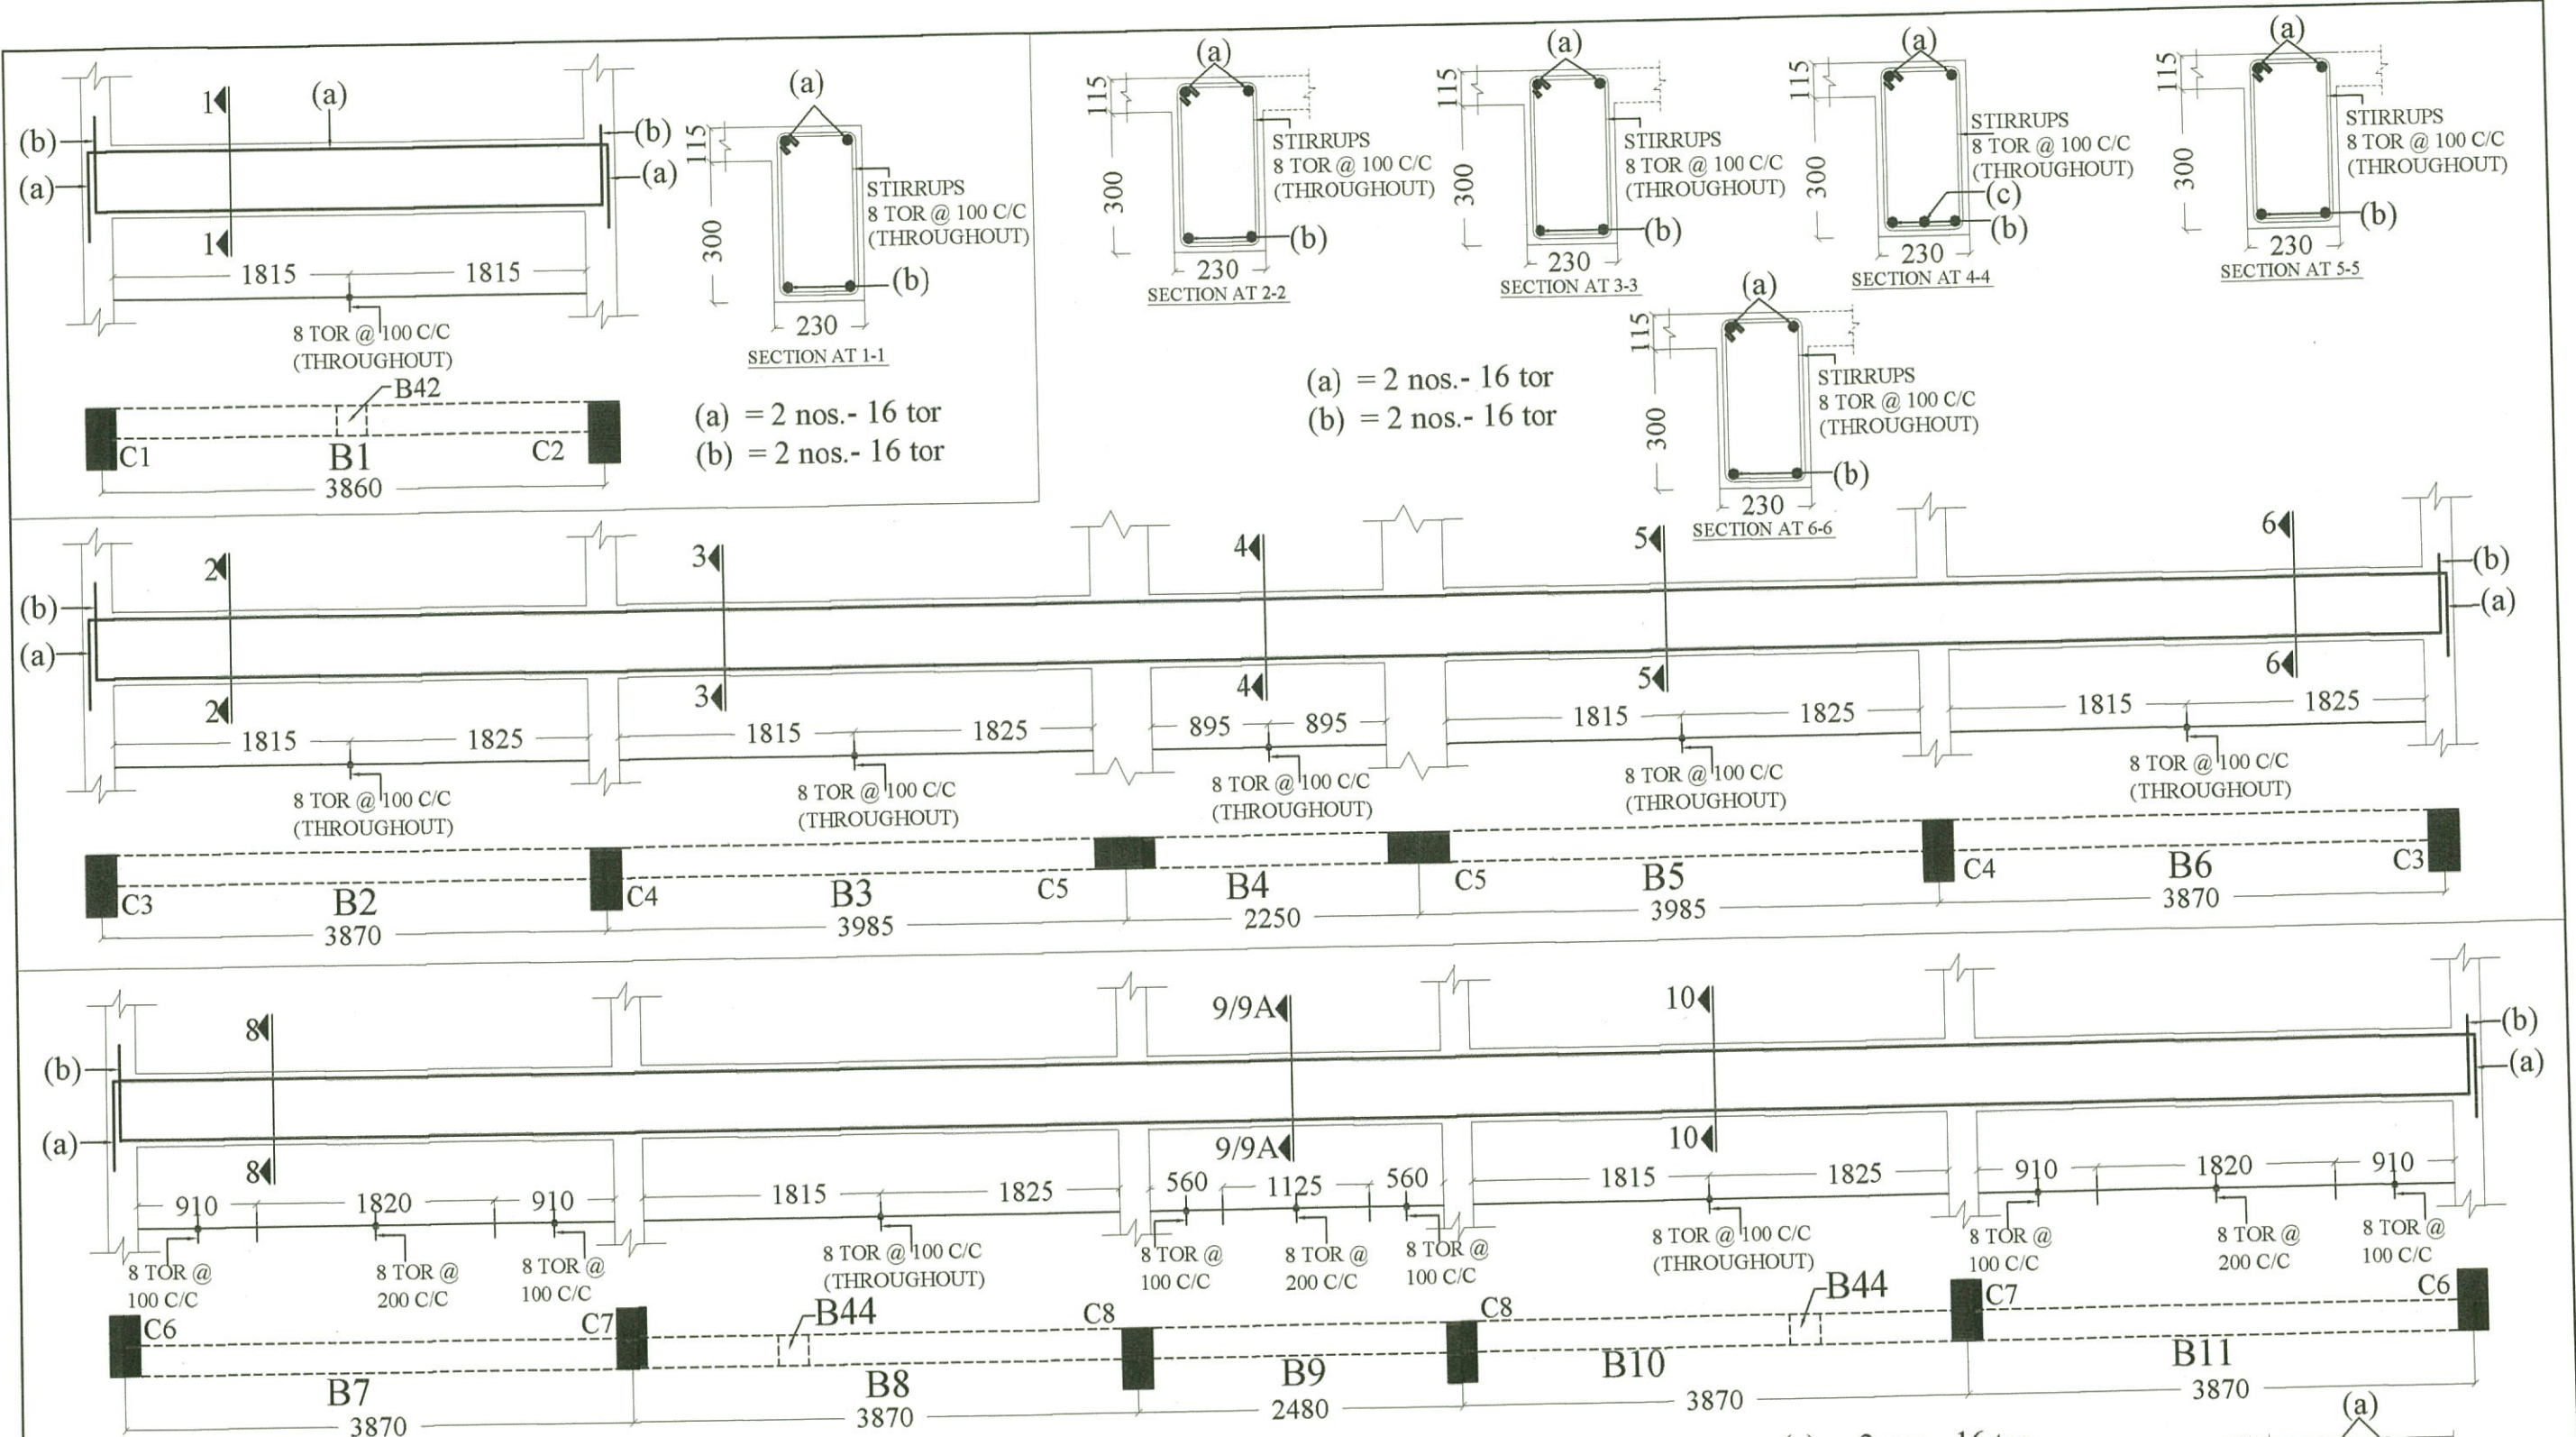

PROJECT

TYPE - 4 RESIDENCE FOR P.W.D.
DEHRADUN.

TITLE

REINF. DETAIL OF ROOF BEAMS.

DRAWN SEEMA	DATE 03.10.2012	DRG. NO. TYPE - 4 - STR.-17	REV. NO. 1
----------------	--------------------	--------------------------------	---------------

CONSULTANT :


SUNEET PRASAD
STRUCTURAL &
CONSULTING ENGINEER






Suneet Prasad
SUNEET PRASAD
B. E., M. E. (CIVIL), MIV, FIV
AUTHORIZED STRUCTURAL ENGINEER
20, PHASE-I, ENGINEERS ENCLAVE
G.M.S. ROAD, DEHRADUN-248 001
REG. No: DOH - UK / ASE - III / 2008

Checked and approve

gupta

SUBHASH CHANDRA GUPTA
B.E. Civil (Hn's), M. TECH. (Structure)
Reg. No. DOH-UK/ASE-VI/2008
University of Petroleum & Energy Studies

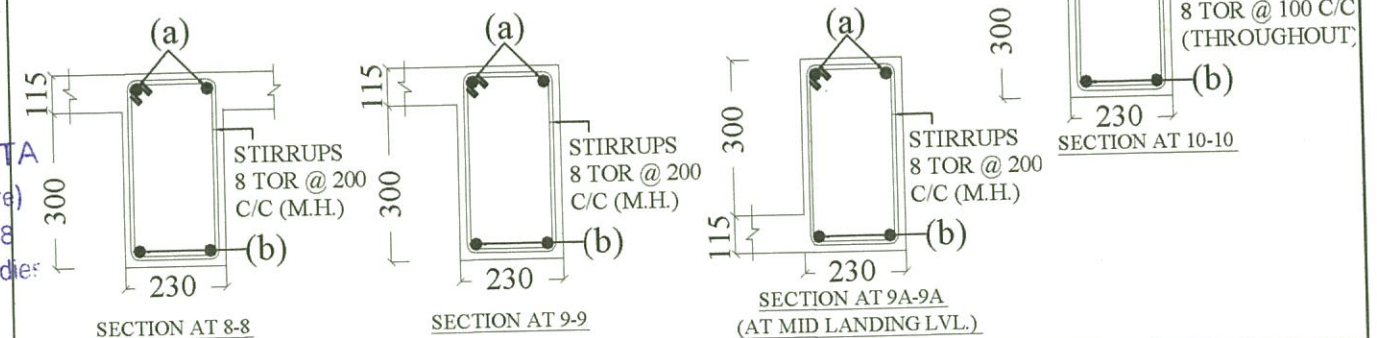

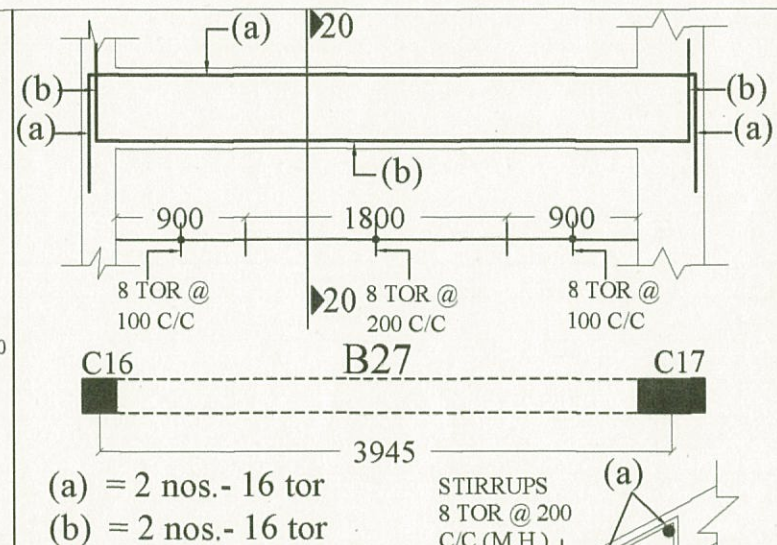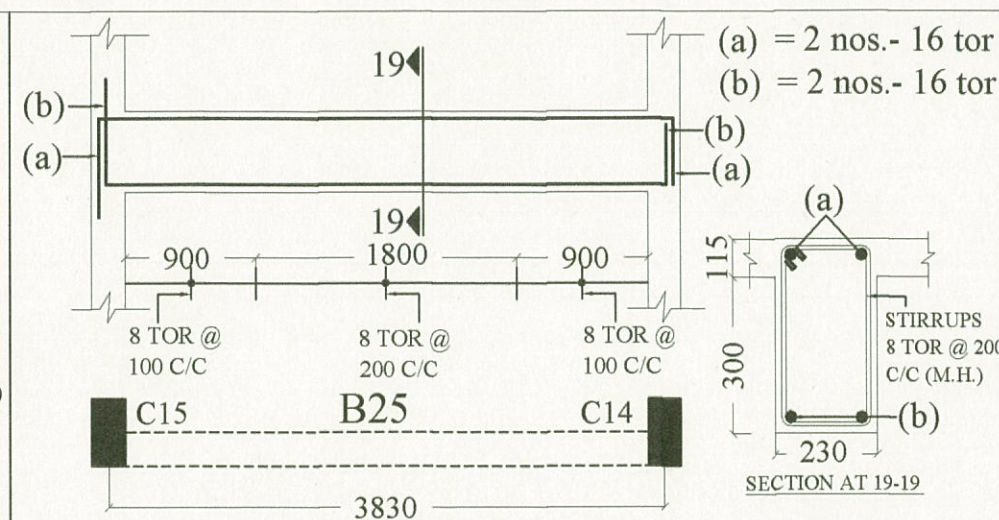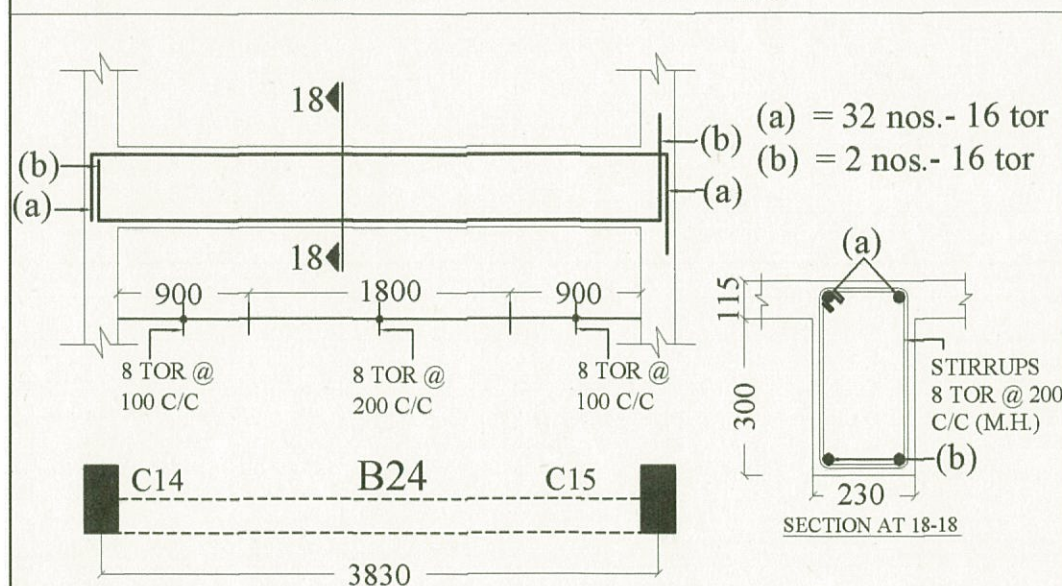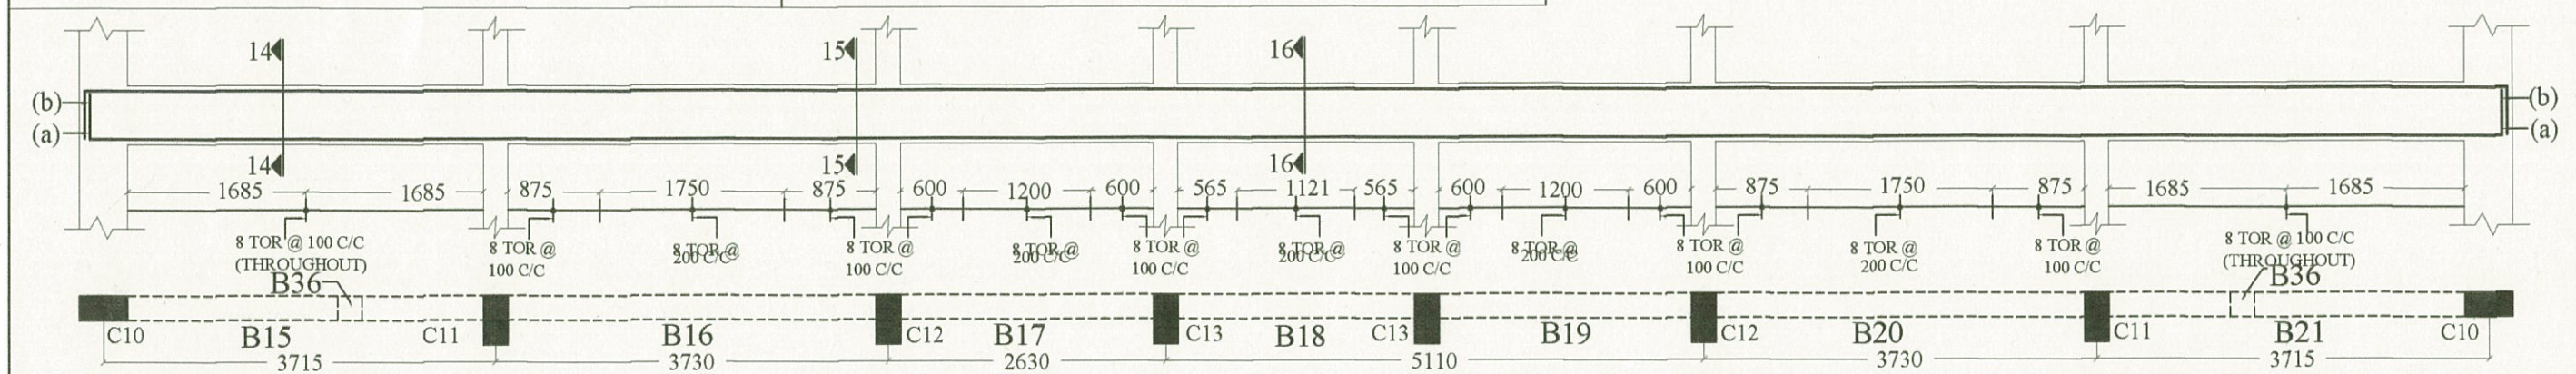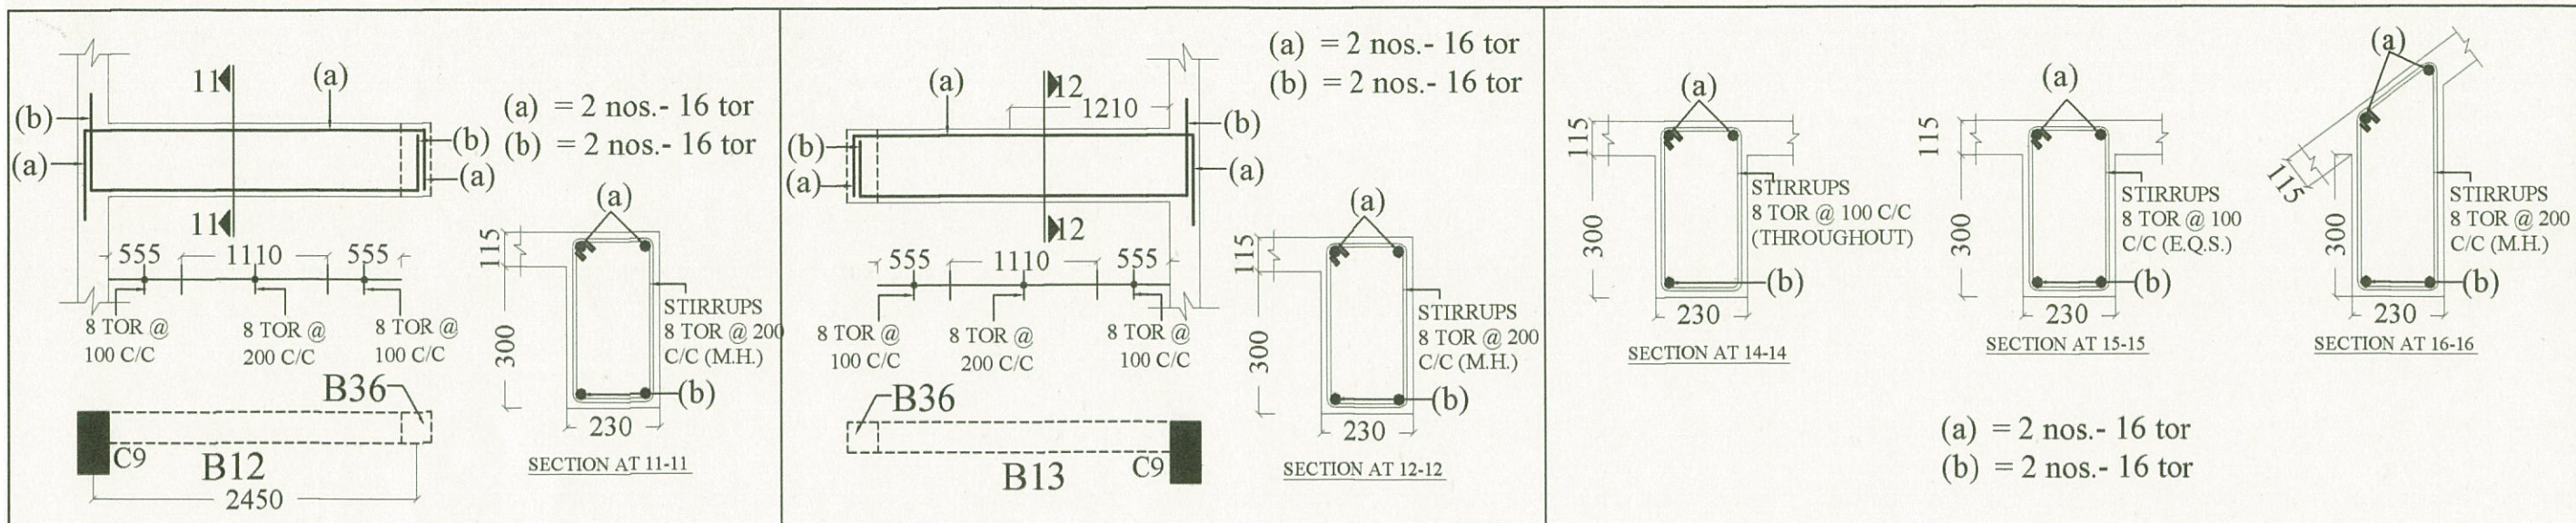

PROJECT
TYPE - 4 RESIDENCE FOR P.W.D.
DEHRADUN.


TITLE
REINF. DETAIL OF ROOF BEAMS.




DRAWN SEEMA
DATE 03.10.2012
DRG. NO. TYPE 4- STR.-18
REV. NO. 1

CONSULTANT :
SUNEET PRASAD
STRUCTURAL &
CONSULTING ENGINEER

Suneet Prasad
SUNEET PRASAD
B. E., M. E. (CIVIL), MIV, FIV
AUTHORIZED STRUCTURAL ENGINEER
20, PHASE-I, ENGINEERS ENCLAVE
G. S. ROAD, DEHRADUN-248 001
Reg. No. DOH-UK/ASE-III/2008

Checked and approve
Supt
SUBHASH CHANDRA GUPTA
B.E. Civil (H.n's), M. TECH. (Structure)
Reg. No. DOH-UK/ASE-VI/2008
University of Petroleum & Energy Studies

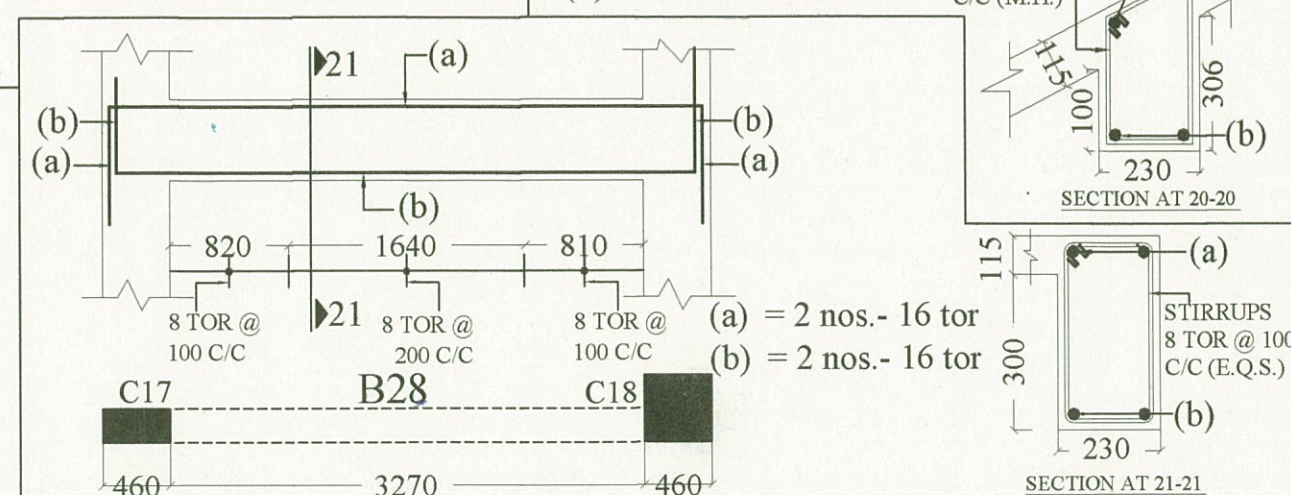

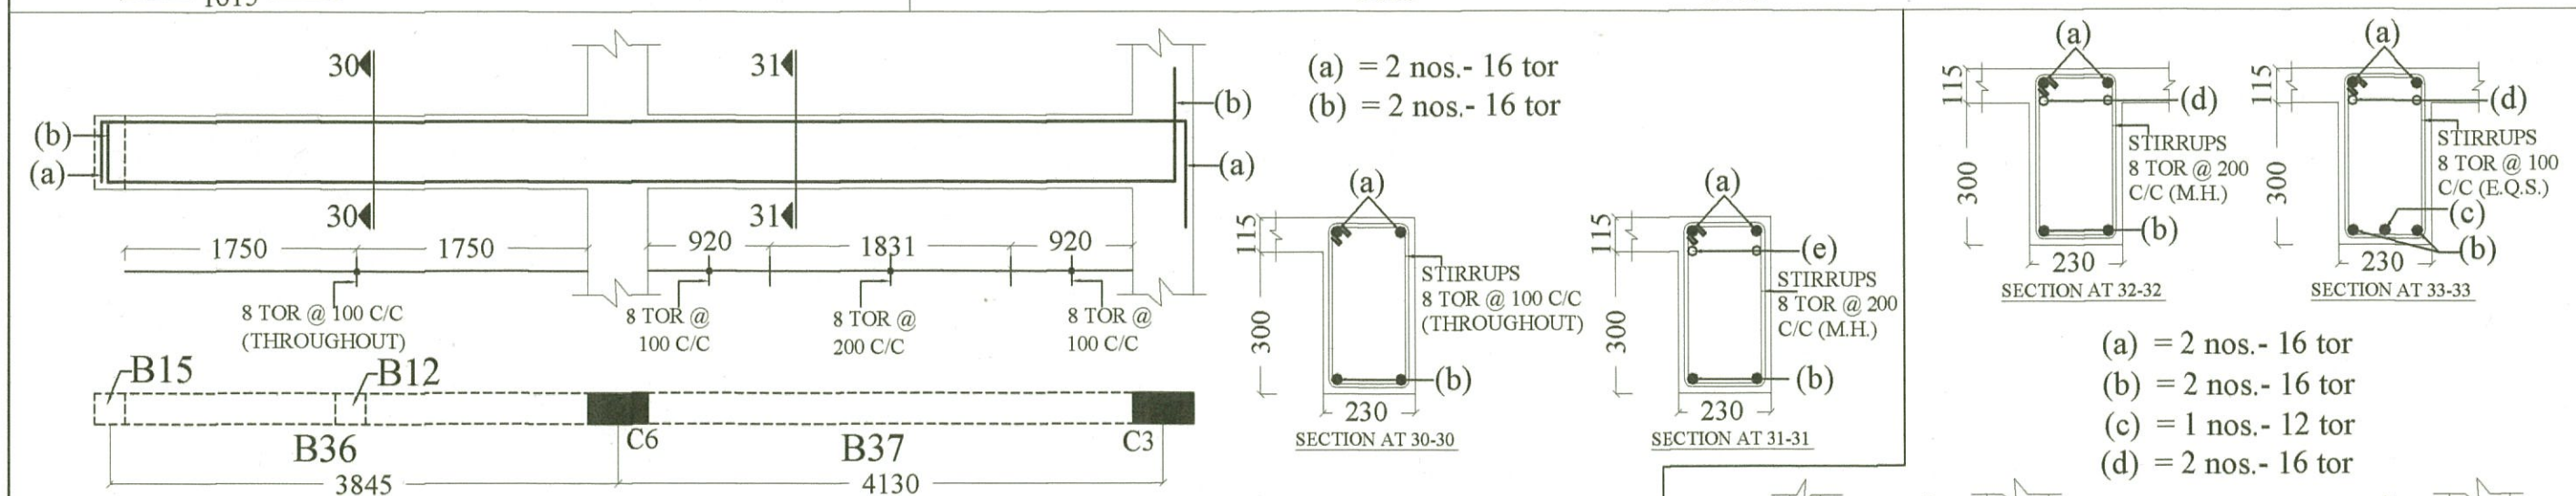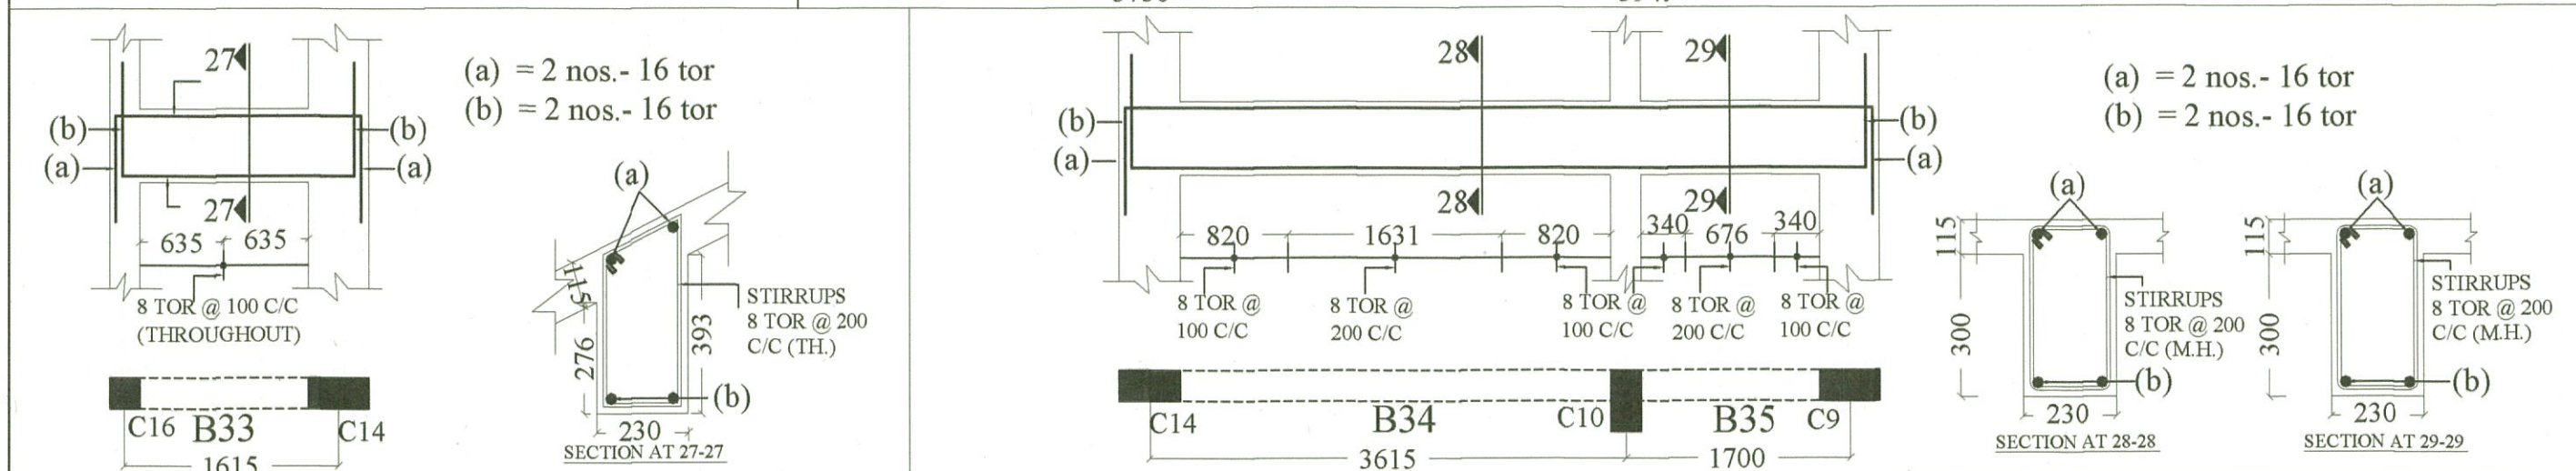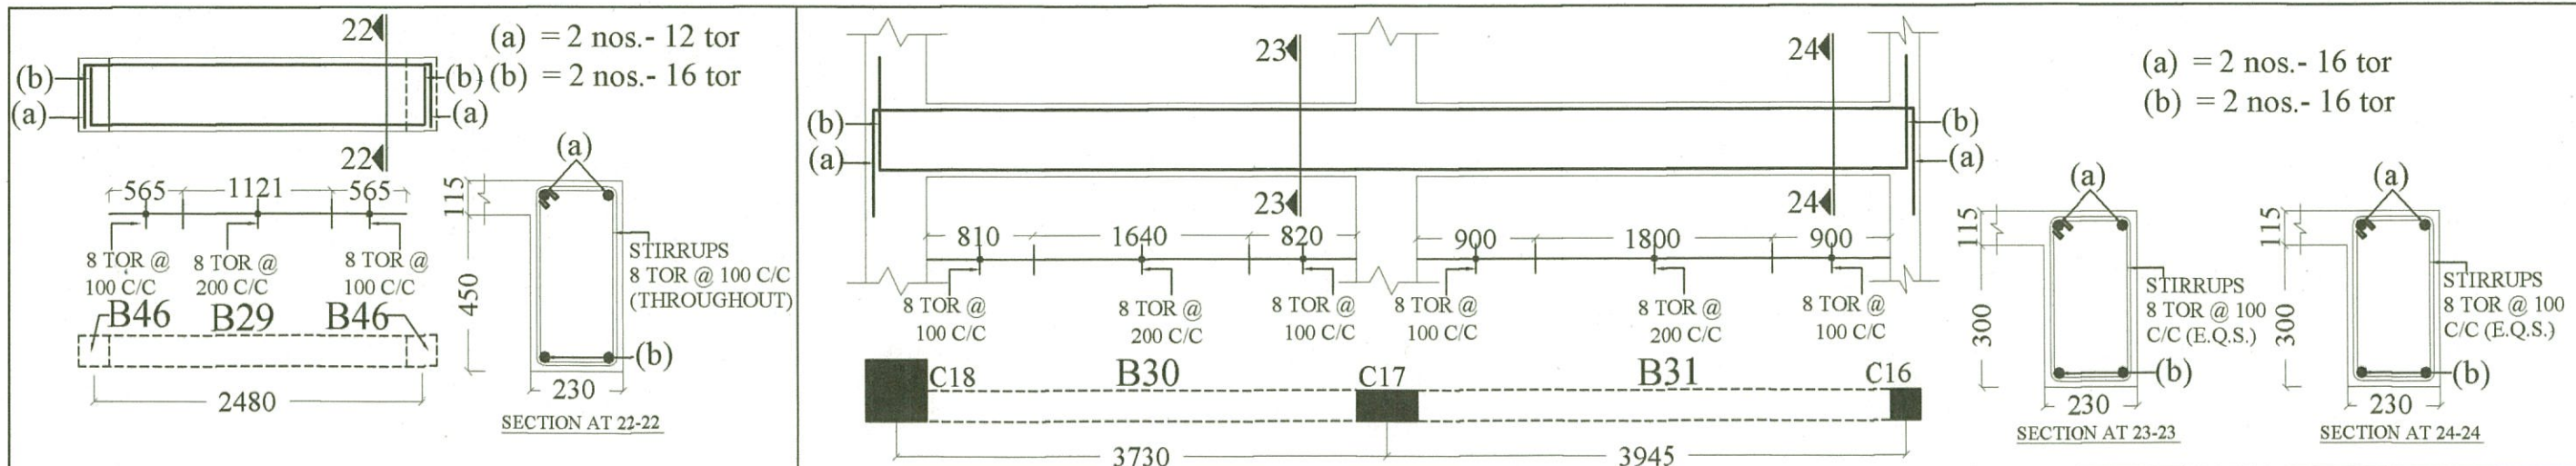

PROJECT			
TYPE - 4 RESIDENCE FOR P.W.D. DEHRADUN.			
TITLE			
REINF. DETAIL OF ROOF BEAMS.			
DRAWN	DATE	DRG. NO.	REV. NO.
SEEMA	03.10.2012	TYPE -4- STR.-19	1

CONSULTANT :

SUNEET PRASAD
 STRUCTURAL & CONSULTING ENGINEER


Suneet Prasad


SUNEET PRASAD
 B.E., M.E. (CIVIL), MIV, FIV
 AUTHORIZED STRUCTURAL ENGINEER
 20, PHASE-I, ENGINEERS ENCLAVE
 G.M.S. ROAD, DEHRADUN-248 001
 REG.No: DoH - UK / ASE - III / 2008

Checked and approve






Sunil

SUBHASH CHANDRA GUPTA
 B.E. Civil (Hon's), M. TECH. (Structure)
 Reg. No. DOH-UK/ASE-VI/2008
 University of Petroleum & Energy Studies

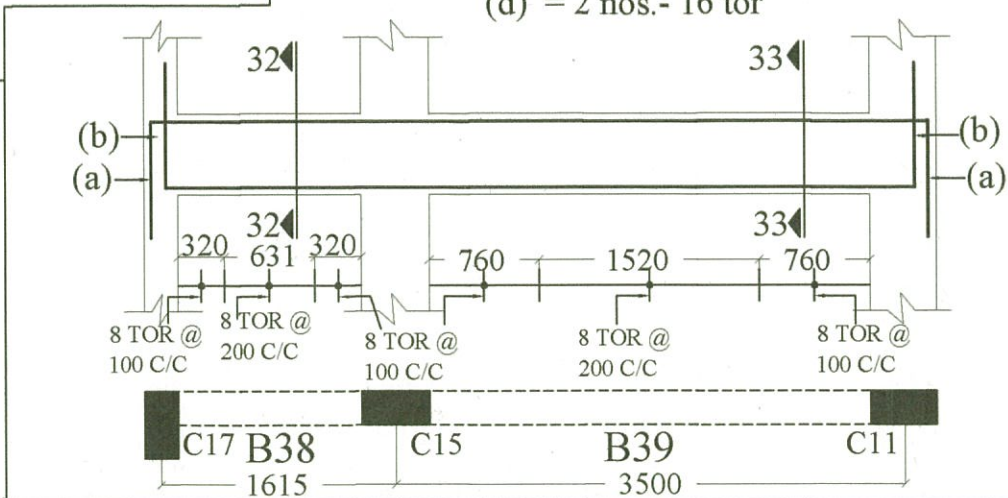

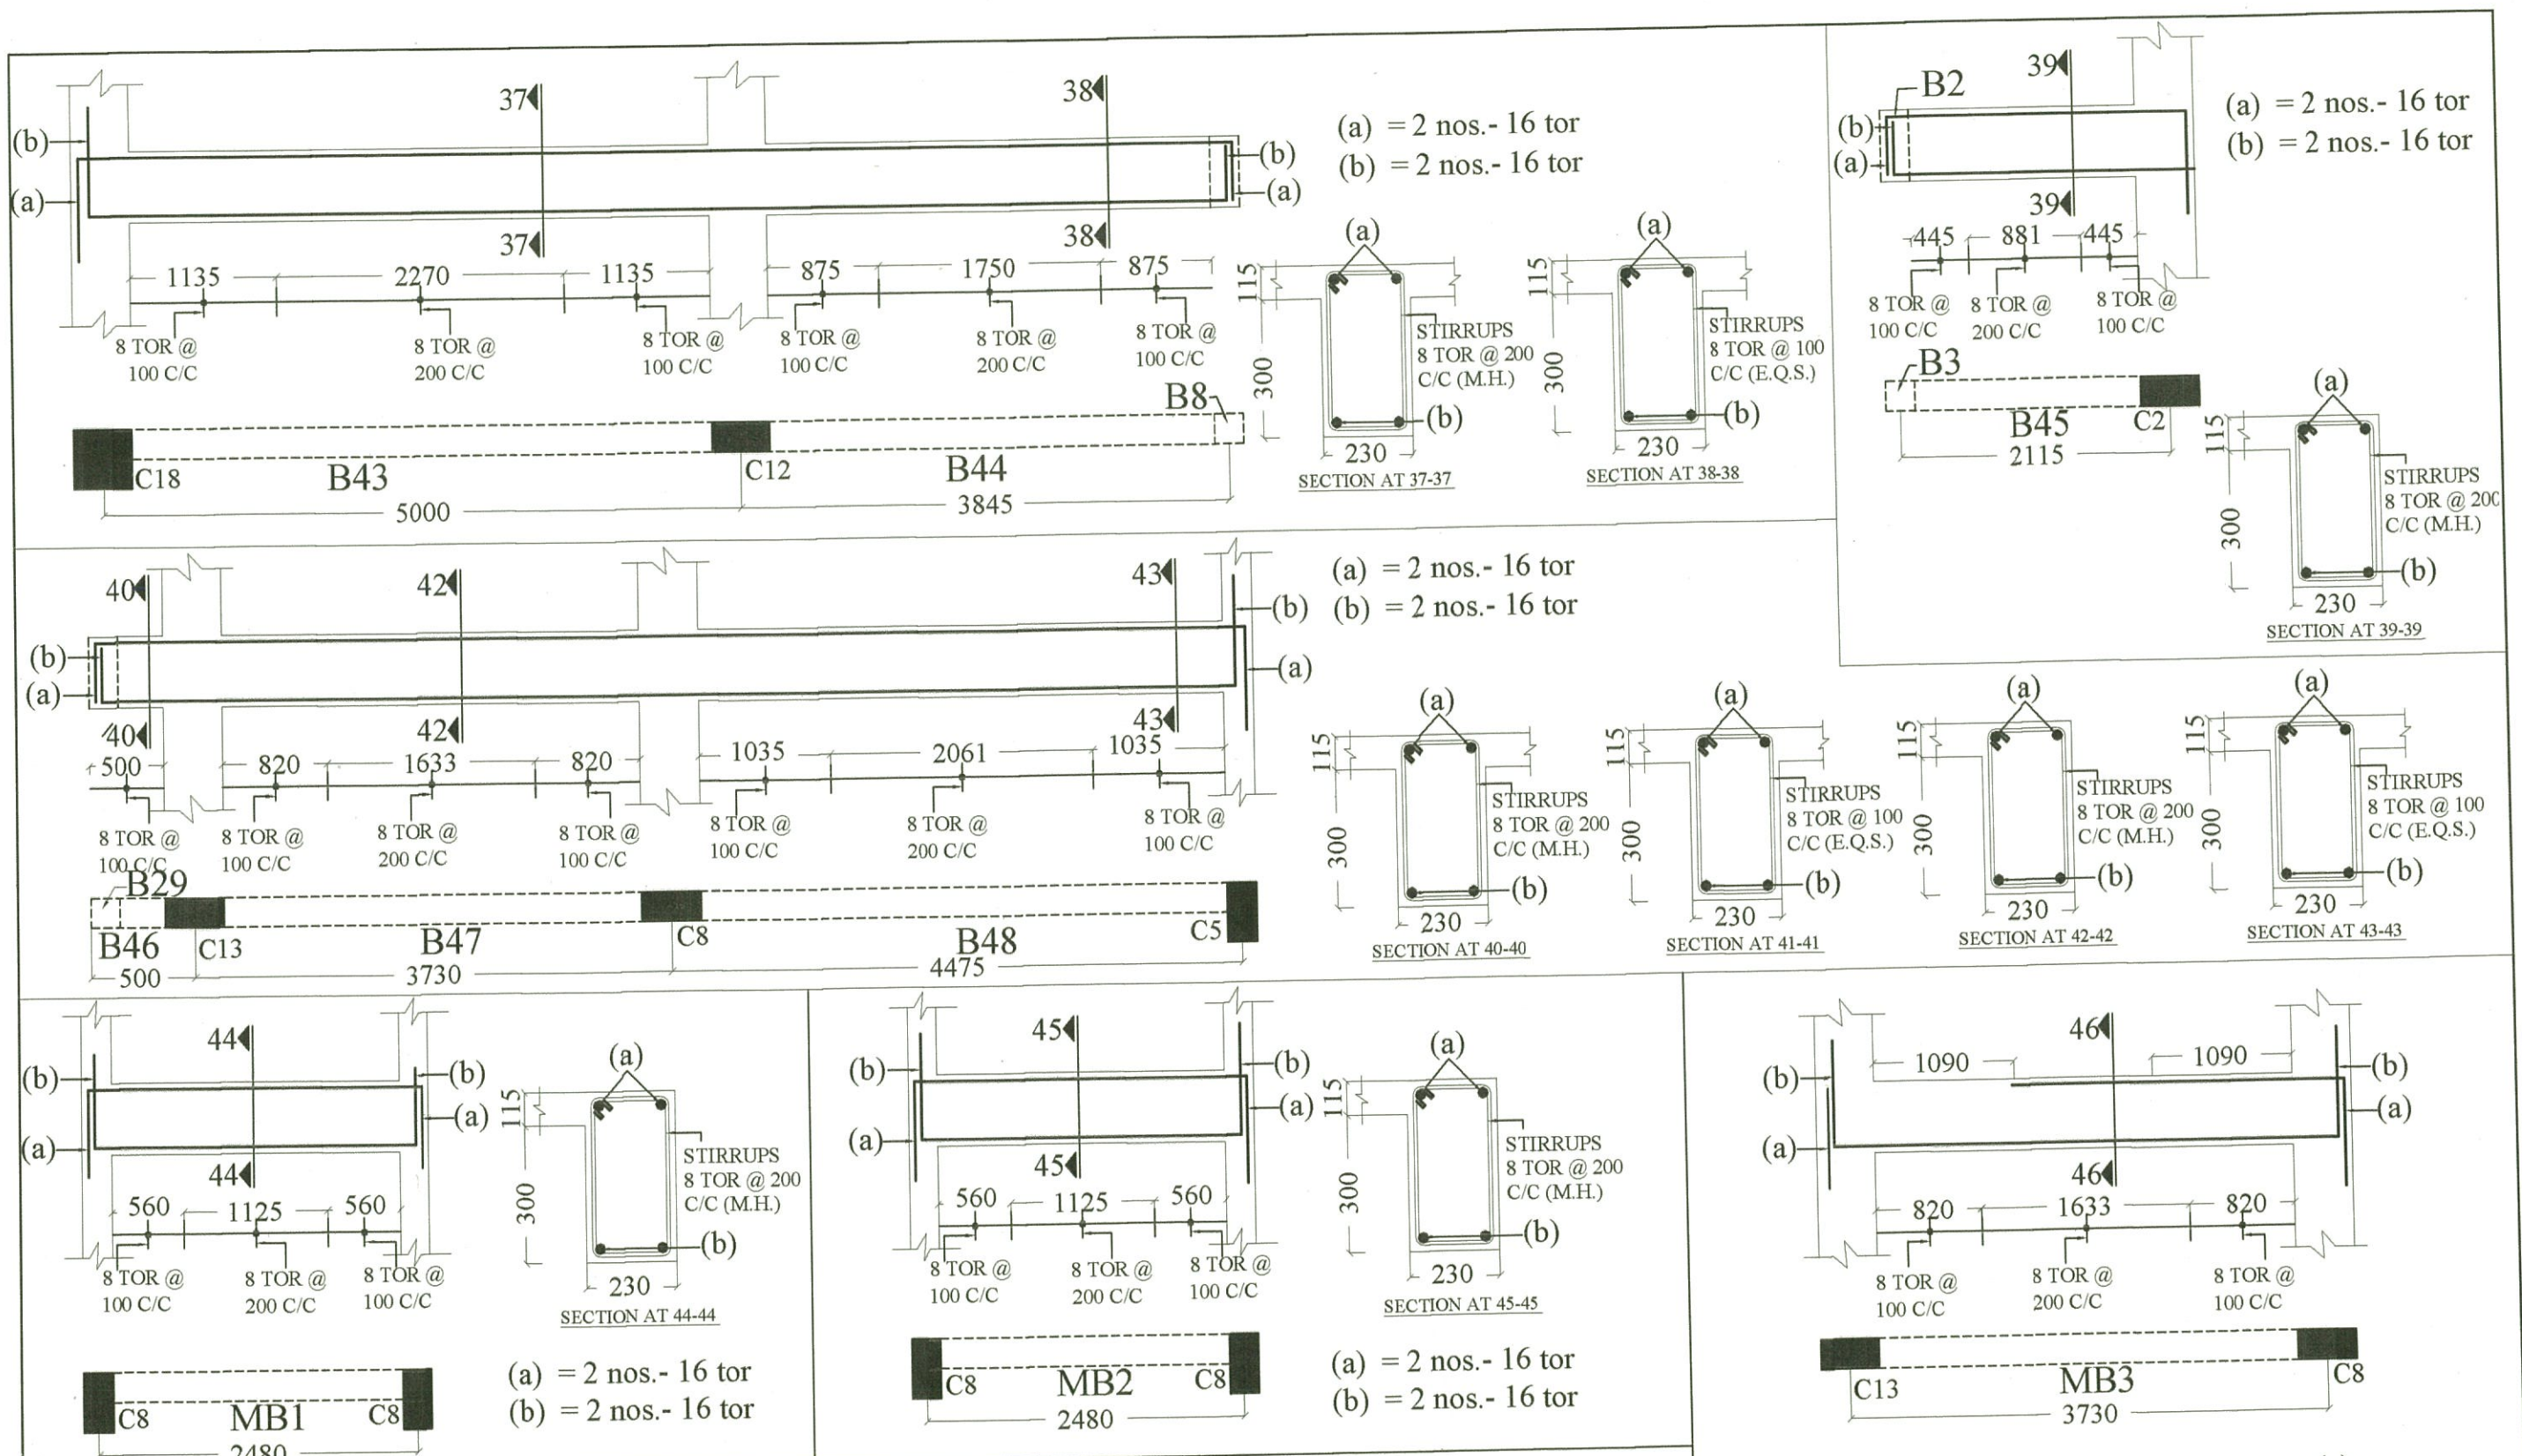

PROJECT TYPE - 4 RESIDENCE FOR P.W.D. DEHRADUN.		CONSULTANT : SUNEET PRASAD STRUCTURAL & CONSULTING ENGINEER		Checked and approve. SUBHASH CHANDRA GUPTA B.E. Civil (Hon's), M. TECH. (Structure) Reg. No. DOH-UK/ASE-VI/2008 University of Petroleum & Energy Studies	
TITLE REINF. DETAIL OF ROOF BEAMS.		Suneet Prasad SUNEET PRASAD B.E., M.E. (CIVIL), MIV, FIV AUTHORIZED STRUCTURAL ENGINEER 20, PHASE-I, ENGINEERS ENCLAVE G.M.S. ROAD, DEHRADUN-248 001 REG.No: DoH - UK / ASE - III / 2008			
DRAWN SEEMA	DATE 03.10.2012	DRG. NO. TYPE -4- STR.-20	REV. NO. 1		

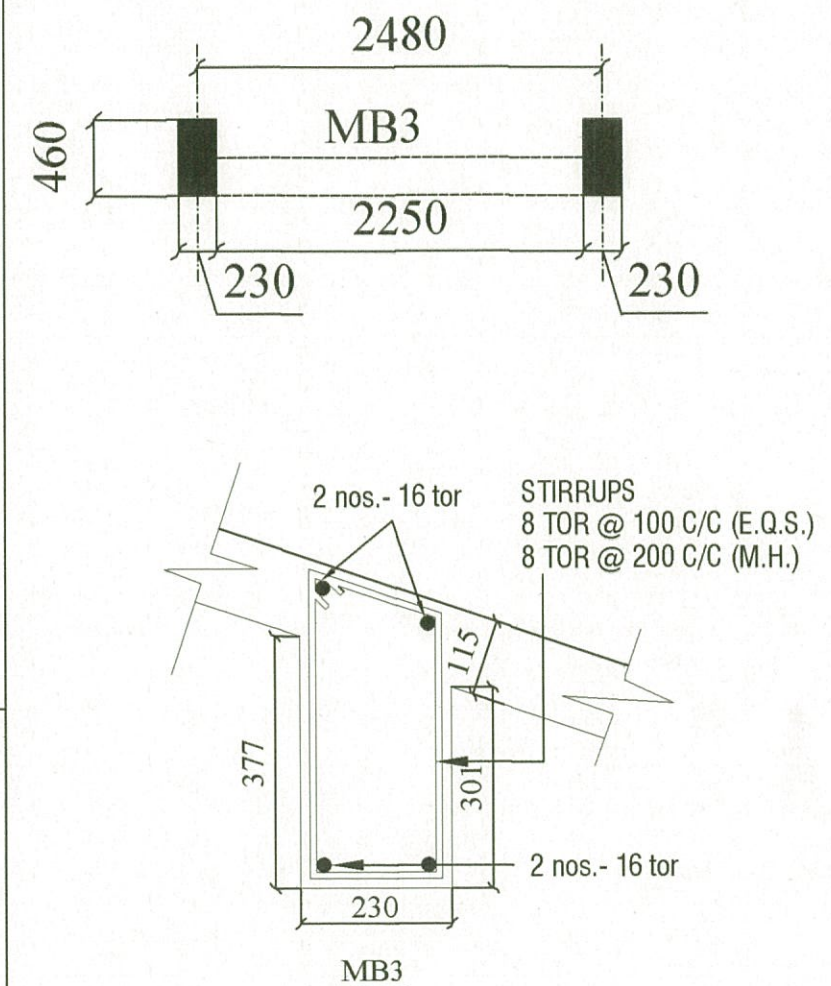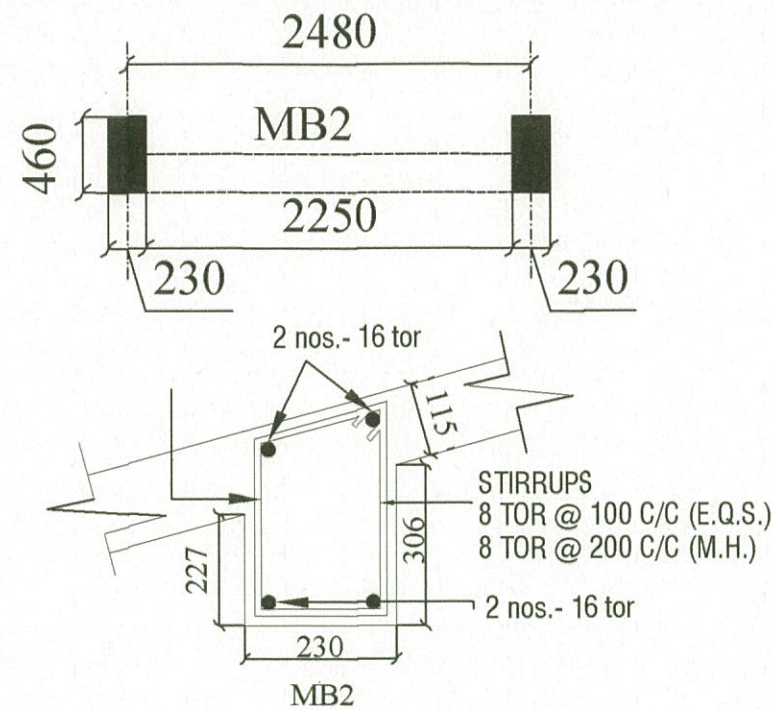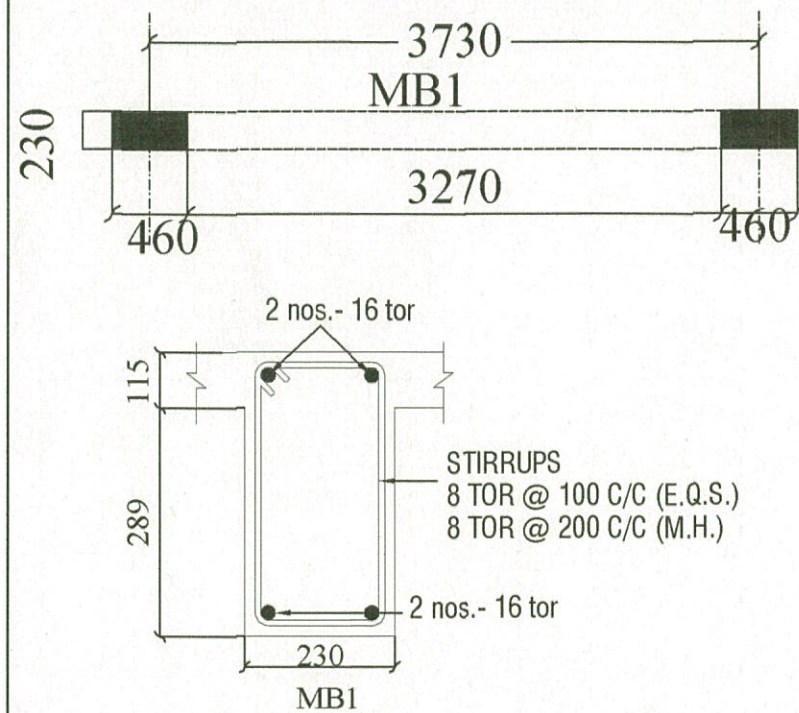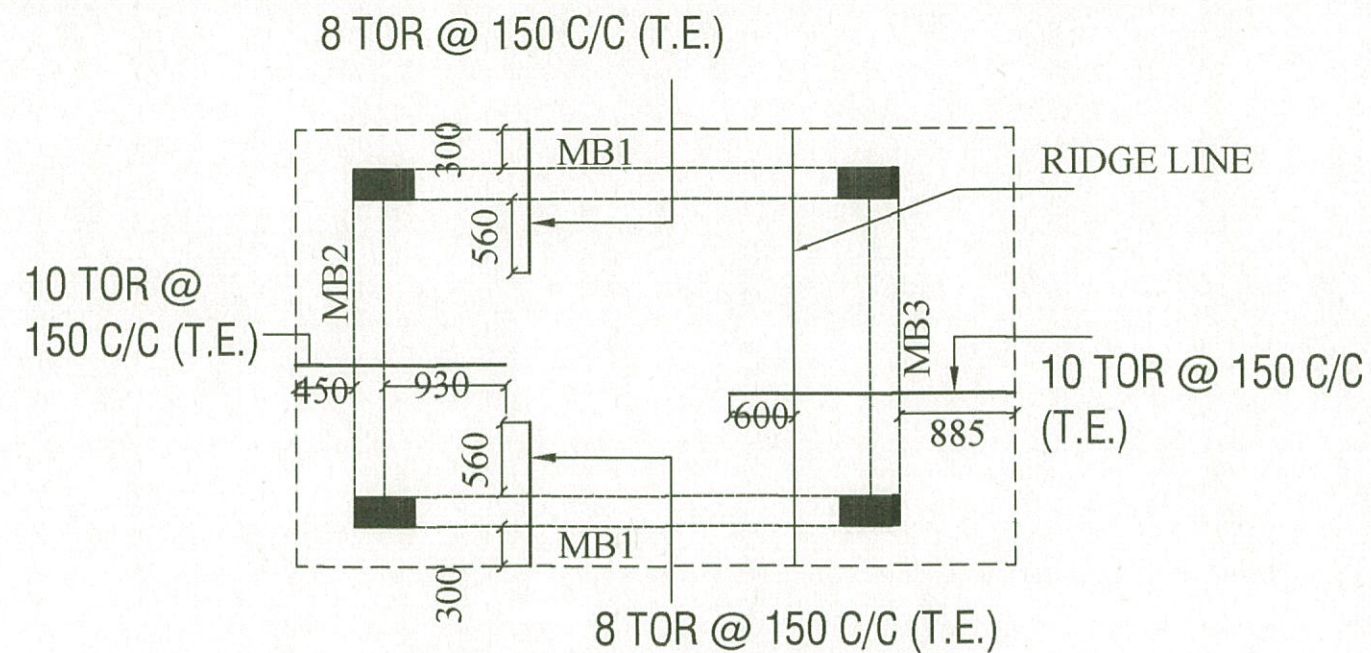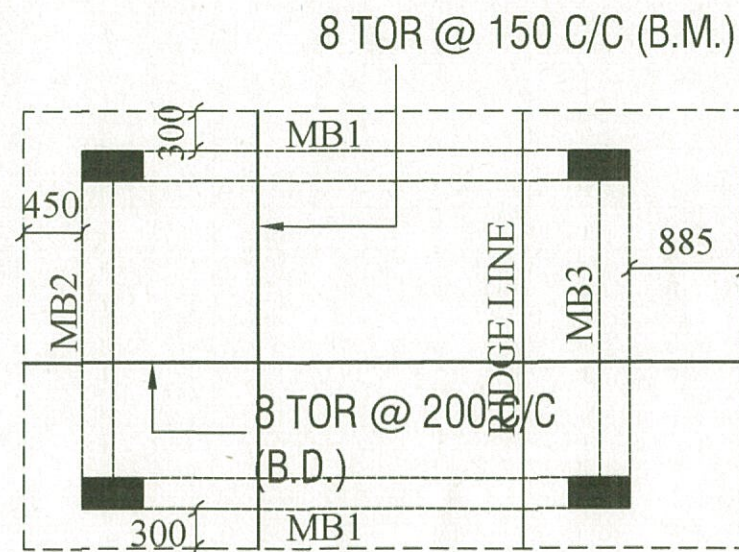

PROJECT
TYPE - 4 RESIDENCE FOR P.W.D.
DEHRADUN.

TITLE
REIN. DETAIL OF ROOF BEAMS.

DRAWN	DATE	DRG. NO.	REV. NO.
SEEMA	03.10.2012	TYPE -4- STR.-21	1

CONSULTANT :
SUNEET PRASAD
STRUCTURAL & CONSULTING ENGINEER

Suneet Prasad
SUNEET PRASAD
B. E., M. E. (CIVIL), MIV, FIV
AUTHORIZED STRUCTURAL ENGINEER
20, PHASE-I, ENGINEERS ENCLAVE
G.M.S. ROAD, DEHRADUN-248 001
REG. No: DOH - UK / ASE - III / 2008

Checked and approve
Gupta
SUBHASH CHANDRA GUPTA
B.E. Civil (Hons), M. TECH. (Structure)
Reg. No. DOH-UK/ASE-VI/2008
University of Petroleum & Energy Studies